


RM:\client - RIM\client Basis for Arch\cad 25\1370_316 ANNANGROVE ROAD_CC\1370_316 ANNANGROVE_RD_DFA


1370

316 ANNANGROVE ROAD 2155 ROUSE HILL Lot 28 DP 834050

MIXED USE INDUSTRIAL DEVELOPMENT

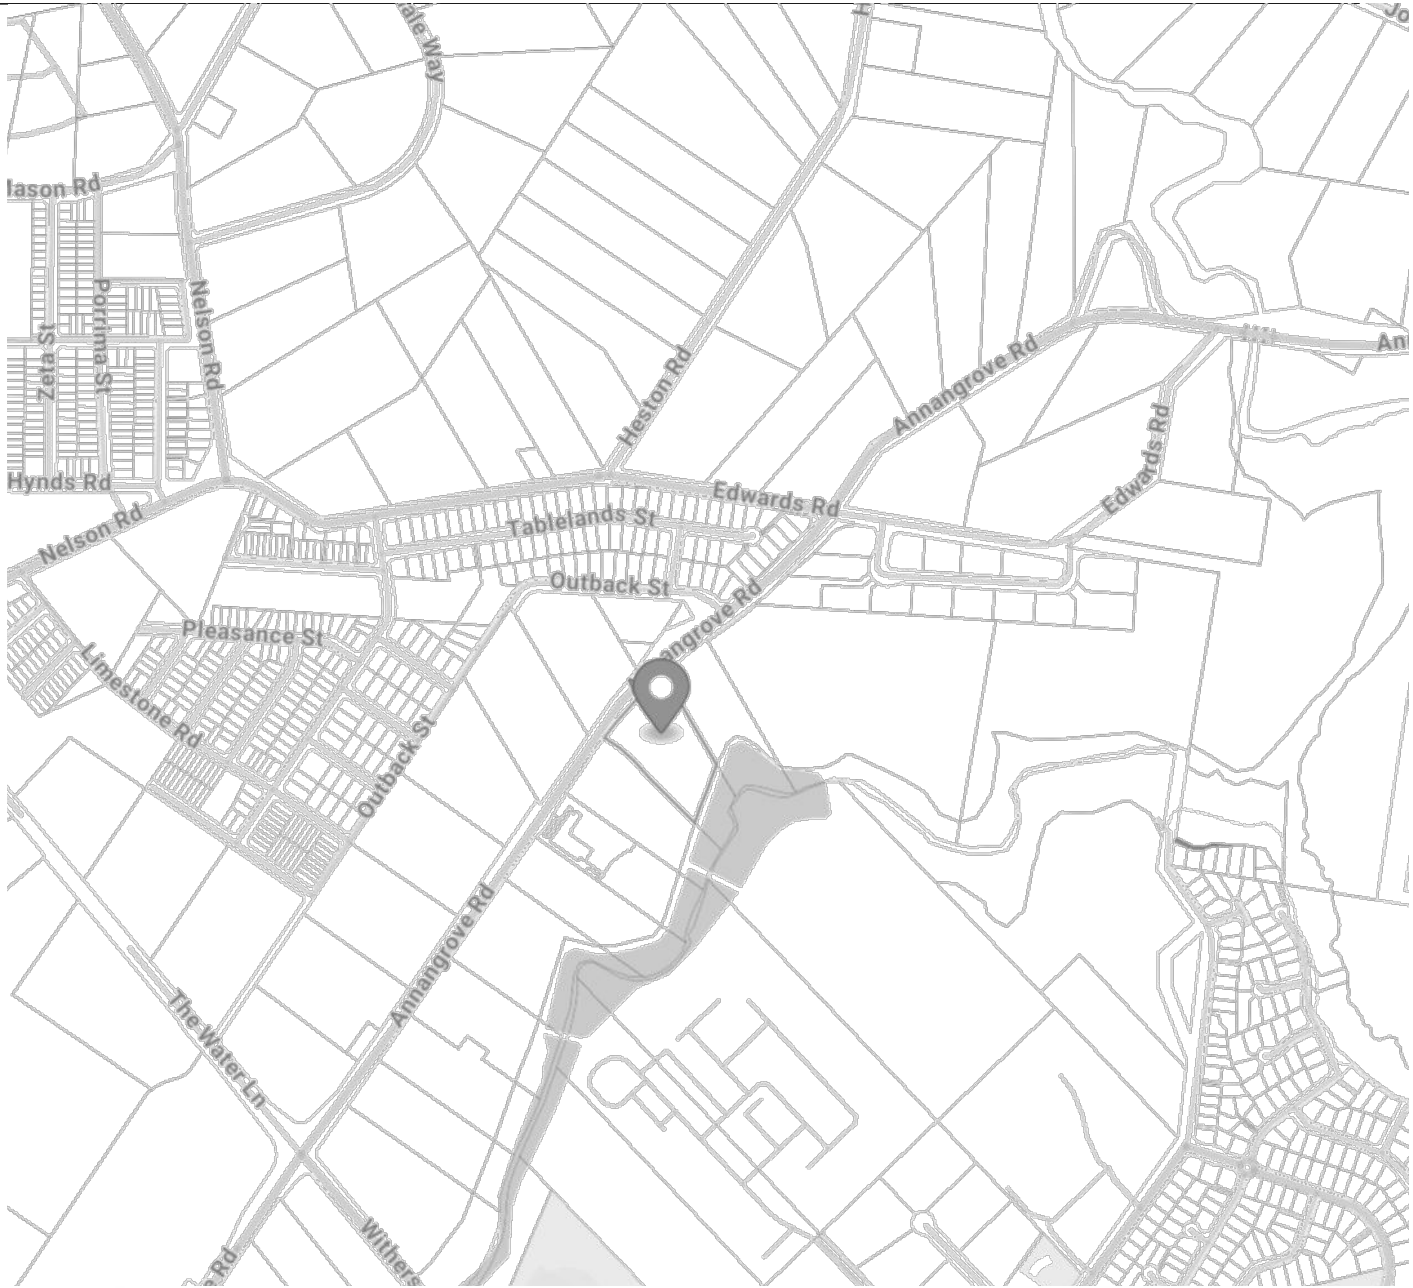

LOCATION PLAN

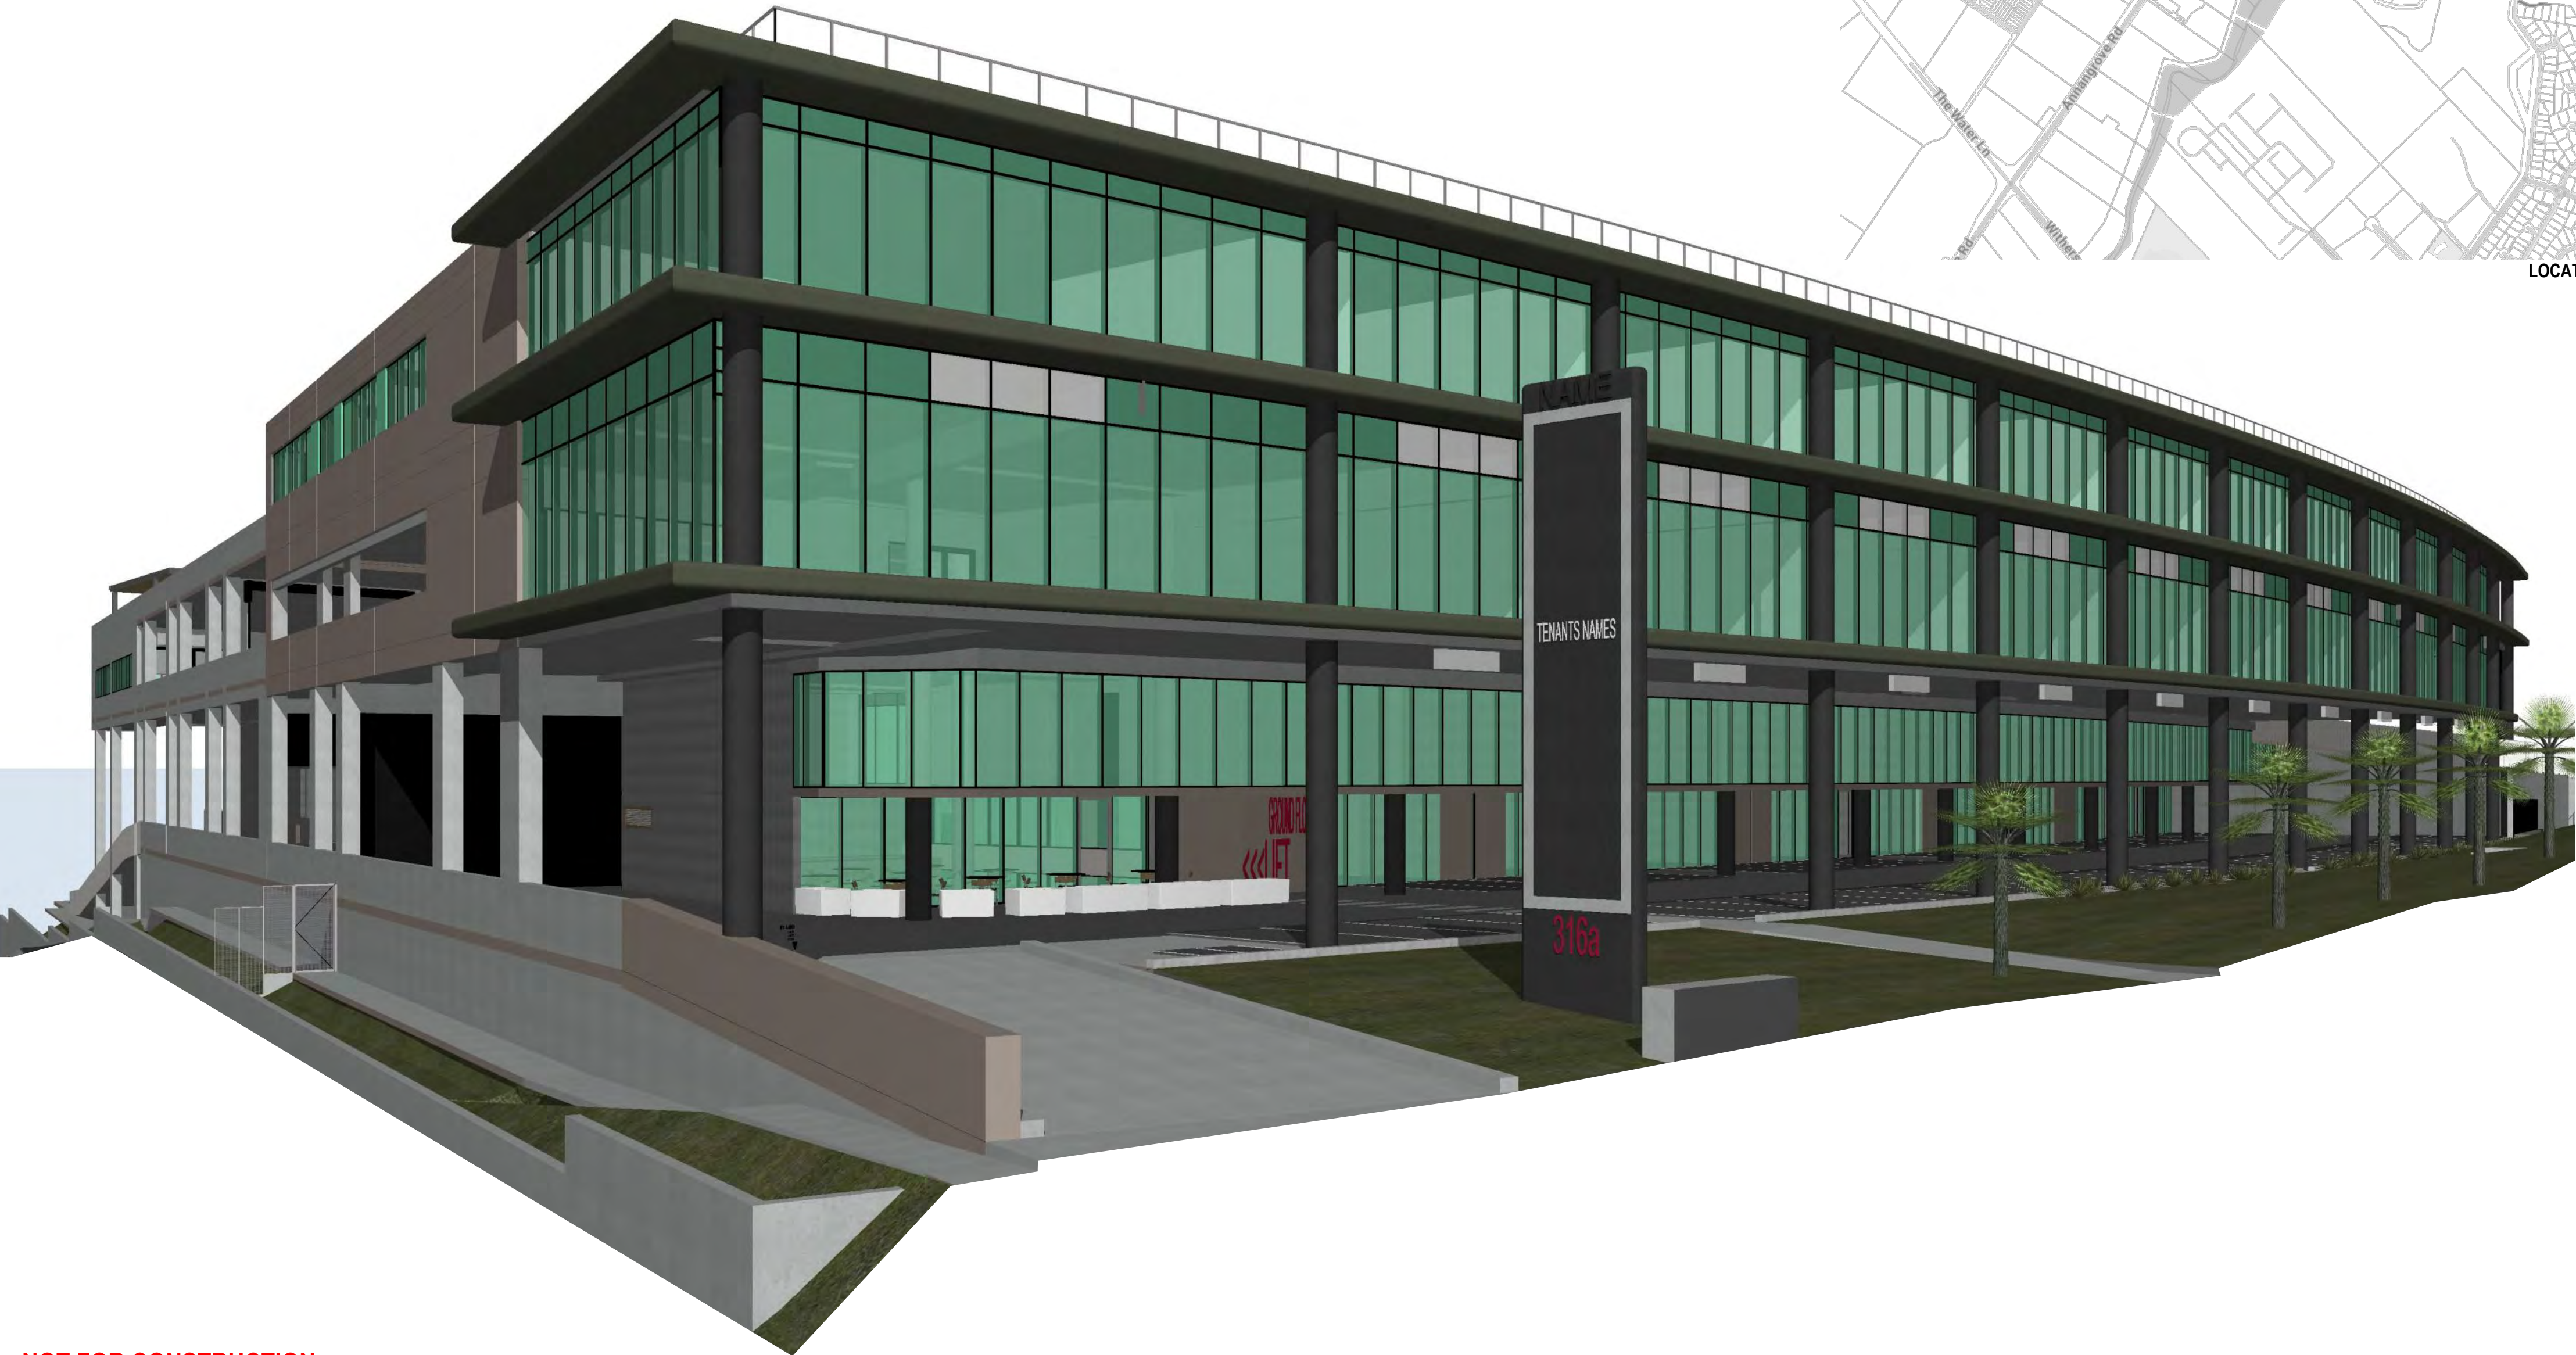

DRAWING No.	DRAWING	REV
	TRANSMITTAL 1	01
A000	COVER PAGE	01
A201	LOWER GROUND FLOOR PLAN	01
A201D	LOWER GROUND FLOOR PLAN - PART D	01
A201E	LOWER GROUND FLOOR PLAN - PART E	01
A201F	LOWER GROUND FLOOR PLAN - PART F	01
A202	GROUND FLOOR PLAN	01
A202A	GROUND FLOOR PLAN - PART A	01
A202B	GROUND FLOOR PLAN - PART B	01
A202C	GROUND FLOOR PLAN - PART C	01
A202D	GROUND FLOOR PLAN - PART D	01
A202E	GROUND FLOOR PLAN - PART E	01
A202F	GROUND FLOOR PLAN - PART F	01
A203	GROUND FLOOR PLAN MEZZ	01
A203A	GROUND FLOOR PLAN MEZZ - PART A	01
A203B	GROUND FLOOR PLAN MEZZ - PART B	01
A203C	GROUND FLOOR PLAN MEZZ - PART C	01
A203D	GROUND FLOOR PLAN MEZZ - PART D	01
A203E	GROUND FLOOR PLAN MEZZ - PART E	01
A203F	GROUND FLOOR PLAN MEZZ - PART F	01
A204	FIRST FLOOR PLAN	01
A204A	FIRST FLOOR PLAN - PART A	01
A204B	FIRST FLOOR PLAN - PART B	01
A204C	FIRST FLOOR PLAN - PART C	01
A204D	FIRST FLOOR PLAN - PART D	01
A204E	FIRST FLOOR PLAN - PART E	01
A204F	FIRST FLOOR PLAN - PART F	01
A205	SECOND FLOOR PLAN	01
A205A	SECOND FLOOR PLAN - PART A	01
A205B	SECOND FLOOR PLAN - PART B	01
A205C	SECOND FLOOR PLAN - PART C	01
A205D	SECOND FLOOR PLAN - PART D	01
A205E	SECOND FLOOR PLAN - PART E	01
A205F	SECOND FLOOR PLAN - PART F	01
A206	ROOF PLAN	01
A206A	ROOF PLAN - PART A	01
A206B	ROOF PLAN - PART B	01
A206C	ROOF PLAN - PART C	01
A206D	ROOF PLAN - PART D	01
A206E	ROOF PLAN - PART E	01
A206F	ROOF PLAN - PART F	01
A550	POST BOX SETOUT	01
SK211	LOWER GROUND FLOOR PLAN - COLUMN MARKUP	01
SK212	GROUND FLOOR PLAN - COLUMN MARKUP	01
SK213	GROUND FLOOR PLAN MEZZ - COLUMN MARKUP	01
SK214	FIRST FLOOR PLAN - COLUMN MARKUP	01
SK215	SECOND FLOOR PLAN - COLUMN MARKUP	01

NOT FOR CONSTRUCTION

CC PRELIMINARY

General Notes

The information contained in the document is copyright and may not be used or reproduced for any other project or purpose. Verify all dimensions and levels on site and report any discrepancies prior to the commencement of work. Drawings are to be read in conjunction with all contract documents. Use figured dimensions only. Do not scale from drawings. MSK Architects cannot guarantee the accuracy of content and format for copies of drawings issued electronically. The completion of the issue details checked and authorised section below is confirmation of the status of the drawing. The drawing shall not be used for construction unless endorsed "For Construction" and authorised for issue.

No.	DESCRIPTION	DATE
01	PRELIMINARY FOR COORDINATION	2/02/2024

CIVIL ENG.	GEOTECHNICAL ENG.	MECHANICAL ENG.	LANDSCAPE
####	####	####	####

ELECTRICAL ENG.	HYDRAULIC ENG.	STRUCTURAL ENG.	PCA
####	####	####	####

CHANGES




ABN 22 655 781 141
A/PO BOX 6106 Dural DC NSW 2158
P +9651 6500
E admin@mskarchitects.com.au
W www.mskarchitects.com.au

Nominated Architect Reg No:
Sander Dusz 10073

PROJECT:
MIXED USE INDUSTRIAL DEVELOPMENT
316 ANNANGROVE ROAD 2155 ROUSE HILL Lot 28 DP 834050
FOR
PRESIDA

DRAWING TITLE: COVER PAGE	SCALE: @A1	DATE: 2/02/2024	DRAWN/CHECKED BY: ZS/SD
PROJECT NO.: 1370	DRAWING NO.: A000	REV 01	

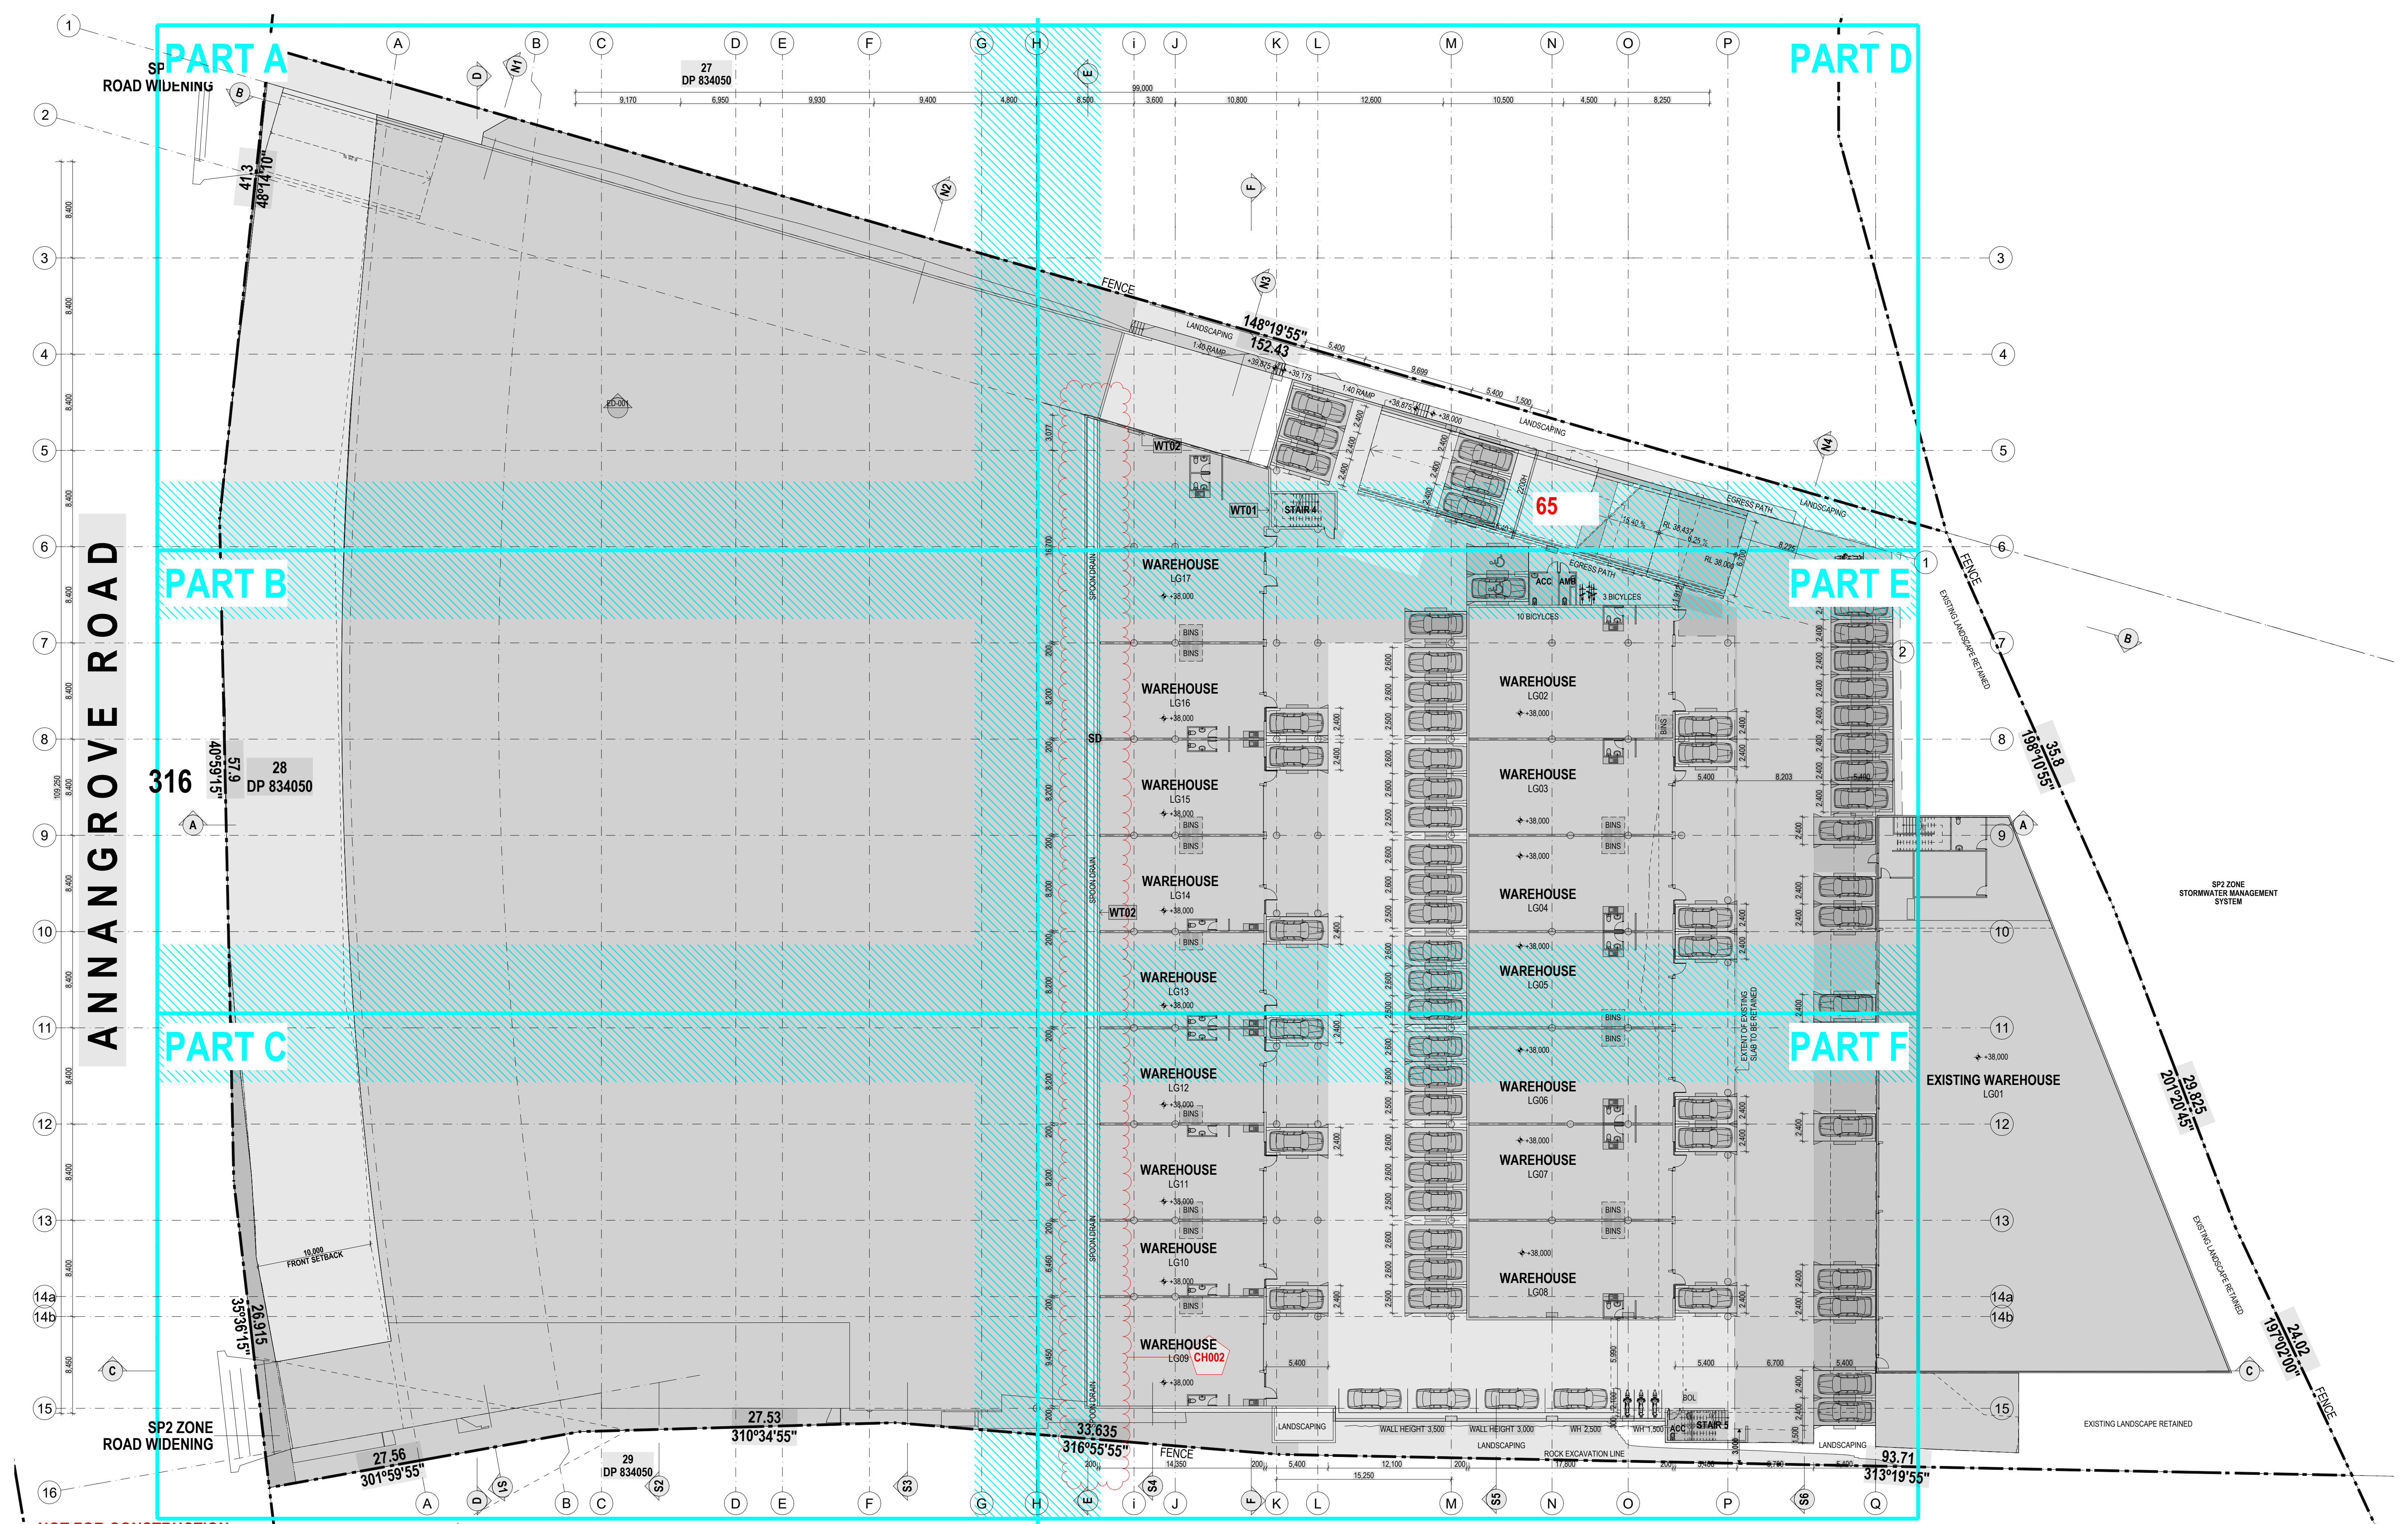

NOT FOR CONSTRUCTION

CC PRELIMINARY

General Notes

The information contained in this document is copyright and may not be used or reproduced for any other project or purpose. Verify all dimensions and levels on site and report any discrepancies prior to the commencement of work. Drawings are to be read in conjunction with all contract documents. Use figured dimensions only. Do not scale from drawings. MSK Architects cannot guarantee the accuracy of content and format for copies of drawings issued electronically. The completion of the issue details checked and authorised section below is confirmation of the status of the drawing. The drawing shall not be used for construction unless endorsed "For Construction" and authorised for issue.

No.	DESCRIPTION	DATE	CIVIL ENG.	GEOTECHNICAL ENG.	MECHANICAL ENG.	LANDSCAPE
01	PRELIMINARY FOR COORDINATION	2/02/2024	####	####	####	####
			ELECTRICAL ENG.	HYDRAULIC ENG.	STRUCTURAL ENG.	PCA
			####	####	####	####

BIMcloud: MSK-WS22 - BIMcloud Basic for Archicad 25/1370, 316 ANNANGROVE ROAD, CC/1370 316 ANNANGROVE RD, DPA

- CHANGES
- CH002 RETAINING WALL ADDED (OPENINGS - CONFINED SP, DRAINAGE, VENTILLATION, TBC)
 - CH014 AREAS REMOVED FROM PLANS

ABN 22 655 781 141
A PO BOX 6106 Dural DC NSW 2158
P +9651 6500
E admin@mskarchitects.com.au
W www.mskarchitects.com.au

msk
architects

Nominated Architect Reg No:
Sandor Dusz 10073

PROJECT:
MIXED USE INDUSTRIAL DEVELOPMENT
316 ANNANGROVE ROAD 2155 ROUSE HILL Lot 28 DP 834050

PRESIDA

DRAWING TITLE:
LOWER GROUND FLOOR PLAN

SCALE:
1:250@A1

DATE:
2/02/2024


PROJECT NO.:
1370

DRAWING NO.:
A201

DRAWN/CHECKED BY:
ZS/SD

REV

01

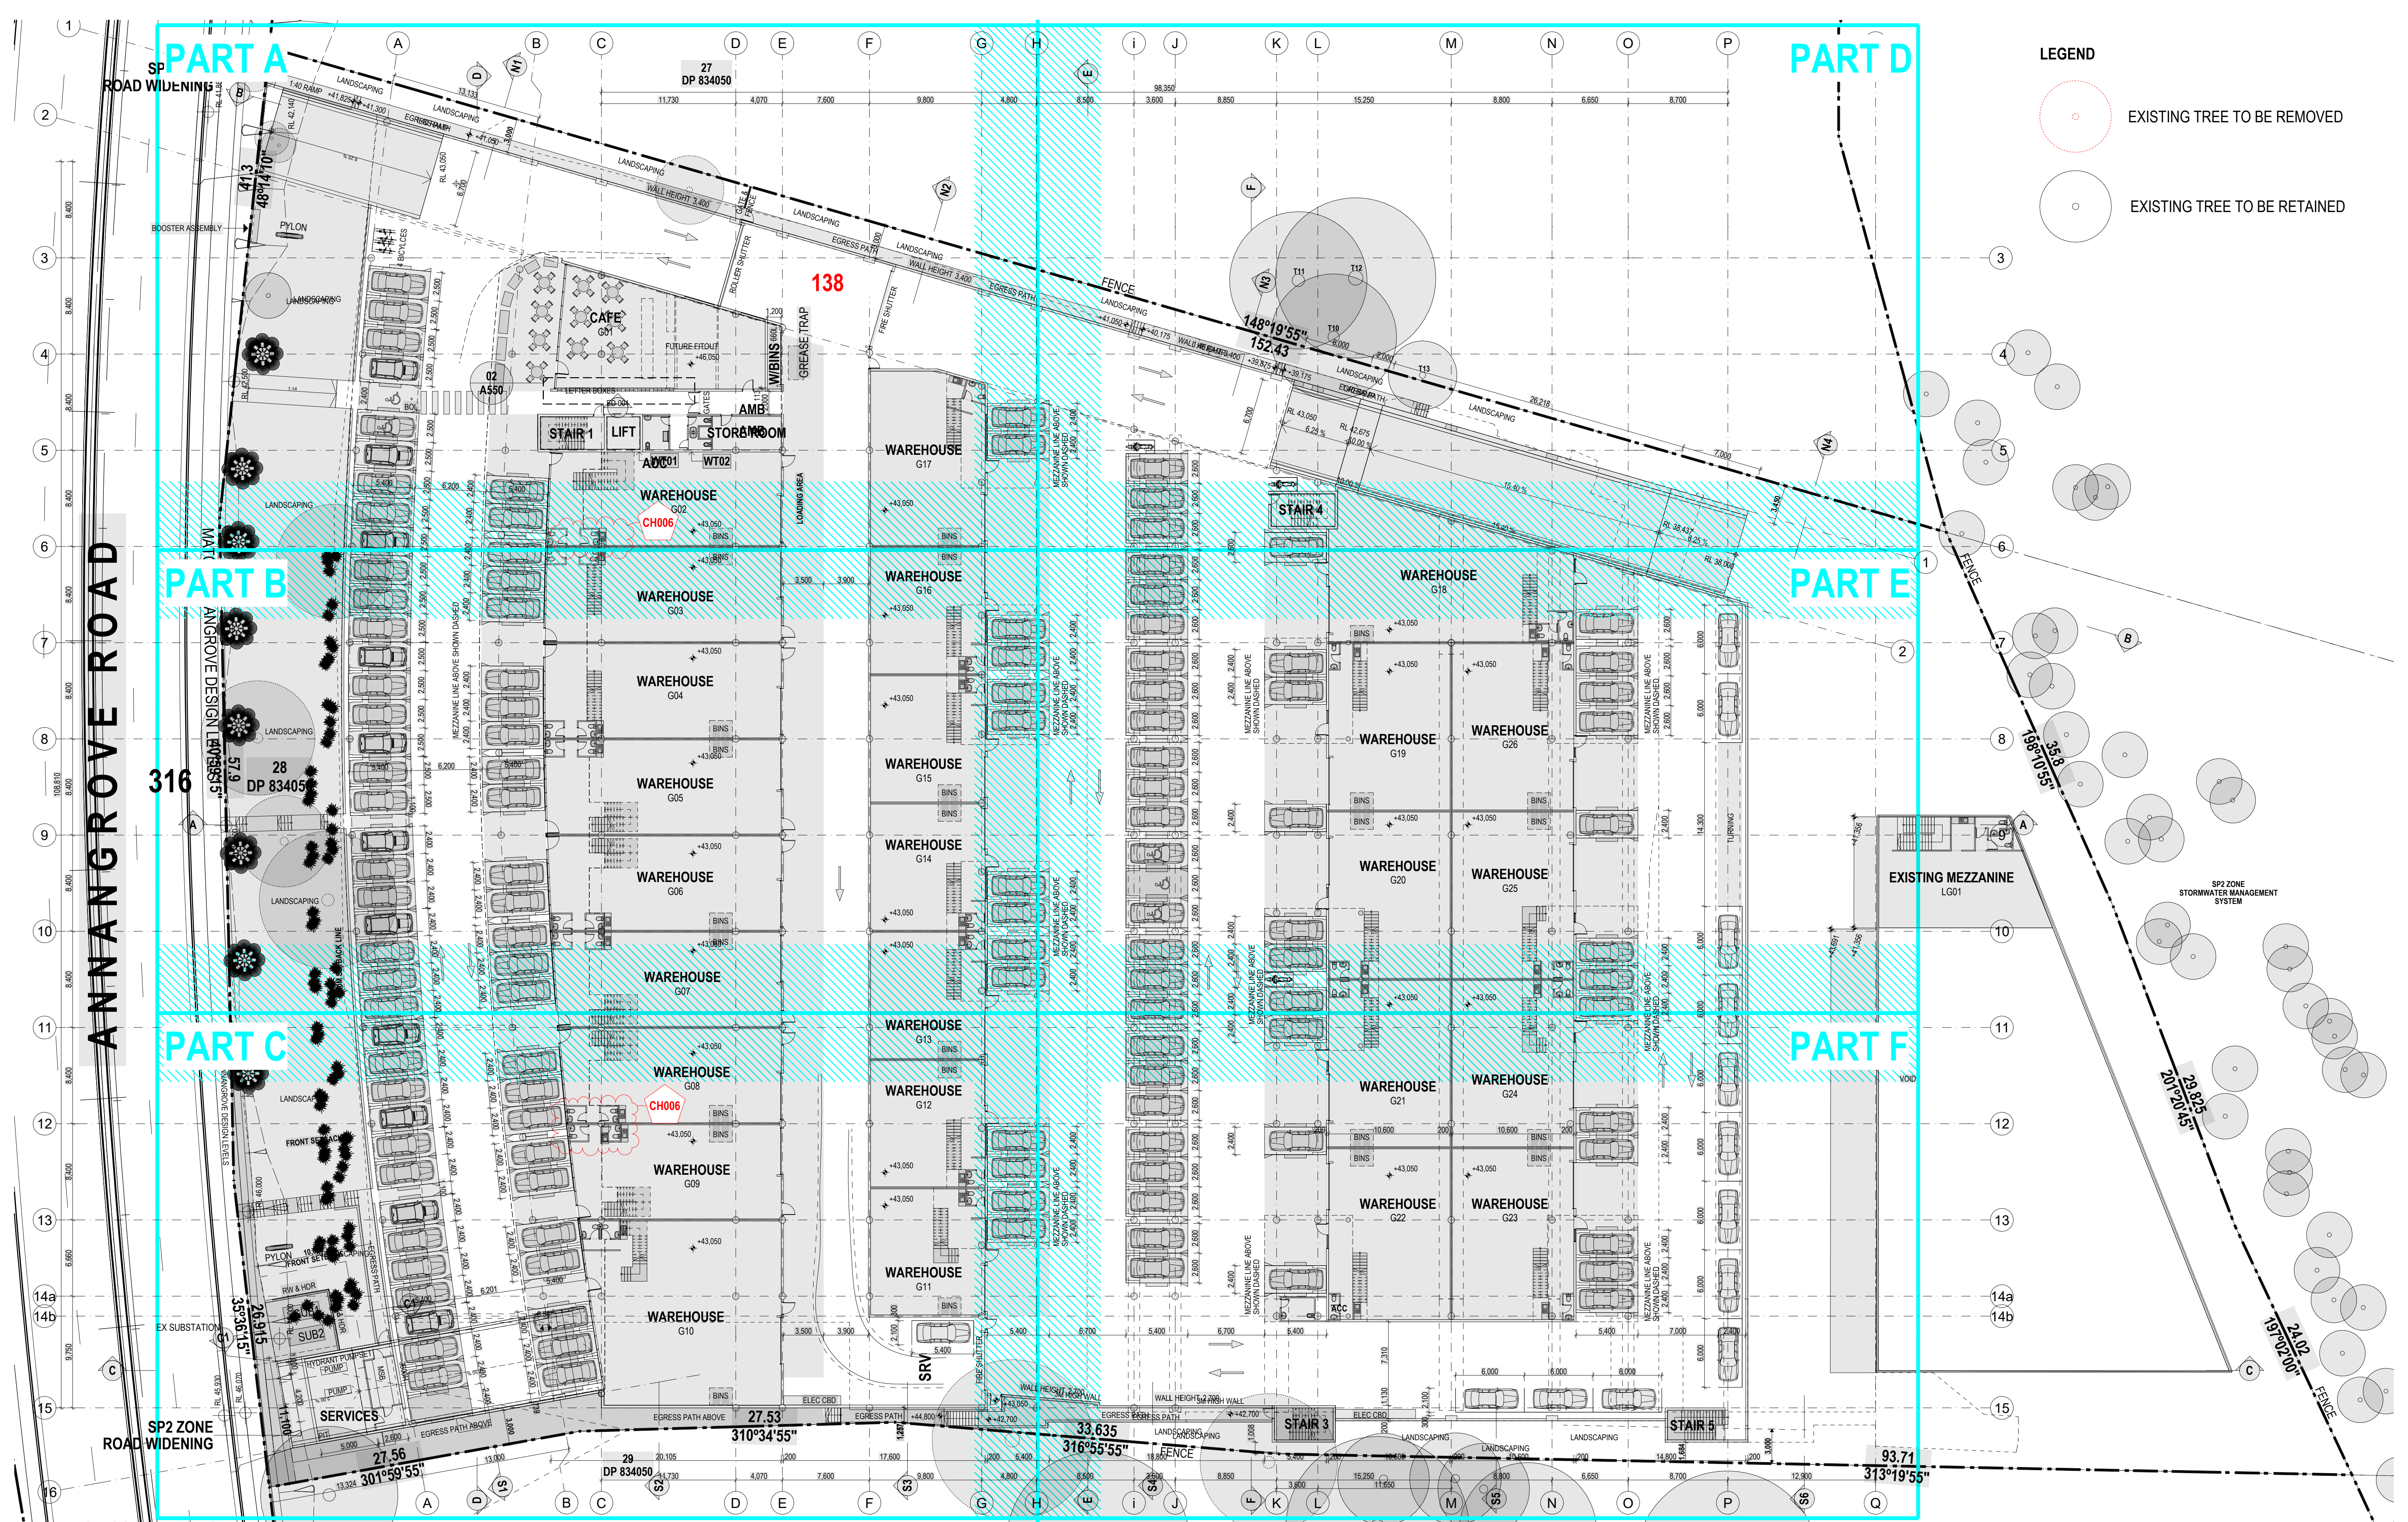

NOT FOR CONSTRUCTION

CC PRELIMINARY

General Notes

The information contained in the document is copyright and may not be used or reproduced for any other project or purpose. Verify all dimensions and levels on site and report any discrepancies prior to the commencement of work. Drawings are to be read in conjunction with all contract documents. Use figured dimensions only. Do not scale from drawings. MSK Architects cannot guarantee the accuracy of content and format for copies of drawings issued electronically. The completion of the issue details checked and authorised section below is confirmation of the status of the drawing. The drawing shall not be used for construction unless endorsed "For Construction" and authorised for issue.

No. 01	DESCRIPTION PRELIMINARY FOR COORDINATION	DATE 2/02/2024	CIVIL ENG. ####	GEOTECHNICAL ENG. ####	MECHANICAL ENG. ####	LANDSCAPE ####	CHANGES CH006 TOILET ADDED TO WH8 & WH9, WH2 tbc CH014 AREAS REMOVED FROM PLANS
####	ELECTRICAL ENG.	####	HYDRAULIC ENG.	####	STRUCTURAL ENG.	PCA	####

BMcloud: MSK-WS22 - BMcloud Basic for Archicad 25/1370 316 ANNANGROVE ROAD, CC/1370 316 ANNANGROVE RD, DPA

mk
architects

ABN 22 655 781 141
A PO BOX 6106 Dural DC NSW 2158
P +9651 6500
E admin@mskarchitects.com.au
W www.mskarchitects.com.au

PROJECT:
MIXED USE INDUSTRIAL
DEVELOPMENT
316 ANNANGROVE ROAD 2155 ROUSE HILL Lot 28 DP
834050

PRESIDA


DRAWING TITLE:
GROUND FLOOR PLAN

SCALE: 1:250@A1
DATE: 2/02/2024

DRAWING NO.:
1370 A202

DRAWN/CHECKED BY:
ZS/SD

REV
01

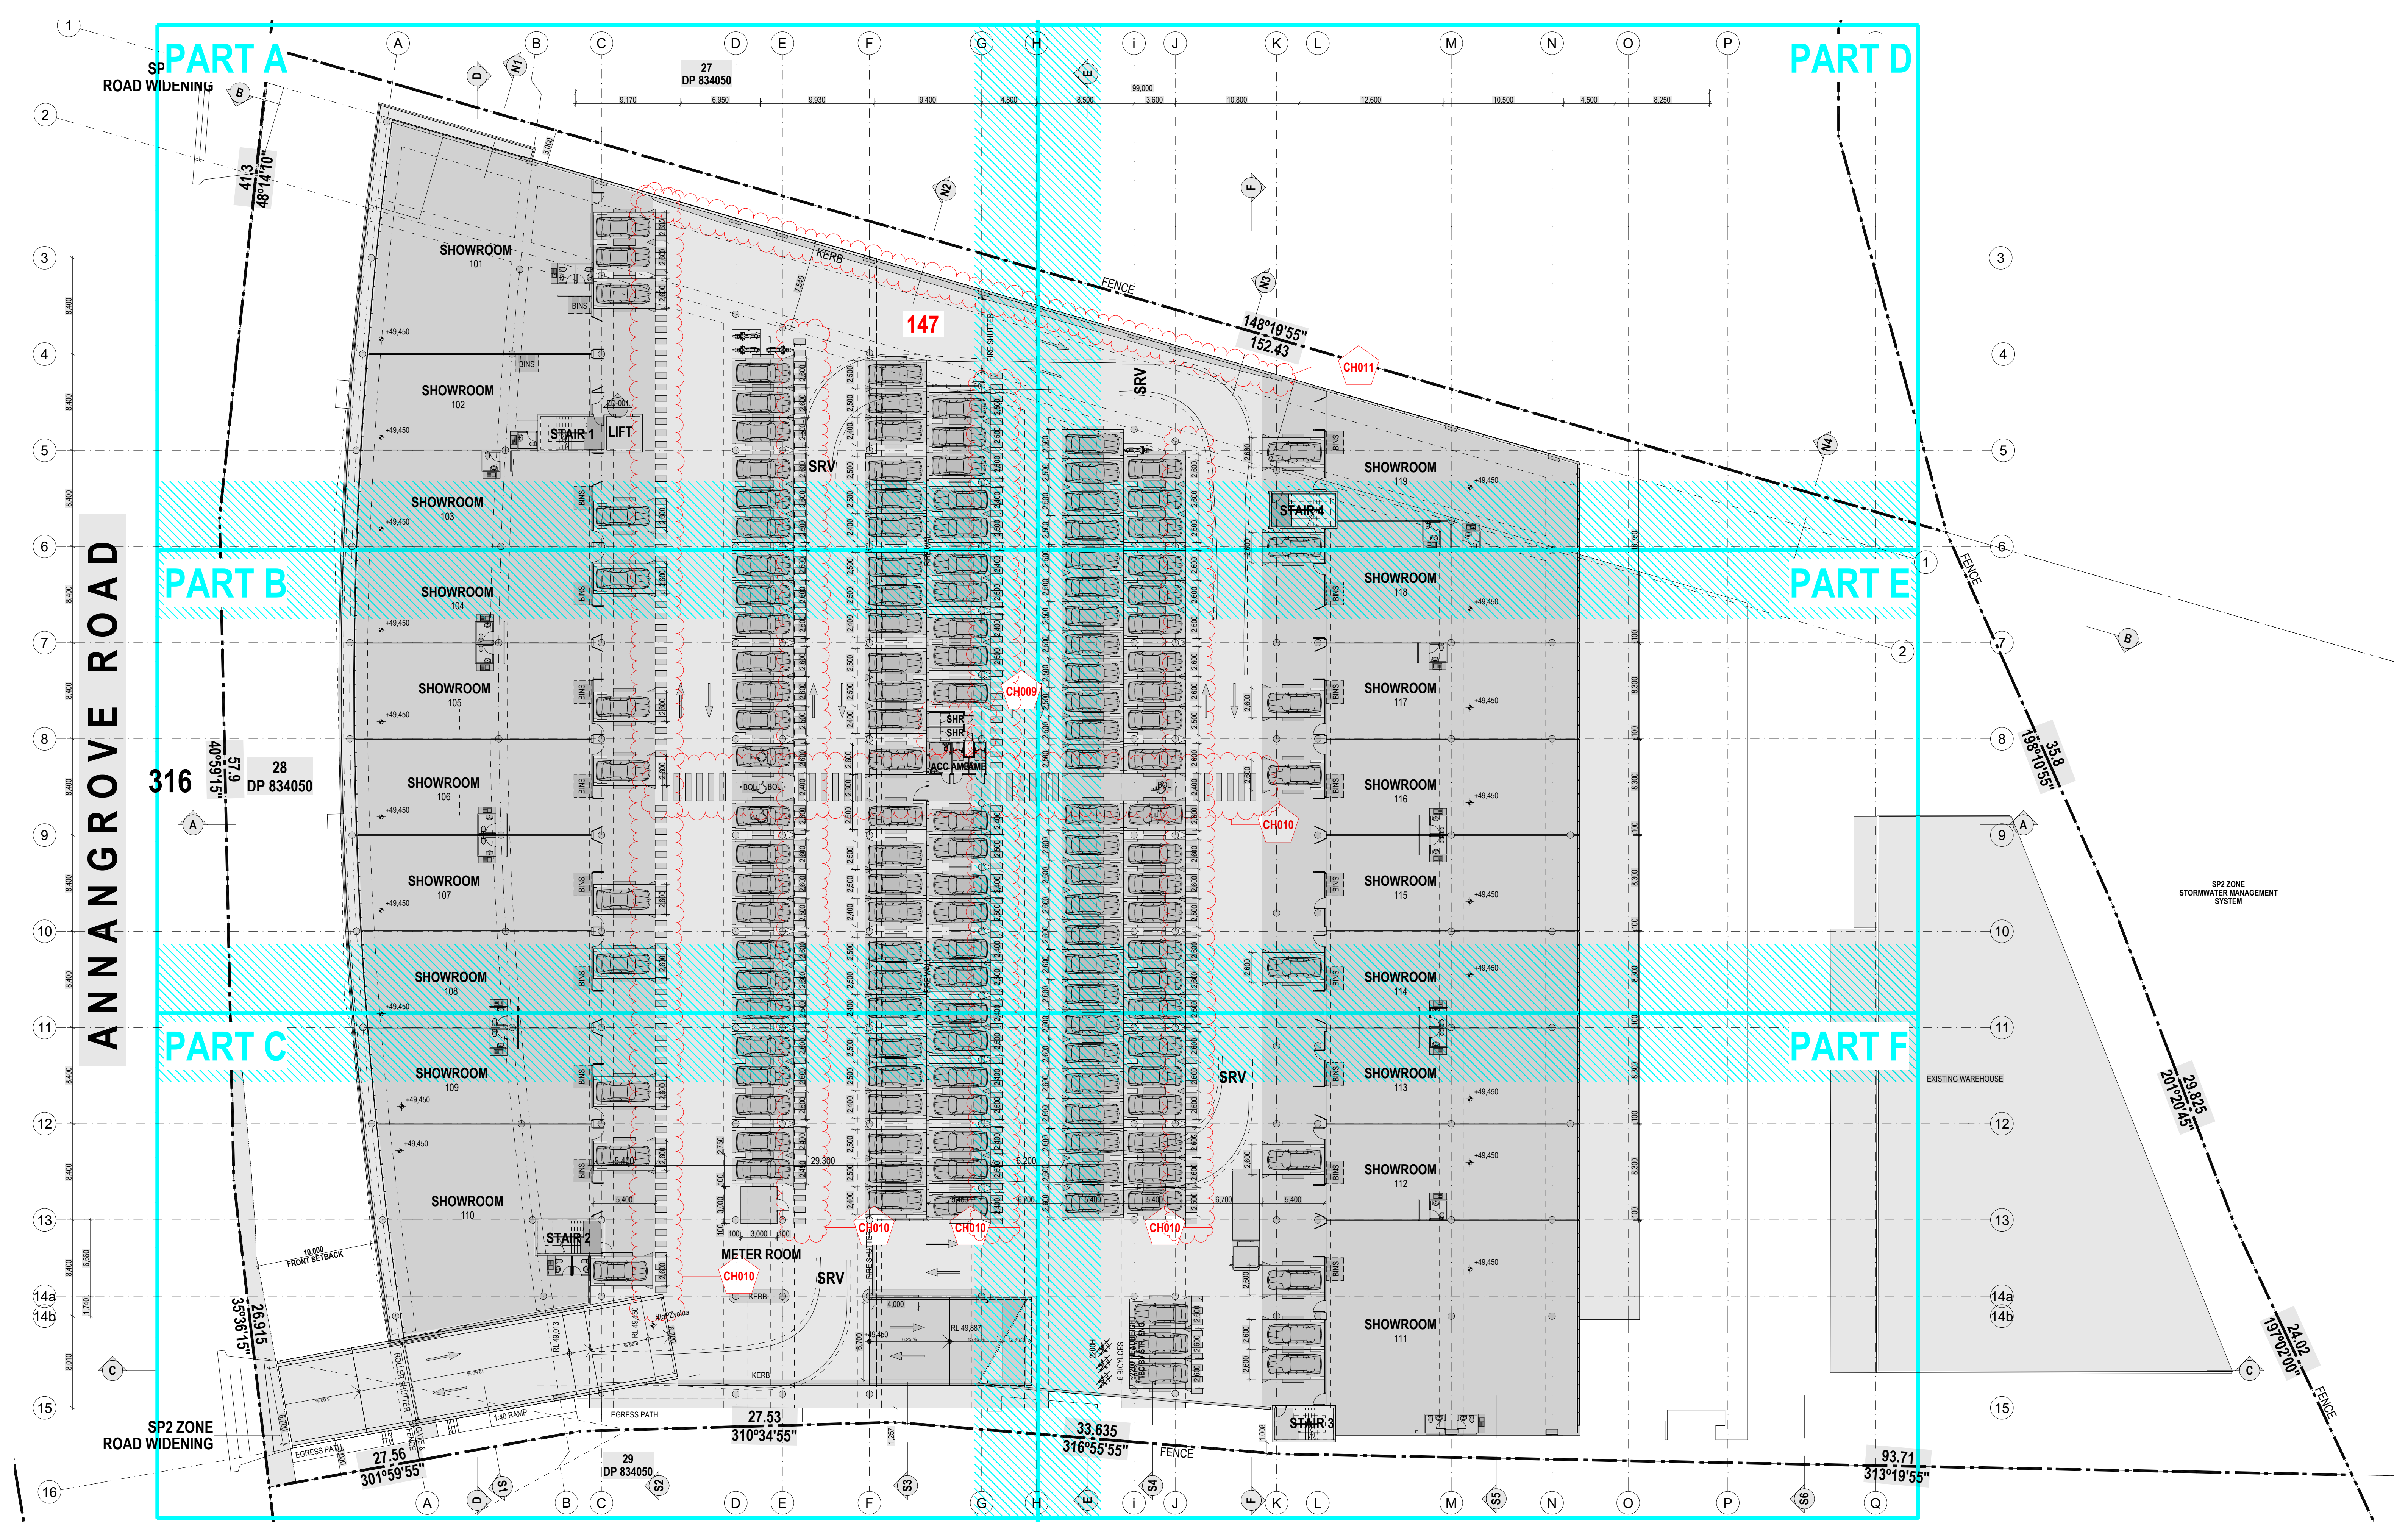

NOT FOR CONSTRUCTION

CC PRELIMINARY

General Notes

The information contained in this document is copyright and may not be used or reproduced for any other project or purpose. Verify all dimensions and levels on site and report any discrepancies prior to the commencement of work. Drawings are to be read in conjunction with all contract documents. Use figured dimensions only. Do not scale from drawings. MSK Architects cannot guarantee the accuracy of content and format for copies of drawings issued electronically. The completion of the issue details checked and authorised section below is confirmation of the status of the drawing. The drawing shall not be used for construction unless endorsed "For Construction" and authorised for issue.

No. 01 DESCRIPTION PRELIMINARY FOR COORDINATION DATE 2/02/2024

CIVIL ENG. #####

GEOTECHNICAL ENG. #####

MECHANICAL ENG. #####

LANDSCAPE #####

ELECTRICAL ENG. #####

HYDRAULIC ENG. #####

STRUCTURAL ENG. #####

PCA #####

BIMcloud: MSK-WS22 - BIMcloud Basic for Archicad 25/1370 316 ANNANGROVE ROAD, CC/1370 316 ANNANGROVE RD, DPA

- CHANGES
- CH009 SHOWER LAYOUT AMENDED
 - CH010 ZEBRACROSSING/ PEDESTRIAN AREA ADDED
 - CH011 KERB ADDED
 - CH014 AREAS REMOVED FROM PLANS



ABN 22 655 781 141
A PO BOX 6106 Dural DC NSW 2158
P +9651 6500
E admin@mskarchitects.com.au
W www.mskarchitects.com.au

Nominated Architect Reg No:
Sandor Dux 10073

PROJECT:
MIXED USE INDUSTRIAL DEVELOPMENT
316 ANNANGROVE ROAD 2155 ROUSE HILL Lot 28 DP 834050

PRESIDA

DRAWING TITLE:
FIRST FLOOR PLAN

SCALE: 1:250@A1 DATE: 2/02/2024


PROJECT NO.: DRAWING NO.:

1370 A204

DRAWN/CHECKED BY: ZS/SD

REV

01

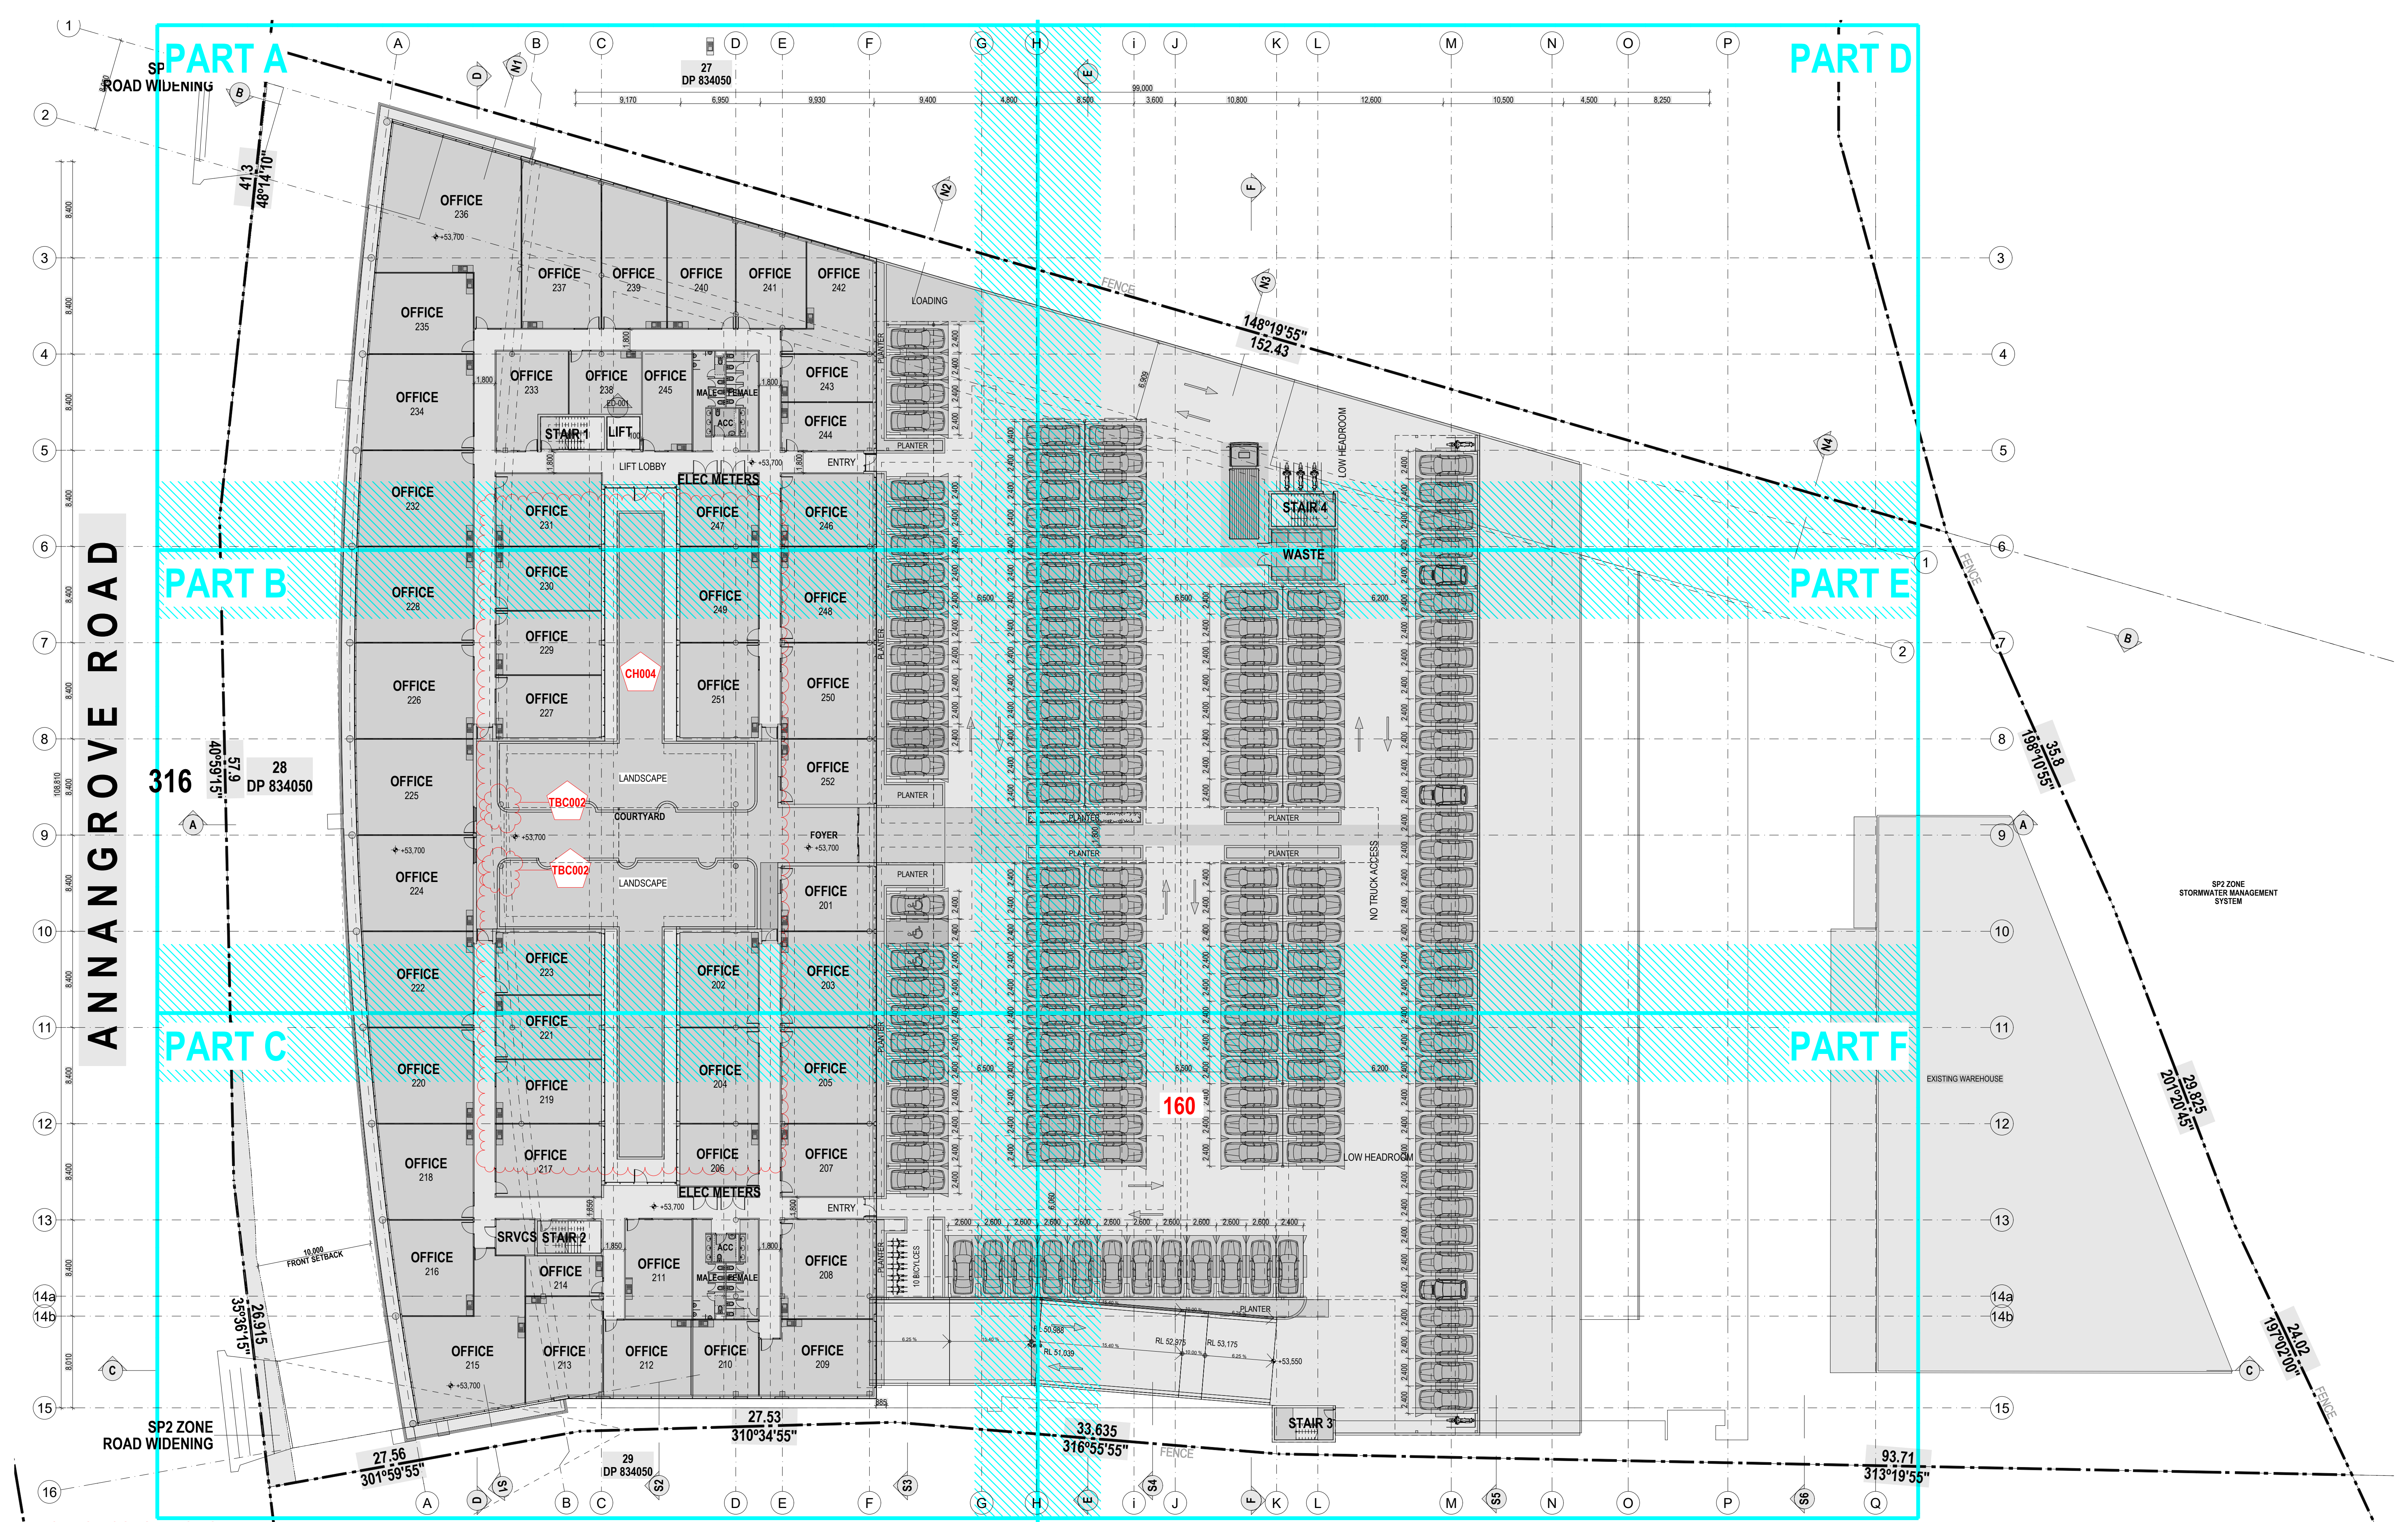

NOT FOR CONSTRUCTION

CC PRELIMINARY

General Notes

The information contained in the document is copyright and may not be used or reproduced for any other project or purpose. Verify all dimensions and levels on site and report any discrepancies prior to the commencement of work. Drawings are to be read in conjunction with all contract documents. Use figured dimensions only. Do not scale from drawings. MSK Architects cannot guarantee the accuracy of content and format for copies of drawings issued electronically. The completion of the issue details checked and authorised section below is confirmation of the status of the drawing. The drawing shall not be used for construction unless endorsed "For Construction" and authorised for issue.

No. 01

DESCRIPTION
PRELIMINARY FOR COORDINATION

DATE
2/02/2024

CIVIL ENG.
####

GEOTECHNICAL ENG.
####

MECHANICAL ENG.
####

LANDSCAPE
####

CHANGES
CH004 ROOF GARDEN DESIGN UPDATED
CH005 OFFICE NUMBERING UPDATED
CH014 AREAS REMOVED FROM PLANS
TBC002 RW-COLUMN TO BE COORDINATED

ELECTRICAL ENG.
####

HYDRAULIC ENG.
####

STRUCTURAL ENG.
####

PCA
####

BIMcloud: MSK-WS22 - BIMcloud Basic for Archicad 25/1370, 316 ANNANGROVE ROAD, CC/1370 316 ANNANGROVE RD, DPA



ABN 22 655 781 141
A PO BOX 6106 Dural DC NSW 2158
P +9651 6500
E admin@mskarchitects.com.au
W www.mskarchitects.com.au

Nominated Architect Reg No:
Sandor Dux 10073

PROJECT:
**MIXED USE INDUSTRIAL
DEVELOPMENT**
316 ANNANGROVE ROAD 2155 ROUSE HILL Lot 28 DP
834050

PRESIDA

DRAWING TITLE:
SECOND FLOOR PLAN

SCALE:
1:250@A1

DATE:
2/02/2024


PROJECT NO.: DRAWING NO.:


1370 A205

DRAWN/CHECKED BY:
ZS/SD


REV

01

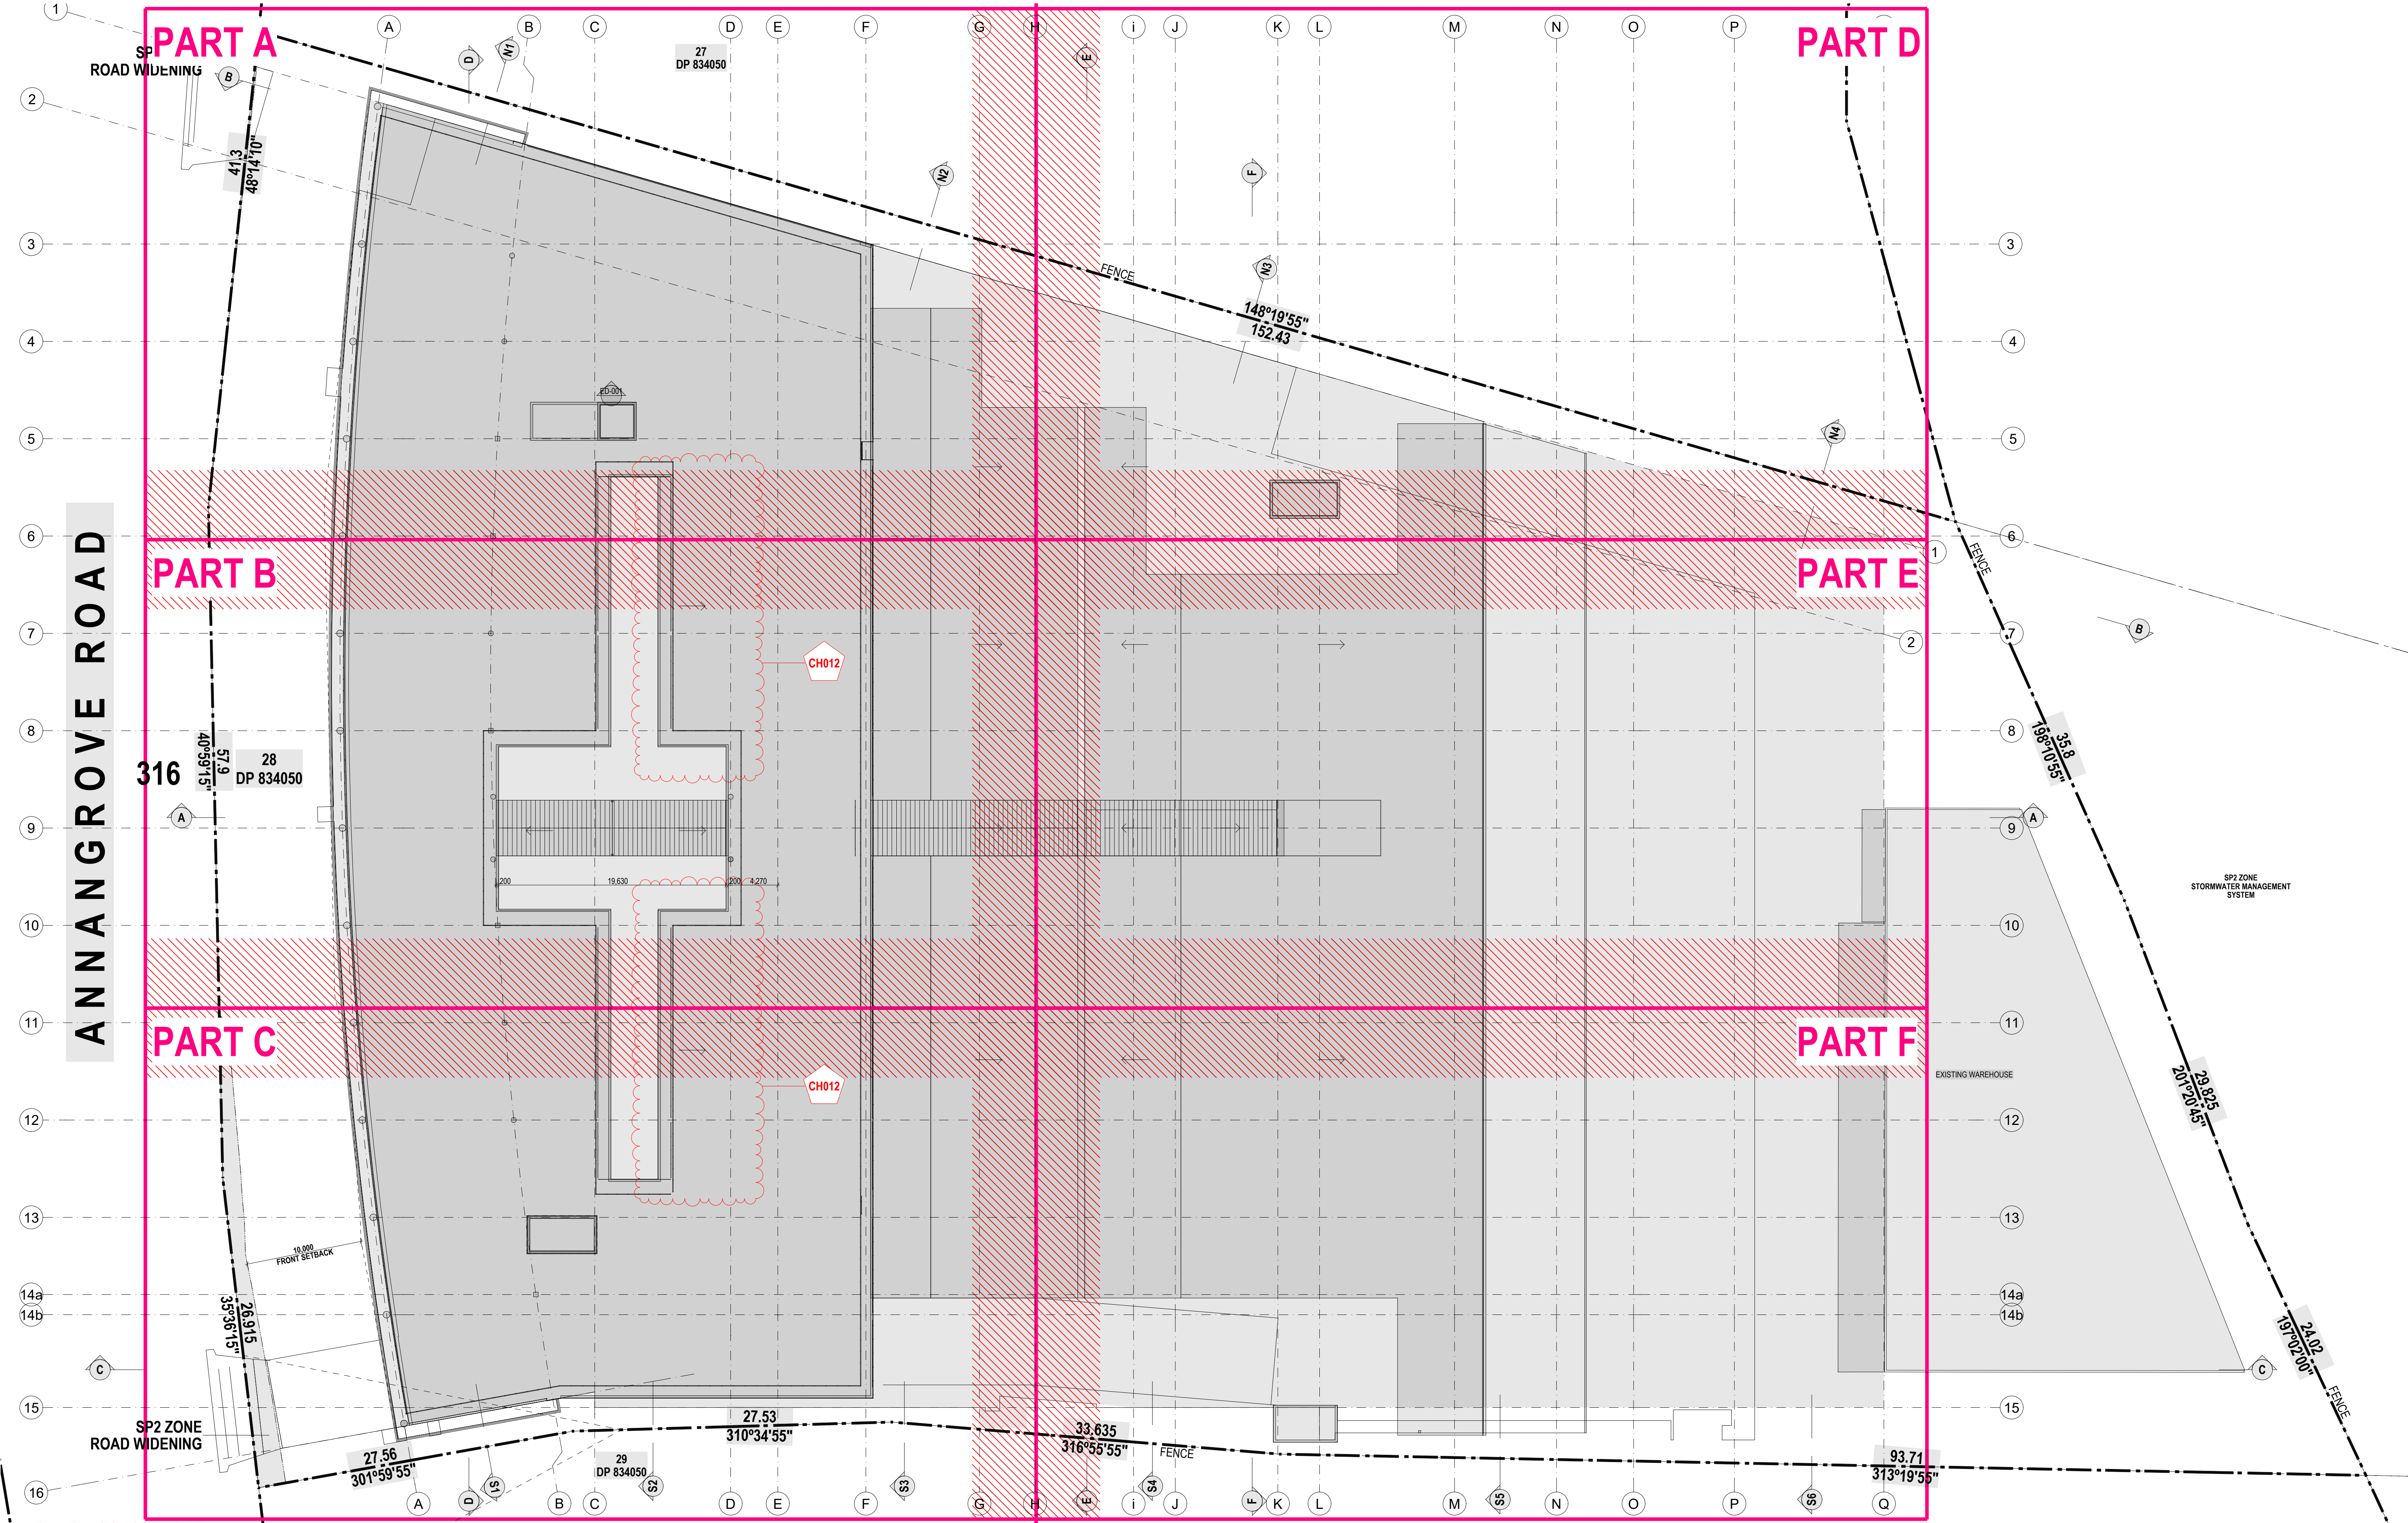


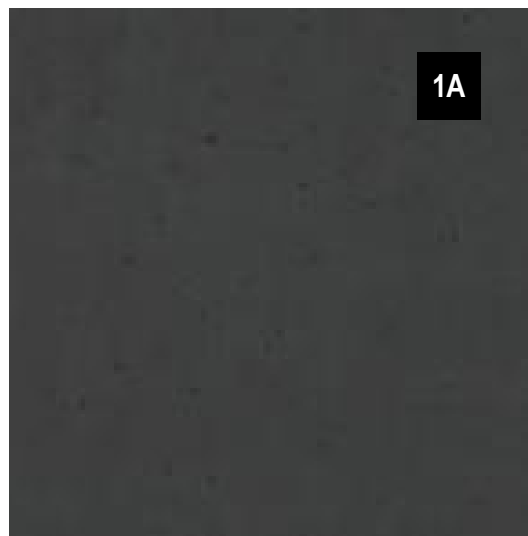


FACADE COLUMNS AND PYLONS
OFF FORM CONCRETE - STAINED
COLOR: BLACK

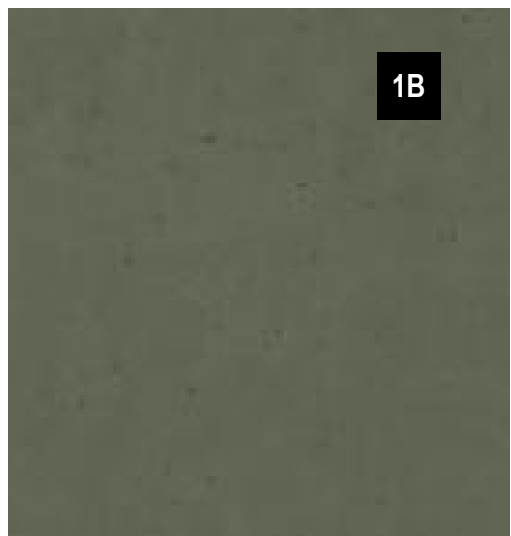

FACADE LEDGES
OFF FORM CONCRETE - STAINED
COLOR: GREEN

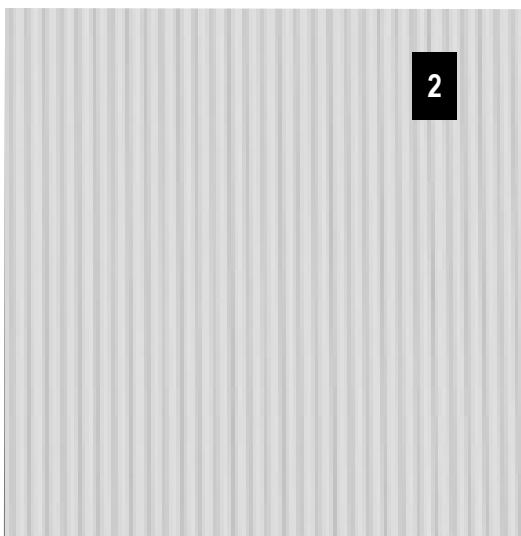

METAL ROOFING, GUTTERS &
DOWNPIPES, EXPOSED STEELWORK
MID GREY
COLOR: SHALE GREY

 


POWDER-COATED ALUMINIUM
FRAMES WINDOWS / DOORS
COLOR: BLACK



FC CLADDING WALLS, COLUMNS,
BLOCKWORK WALL, DRIVEWAY RAMP
WALLS - PAINT FINISH
ROLLER SHUTTERS - POWDERCOAT
FINISH
COLOR: GREY SAND




GLAZING
COLOR: GREEN

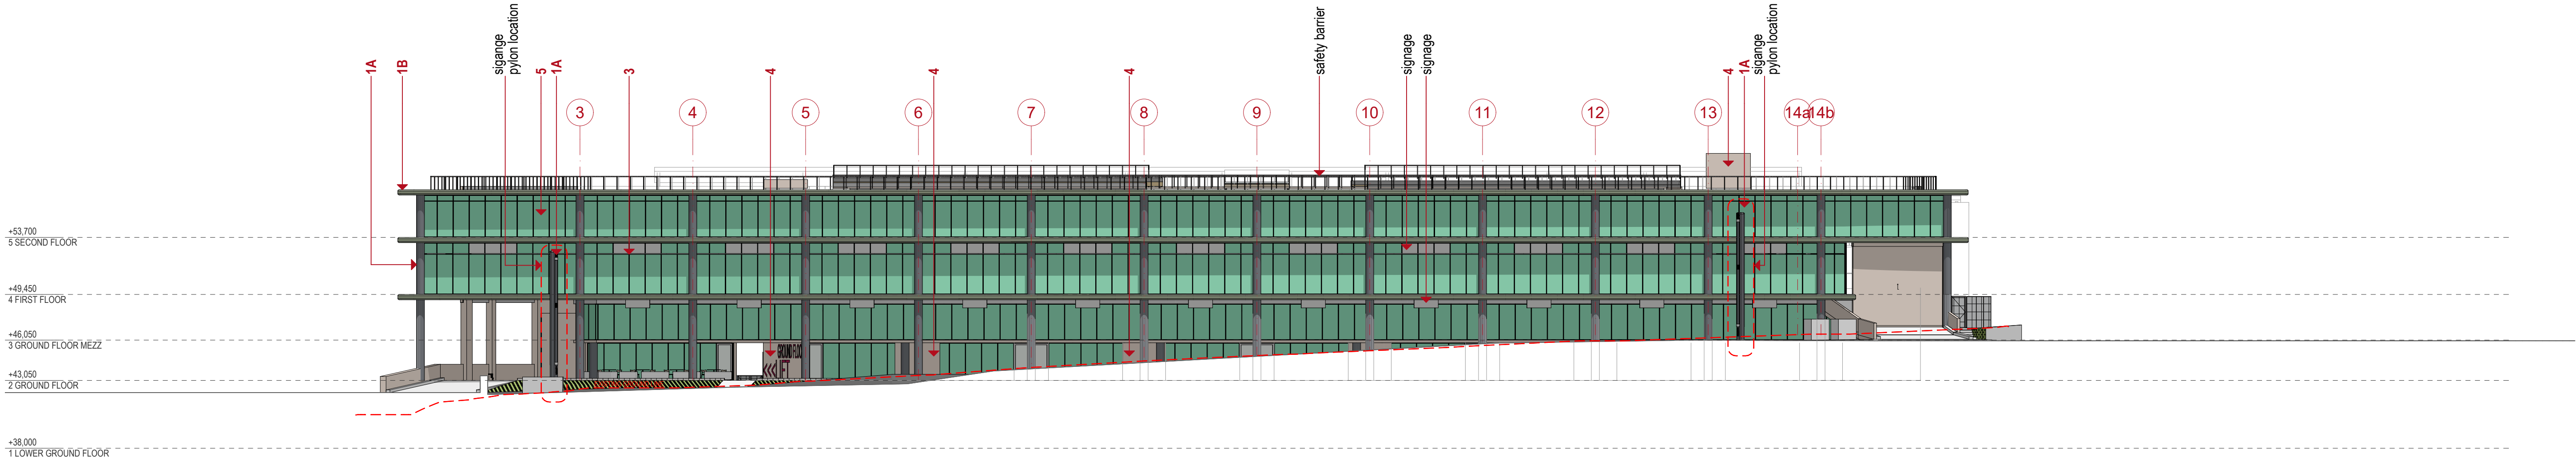

E-01
-

WEST ELEVATION
1:250

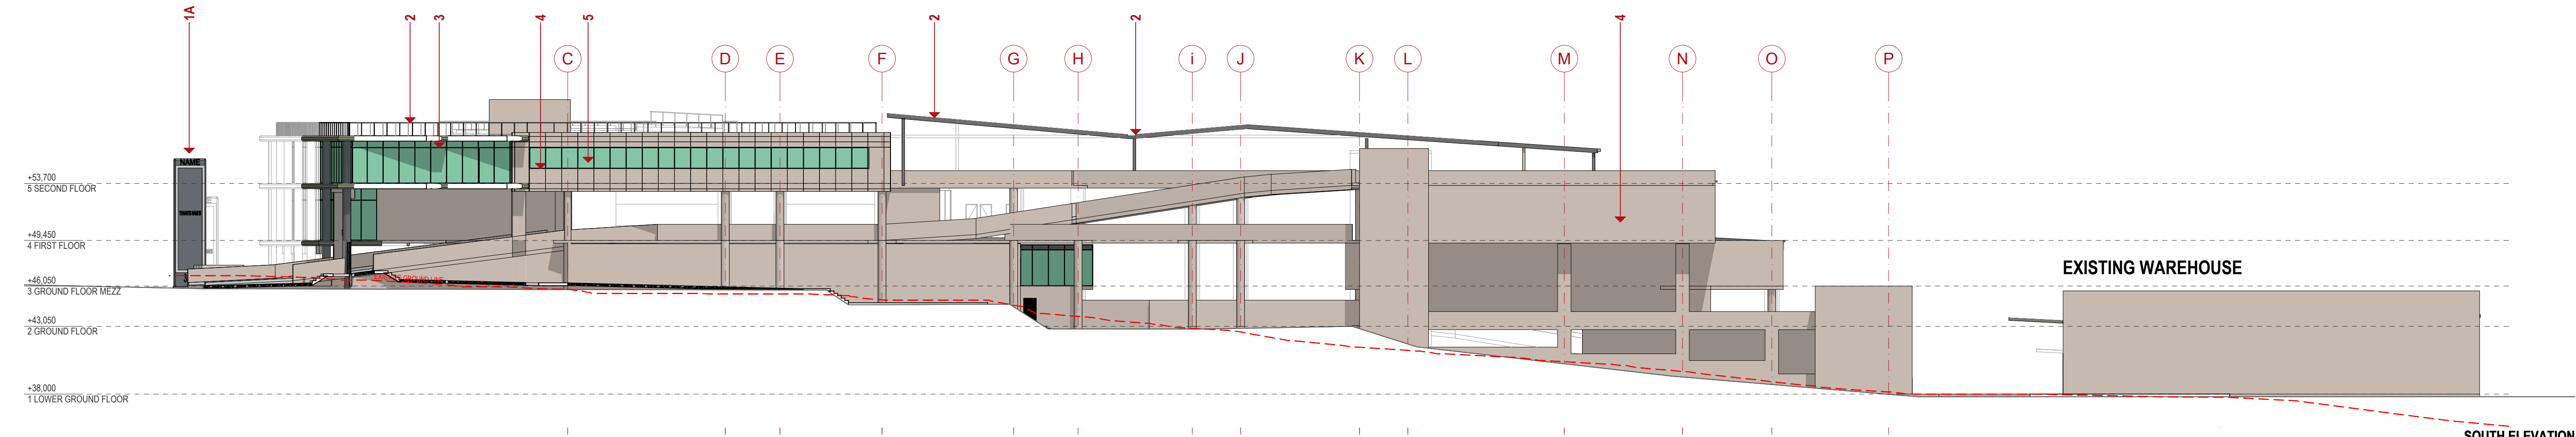

E-02
-

SOUTH ELEVATION
1:250

NOT FOR CONSTRUCTION
DEVELOPMENT APPLICATION

No.
A

DESCRIPTION
FOR DEVELOPMENT APPLICATION

DATE
12/13/2022

General Notes
The information contained in this document is copyright and may not be used or reproduced for any other project or purpose. Verify all dimensions and levels on site and report any discrepancies prior to the commencement of work. Drawings are to be read in conjunction with all contract documents. Use figure dimensions only. Do not scale from drawings. M&K Architects cannot guarantee the accuracy of content and format for copies of drawings issued electronically. The completion of the issue details checked and authorized section below is confirmation of the status of the drawing. The drawing shall not be used for construction unless endorsed "For Construction" and authorized for issue.



ABN 98 613 233 364
A PO BOX 6106 Dural DC NSW 2158
P +9651 6500
E admin@mksarchitects.com.au
W www.mksarchitects.com.au

Nominated Architect Reg No:
Esteban Olmos 6565

PROJECT:
MIXED USE DEVELOPMENT
316 ANNANGROVE ROAD ROUSE HILL

FOR
PRESIDA

DRAWING TITLE:
ELEVATIONS

SCALE:
1:250@A1


DATE:
12/14/2022

DRAWN/CHECKED BY:
DG RB ZS/EO


PROJECT NO.:
1370

DRAWING NO.:
DA200


REV
A

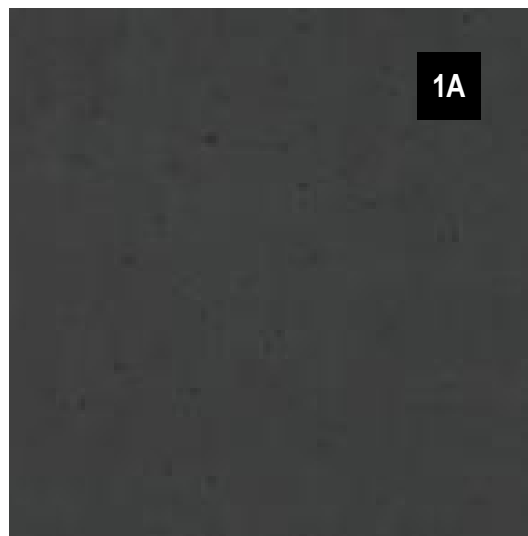


FACADE COLUMNS AND PYLONS
OFF FORM CONCRETE - STAINED
COLOR: BLACK

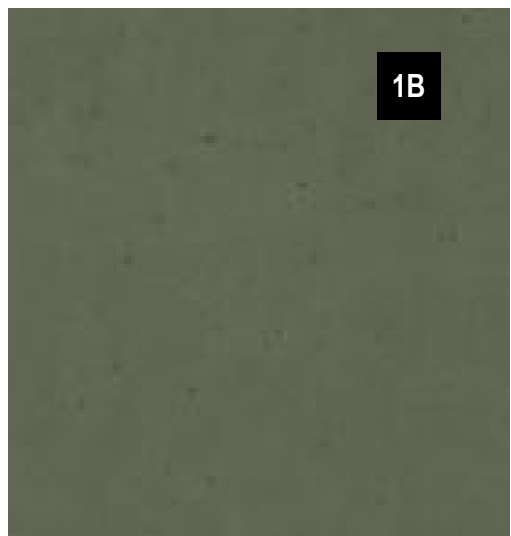

FACADE LEDGES
OFF FORM CONCRETE - STAINED
COLOR: GREEN

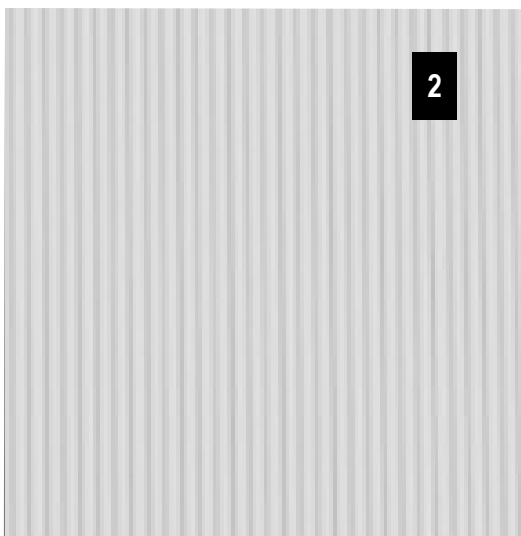


METAL ROOFING, GUTTERS &
DOWNPIPES, EXPOSED STEELWORK
MID GREY
COLOR: SHALE GREY

 




POWDER-COATED ALUMINIUM
FRAMES WINDOWS / DOORS
COLOR: BLACK



FC CLADDING WALLS, COLUMNS,
BLOCKWORK WALL, DRIVEWAY RAMP
WALLS - PAINT FINISH
ROLLER SHUTTERS - POWDERCOAT
FINISH
COLOR: GREY SAND

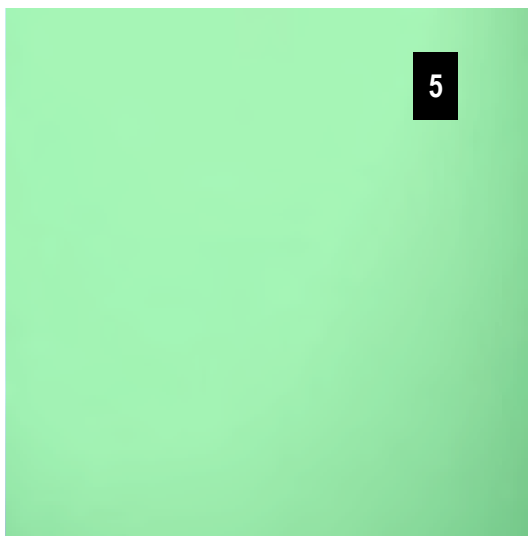

GLAZING
COLOR: GREEN

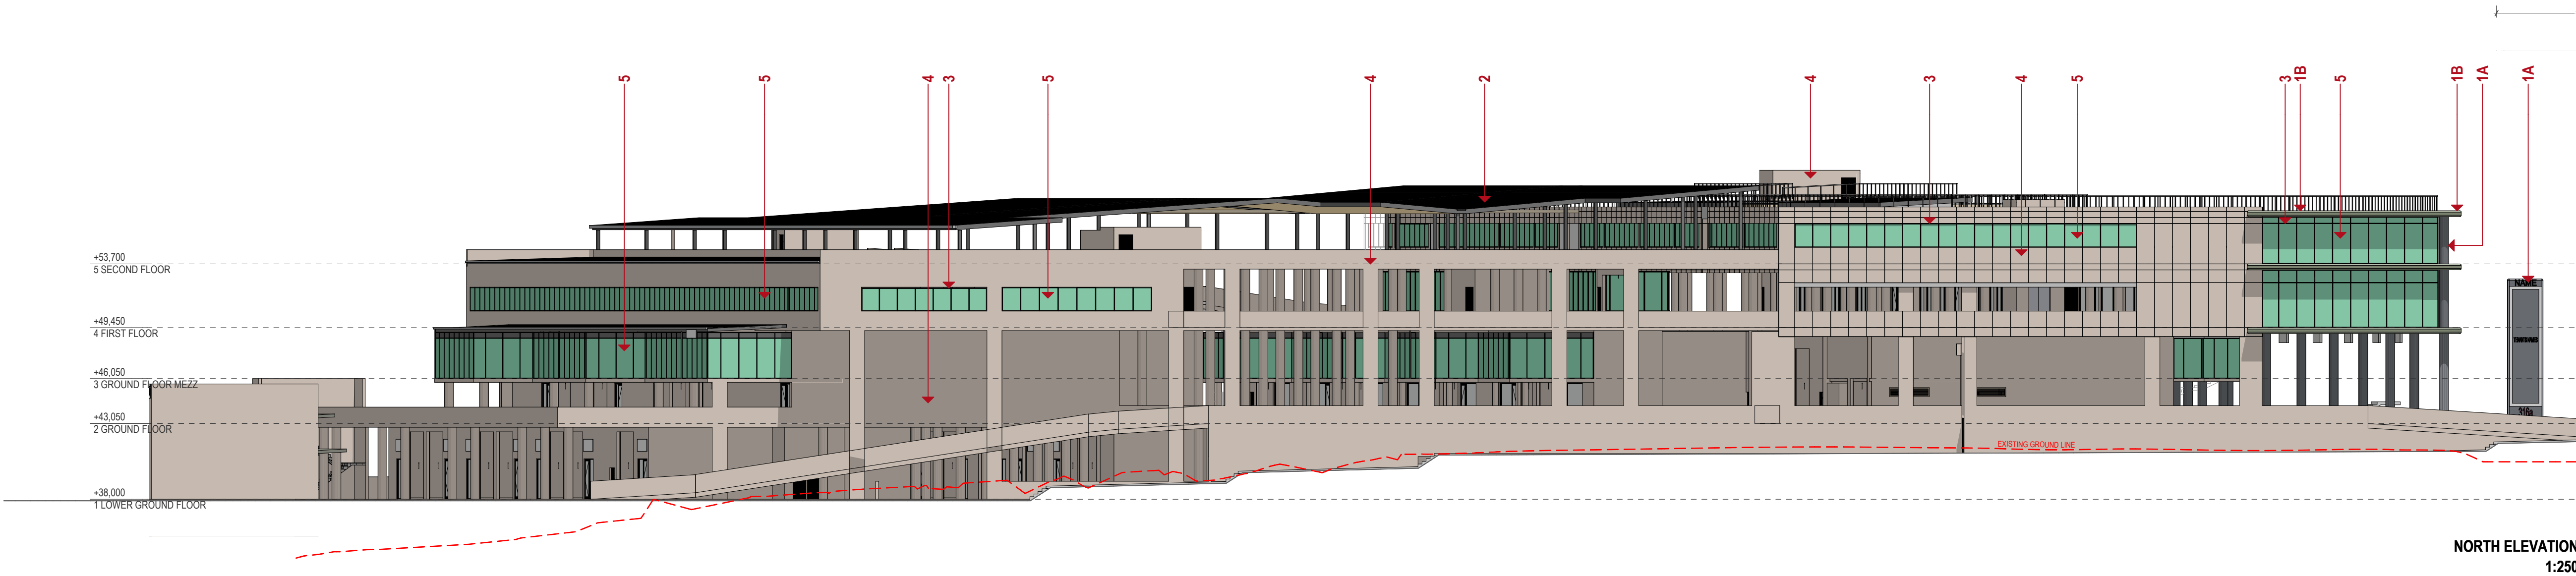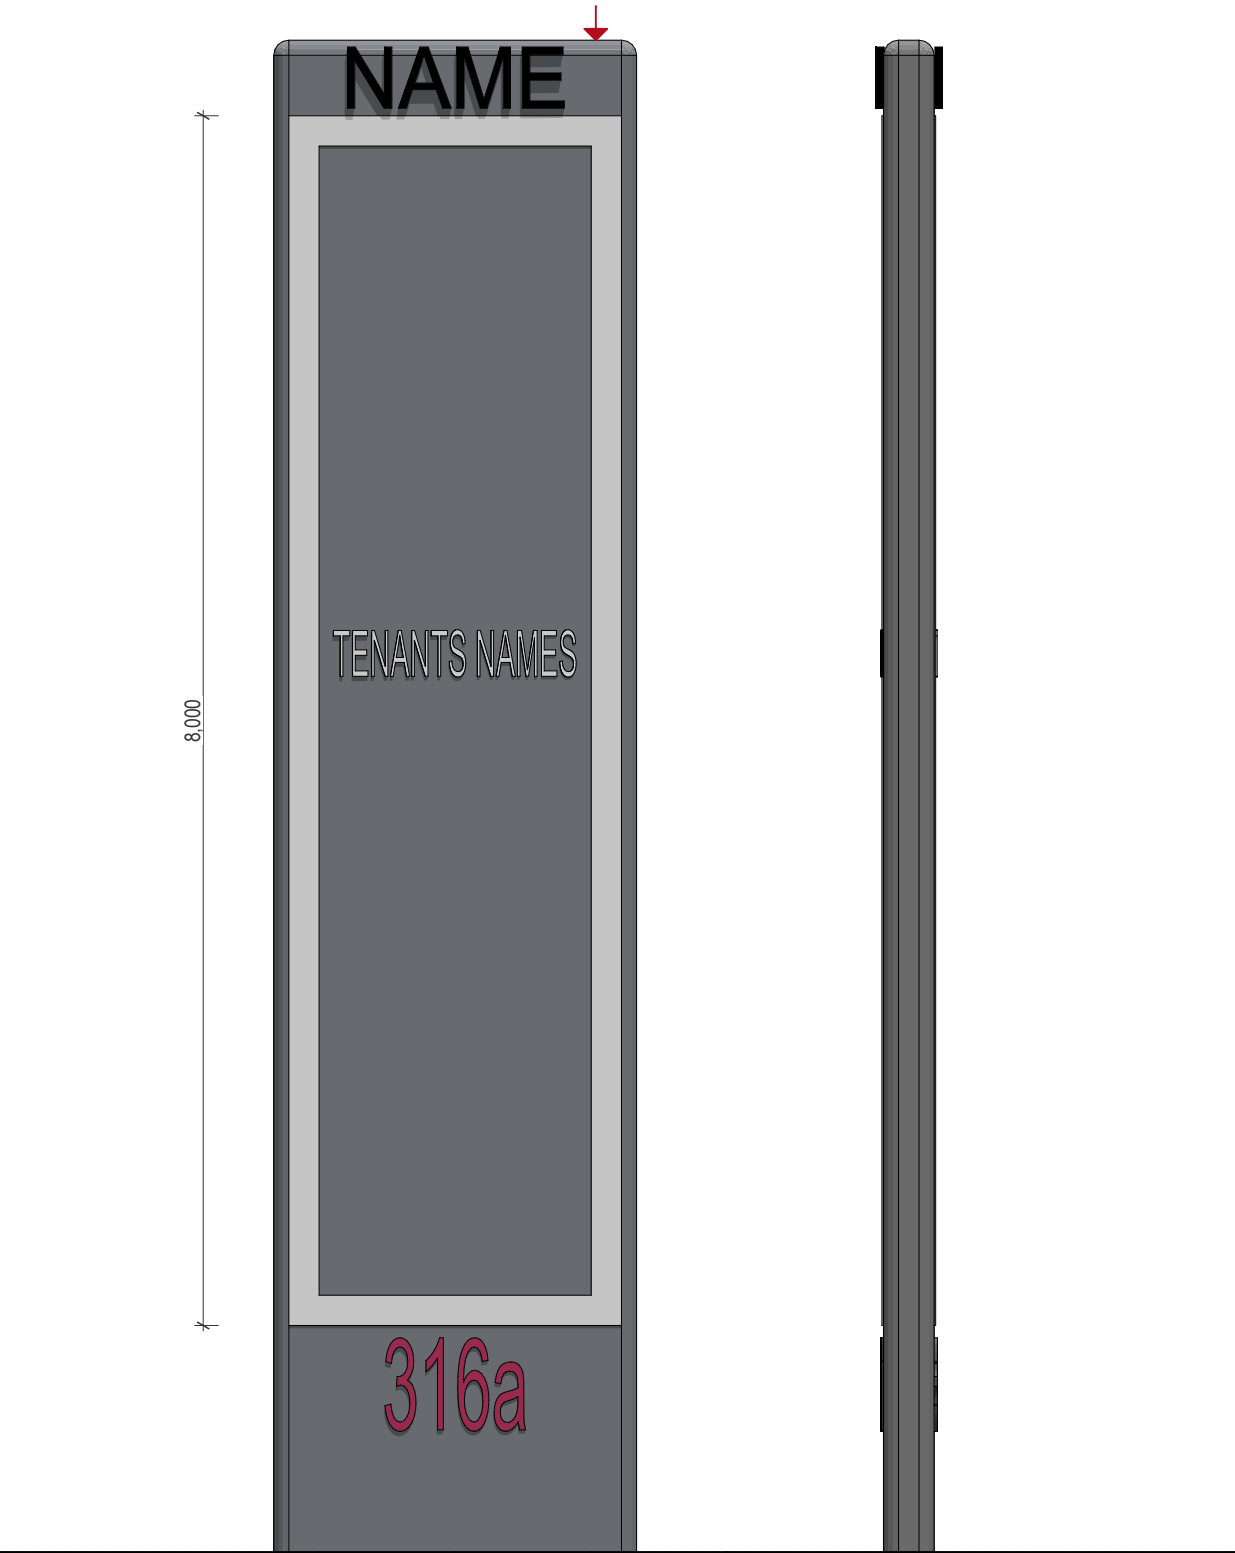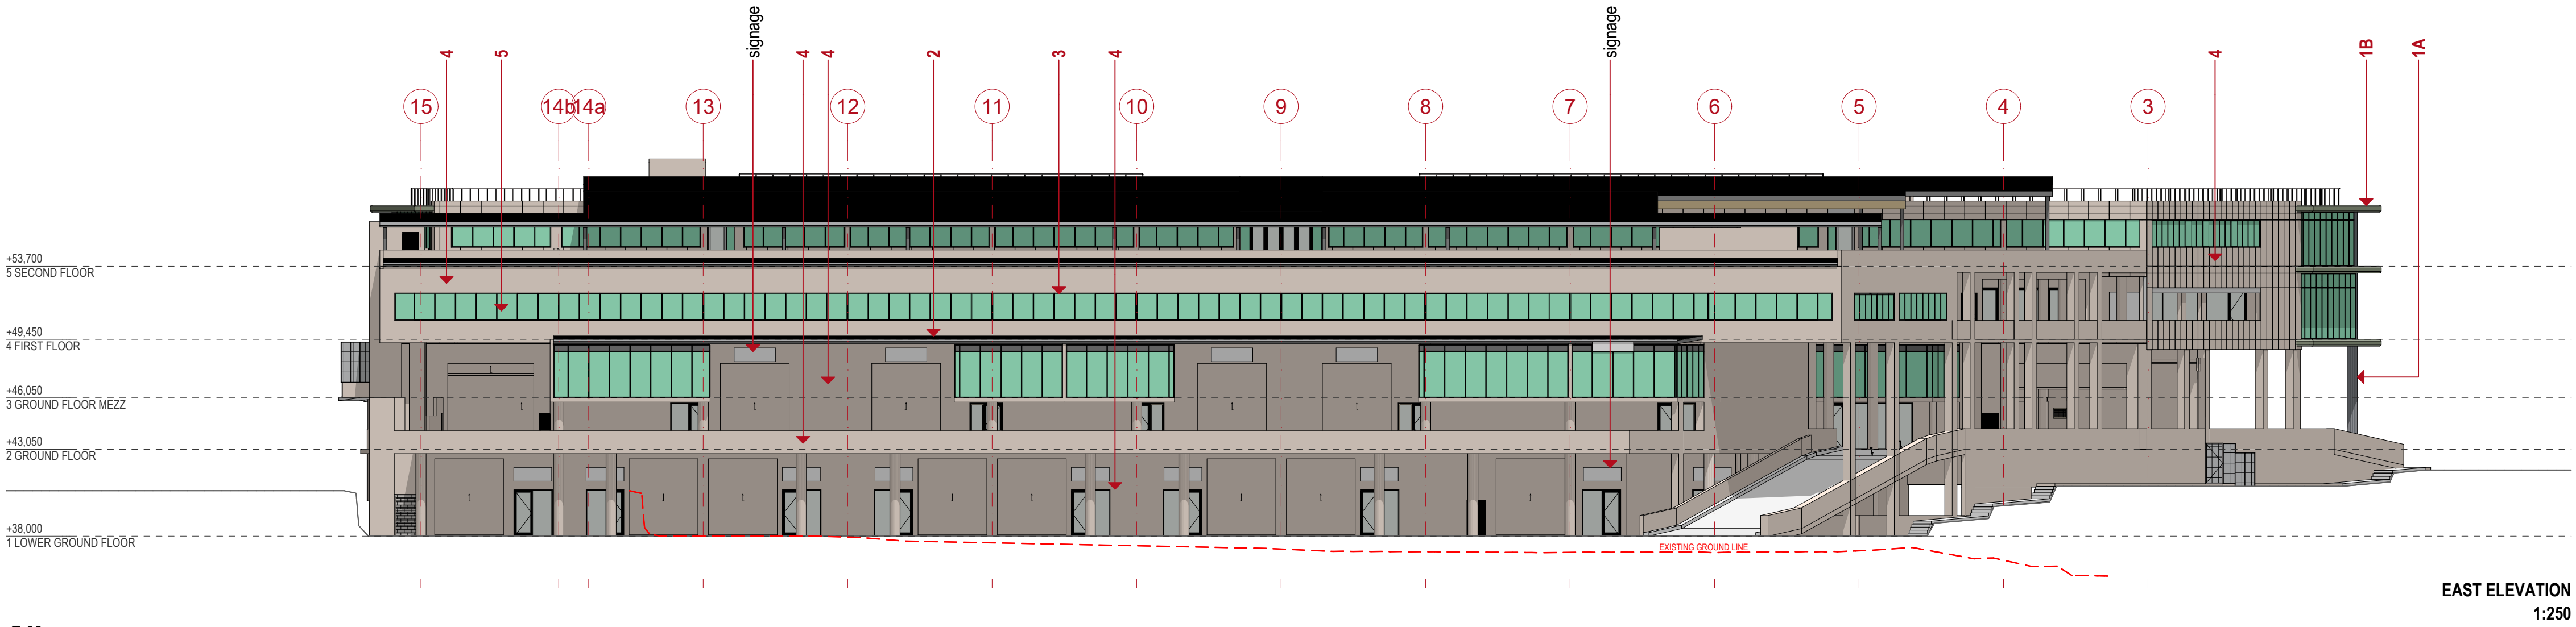

NOT FOR CONSTRUCTION
DEVELOPMENT APPLICATION

No.	DESCRIPTION	DATE
A	FOR DEVELOPMENT APPLICATION	12/13/2022

General Notes
The information contained in this document is copyright and may not be used or reproduced for any other project or purpose. Verify all dimensions and levels on site and report any discrepancies prior to the commencement of work. Drawings are to be read in conjunction with all contract documents. Use figured dimensions only. Do not scale from drawings. MK Architects cannot guarantee the accuracy of content and format for copies of drawings issued electronically. The completion of the issue details checked and authorized section below is confirmation of the status of the drawing. The drawing shall not be used for construction unless endorsed "For Construction" and authorized for issue.




ABN 98 613 233 364
A PO BOX 6106 Dural DC NSW 2158
P +9651 6500
E admin@mkskarchitects.com.au
W www.mkskarchitects.com.au

Nominated Architect Reg No:
Esteban Olmos 6565


PROJECT:
MIXED USE DEVELOPMENT
316 ANNANGROVE ROAD ROUSE HILL

FOR
PRESIDA


DRAWING TITLE: ELEVATIONS	DATE: 12/14/2022	DRAWN/CHECKED BY: DG RB ZS/EO
SCALE: 1:250, 1:50@A1	PROJECT NO.: 1370	REV A
DRAWING NO.: DA201		

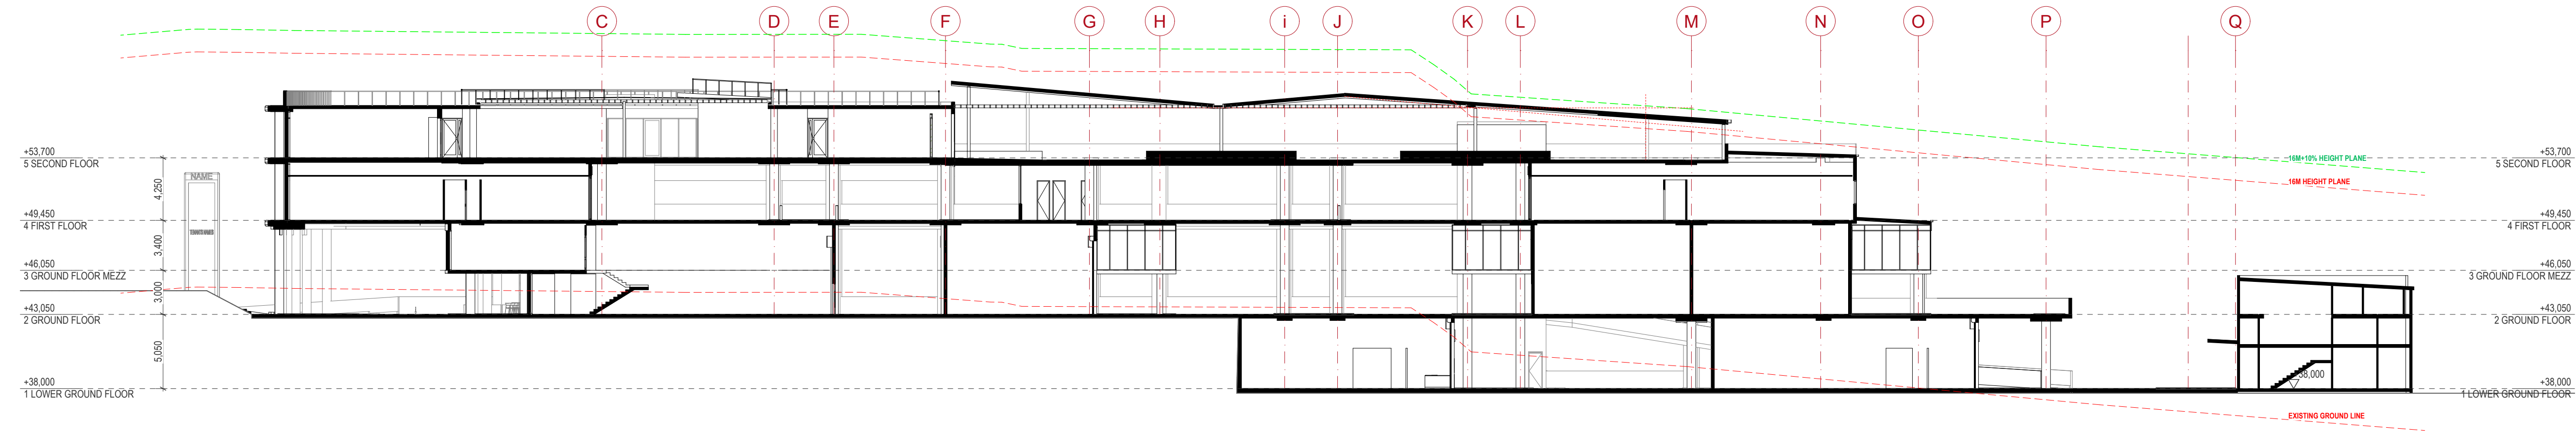

A SECTION AA
1:250

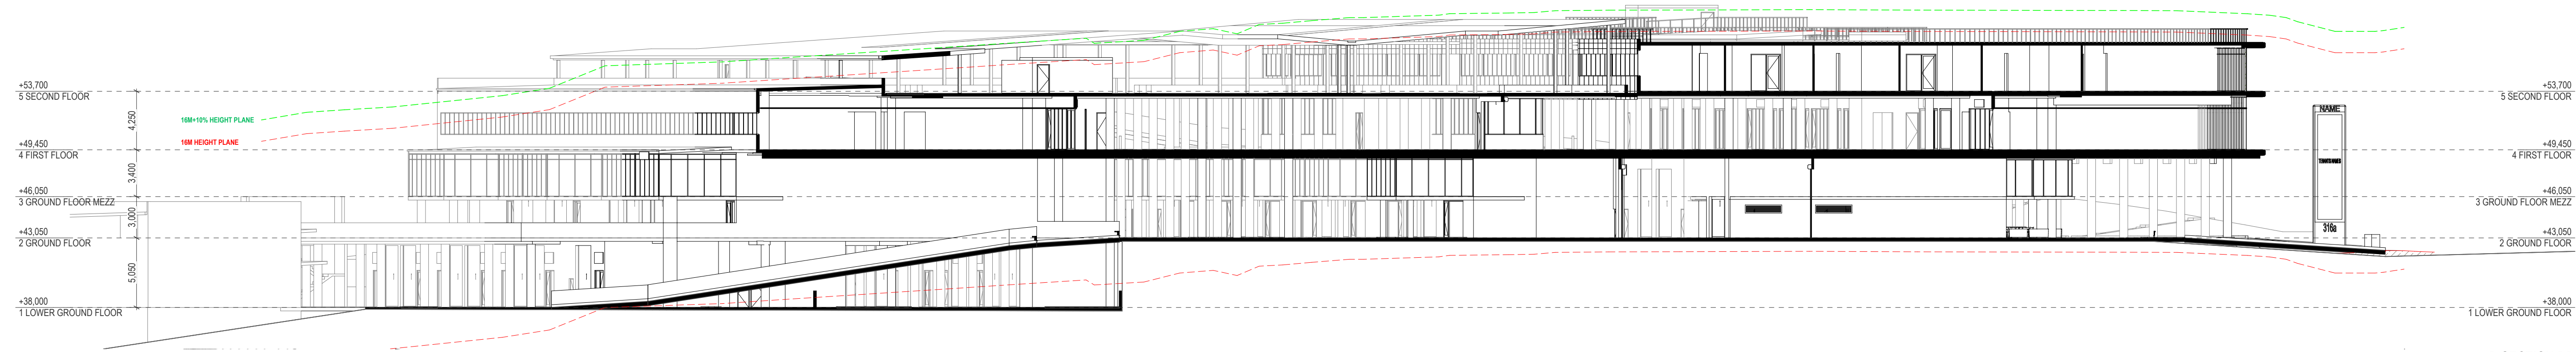

B SECTION BB
1:250

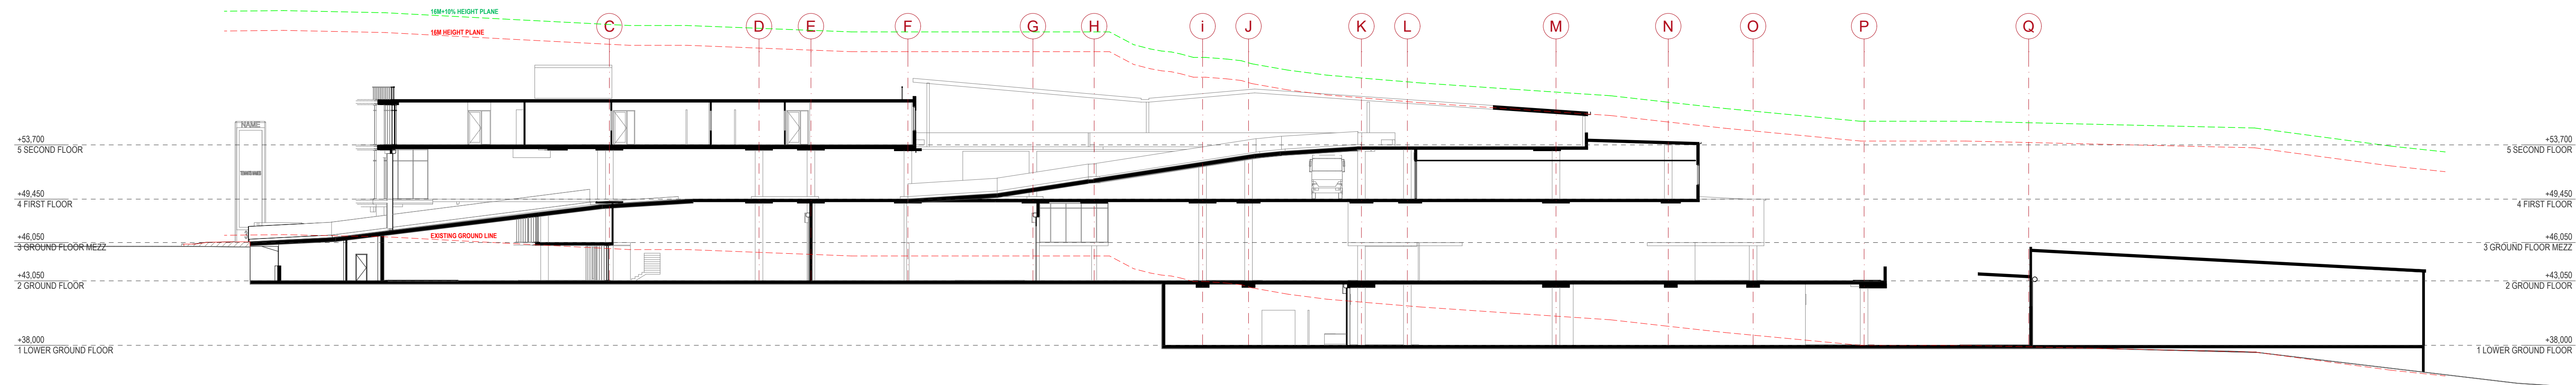

C SECTION CC
1:250

NOT FOR CONSTRUCTION
DEVELOPMENT APPLICATION

No.	DESCRIPTION	DATE
A	FOR DEVELOPMENT APPLICATION	12/13/2022

General Notes
The information contained in this document is copyright and may not be used or reproduced for any other project or purpose. Verify all dimensions and levels on site and report any discrepancies prior to the commencement of work. Drawings are to be read in conjunction with all contract documents. Use figured dimensions only. Do not scale from drawings. MK Architects cannot guarantee the accuracy of content and format for copies of drawings issued electronically. The completion of the issue details checked and authorized section below is confirmation of the status of the drawing. The drawing shall not be used for construction unless endorsed "For Construction" and authorized for issue.

mk
architects


ABN 98 613 233 364
A PO BOX 6106 Dural DC NSW 2158
P +9651 6500
E admin@mskarchitects.com.au
W www.mskarchitects.com.au

Nominated Architect Reg No:
Esteban Olmos 8565


PROJECT:
MIXED USE DEVELOPMENT
316 ANNANGROVE ROAD ROUSE HILL

FOR
PRESIDA


DRAWING TITLE:		DRAWN/CHECKED BY:
SECTIONS		
SCALE: 1:250@A1	DATE: 12/14/2022	DG RB ZS/EO
PROJECT NO.:	DRAWING NO.:	
1370	DA300	REV A

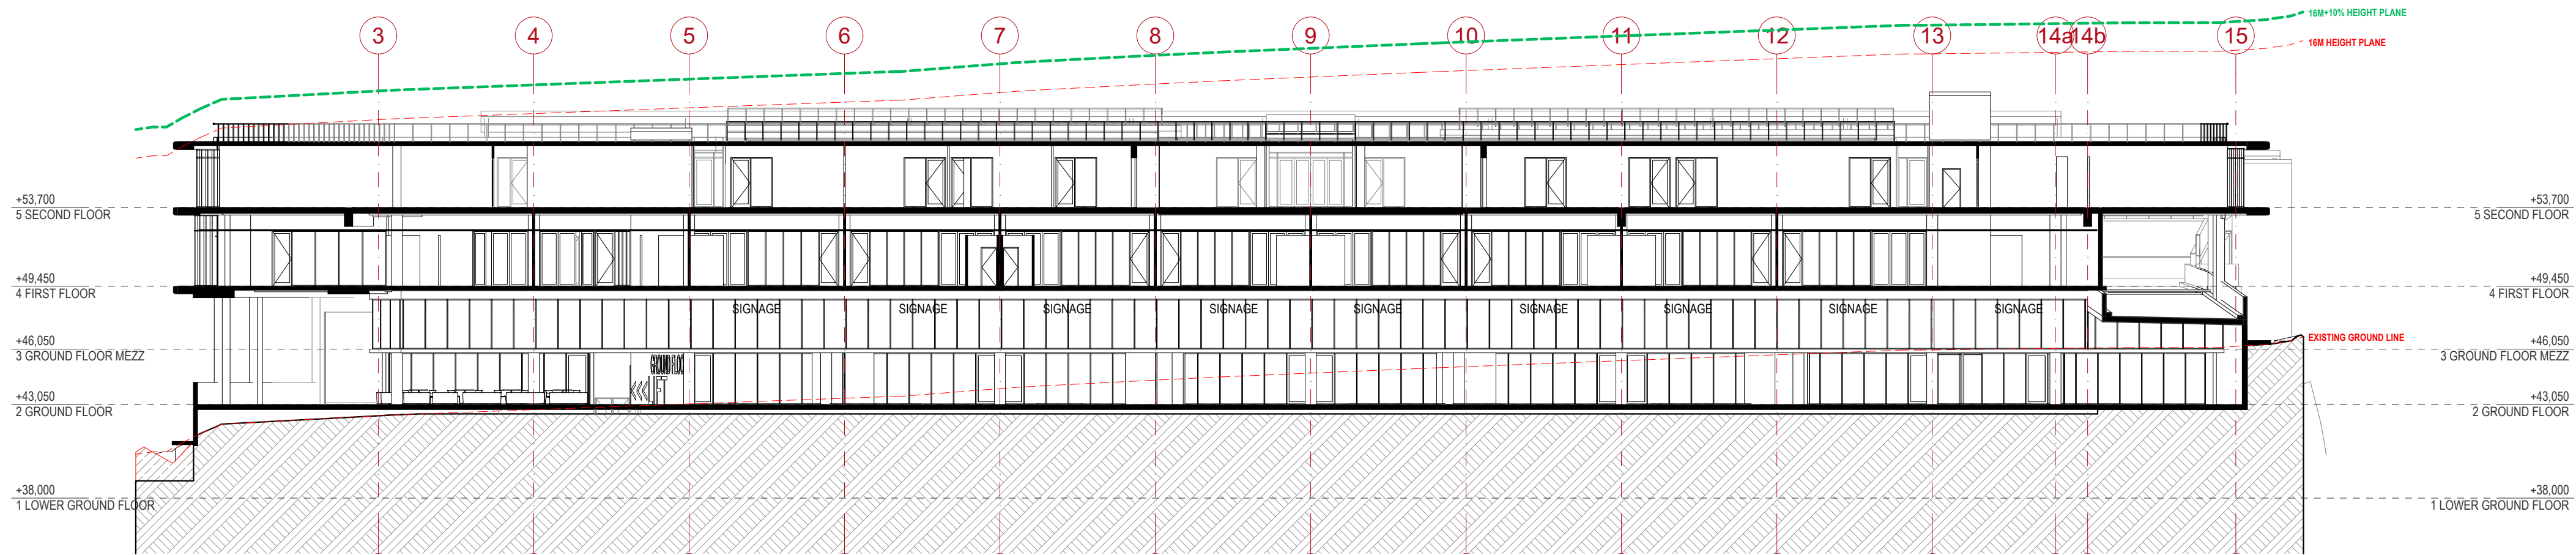

D SECTION DD
1:250

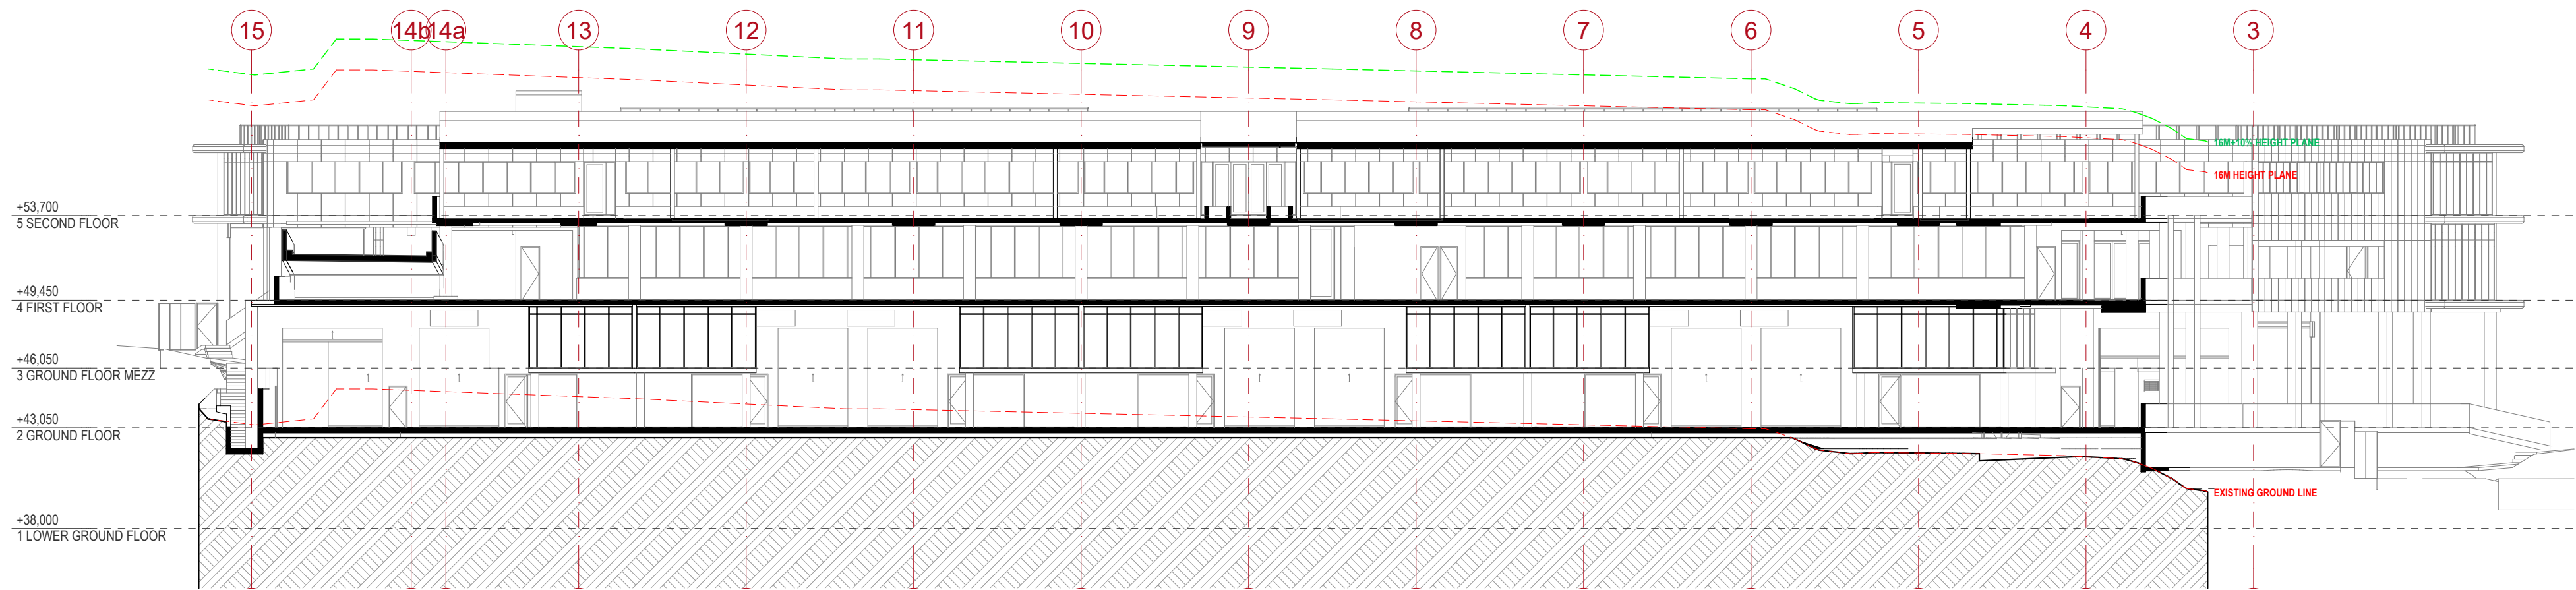

E SECTION EE
1:250

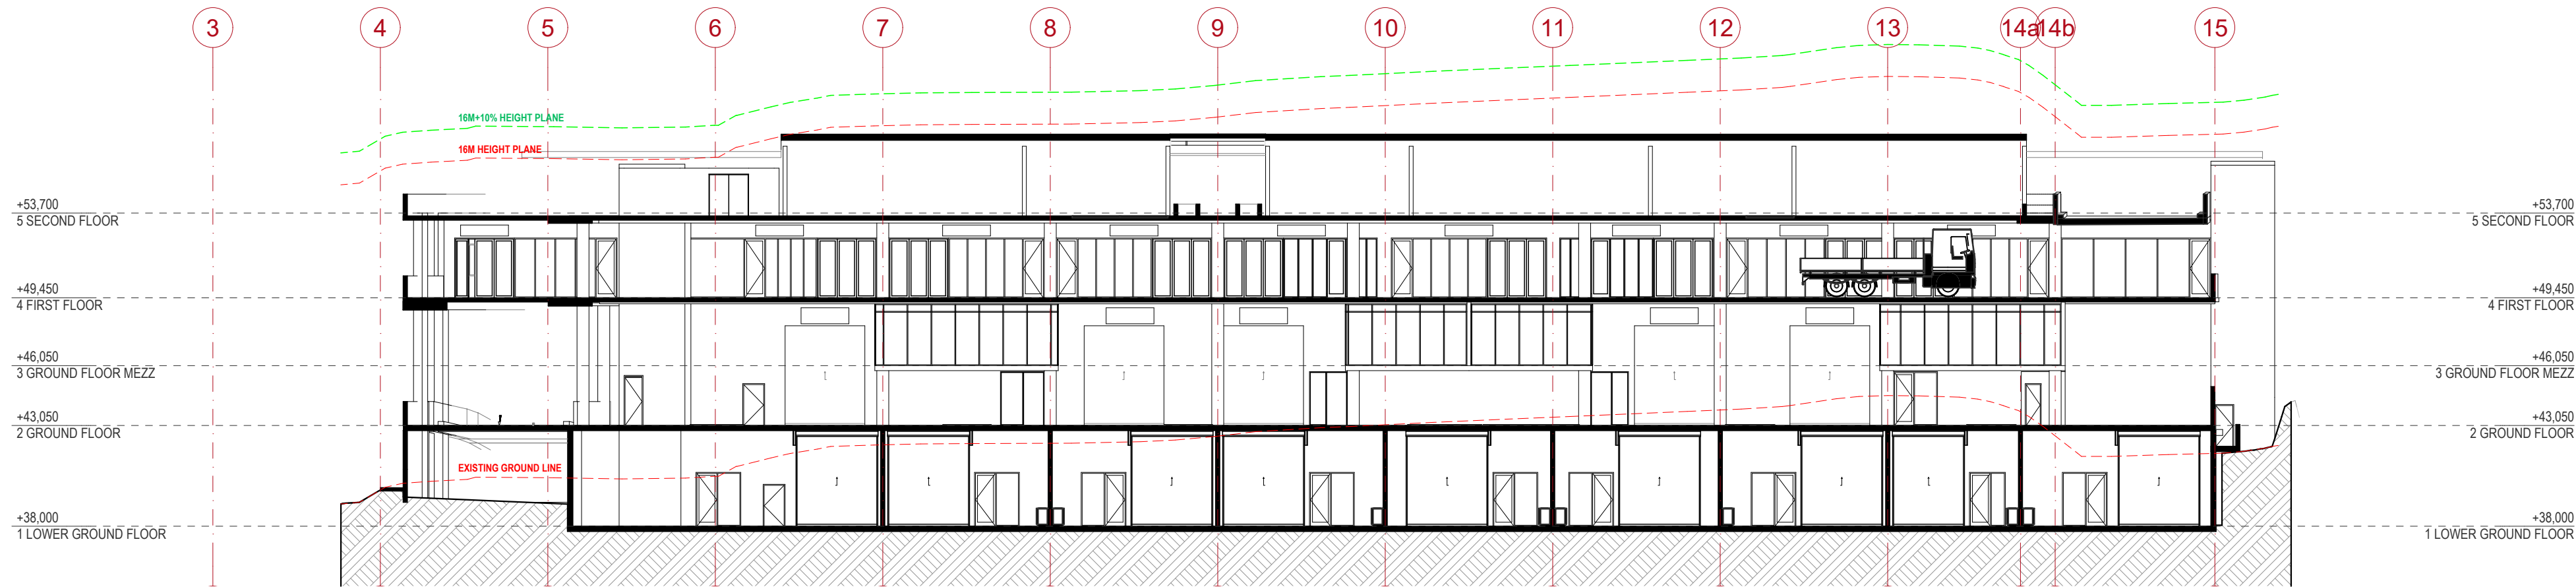

F SECTION FF
1:250

NOT FOR CONSTRUCTION
DEVELOPMENT APPLICATION

No.
A

DESCRIPTION
FOR DEVELOPMENT APPLICATION

DATE
12/13/2022

General Notes
The information contained in this document is copyright and may not be used or reproduced for any other project or purpose. Verify all dimensions and levels on site and report any discrepancies prior to the commencement of work. Drawings are to be read in conjunction with all contract documents. Use figure dimensions only. Do not scale from drawings. MK Architects cannot guarantee the accuracy of content and format for copies of drawings issued electronically. The completion of the issue details checked and authorized section below is confirmation of the status of the drawing. The drawing shall not be used for construction unless endorsed "For Construction" and authorized for issue.



architects

ABN 98 613 233 364
A PO BOX 6106 Dural DC NSW 2158
P +9651 6500
E admin@mskarchitects.com.au
W www.mskarchitects.com.au

Nominated Architect Reg No:
Esteban Olmos 8565

PROJECT:
MIXED USE DEVELOPMENT
316 ANNANGROVE ROAD ROUSE HILL

FOR
PRESIDA

DRAWING TITLE: SECTIONS	DRAWN/CHECKED BY: DG RB ZS/EO
SCALE: 1:250@A1	DATE: 12/14/2022
PROJECT NO.: 1370	DRAWING NO.: DA301
	REV A