

# THE WORKING CENTRE CLADDING SHOP DRAWINGS

PLEASANT VIEW LIBRARY  
Toronto Public Library  
22-008  
575 VAN HORNE STREET

GENERAL CONTRACTOR: GOVAN BROWN CONSTRUCTION  
SUB CONTRACTOR: HAMOON CONSTRUCTION

Hamoon Construction Inc.  
C: (647)323-3795  
T: (289)657-9329  
M: Unit No. 2-70 Siltan Rd

- DRAWING INDEX:
- COVER PAGE
  - A0.1 GENERAL NOTES & KEY PLAN
  - A1.0 EXTERIOR ELEVATION
  - A1.1 PANEL LAYOUT
  - A1.2 PANEL LAYOUT
  - A2.0 SECTION DETAIL, D-1, D-2, D-3,
  - A2.1 SECTION DETAIL, D-4, D-5, D-6,D-7
  - A2.2 SECTION DETAIL, D-8, D-9, D-10, D-11
  - A2.3 SECTION DETAIL, D-12, D-13, D-14, D-15 , D-16

.\Hamoon construction-Logo (1).jpg

GENERAL NOTES:  
THESE DRAWINGS ARE COPYRIGHT AND THE PROPERTY OF HAMOON CONSTRUCTION. THESE DRAWINGS MAY NOT BE USED FOR CONSTRUCTION WITHOUT THE PERMISSION OF HAMOON CONSTRUCTION. REPRODUCTION OF THESE DRAWINGS WITHOUT THE CONSENT OF HAMOON CONSTRUCTION IS STRICTLY PROHIBITED. DO NOT SCALE THESE DRAWINGS. THIS DRAWING HAS BEEN CREATED BASED ON HAMOON CONSTRUCTION INTERPRETATION OF PROJECT REQUIREMENTS. SOME DETAILS MAY HAVE BEEN MODIFIED TO SUIT VS FIELD PRACTICE, SHOP OR DESIGN AND CODE REQUIREMENTS, PLEASE CHECK CAREFULLY AND ADVISE IF UNACCEPTABLE. ONCE THIS DRAWING HAS BEEN REVIEWED BY THE GENERAL CONTRACTOR AND/OR CONSULTANT, IT WILL BE CONSIDERED APPROVED TO PROCEED WITH FABRICATION.

|  |  |  |
|--|--|--|
|  |  |  |
|  |  |  |
|  |  |  |
|  |  |  |
|  |  |  |
|  |  |  |
|  |  |  |

|     |            |                         |
|-----|------------|-------------------------|
| R00 | 2026/07/08 | ISSUED FOR COORDINATION |
|-----|------------|-------------------------|

| NO | DATE | DESCRIPTION |
|----|------|-------------|
|----|------|-------------|


REVISIONS

FABRICATION NOTES:  
- FINISH; AS NOTED  
- VERIFY ALL DIMENSIONS

CLIENT:

REFERENCES:  
- ARCHITECTURAL DRAWING  
- INSTALLATION GUIDE

PLAN NORTH

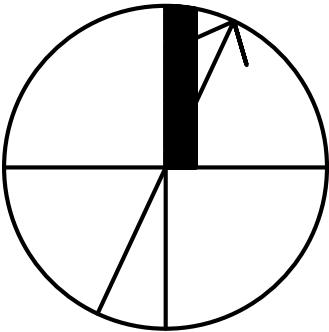

ENGINEERED BY:

PROJECT:

THE WORKING CENTRE

PLEASANT VIEW LIBRARY  
Toronto Public Library  
22-008  
575 VAN HORNE STREET

DRAWING TITLE:

COVER PAGE

|         |            |             |             |
|---------|------------|-------------|-------------|
| FINISH: |            |             |             |
| DATE:   | 2026-07-08 | PROJECT NO: |             |
| SCALE:  | AS NOTED   | REV.#       | DRAWING NO: |
| DRAWN:  | CHCKED:    | 01          | A0.0        |

1. CLADDING:

MT-1:

- POWDER-COATED ALUMINUM PANEL| AMICO ARCHITECTURAL
- 1/2" DIAMETER PERFORATIONS
- 11/16" PANEL THICKNESS
- STAGGERED PERFORATION PATTERN
- STRUCTURAL STEEL ANGLE SUPPORT
- CONNECTION TO STRUCTURAL STEEL FRAME
- COLOUR : POWDER COAT

W5/MT-4:

- 30 MM MODULAR ZINC PANEL CLADDING SYSTEM| RHEINOZINK
- 101 MM Z-GIRT-25MM AIR SPACE-76MM MINERAL WOOL INSULATION-WATER-RESISTIVE

VAPOUR-PERMEABLE AIR BARRIER-MB1

- THICKNESS: 30 MM

S-1:

- PREFORMED METAL CLADDING| RHEINOZINK
- 30 MM MODULAR ZINC PANEL CLADDING SYSTEM-Z-GIRT

R-3:

- STANDING SEAM METAL ROOFING
- THICKNESS:0.76MM METAL ROOFING
- MB6 UNDERLAYMENT
- 127MM POLYISO INSULATION
- 137 MM Z-GIRT
- 25 MM AIR SPACE
- MB4 VAPOUR BARRIER
- 13MM SHEATHING

2.FLASHING

-METAL FLASHING/PARAPET CAP (MT-2)  
-PREFINISHED METAL FLASHING  
(MT-2) OVER RIGID INSULATION

3.FASTEMERS


STRUCTURAL STEEL TABS AS  
REQUIRED TO SUPPORT METAL SCREEN (MT-1)

.\Hamoon construction-Logo (1).jpg

GENERAL NOTES:  
THESE DRAWINGS ARE COPYRIGHT AND THE PROPERTY OF HAMOON CONSTRUCTION. THESE DRAWINGS MAY NOT BE USED FOR CONSTRUCTION WITHOUT THE PERMISSION OF HAMOON CONSTRUCTION. REPRODUCTION OF THESE DRAWINGS WITHOUT THE CONSENT OF HAMOON CONSTRUCTION IS STRICTLY PROHIBITED. DO NOT SCALE THESE DRAWINGS. THIS DRAWING HAS BEEN CREATED BASED ON HAMOON CONSTRUCTION INTERPRETATION OF PROJECT REQUIREMENTS. SOME DETAILS MAY HAVE BEEN MODIFIED TO SUIT VS FIELD PRACTICE, SHOP OR DESIGN AND CODE REQUIREMENTS, PLEASE CHECK CAREFULLY AND ADVISE IF UNACCEPTABLE. ONCE THIS DRAWING HAS BEEN REVIEWED BY THE GENERAL CONTRACTOR AND/OR CONSULTANT, IT WILL BE CONSIDERED APPROVED TO PROCEED WITH FABRICATION.

|                         |            |                         |
|-------------------------|------------|-------------------------|
|                         |            |                         |
|                         |            |                         |
| R00                     | 2026/07/08 | ISSUED FOR COORDINATION |
| NO                      | DATE       | DESCRIPTION             |
| REVISIONS               |            |                         |
| FABRICATION NOTES:      |            |                         |
| - FINISH; AS NOTED      |            |                         |
| - VERIFY ALL DIMENSIONS |            |                         |

|                         |
|-------------------------|
| CLIENT:                 |
| REFERENCES:             |
| - ARCHITECTURAL DRAWING |
| - INSTALLATION GUIDE    |

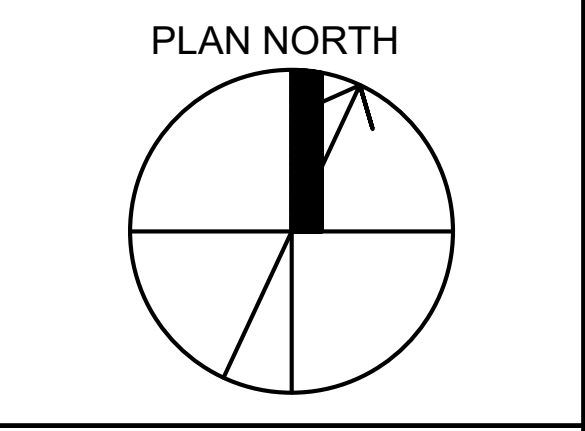


ENGINEERED BY:

PROJECT:  
**THE WORKING CENTRE**  
PLEASANT VIEW LIBRARY  
Toronto Public Library  
22-008  
575 VAN HORNE STREET

DRAWING TITLE:  
**GENERAL NOTES  
KEY PLAN**

|         |            |             |             |
|---------|------------|-------------|-------------|
| FINISH: |            |             |             |
| DATE:   | 2026-07-08 | PROJECT NO: |             |
| SCALE:  | AS NOTED   | REV.#       | DRAWING NO: |
| DRAWN:  | CHCKED:    | 01          | A0.1        |

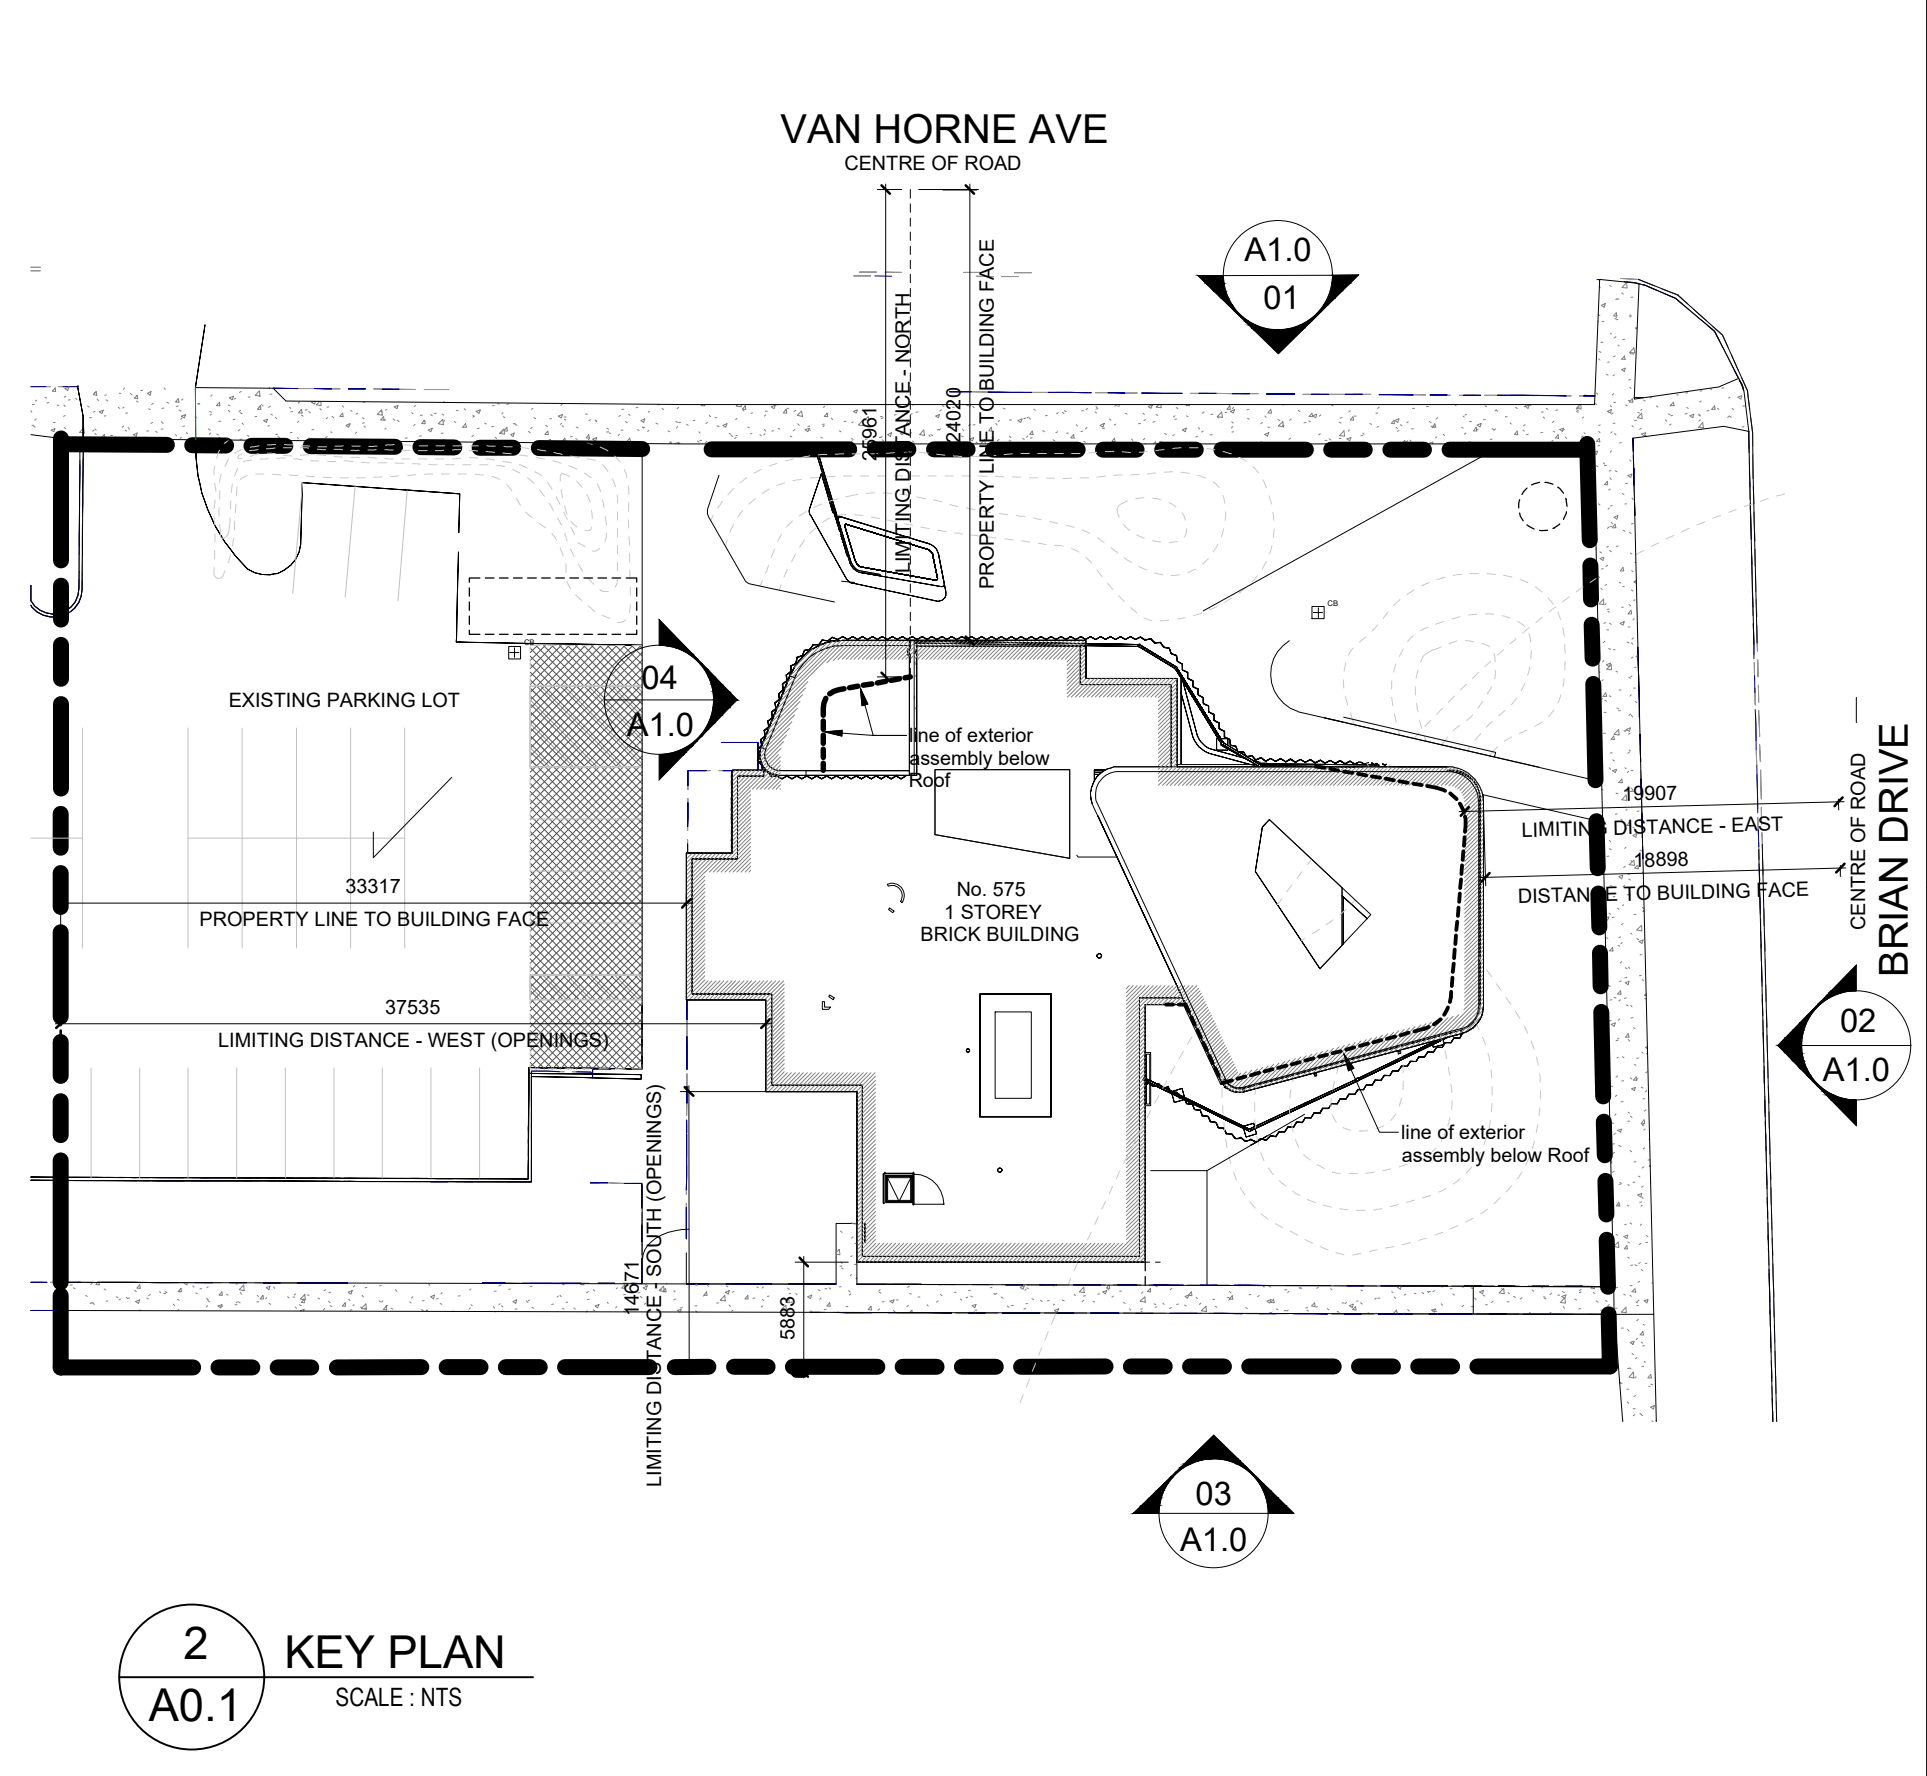

GENERAL NOTE:

1. All dimensions shown on the shop drawings are as per IFC drawings.





shall notice Hamoon for site measurement as soon as site get ready as follow:

- all structure of exterior wall assemblies including parapet
- need to be installed and ready for girts installation.
- all opening (door frame and glazing system) installed
- all exterior light rough ins need to be run
- all intake/ exhaust ducts need to be run

Engineer`s Notes:

- The connections are based on 33KSI metal stud (based on received metal stud shop drawing)
- Connection to Gauge 18 studs: \* Max Vertical spacing of the 6" Thermal clips to be 32"
- \*Max Horizontal spacing of the 6" Thermal clips to be 32"
- \* 6" Thermal clips to be fastened with minimum 2-1/4"x1" Tek Screws per connection.
- Connections to Gauge 22 studs: Max Vertical spacing of the 6" Thermal clips to be 32"
- \* Maximum Horizontal spacing of the 6" Thermal clips to be 16"
- \* 6" Thermal clips to be fastened with minimum 2-1/4"x1" Tek Screws per connection.
- Z-bars to be attached to thermal clips with minimum 2-1/4"x1"TekS
- Support of the shelf paneling as per site condition

NEW METAL SCREEN (MT-1) PLAN DETAIL, TYP.

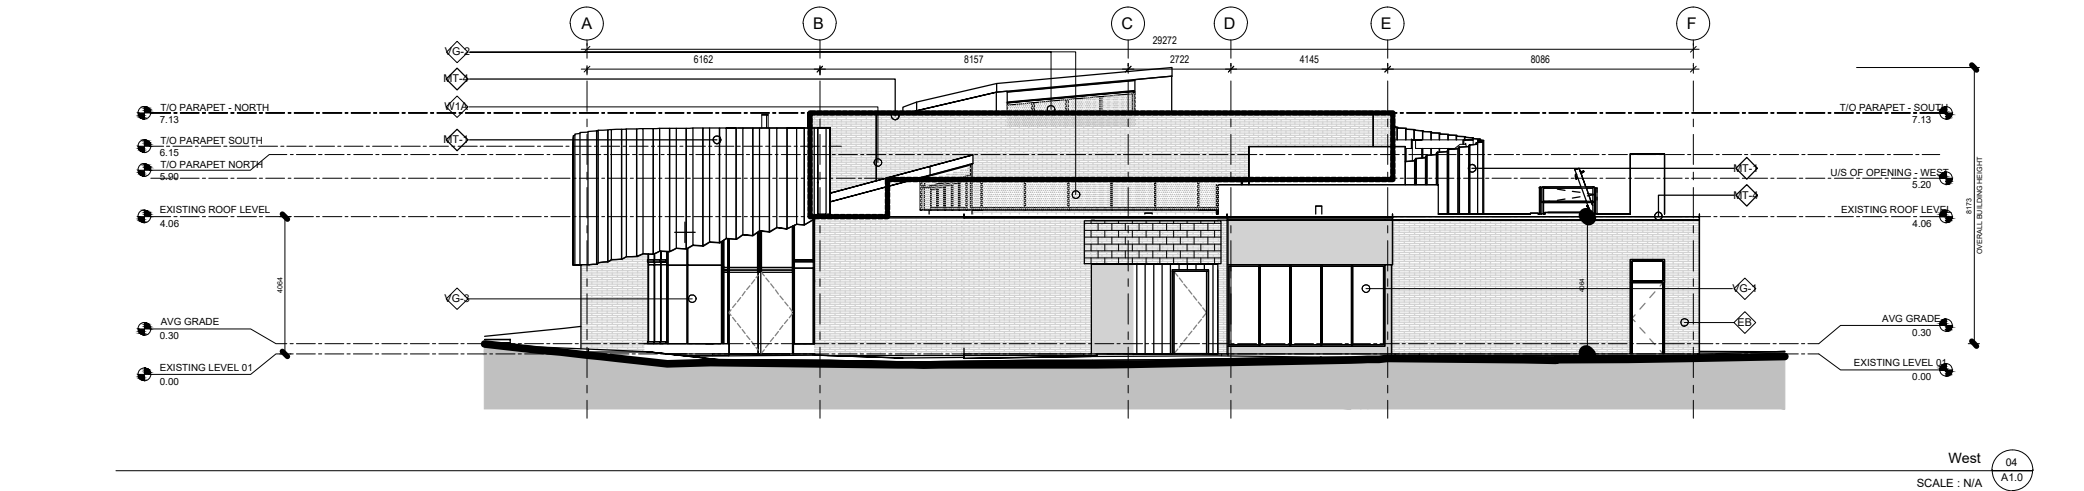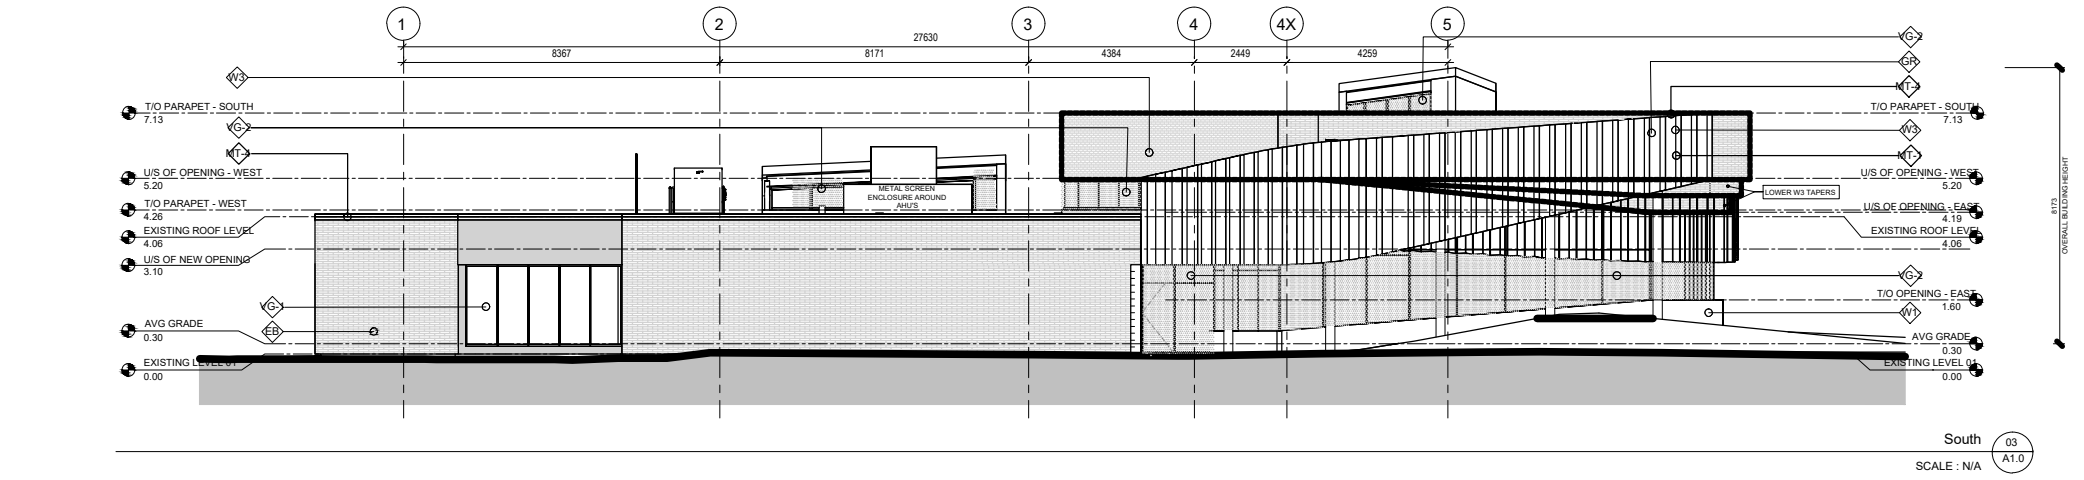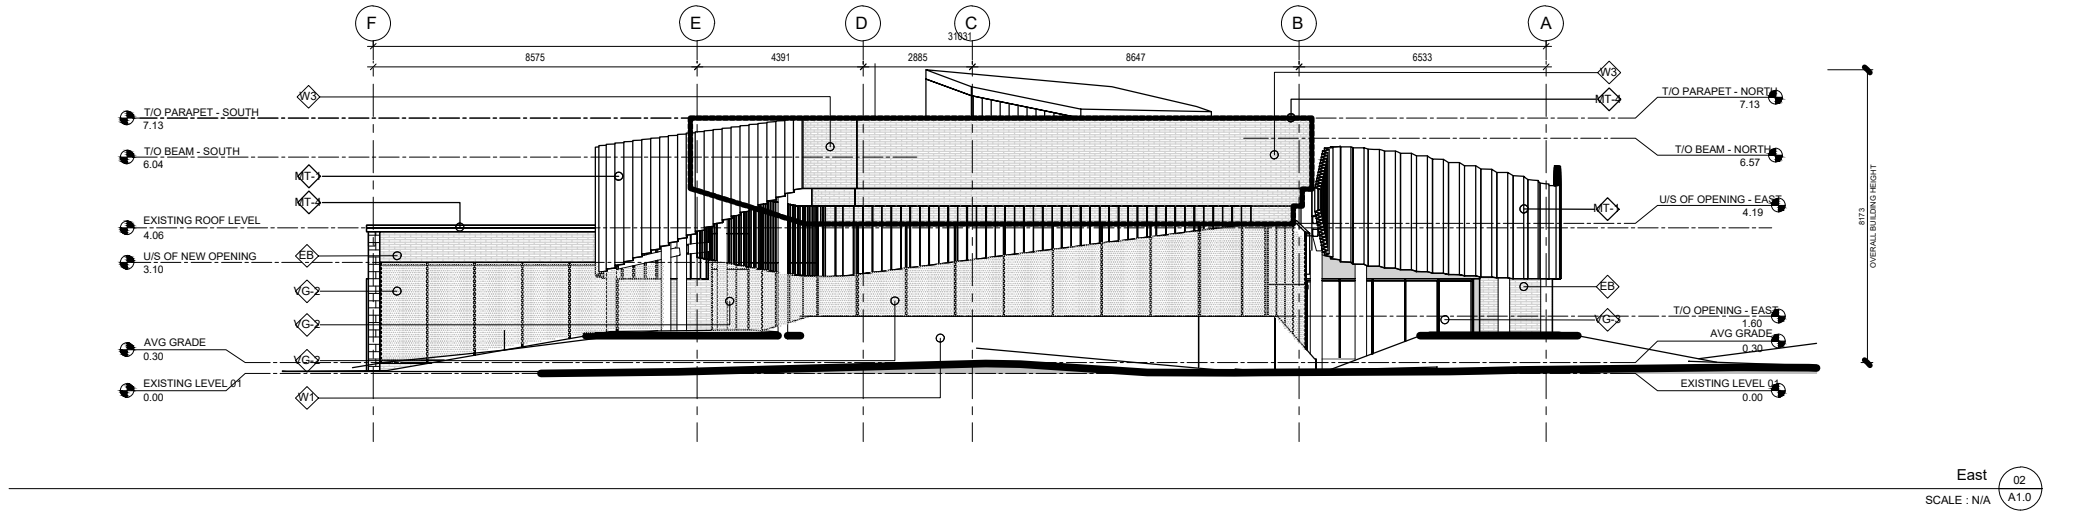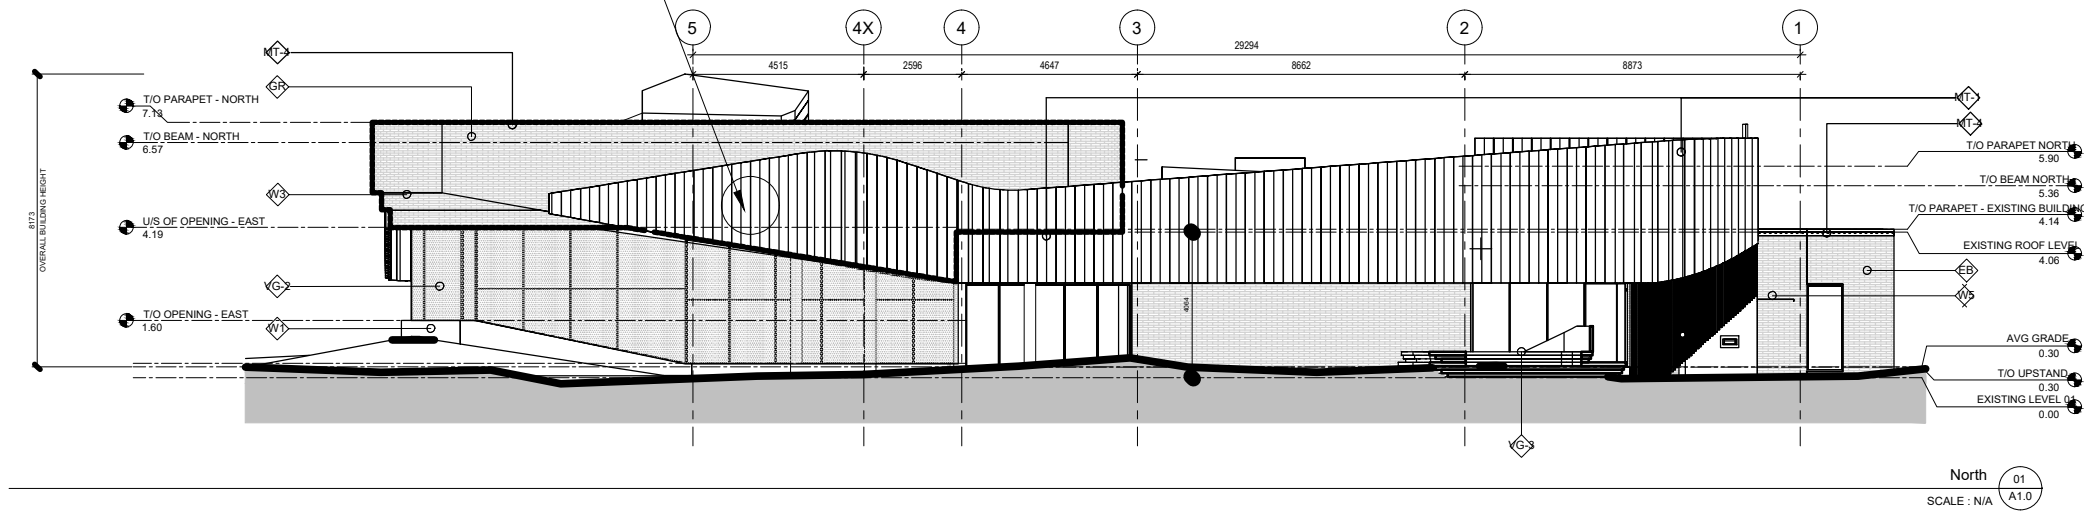

- ELEVATION LEGEND
- EXISTING BUILDING
  - METAL SCREEN
  - NEW METAL FLASHING TO BE APPLIED TO NEW AND EXISTING PARAPETS (MT-2)
  - VISION GLASS
  - VISION GLASS VIG-2 WITH BRD FRIENDLY FIRST PATTERN (WHITE FRIT ON SURFACE & BRD EDITION - TRANSPARENT LAMPAD PATTERN WITH 5MM SPACING)
  - VISION GLASS VIG-3 SHIMED
  - CONCRETE PANEL WALL - COLOUR 1
  - CONCRETE WALL (BRICK PATTERN) COLOUR 1
  - EXISTING BRICKWORK
  - PROPOSED GREEN ROOF LOCATION

.\Hamoon construction-Logo (1).jpg


GENERAL NOTES:  
THESE DRAWINGS ARE COPYRIGHT AND THE PROPERTY OF HAMOON CONSTRUCTION. THESE DRAWINGS MAY NOT BE USED FOR CONSTRUCTION WITHOUT THE PERMISSION OF HAMOON CONSTRUCTION. REPRODUCTION OF THESE DRAWINGS WITHOUT THE CONSENT OF HAMOON CONSTRUCTION IS STRICTLY PROHIBITED. DO NOT SCALE THESE DRAWINGS. THIS DRAWING HAS BEEN CREATED BASED ON HAMOON CONSTRUCTION INTERPRETATION OF PROJECT REQUIREMENTS. SOME DETAILS MAY HAVE BEEN MODIFIED TO SUIT VS FIELD PRACTICE, SHOP OR DESIGN AND CODE REQUIREMENTS, PLEASE CHECK CAREFULLY AND ADVISE IF UNACCEPTABLE. ONCE THIS DRAWING HAS BEEN REVIEWED BY THE GENERAL CONTRACTOR AND/OR CONSULTANT, IT WILL BE CONSIDERED APPROVED TO PROCEED WITH FABRICATION.

|                         |            |                         |
|-------------------------|------------|-------------------------|
|                         |            |                         |
|                         |            |                         |
| R00                     | 2026/07/08 | ISSUED FOR COORDINATION |
| NO                      | DATE       | DESCRIPTION             |
| REVISIONS               |            |                         |
| FABRICATION NOTES:      |            |                         |
| - FINISH; AS NOTED      |            |                         |
| - VERIFY ALL DIMENSIONS |            |                         |

CLIENT:

REFERENCES:  
- ARCHITECTURAL DRAWING  
- INSTALLATION GUIDE

PLAN NORTH




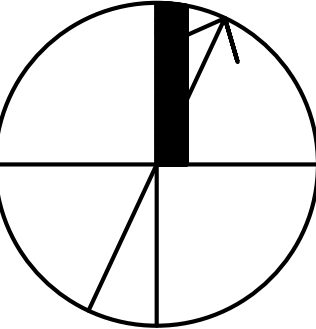


ENGINEERED BY:

PROJECT:  
**THE WORKING CENTRE**  
PLEASANT VIEW LIBRARY  
Toronto Public Library  
22-008  
575 VAN HORNE STREET

DRAWING TITLE:  
**EXTERIOR ELEVATIONS**

|         |            |             |
|---------|------------|-------------|
| FINISH: |            |             |
| DATE:   | 2026-07-08 | PROJECT NO: |
| SCALE:  | AS NOTED   | REV.#       |
| DRAWN:  | CHKED:     | DRAWING NO: |
|         |            | 01          |
|         |            | A1.0        |

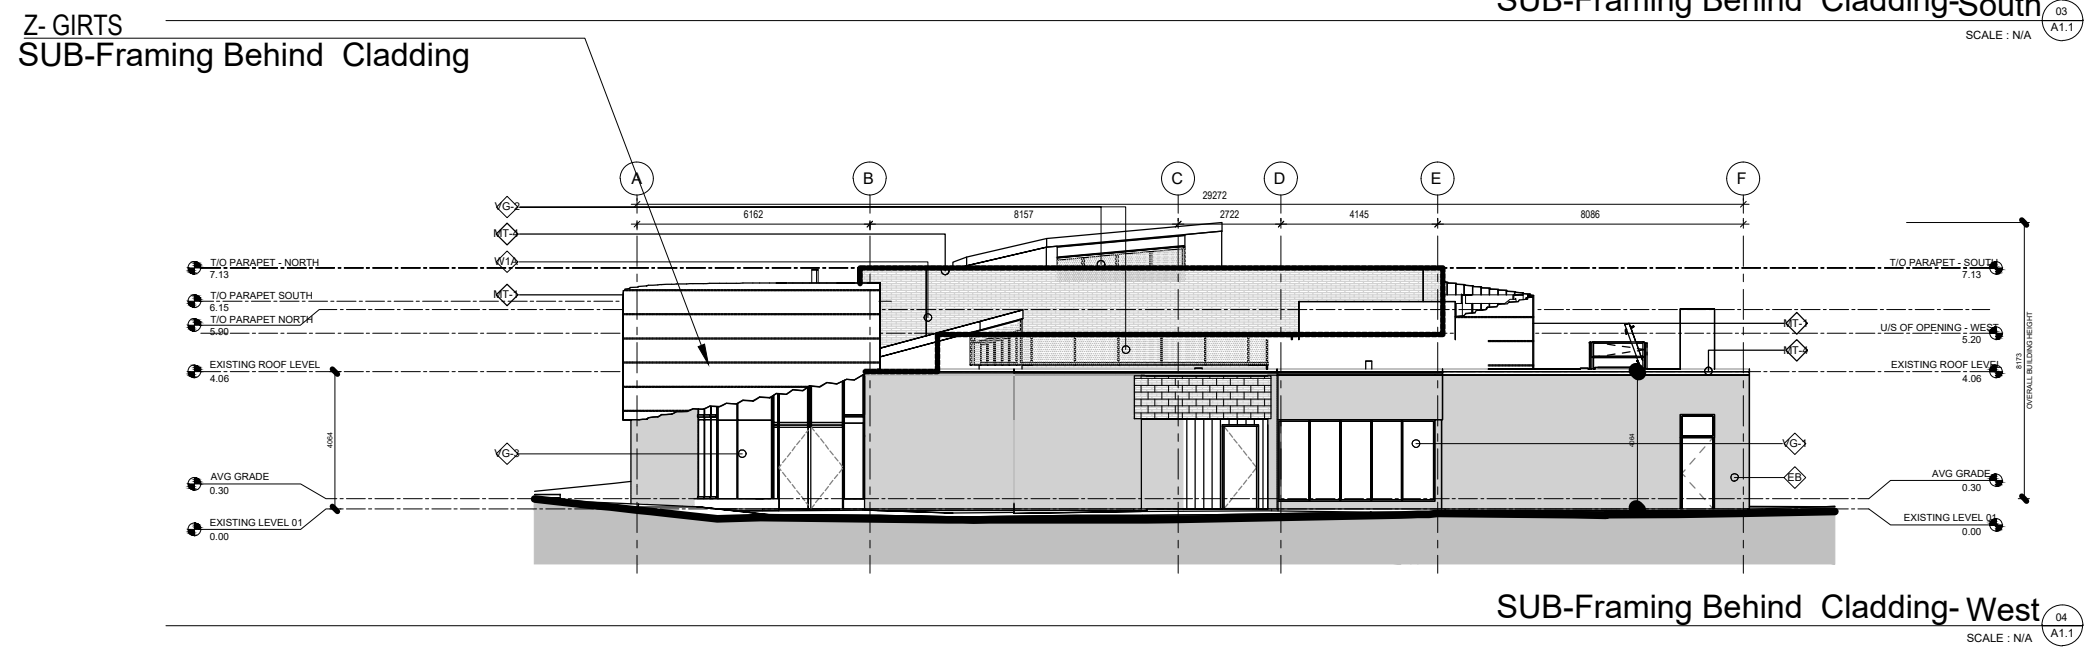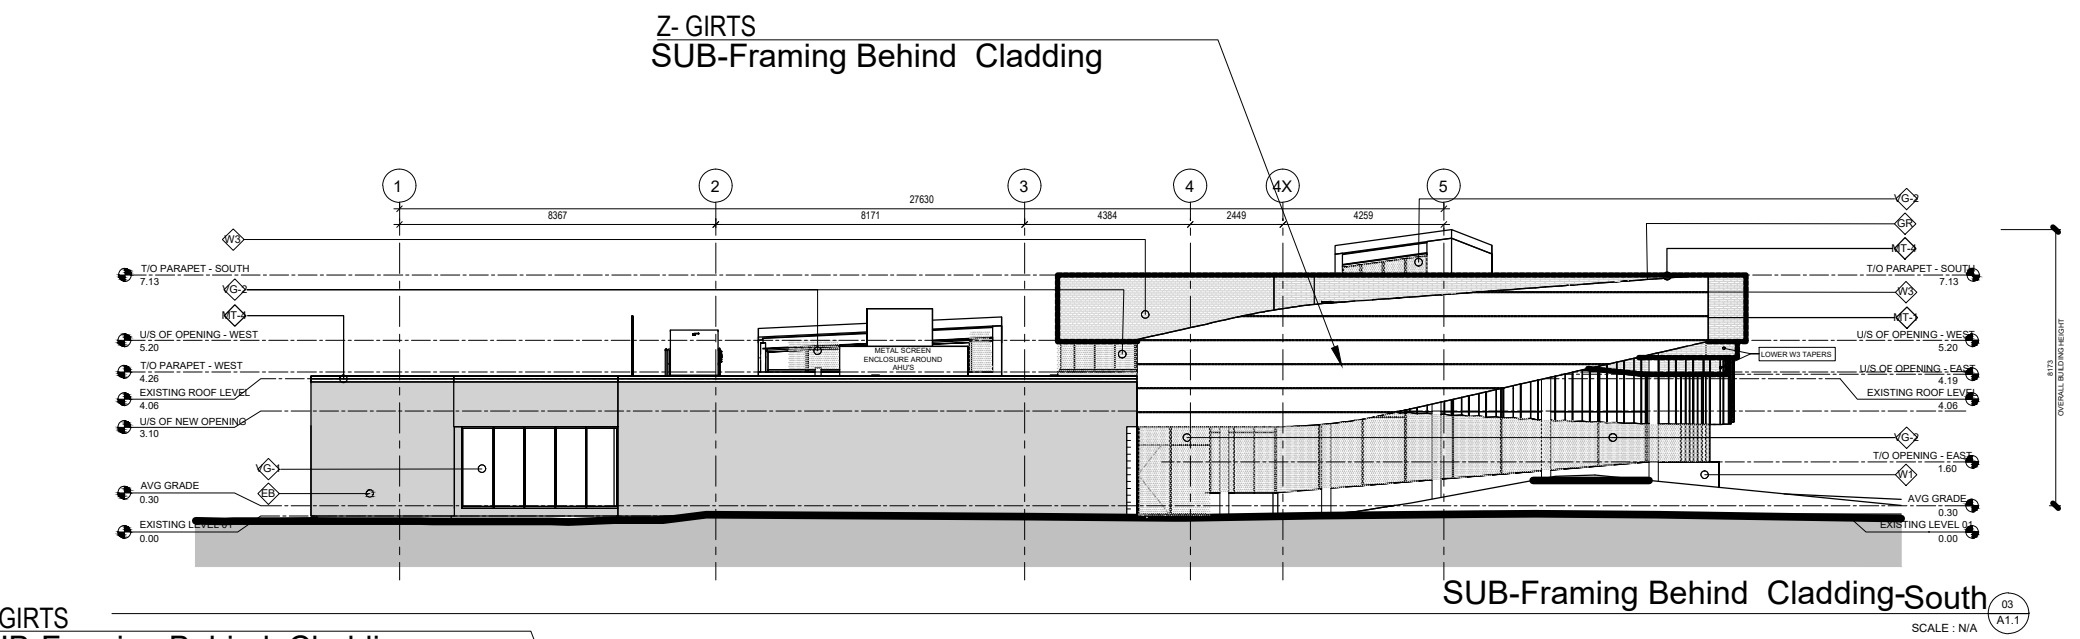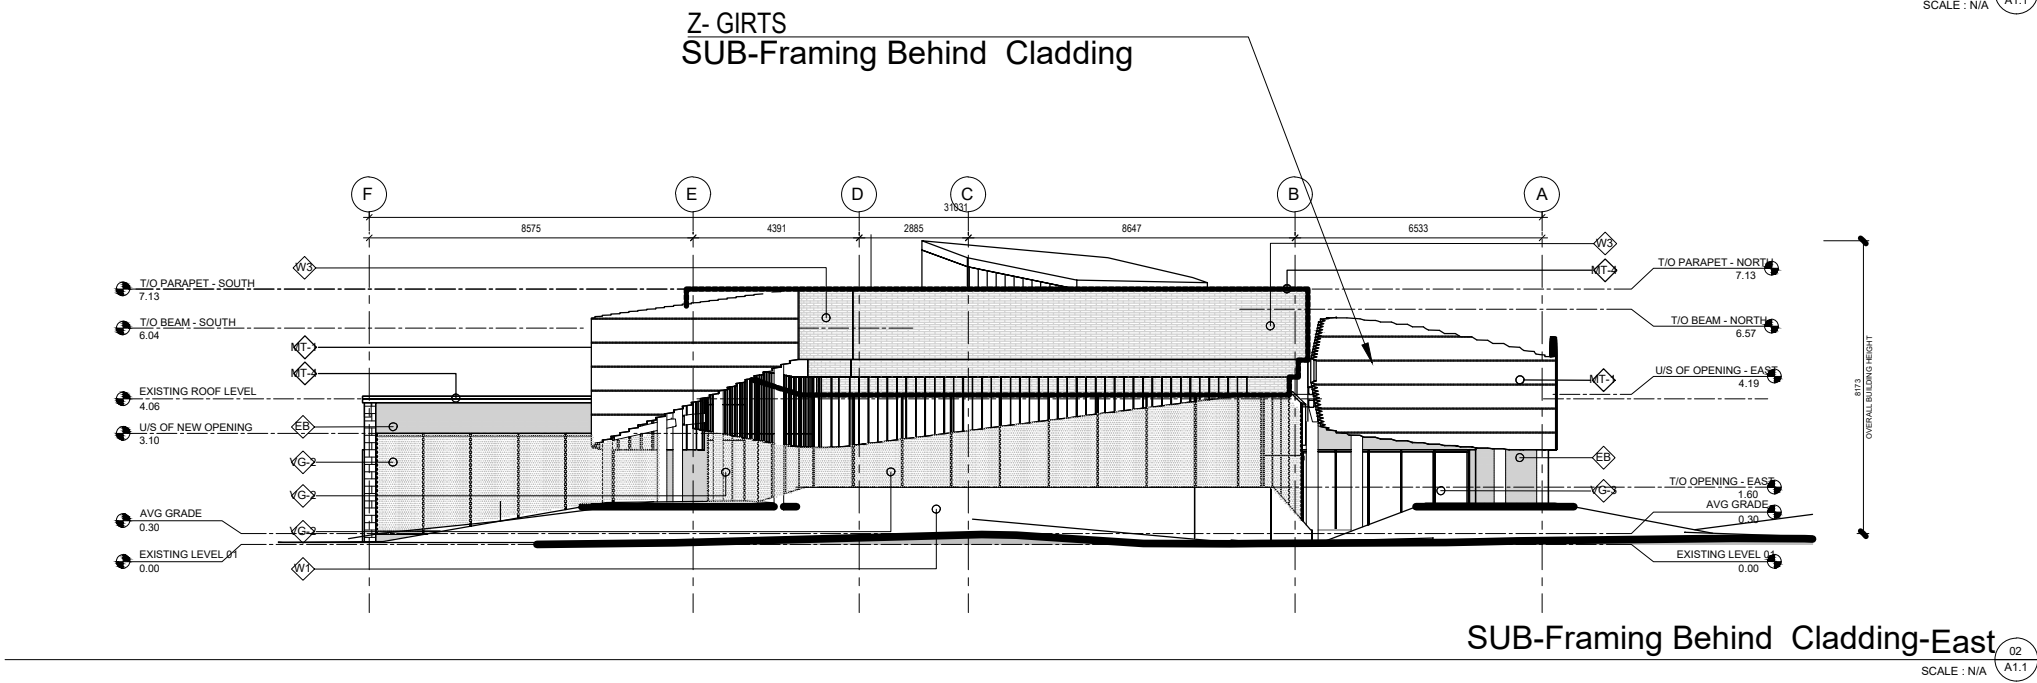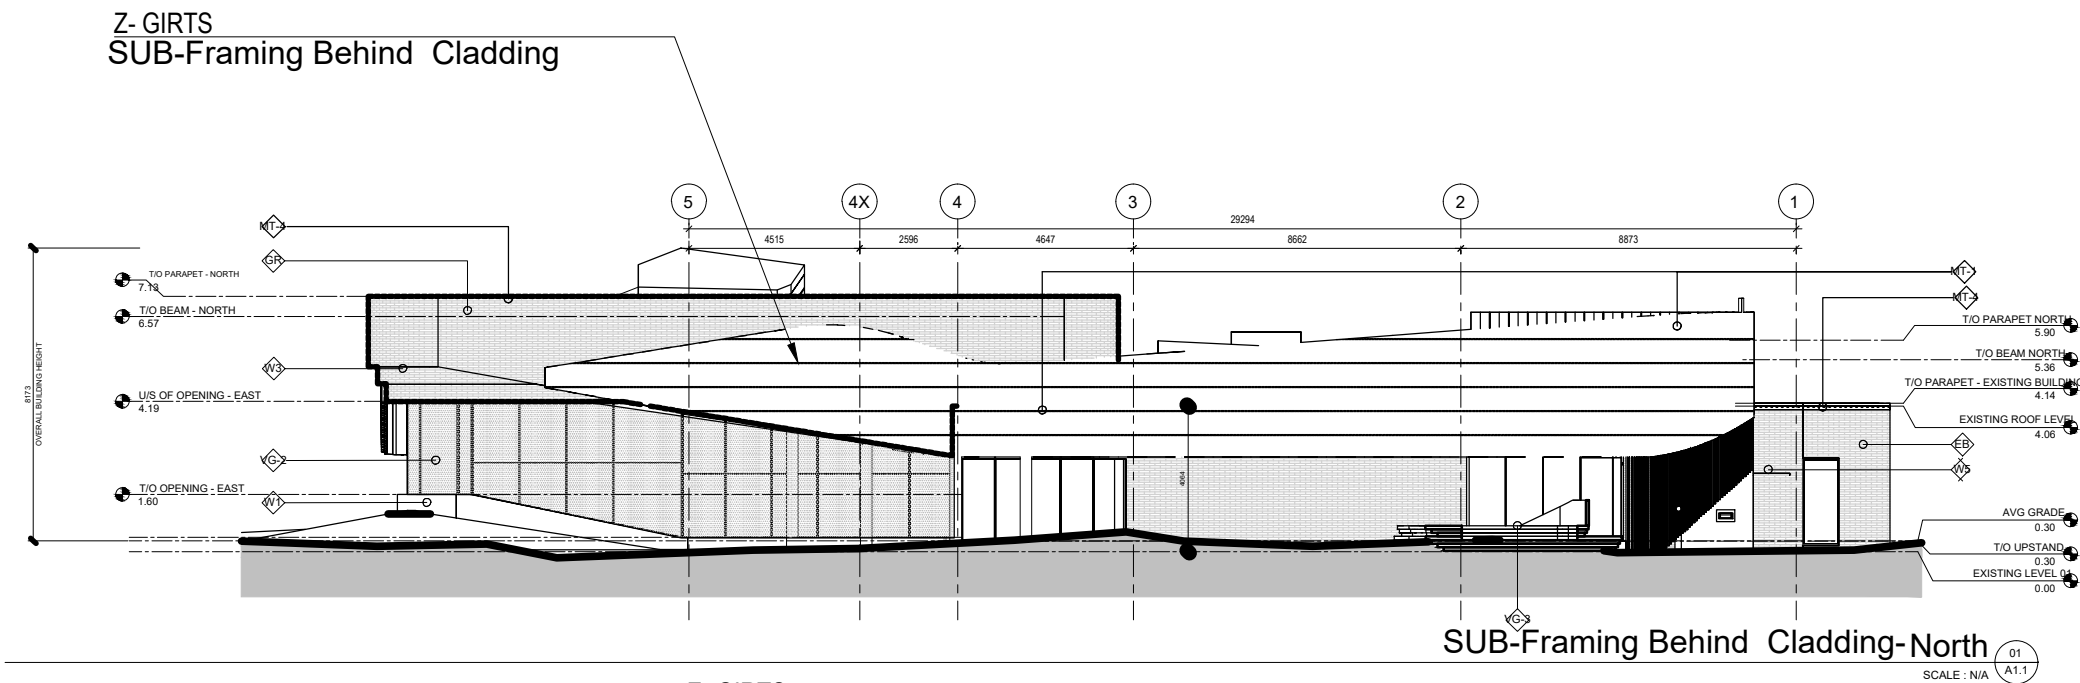

.\Hamoon construction-Logo (1).jpg

GENERAL NOTES:  
THESE DRAWINGS ARE COPYRIGHT AND THE PROPERTY OF HAMOON CONSTRUCTION. THESE DRAWINGS MAY NOT BE USED FOR CONSTRUCTION WITHOUT THE PERMISSION OF HAMOON CONSTRUCTION. REPRODUCTION OF THESE DRAWINGS WITHOUT THE CONSENT OF HAMOON CONSTRUCTION IS STRICTLY PROHIBITED. DO NOT SCALE THESE DRAWINGS. THIS DRAWING HAS BEEN CREATED BASED ON HAMOON CONSTRUCTION INTERPRETATION OF PROJECT REQUIREMENTS. SOME DETAILS MAY HAVE BEEN MODIFIED TO SUIT VS FIELD PRACTICE, SHOP OR DESIGN AND CODE REQUIREMENTS, PLEASE CHECK CAREFULLY AND ADVISE IF UNACCEPTABLE. ONCE THIS DRAWING HAS BEEN REVIEWED BY THE GENERAL CONTRACTOR AND/OR CONSULTANT, IT WILL BE CONSIDERED APPROVED TO PROCEED WITH FABRICATION.

|  |  |  |
|--|--|--|
|  |  |  |
|  |  |  |
|  |  |  |
|  |  |  |
|  |  |  |
|  |  |  |
|  |  |  |
|  |  |  |

|     |            |                         |
|-----|------------|-------------------------|
| R00 | 2026/07/08 | ISSUED FOR COORDINATION |
|-----|------------|-------------------------|

| NO | DATE | DESCRIPTION |
|----|------|-------------|
|----|------|-------------|


REVISIONS

FABRICATION NOTES:  
- FINISH; AS NOTED  
- VERIFY ALL DIMENSIONS

CLIENT:

REFERENCES:  
- ARCHITECTURAL DRAWING  
- INSTALLATION GUIDE

PLAN NORTH

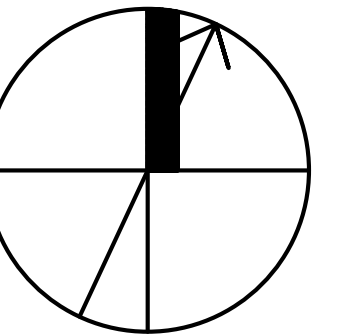

ENGINEERED BY:

PROJECT:

THE WORKING CENTRE

PLEASANT VIEW LIBRARY  
Toronto Public Library  
22-008  
575 VAN HORNE STREET

DRAWING TITLE:

SUB-Framing Behind Cladding

FINISH:

|       |            |             |
|-------|------------|-------------|
| DATE: | 2026-07-08 | PROJECT NO: |
|-------|------------|-------------|

|        |          |       |             |
|--------|----------|-------|-------------|
| SCALE: | AS NOTED | REV.# | DRAWING NO: |
|--------|----------|-------|-------------|

|        |         |    |      |
|--------|---------|----|------|
| DRAWN: | CHCKED: | 01 | A1.1 |
|--------|---------|----|------|

.\Hamoon construction-Logo (1).jpg

GENERAL NOTES:  
THESE DRAWINGS ARE COPYRIGHT AND THE PROPERTY OF HAMOON CONSTRUCTION. THESE DRAWINGS MAY NOT BE USED FOR CONSTRUCTION WITHOUT THE PERMISSION OF HAMOON CONSTRUCTION. REPRODUCTION OF THESE DRAWINGS WITHOUT THE CONSENT OF HAMOON CONSTRUCTION IS STRICTLY PROHIBITED. DO NOT SCALE THESE DRAWINGS. THIS DRAWING HAS BEEN CREATED BASED ON HAMOON CONSTRUCTION INTERPRETATION OF PROJECT REQUIREMENTS. SOME DETAILS MAY HAVE BEEN MODIFIED TO SUIT VS FIELD PRACTICE, SHOP OR DESIGN AND CODE REQUIREMENTS, PLEASE CHECK CAREFULLY AND ADVISE IF UNACCEPTABLE. ONCE THIS DRAWING HAS BEEN REVIEWED BY THE GENERAL CONTRACTOR AND/OR CONSULTANT, IT WILL BE CONSIDERED APPROVED TO PROCEED WITH FABRICATION.

|  |  |  |
|--|--|--|
|  |  |  |
|  |  |  |
|  |  |  |
|  |  |  |
|  |  |  |
|  |  |  |
|  |  |  |
|  |  |  |
|  |  |  |
|  |  |  |

R00 2026/07/08 ISSUED FOR COORDINATION

NO DATE DESCRIPTION


REVISIONS

FABRICATION NOTES:  
- FINISH; AS NOTED  
- VERIFY ALL DIMENSIONS

CLIENT:

REFERENCES:  
- ARCHITECTURAL DRAWING  
- INSTALLATION GUIDE

PLAN NORTH

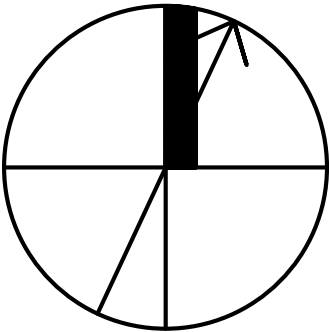

ENGINEERED BY:

PROJECT:

THE WORKING CENTRE

PLEASANT VIEW LIBRARY

Toronto Public Library

22-008

575 VAN HORNE STREET

DRAWING TITLE:

PANEL Layout

FINISH:

DATE: 2026-07-08

PROJECT NO:

SCALE: AS NOTED

REV.#

DRAWING NO:

DRAWN: CHCKED:

01

A1.2

.\Hamoon construction-Logo (1).jpg

GENERAL NOTES:  
THESE DRAWINGS ARE COPYRIGHT AND THE PROPERTY OF HAMOON CONSTRUCTION. THESE DRAWINGS MAY NOT BE USED FOR CONSTRUCTION WITHOUT THE PERMISSION OF HAMOON CONSTRUCTION. REPRODUCTION OF THESE DRAWINGS WITHOUT THE CONSENT OF HAMOON CONSTRUCTION IS STRICTLY PROHIBITED. DO NOT SCALE THESE DRAWINGS. THIS DRAWING HAS BEEN CREATED BASED ON HAMOON CONSTRUCTION INTERPRETATION OF PROJECT REQUIREMENTS. SOME DETAILS MAY HAVE BEEN MODIFIED TO SUIT VS FIELD PRACTICE, SHOP OR DESIGN AND CODE REQUIREMENTS, PLEASE CHECK CAREFULLY AND ADVISE IF UNACCEPTABLE. ONCE THIS DRAWING HAS BEEN REVIEWED BY THE GENERAL CONTRACTOR AND/OR CONSULTANT, IT WILL BE CONSIDERED APPROVED TO PROCEED WITH FABRICATION.

|  |  |  |
|--|--|--|
|  |  |  |
|  |  |  |
|  |  |  |
|  |  |  |
|  |  |  |
|  |  |  |
|  |  |  |

R00 2026/07/08 ISSUED FOR COORDINATION

NO DATE DESCRIPTION


REVISIONS

FABRICATION NOTES:  
- FINISH; AS NOTED  
- VERIFY ALL DIMENSIONS

CLIENT:

REFERENCES:  
- ARCHITECTURAL DRAWING  
- INSTALLATION GUIDE

PLAN NORTH

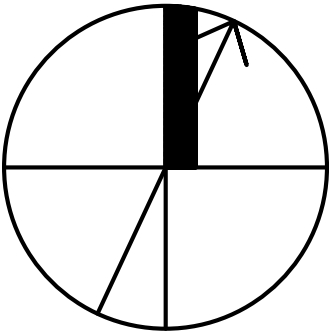

ENGINEERED BY:

PROJECT:

THE WORKING CENTRE

PLEASANT VIEW LIBRARY  
Toronto Public Library  
22-008  
575 VAN HORNE STREET

DRAWING TITLE:

SECTION DETAILS

FINISH:

DATE: 2026-07-08

PROJECT NO:

SCALE: AS NOTED


REV.#

DRAWING NO:

DRAWN: CHCKED:

01

A2.0

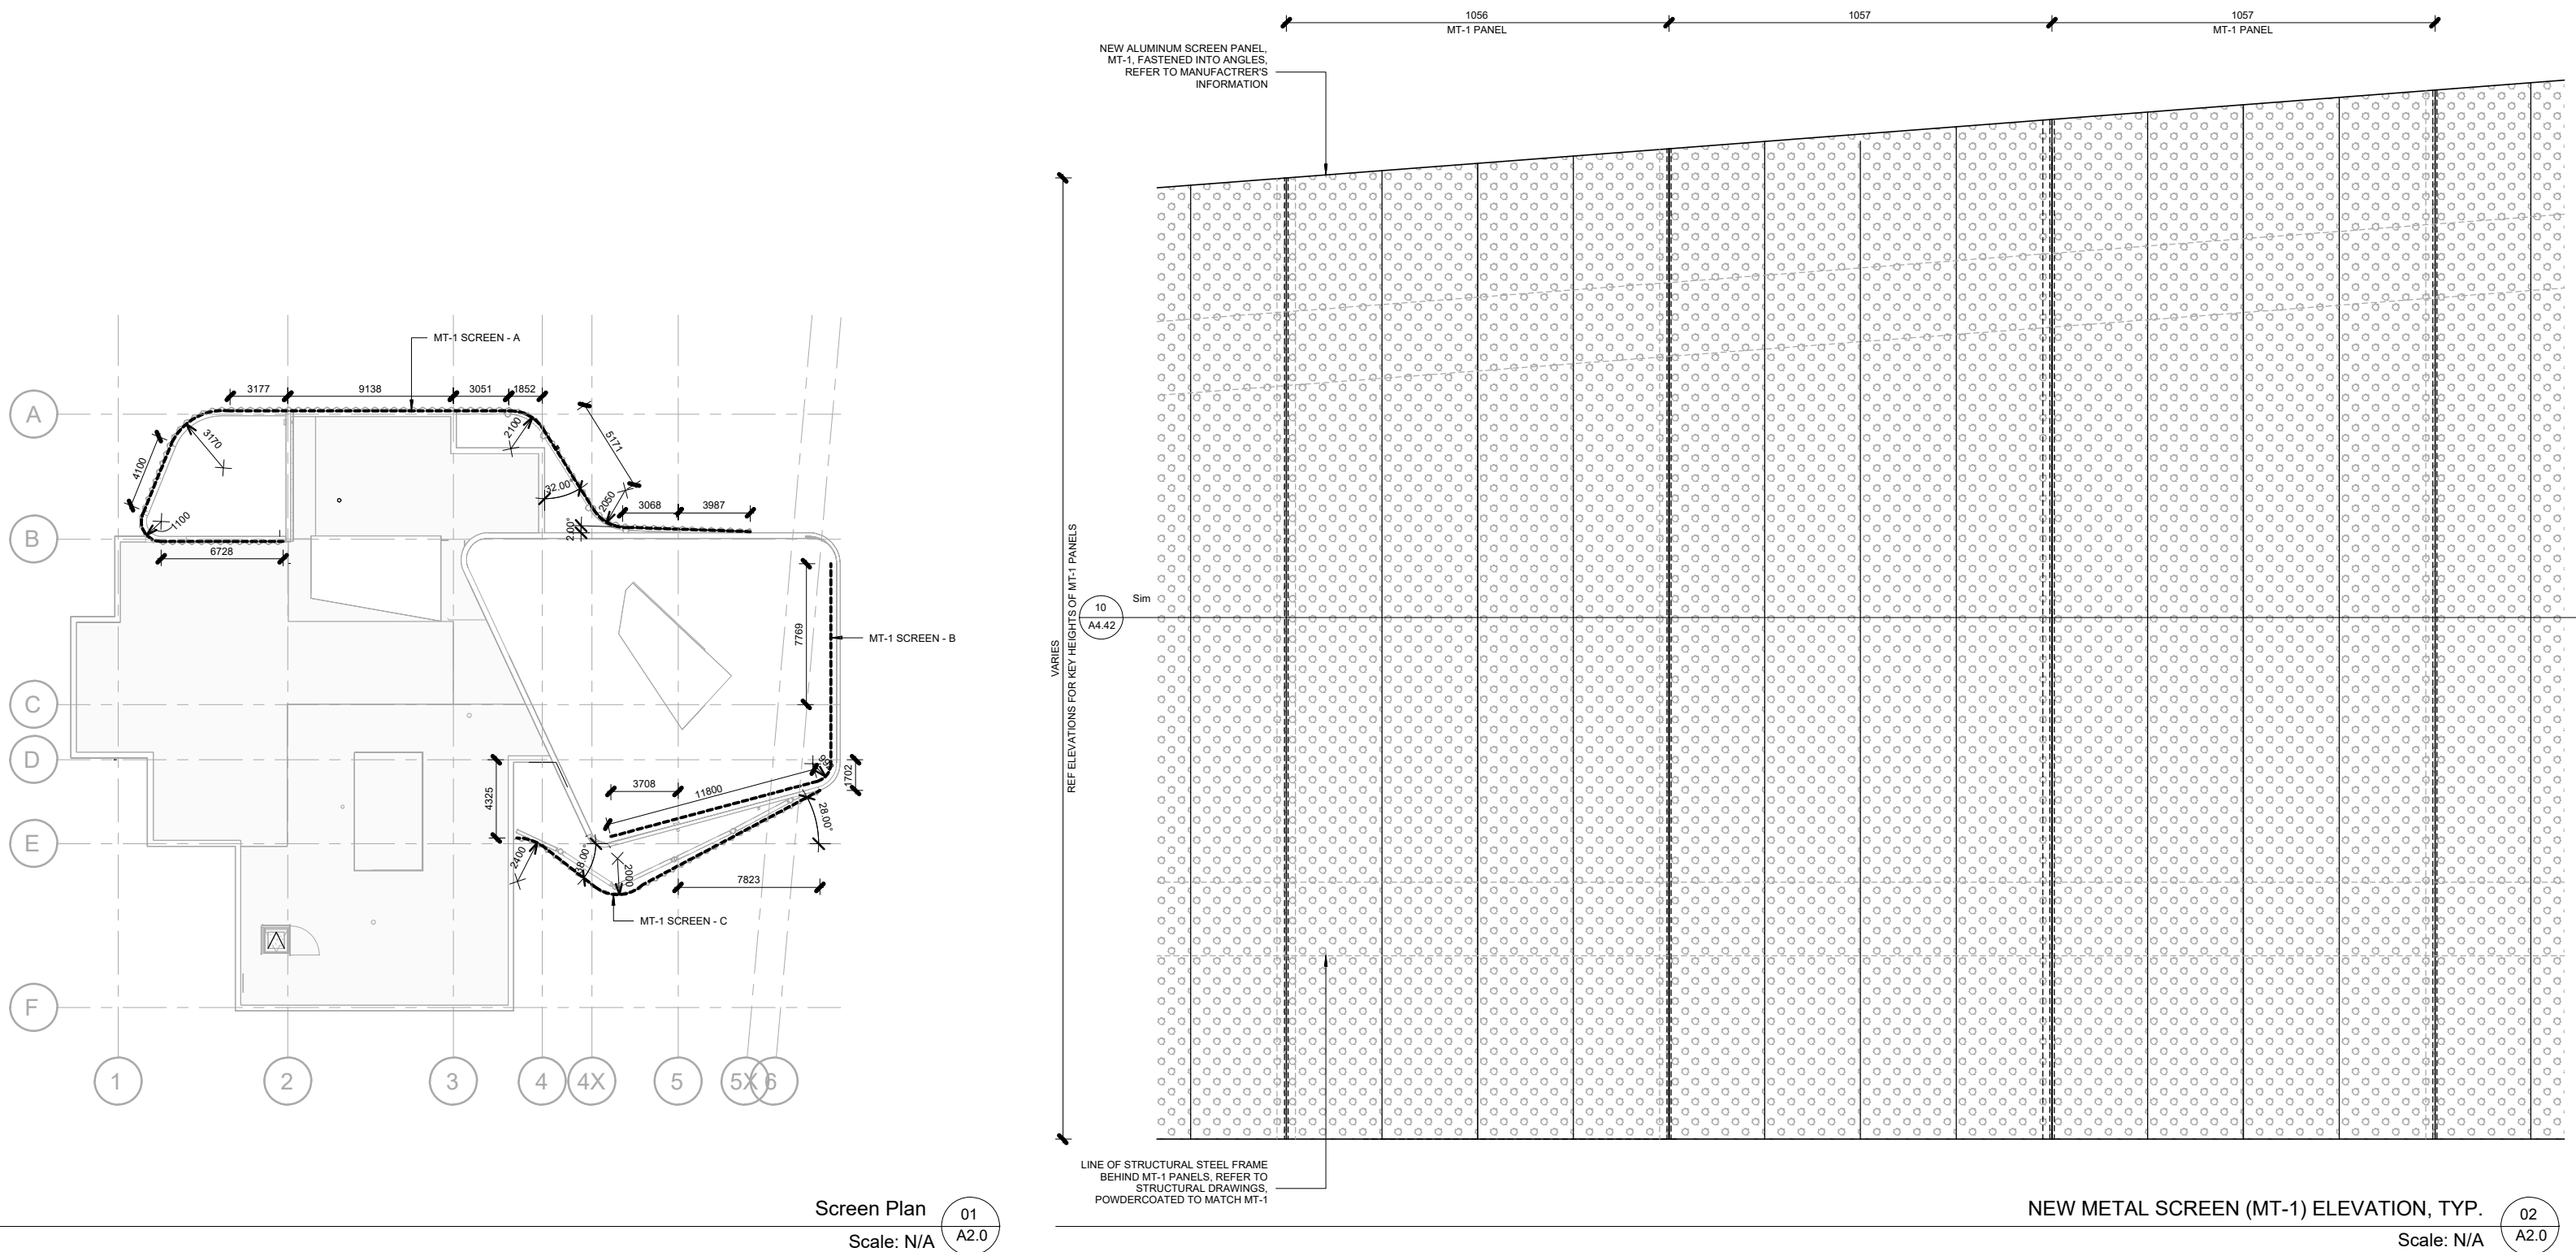

Screen Plan


01

Scale: N/A

NEW METAL SCREEN (MT-1) ELEVATION, TYP.

02


Scale: N/A

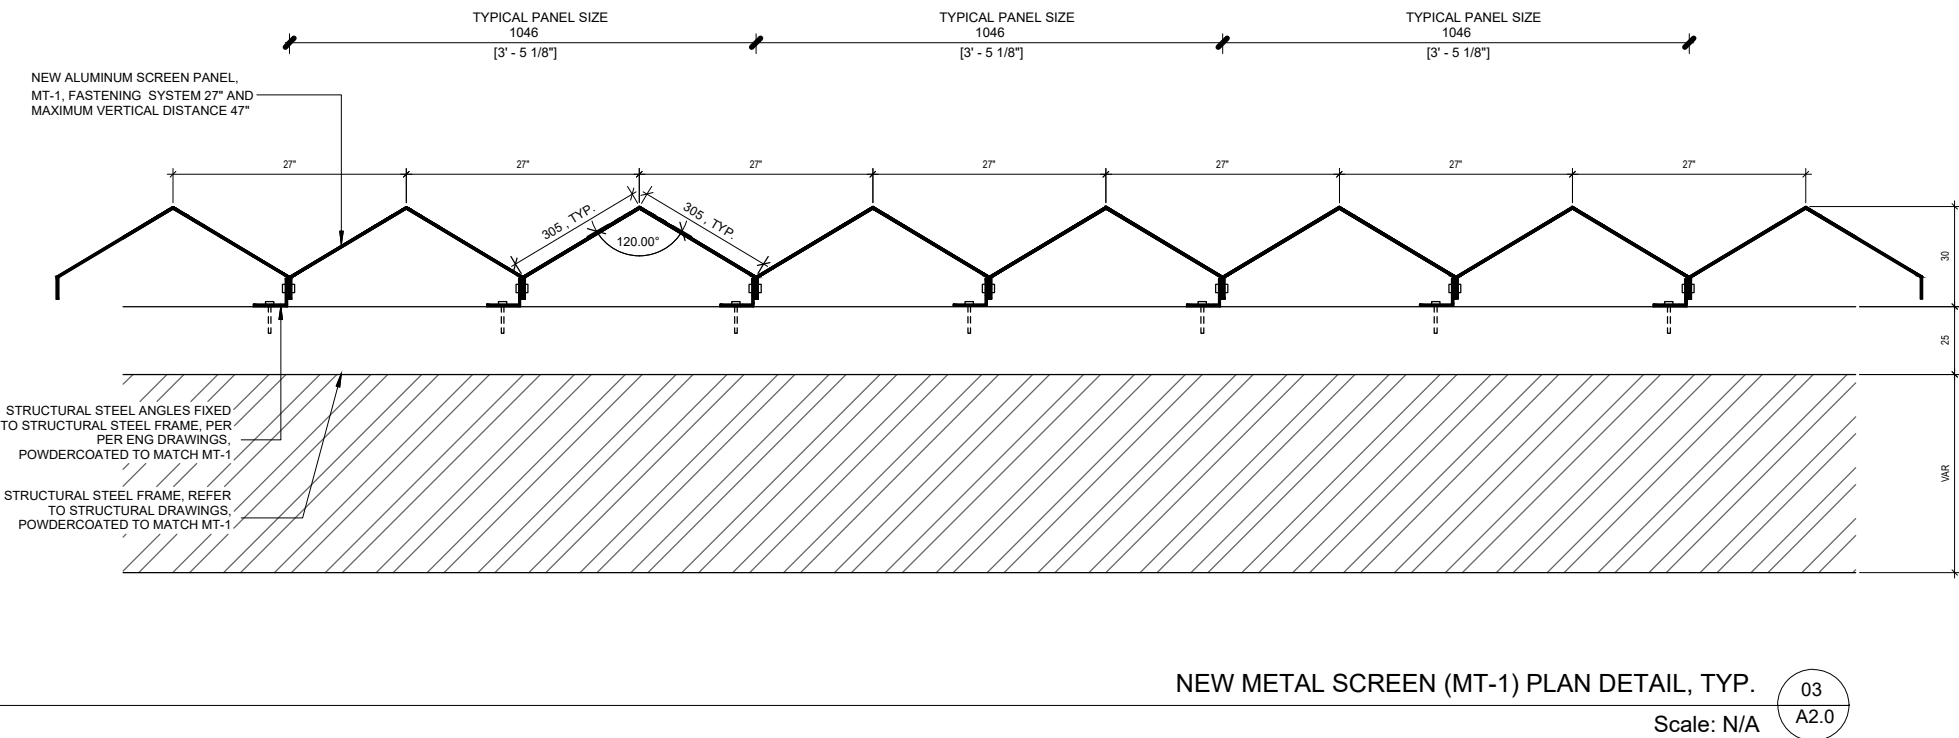

NEW METAL SCREEN (MT-1) PLAN DETAIL, TYP.

03


Scale: N/A

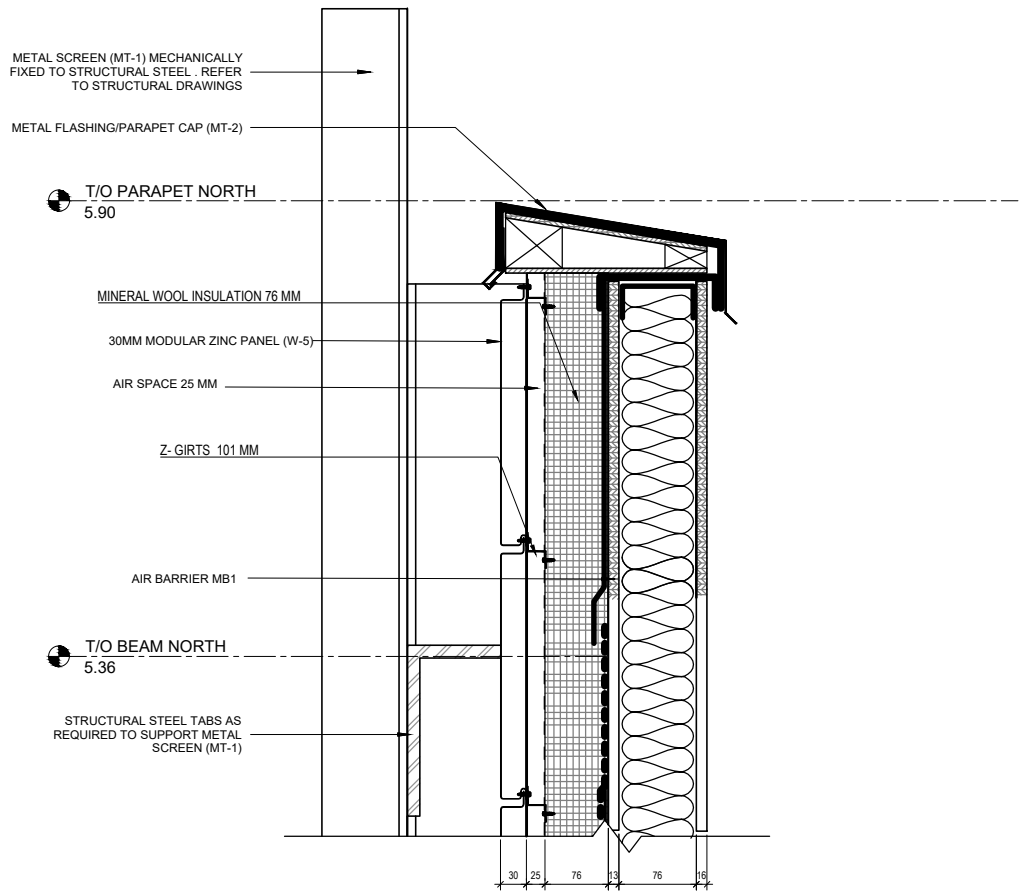

30 MM MODULAR ZINC PANEL(W5/MT-4) DETAIL, TYP. 01  
Scale: N/A A2.1

| <div>W5</div> <div></div> | EXTERIOR:<br>INTERIOR: | EXTERIOR METAL CLADDING<br>GYPSUM BOARD                                                                                     |      | R/mm  | R     |
|---------------------------|------------------------|---|------|-------|-------|
|                           |                        | EXTERIOR AIR FILM   | -    | -     | 0.17  |
|                           |                        | METAL CLADDING [MT-4] - MODULAR ZINC PANELS                                                                                 | 30mm | -     | -     |
|                           |                        | AIR SPACE   | 25mm | -     | -     |
|                           |                        | MINERAL WOOL INSULATION [INS1]                                                                                              | 76mm | .1680 | 12.77 |
|                           |                        | WATER RESISTIVE, VAPOUR PERMEABLE AIR BARRIER SHEET<br>MEMBRANE [MB1]                                                       | NOM  | -     | -     |
|                           |                        | EXTERIOR GRADE PLYSHEATHING BOARD                                                                                           | 13mm | -     | -     |
|                           |                        | 152mm STEEL STUD WALL @ 400mm O.C. (ELSE OTHERWISE<br>SPECIFIED BY STRUCTURAL. PROVIDE BRACING AND<br>BLOCKING AS REQUIRED) | -    | -     | -     |
|                           |                        | 2LB. CLOSED CELL. SPRAY POLYURETHENE FOAM INSULATION<br>(INTEGRAL VAPOUR BARRIER) [INS3]                                    | 76mm | .2319 | 16.6  |
|                           |                        | GYPSUM BOARD   | 16mm | .0358 | .68   |
|                           |                        | INTERIOR AIR FILM   | -    | -     | .68   |
|                           |                        |   |      |       | 30.9  |

30 MM MODULAR ZINC PANEL(W5/MT-4) DETAIL, TYP. 02  
Scale: N/A A2.1

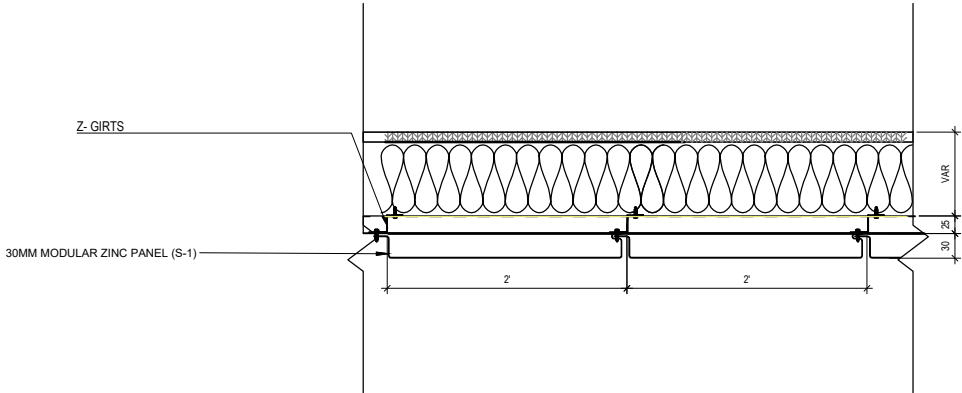

## SOFFIT ASSEMBLIES

| <div>S-1</div> <div></div> | NEW METAL SOFFITS                             |      | R/mm | R |
|----------------------------|-----------------------------------------------|------|------|---|
|                            | STUCTION AND STEEL DECK (REFER TO STRUCTURAL) | VAR  | -    | - |
|                            | LIGHT FRAMING AND STRAPPING AS REQUIRED       | VAR  | -    | - |
|                            | METAL ZINC PANELS TO MATCH WALLS              | 30mm | -    | - |
|                            |                                               |      |      |   |

30 MM MODULAR ZINC PANEL(S-1) DETAIL, TYP. 04  
Scale: N/A A2.1


.\Hamoon construction-Logo (1).jpg

GENERAL NOTES:  
THESE DRAWINGS ARE COPYRIGHT AND THE PROPERTY OF HAMOON CONSTRUCTION. THESE DRAWINGS MAY NOT BE USED FOR CONSTRUCTION WITHOUT THE PERMISSION OF HAMOON CONSTRUCTION. REPRODUCTION OF THESE DRAWINGS WITHOUT THE CONSENT OF HAMOON CONSTRUCTION IS STRICTLY PROHIBITED. DO NOT SCALE THESE DRAWINGS. THIS DRAWING HAS BEEN CREATED BASED ON HAMOON CONSTRUCTION INTERPRETATION OF PROJECT REQUIREMENTS. SOME DETAILS MAY HAVE BEEN MODIFIED TO SUIT VS FIELD PRACTICE, SHOP OR DESIGN AND CODE REQUIREMENTS, PLEASE CHECK CAREFULLY AND ADVISE IF UNACCEPTABLE. ONCE THIS DRAWING HAS BEEN REVIEWED BY THE GENERAL CONTRACTOR AND/OR CONSULTANT, IT WILL BE CONSIDERED APPROVED TO PROCEED WITH FABRICATION.

|                         |            |                         |
|-------------------------|------------|-------------------------|
|                         |            |                         |
|                         |            |                         |
| R00                     | 2026/07/08 | ISSUED FOR COORDINATION |
| NO                      | DATE       | DESCRIPTION             |
| REVISIONS               |            |                         |
| FABRICATION NOTES:      |            |                         |
| - FINISH; AS NOTED      |            |                         |
| - VERIFY ALL DIMENSIONS |            |                         |

|                         |
|-------------------------|
| CLIENT:                 |
| REFERENCES:             |
| - ARCHITECTURAL DRAWING |
| - INSTALLATION GUIDE    |


PLAN NORTH

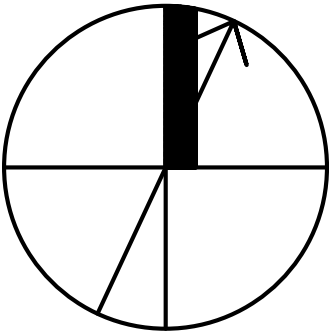

|                                             |        |             |             |
|---------------------------------------------|--------|-------------|-------------|
| ENGINEERED BY:                              |        |             |             |
| PROJECT:                                    |        |             |             |
| THE WORKING CENTRE                          |        |             |             |
| PLEASANT VIEW LIBRARY                       |        |             |             |
| Toronto Public Library                      |        |             |             |
| 22-008                                      |        |             |             |
| 575 VAN HORNE STREET                        |        |             |             |
| DRAWING TITLE:                              |        |             |             |
| Exterior METAL Cladding System PANEL Layout |        |             |             |
| FINISH:                                     |        |             |             |
| DATE: 2026-07-08                            |        | PROJECT NO: |             |
| SCALE: AS NOTED                             |        | REV. #      | DRAWING NO: |
| DRAWN:                                      | CHKCD: | 01          | A2.1        |

STANDING SEAM METAL ROOFING (R-3) DETAIL, TYP. 03  
Scale: N/A A2.1


| <div>R3</div> <div></div> | STANDING SEAM METAL ROOFING ON STEEL DECK                                                |       | R/IN | IN    |
|---------------------------|------------------------------------------------------------------------------------------|-------|------|-------|
|                           | EXTERIOR AIR FILM                                                                        | -     | -    | 0.17  |
|                           | PREFINISHED STANDING SEAM METAL ROOFING, C/W<br>EXPANSION CLIPS ON BEARING PLATES [MT-5] | 60mm  | -    | -     |
|                           | AIR SPACE                                                                                | 10mm  | -    | -     |
|                           | UNDERLAYMENT [MB6]                                                                       | -     | -    | -     |
|                           | POLYISO INSULATION [INS4]                                                                | 127mm | 6.06 | 30.5  |
|                           | SELF-ADHESIVE VAPOUR BARRIER [MB4]                                                       | NOM.  | -    | -     |
|                           | SHEATHING                                                                                | 13mm  | 1.26 | 0.95  |
|                           | STRUCTURAL METAL DECKING (REFER TO STRUCTURAL)                                           | -     | -    | -     |
|                           | INTERIOR AIR FILM                                                                        | -     | -    | 0.6   |
|                           | EFFECTIVE R-VALUE                                                                        |       |      | 32.22 |

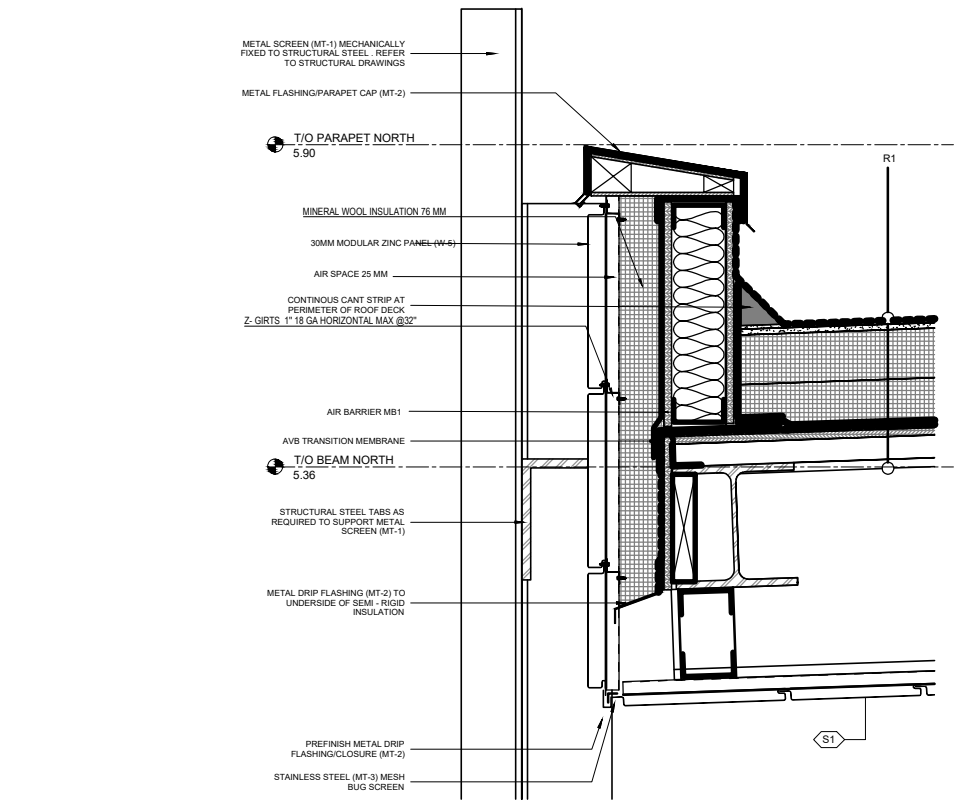

LIBRARY ENTRANCE NORTH PARAPET

Scale: N/A


01  
A2.2

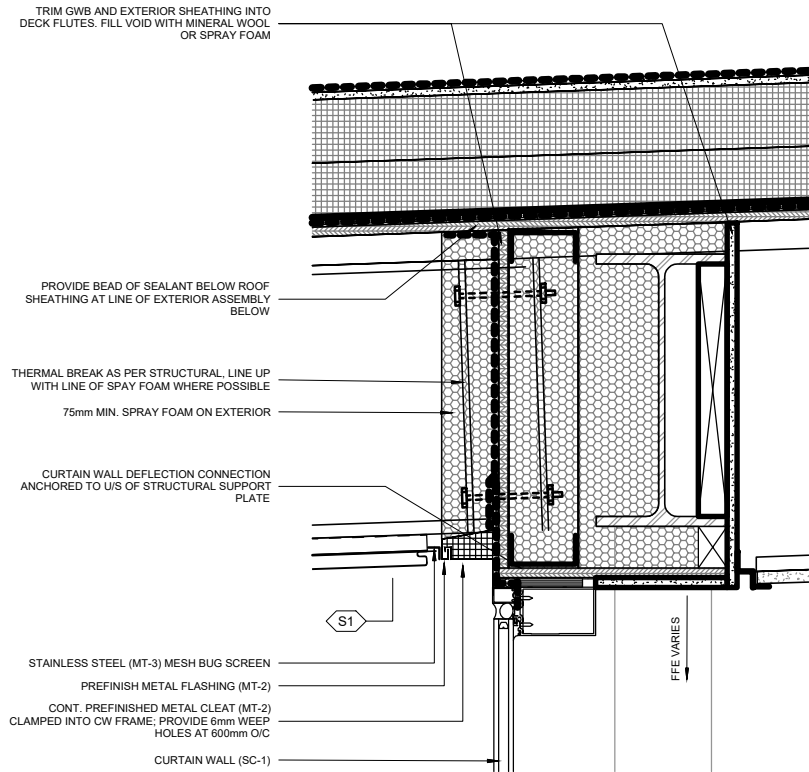

NEW LIBRARY ENTRANCE - NORTH - Callout 1

1 : 5


02  
A2.2

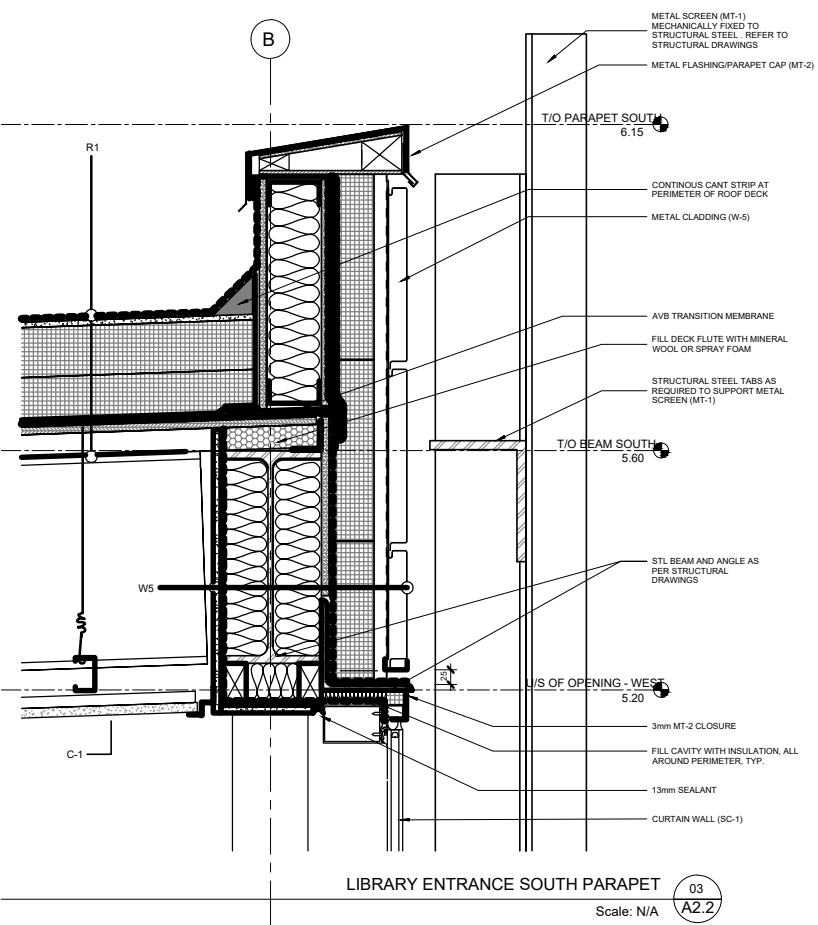

LIBRARY ENTRANCE SOUTH PARAPET

Scale: N/A

03  
A2.2

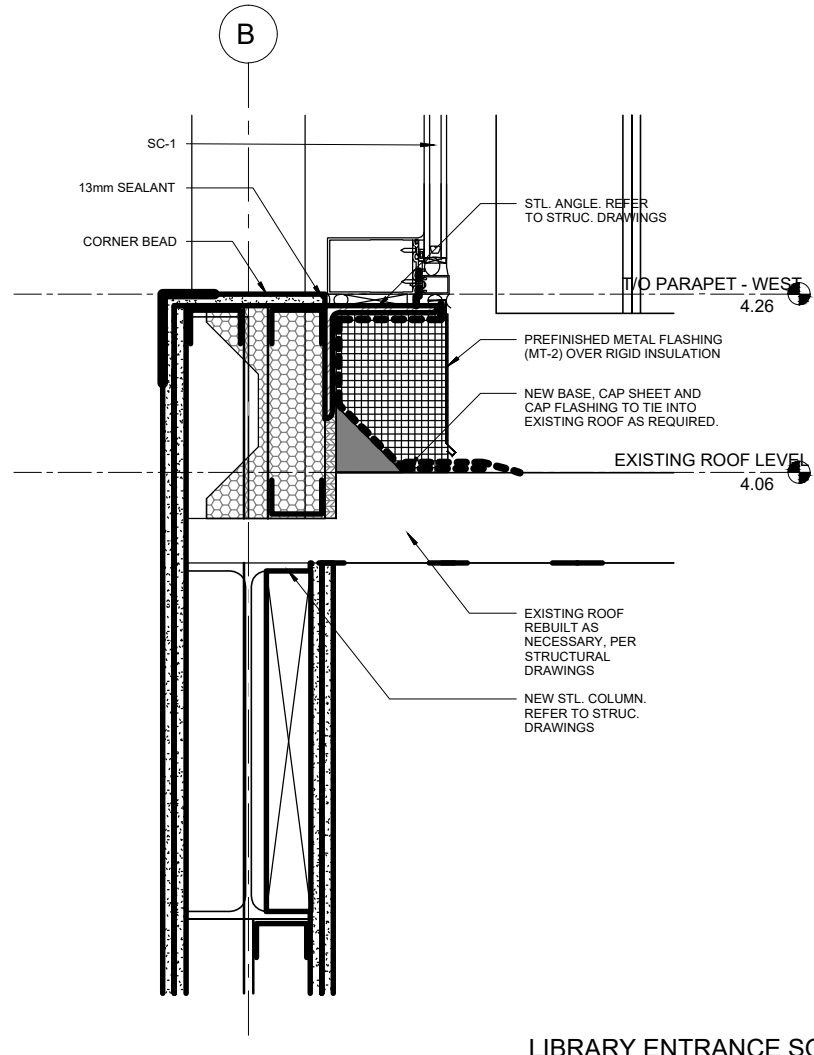

LIBRARY ENTRANCE SOUTH SILL

1 : 5

04  
A2.2

.Hamoon construction-Logo (1).jpg

GENERAL NOTES:  
THESE DRAWINGS ARE COPYRIGHT AND THE PROPERTY OF HAMOON CONSTRUCTION. THESE DRAWINGS MAY NOT BE USED FOR CONSTRUCTION WITHOUT THE PERMISSION OF HAMOON CONSTRUCTION. REPRODUCTION OF THESE DRAWINGS WITHOUT THE CONSENT OF HAMOON CONSTRUCTION IS STRICTLY PROHIBITED. DO NOT SCALE THESE DRAWINGS. THIS DRAWING HAS BEEN CREATED BASED ON HAMOON CONSTRUCTION INTERPRETATION OF PROJECT REQUIREMENTS. SOME DETAILS MAY HAVE BEEN MODIFIED TO SUIT VS FIELD PRACTICE, SHOP OR DESIGN AND CODE REQUIREMENTS, PLEASE CHECK CAREFULLY AND ADVISE IF UNACCEPTABLE. ONCE THIS DRAWING HAS BEEN REVIEWED BY THE GENERAL CONTRACTOR AND/OR CONSULTANT, IT WILL BE CONSIDERED APPROVED TO PROCEED WITH FABRICATION.

|  |  |  |
|--|--|--|
|  |  |  |
|  |  |  |
|  |  |  |
|  |  |  |
|  |  |  |
|  |  |  |
|  |  |  |
|  |  |  |

|     |            |                         |
|-----|------------|-------------------------|
| R00 | 2026/07/08 | ISSUED FOR COORDINATION |
|-----|------------|-------------------------|


| NO        | DATE | DESCRIPTION |
|-----------|------|-------------|
| REVISIONS |      |             |

FABRICATION NOTES:  
- FINISH; AS NOTED  
- VERIFY ALL DIMENSIONS

CLIENT:

REFERENCES:  
- ARCHITECTURAL DRAWING  
- INSTALLATION GUIDE

PLAN NORTH

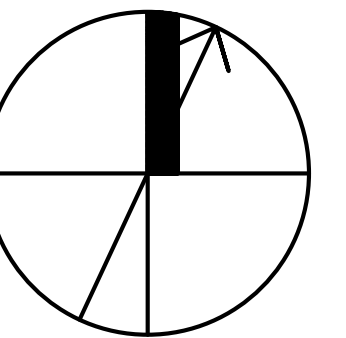


ENGINEERED BY:


PROJECT:  
**THE WORKING CENTRE**  
PLEASANT VIEW LIBRARY  
Toronto Public Library  
22-008  
575 VAN HORNE STREET

DRAWING TITLE:  
Exterior METAL Cladding System PANEL Layout


|         |            |             |
|---------|------------|-------------|
| FINISH: |            |             |
| DATE:   | 2026-07-08 | PROJECT NO: |
| SCALE:  | AS NOTED   | REV.#       |
| DRAWN:  | CHCKED:    | DRAWING NO: |
|         |            | 01          |
|         |            | A2.2        |

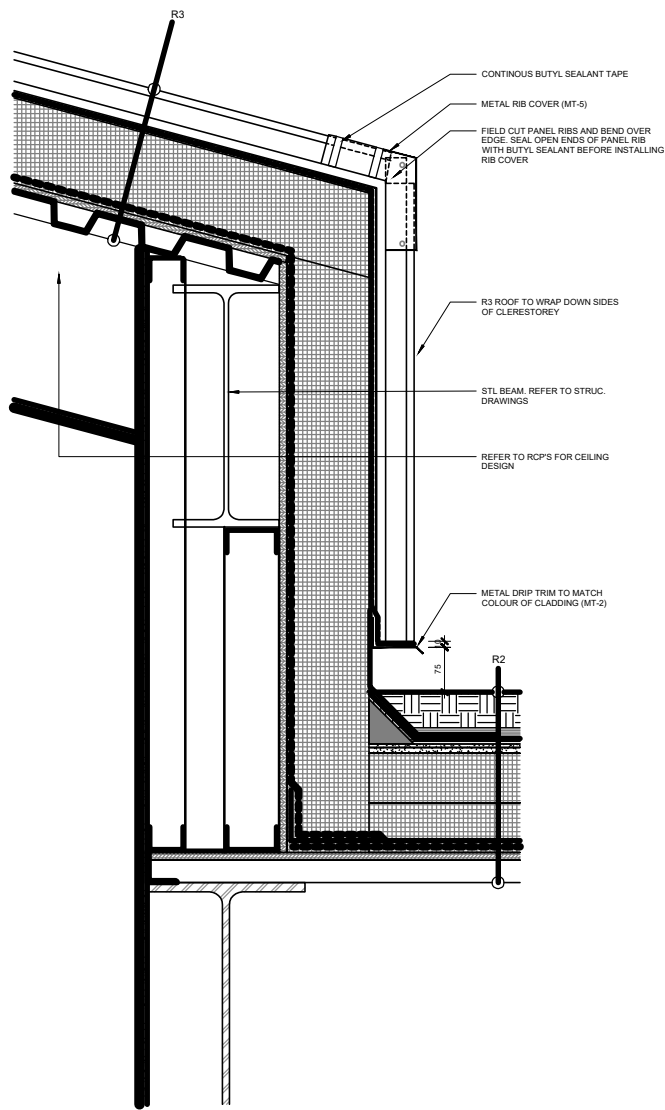

CLERESTOREY AT CURB 01  
1:5 A2.3

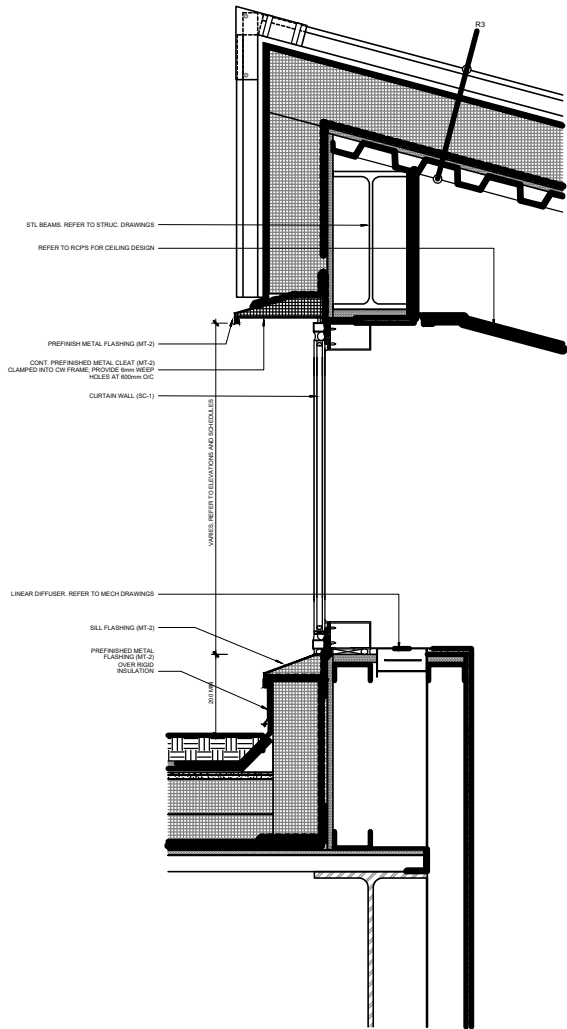

CLERESTOREY AT WINDOW 02  
1:5 A2.3

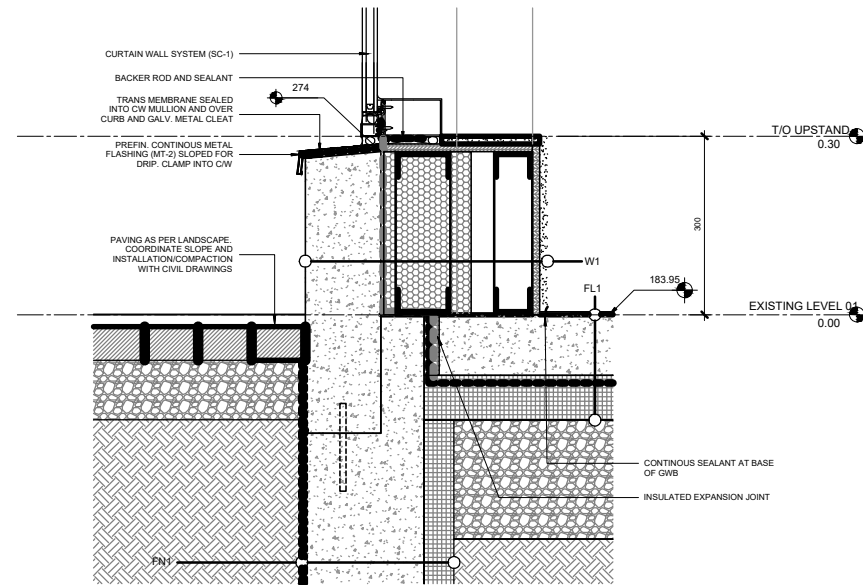

LIBRARY ENTRANCE NORTH AT GRADE 03  
1:5 A2.3

.\Hamoon construction-Logo (1).jpg

**GENERAL NOTES:**  
THESE DRAWINGS ARE COPYRIGHT AND THE PROPERTY OF HAMOON CONSTRUCTION. THESE DRAWINGS MAY NOT BE USED FOR CONSTRUCTION WITHOUT THE PERMISSION OF HAMOON CONSTRUCTION. REPRODUCTION OF THESE DRAWINGS WITHOUT THE CONSENT OF HAMOON CONSTRUCTION IS STRICTLY PROHIBITED. DO NOT SCALE THESE DRAWINGS. THIS DRAWING HAS BEEN CREATED BASED ON HAMOON CONSTRUCTION INTERPRETATION OF PROJECT REQUIREMENTS. SOME DETAILS MAY HAVE BEEN MODIFIED TO SUIT VS FIELD PRACTICE, SHOP OR DESIGN AND CODE REQUIREMENTS. PLEASE CHECK CAREFULLY AND ADVISE IF UNACCEPTABLE. ONCE THIS DRAWING HAS BEEN REVIEWED BY THE GENERAL CONTRACTOR AND/OR CONSULTANT, IT WILL BE CONSIDERED APPROVED TO PROCEED WITH FABRICATION.

|  |  |  |
|--|--|--|
|  |  |  |
|  |  |  |
|  |  |  |
|  |  |  |
|  |  |  |
|  |  |  |
|  |  |  |
|  |  |  |
|  |  |  |
|  |  |  |

R00 2026/07/08 ISSUED FOR COORDINATION

NO DATE DESCRIPTION

REVISIONS

FABRICATION NOTES:


- FINISH; AS NOTED
- VERIFY ALL DIMENSIONS

CLIENT:

REFERENCES:

- ARCHITECTURAL DRAWING
- INSTALLATION GUIDE

PLAN NORTH

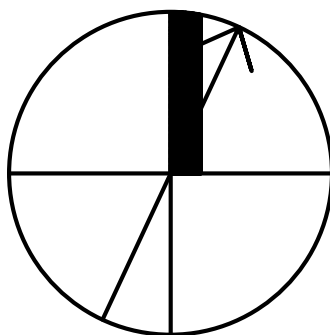

ENGINEERED BY:

PROJECT:

**THE WORKING CENTRE**

**PLEASANT VIEW LIBRARY**

**Toronto Public Library**

**22-008**

**575 VAN HORNE STREET**

DRAWING TITLE:


Exterior METAL Cladding System PANEL Layout

FINISH:


DATE: 2026-07-08 PROJECT NO:

SCALE: AS NOTED REV.# DRAWING NO:

DRAWN: CHCKED: 01 A2.3

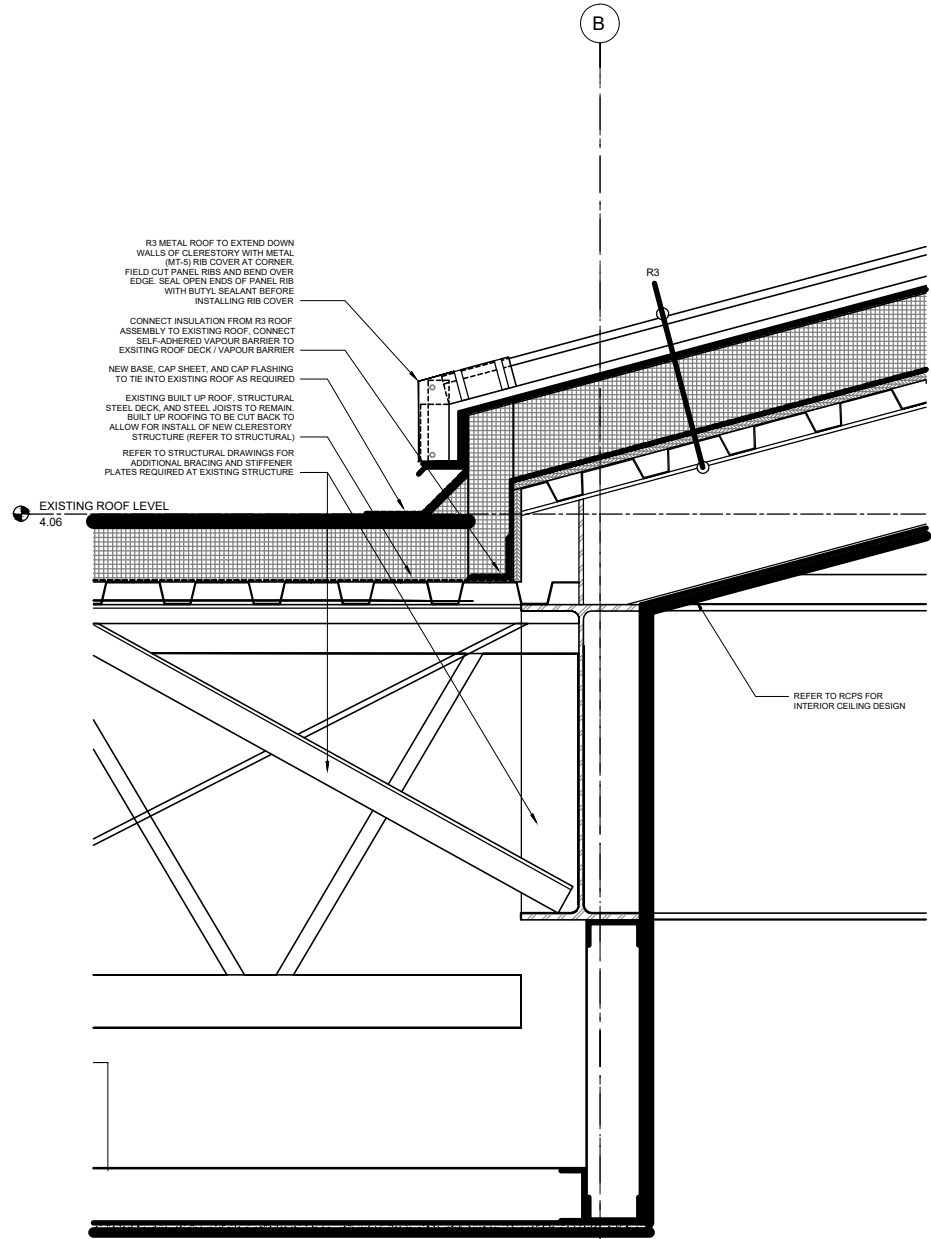

EXISTING BUILDING CLERESTORY - NORTH 04  
1:5 A2.3

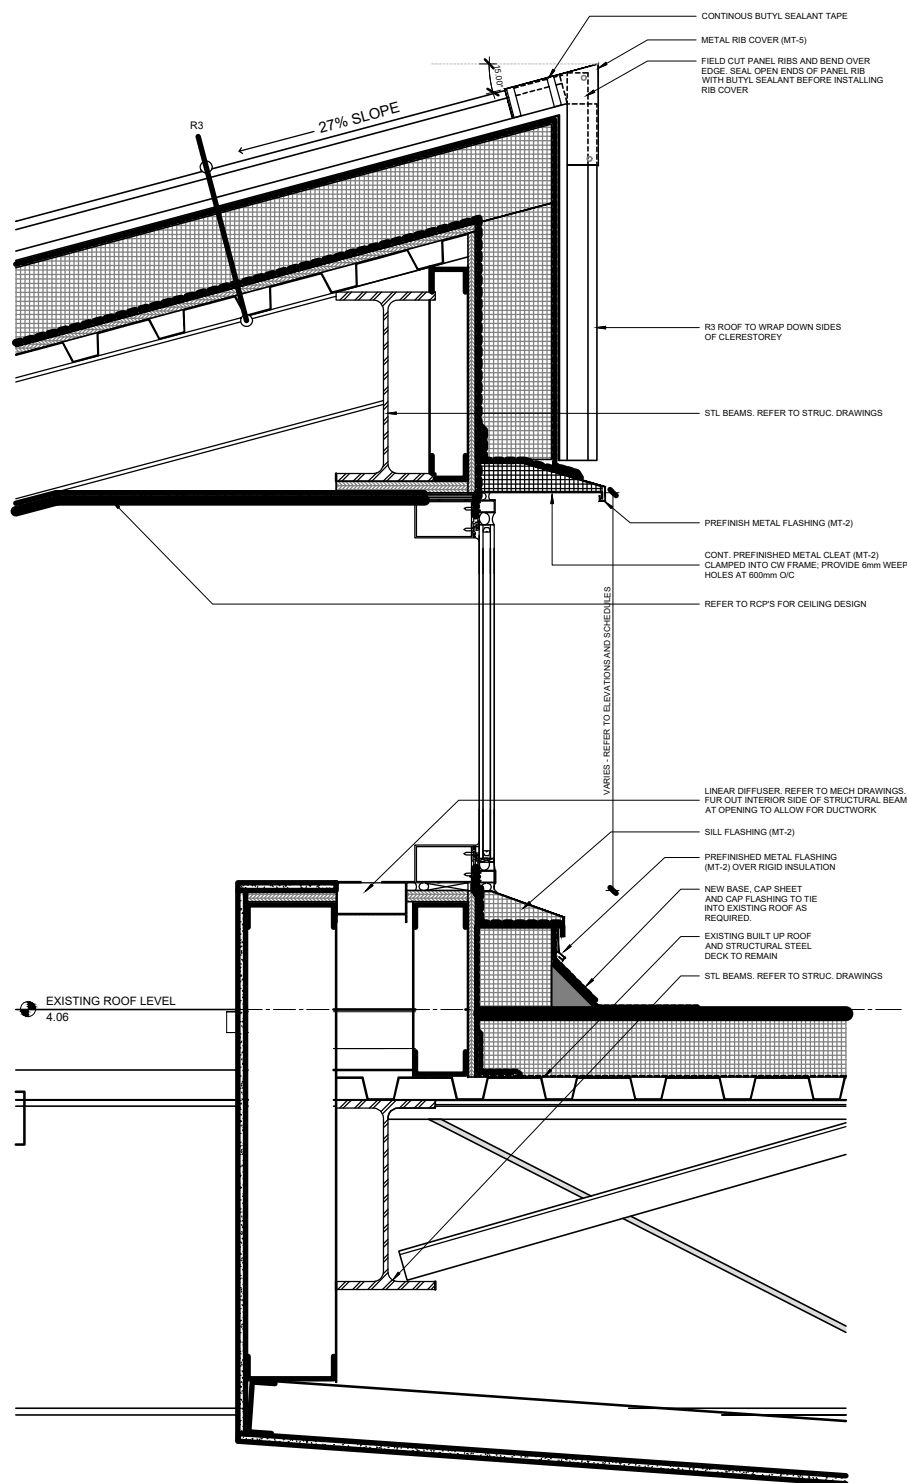

EXISTING BUILDING CLERESTORY - SOUTH 05  
1:5 A2.3