

1. CLADDING:

MP-1:

- VERTICAL WOOD SIDING

SIZE: 6"
MODEL: MAIBEC CONTEMPORARY
COLOUR: 063 - SUNKISSED BEIGE - TEXTURED

7 HORIZONTAL WOOD SIDING

SIZE: 6"
MODEL: MAIBEC CONTEMPORARY
COLOUR: 063 - SUNKISSED BEIGE - TEXTURED


13 CORRUGATED METAL SIDING (HORIZONTAL)

SIZE: 22 mm
MODEL: IDEAL ROOFING (OR EQUIV.)
COLOUR: BLACK - 8262

W2

WOOD FRAMED STRUCTURE w/ WOOD SIDING

19mm WOOD SIDING (SEE ELEVATION)
19mm (19 x 64mm) STRAPPING, PERPENDICULAR TO CLADDING. ENSURE STRAPPING IS STAGGERED / GAPPED TO ALLOW FOR AIR FOW AND DRAINAGE WITHIN THE ASSEMBLY
51mm ROCKWOOL COMFORTBOARD 80 INSULATION
-- VAPOUR PERMEABLE SELF-ADHERED AIR & WEATHER BARRIER
16mm OSB AS PER STRUCTURAL ENGINEER
140mm WOOD STUDS AS PER STRUCTURAL ENGINEER
-- c/w FIBREGLASS BATT TYPE INSULATION (R22)
POLY VAPOUR BARRIER
38mm WOOD FURRING @ 406mm O.C.
c/w FIBREGLASS BATT TYPE INSULATION (R8)
16mm GYPSUM WALL BOARD

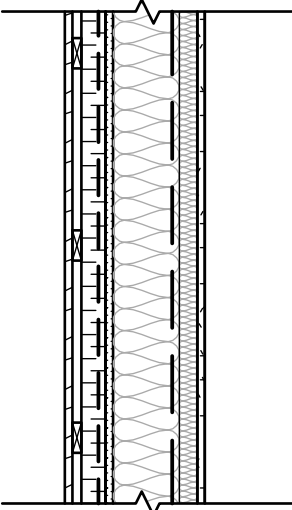

GENERAL NOTES:
THESE DRAWINGS ARE COPYRIGHT AND THE PROPERTY OF HAMOON CONSTRUCTION. THESE DRAWINGS MAY NOT BE USED FOR CONSTRUCTION WITHOUT THE PERMISSION OF HAMOON CONSTRUCTION. REPRODUCTION OF THESE DRAWINGS WITHOUT THE CONSENT OF HAMOON CONSTRUCTION IS STRICTLY PROHIBITED. DO NOT SCALE THESE DRAWINGS. THIS DRAWING HAS BEEN CREATED BASED ON HAMOON CONSTRUCTION INTERPRETATION OF PROJECT REQUIREMENTS. SOME DETAILS MAY HAVE BEEN MODIFIED TO SUIT VS FIELD PRACTICE, SHOP OR DESIGN AND CODE REQUIREMENTS. PLEASE CHECK CAREFULLY AND ADVISE IF UNACCEPTABLE. ONCE THIS DRAWING HAS BEEN REVIEWED BY THE GENERAL CONTRACTOR AND/OR CONSULTANT, IT WILL BE CONSIDERED APPROVED TO PROCEED WITH FABRICATION.

R05		
R04		
R03		
R02		
R01		
R00	2026/07/30	ISSUED FOR COORDINATION
NO	DATE	DESCRIPTION
REVISIONS		
FABRICATION NOTES: - FINISH; AS NOTED - VERIFY ALL DIMENSIONS		


CLIENT:
REFERENCES: - ARCHITECTURAL DRAWING - INSTALLATION GUIDE

nord du projet project north	nord actuel true north

ENGINEERED BY:


PROJECT: THE WORKING CENTRE 1203 st. Augustine Road, Embrun , ontario, K0A1w0
--

DRAWING TITLE: GENERAL NOTES KEY PLAN			
FINISH:			
DATE:	2026-07-30	PROJECT NO:	
SCALE:	AS NOTED	REV.#	
DRAWN:	CHCKED:	1	A0.1

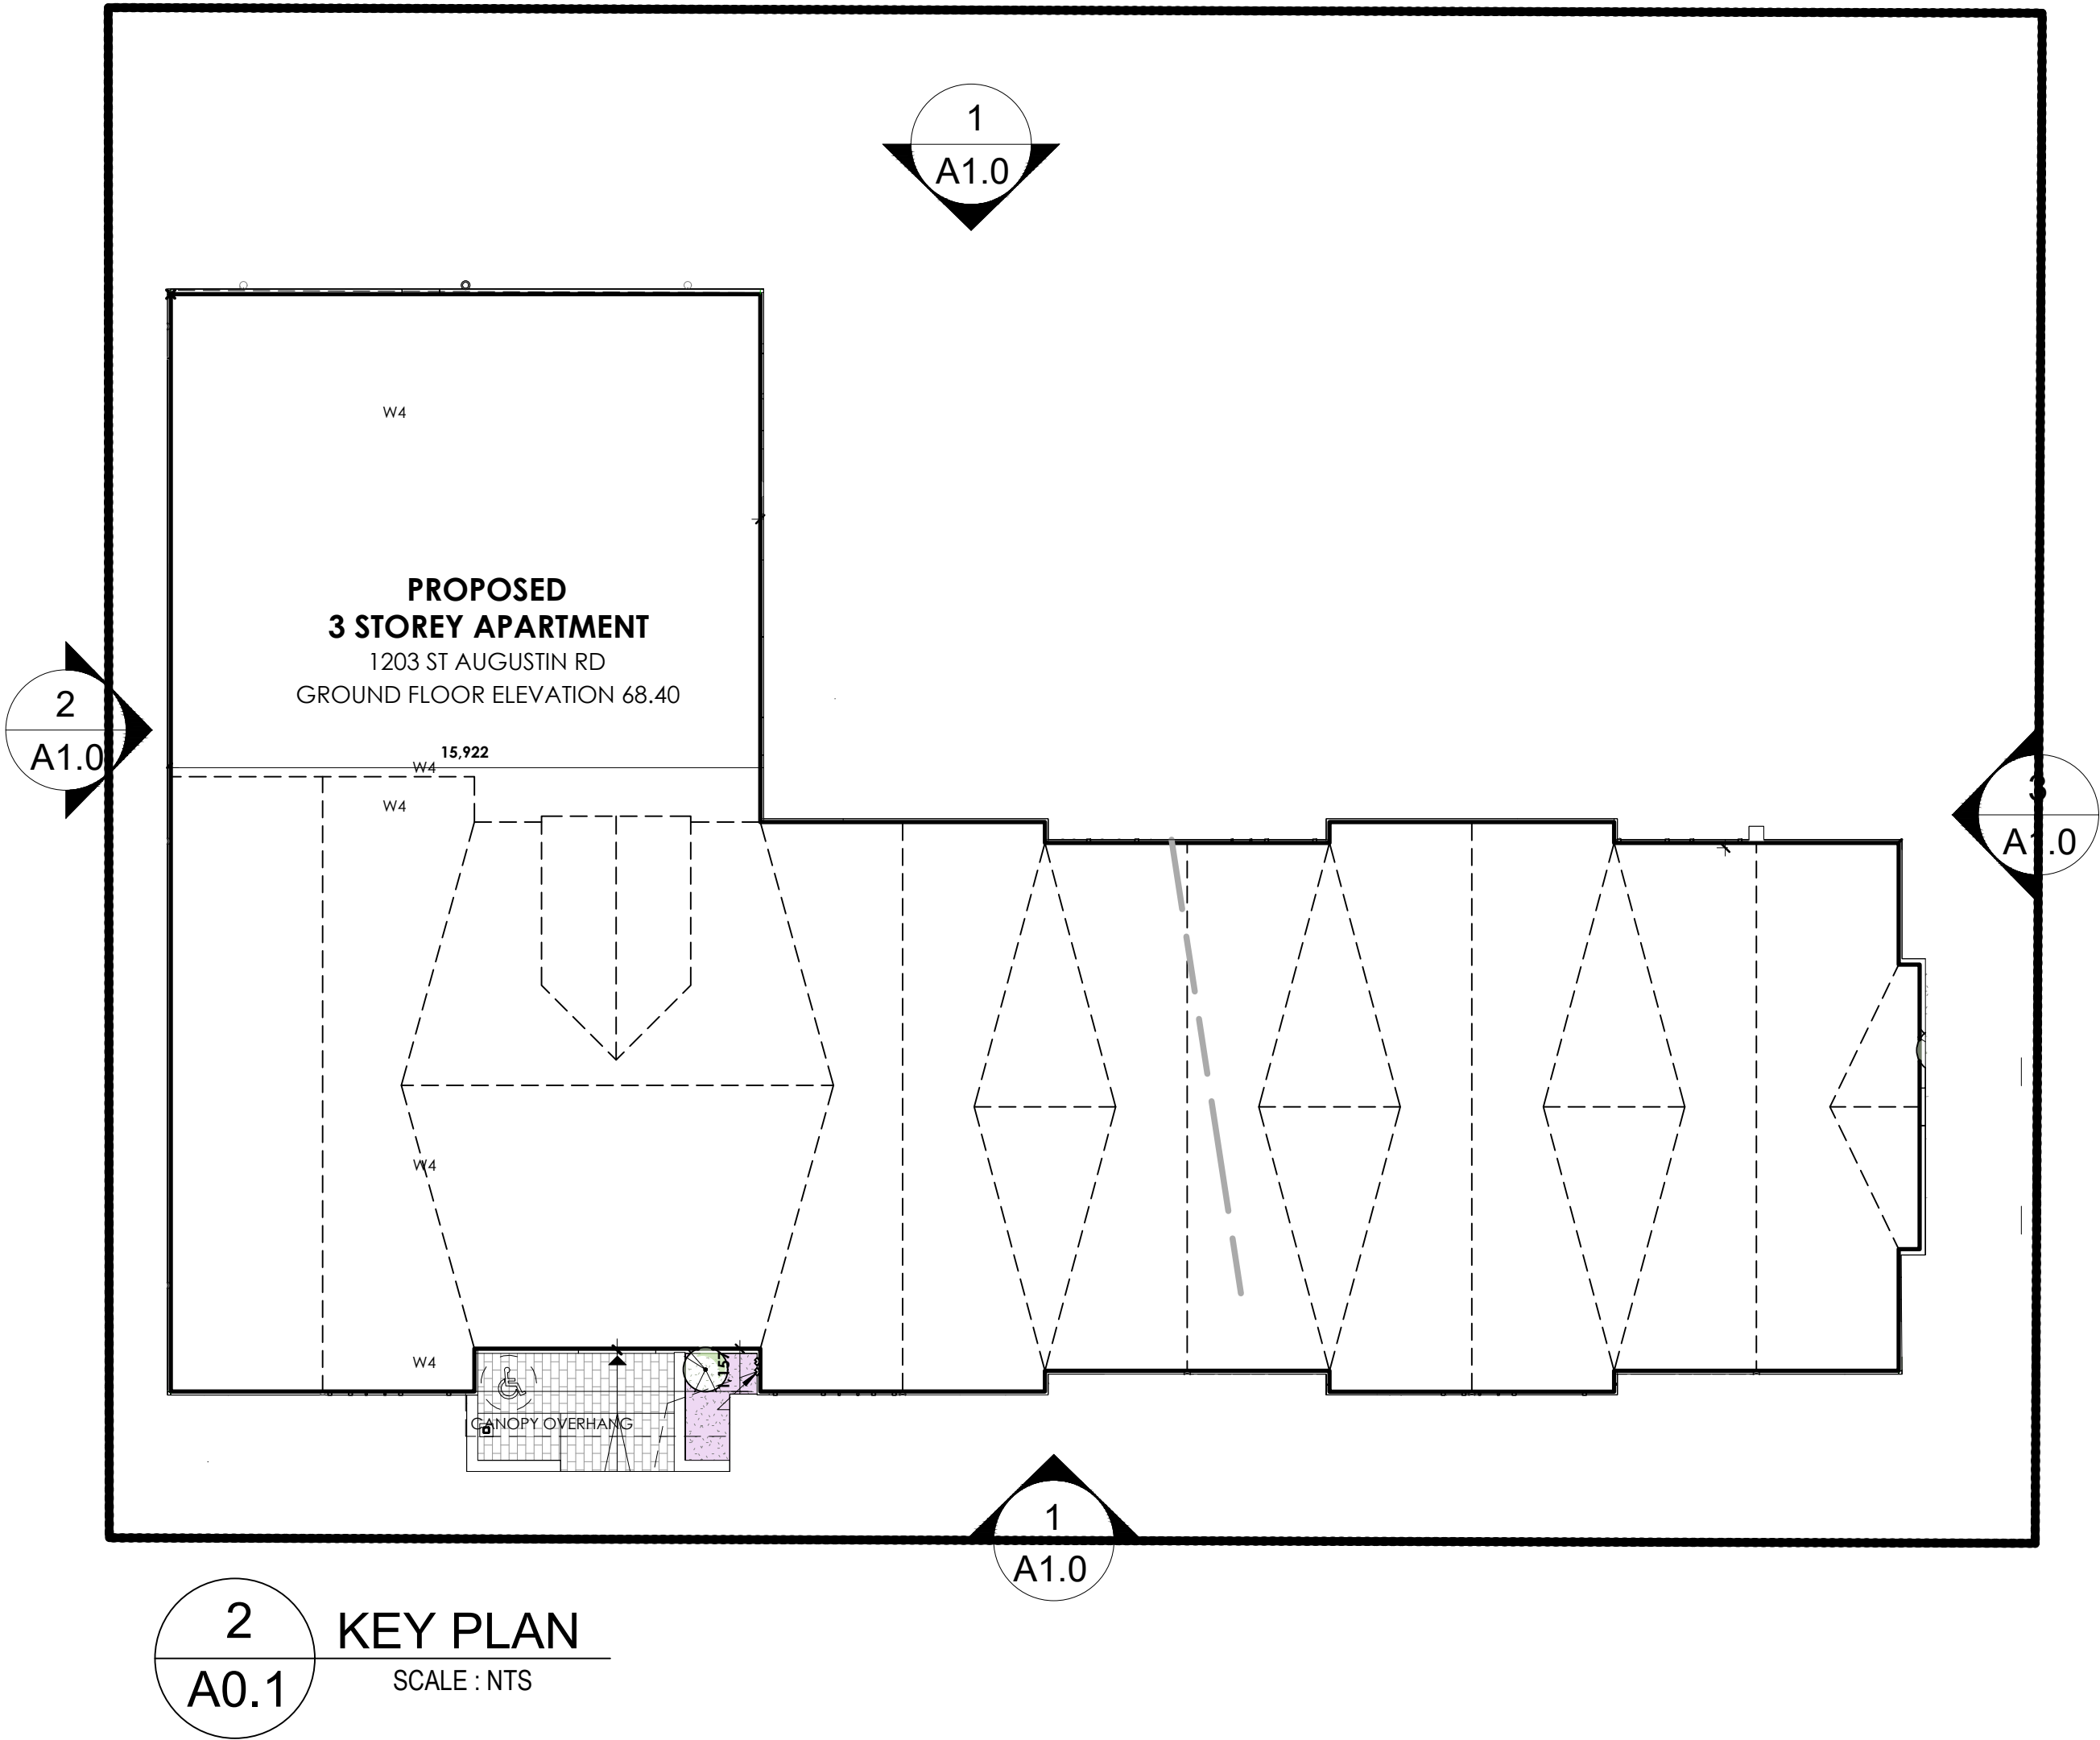

- GENERAL NOTE:
1. All dimensions shown on the shop drawings are as per IFC drawings.
shall notice Hamoon for site measurement as soon as site get ready as follow:
a. all structure of exterior wall assemblies including parapet
b. need to be installed and ready for girts installation.
c. all opening (door frame and glazing system) installed
d. all exterior light rough ins need to be run
e. all intake/ exhaust ducts need to be run

All siding layouts and dimensions shall be verified on site based on actual as-built conditions prior to installation.

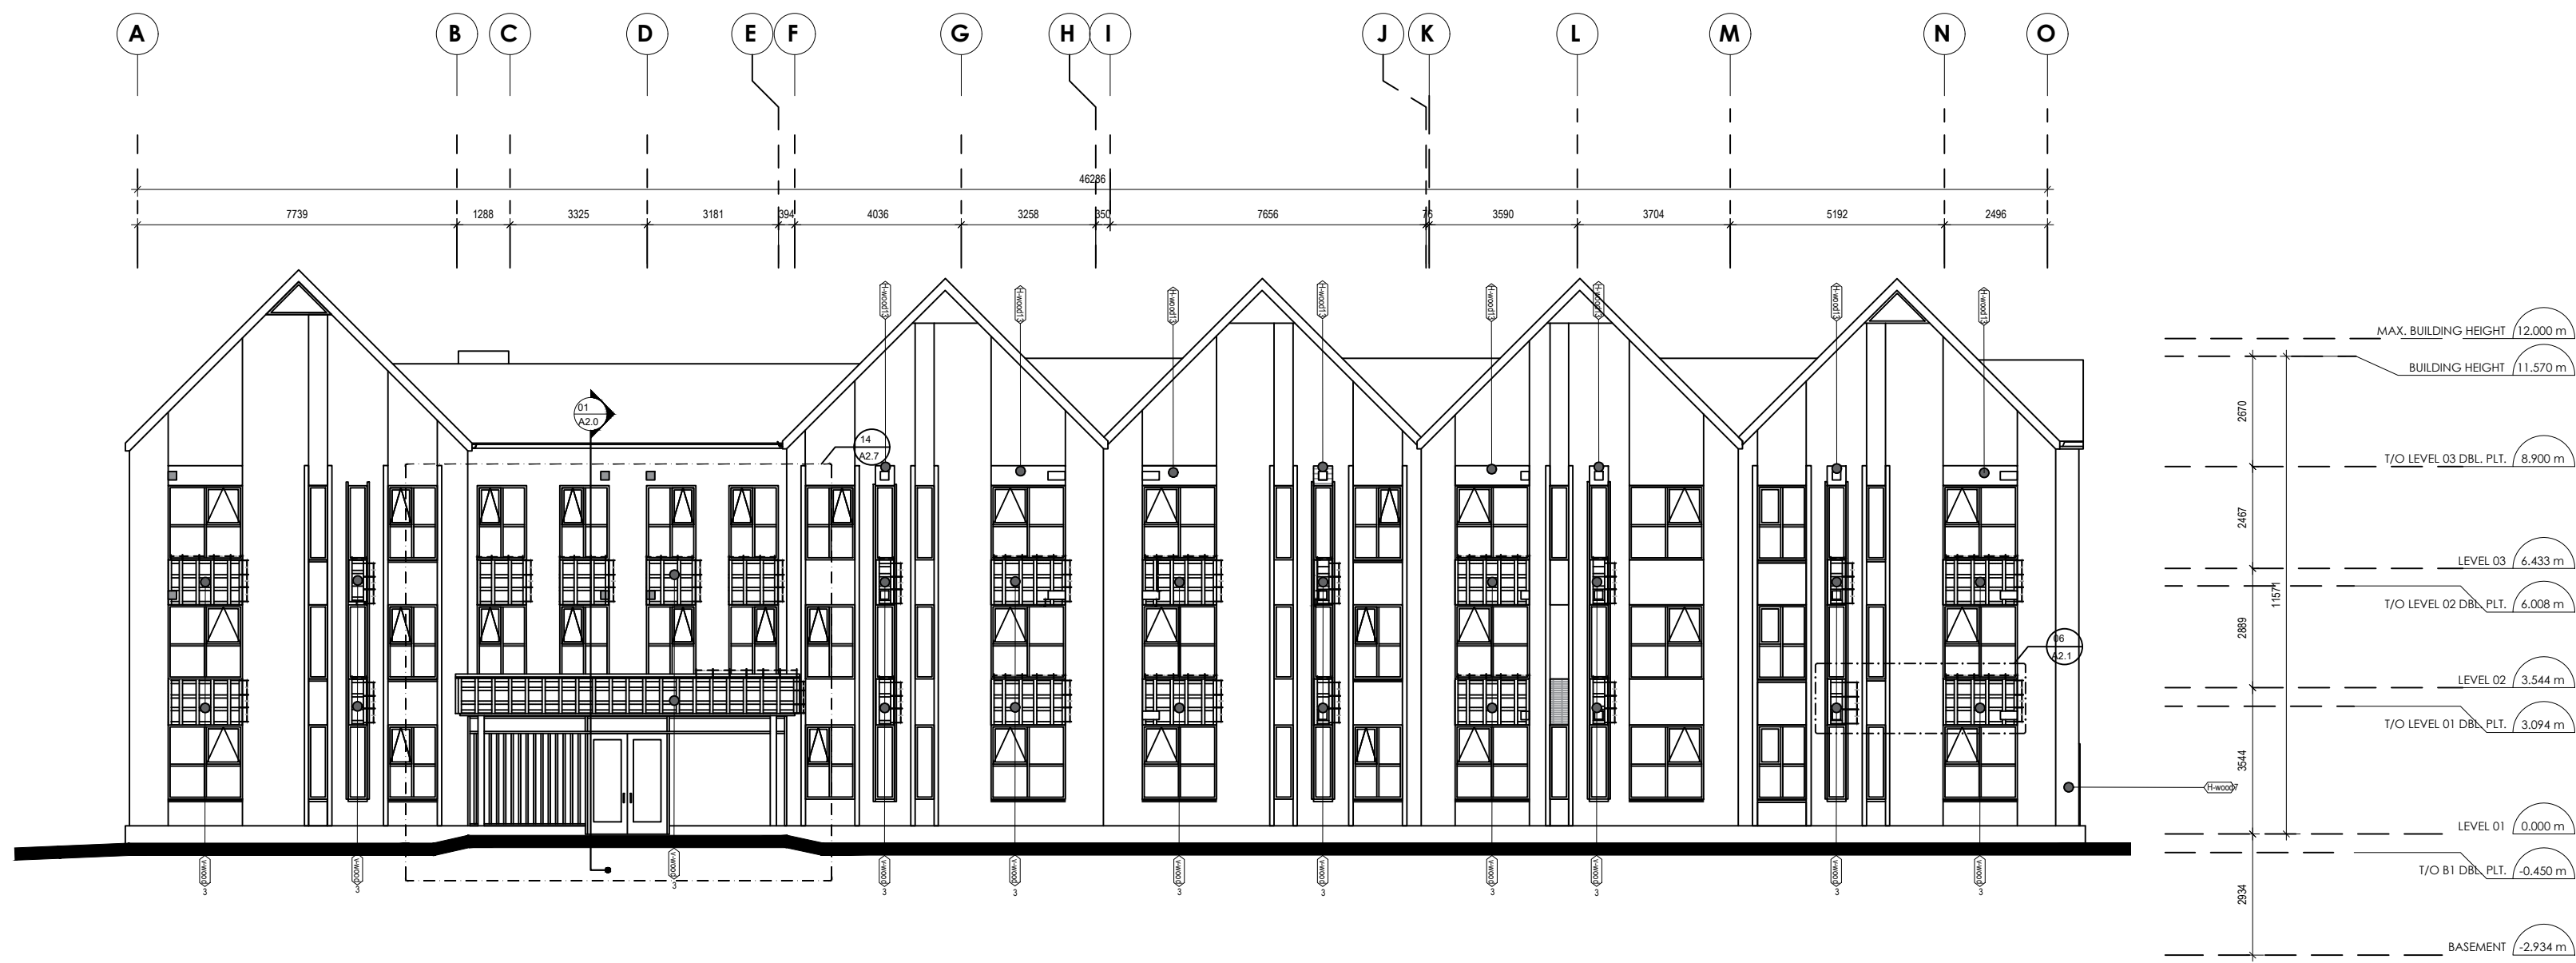


13 CORRUGATED METAL SIDING (HORIZONTAL)
SIZE: 22 mm
MODEL: IDEAL ROOFING
(OR EQUIV.)
COLOUR: BLACK - 8262

7 HORIZONTAL WOOD SIDING
SIZE: 6"
MODEL: MAIBEC CONTEMPORARY
COLOUR: 063 - SUNKISSED BEIGE -
TEXTURED

3 VERTICAL WOOD SIDING
SIZE: 6"
MODEL: MAIBEC CONTEMPORARY
COLOUR: 063 - SUNKISSED BEIGE -
TEXTURED

1 OVERALL WEST ELEVATION
A1.0 SCALE : N/A

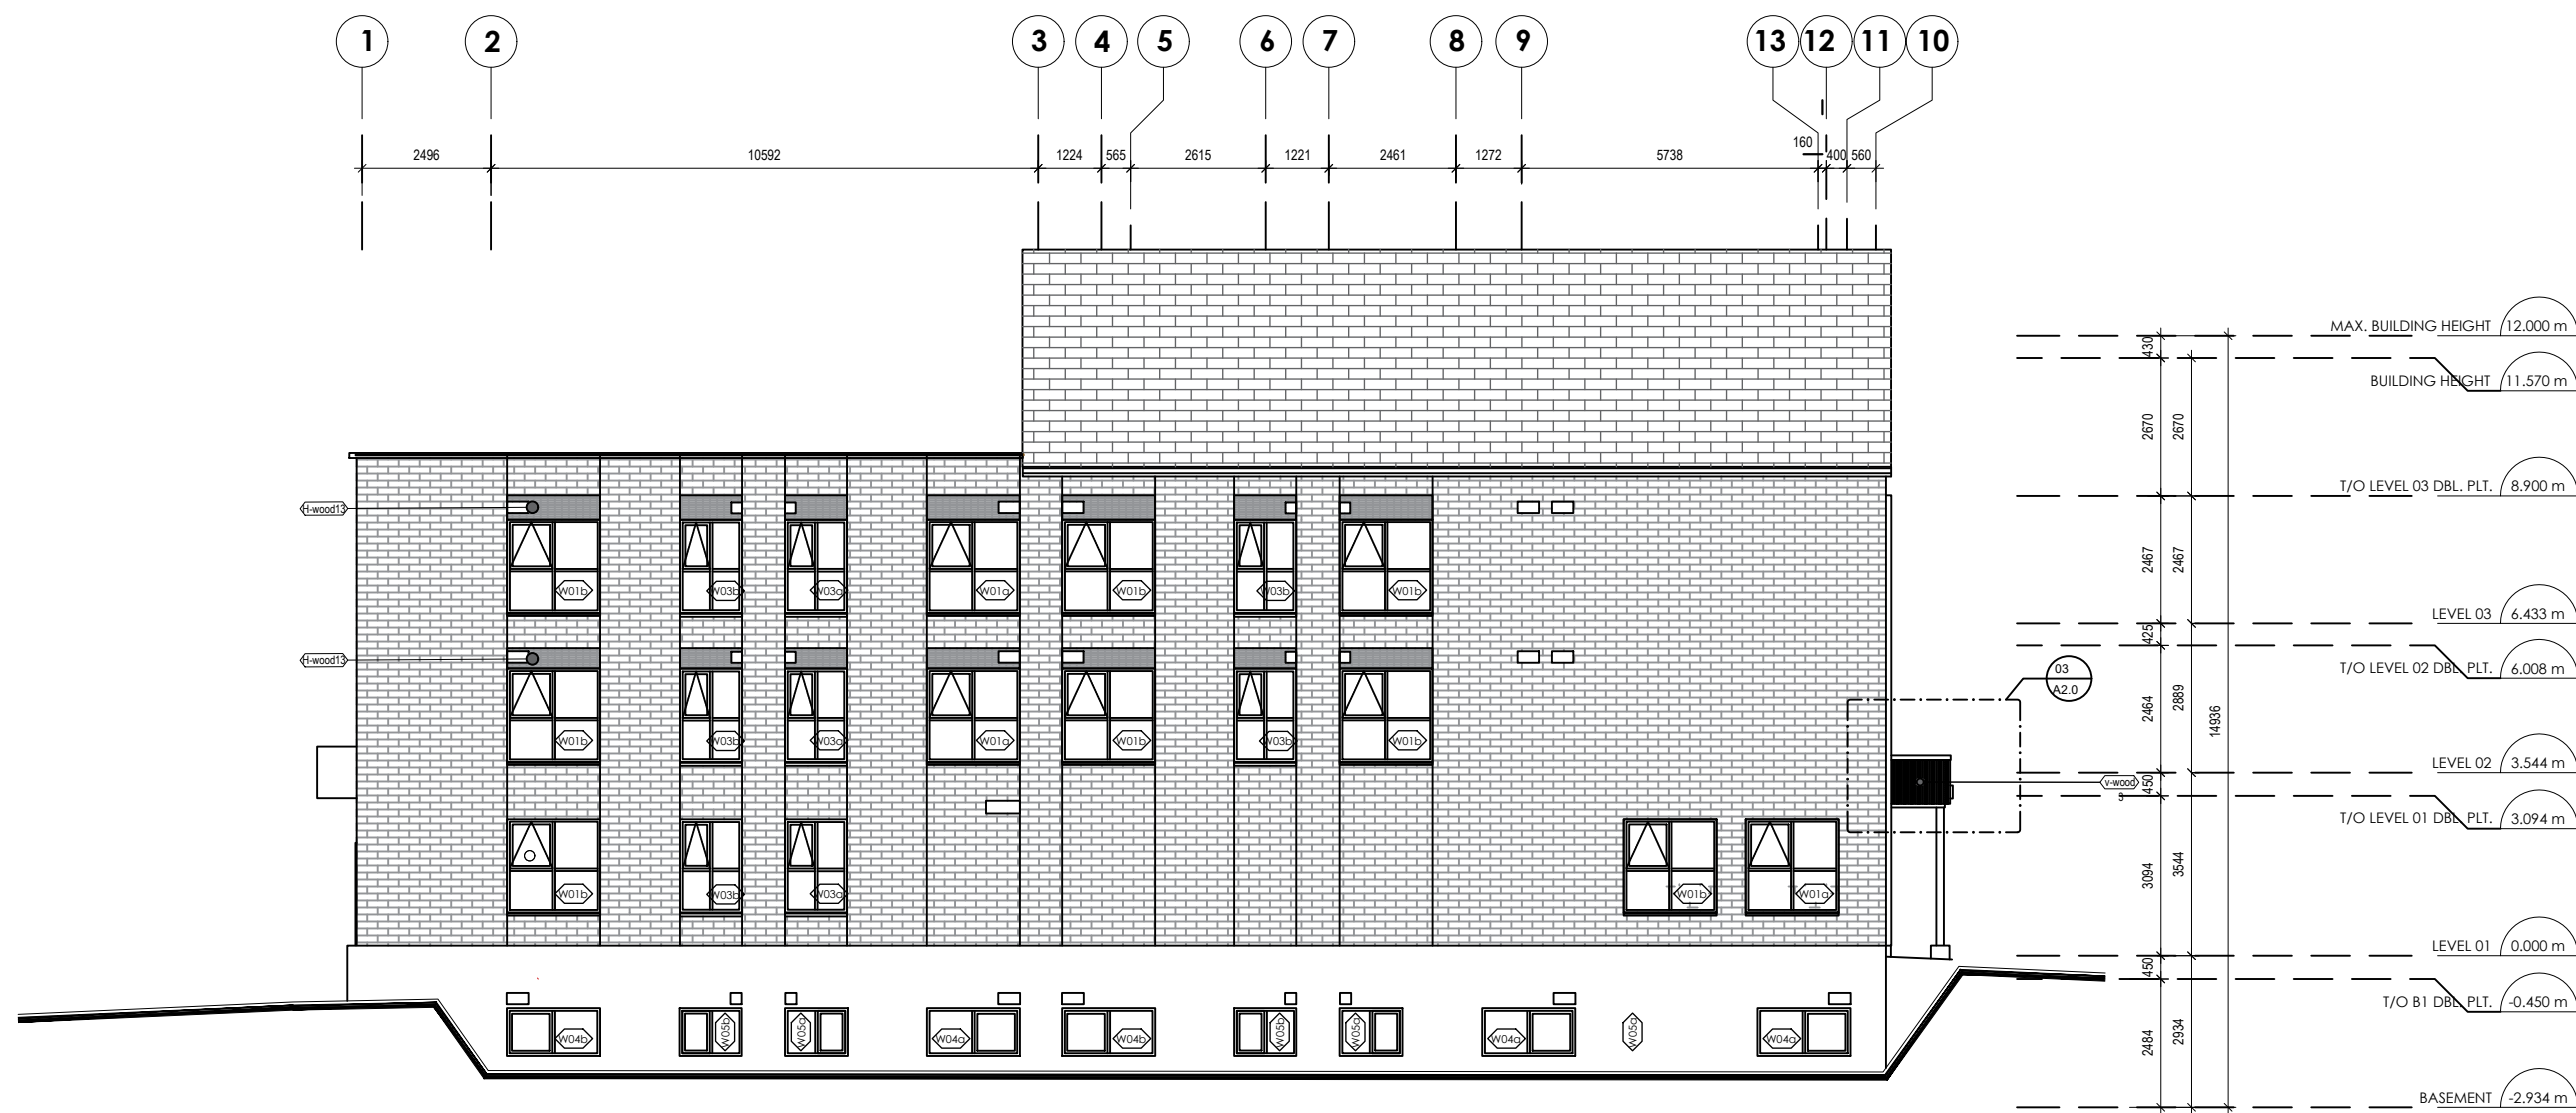

13 CORRUGATED METAL SIDING (HORIZONTAL)
SIZE: 22 mm
MODEL: IDEAL ROOFING
(OR EQUIV.)
COLOUR: BLACK - 8262

3 VERTICAL WOOD SIDING
SIZE: 6"
MODEL: MAIBEC CONTEMPORARY
COLOUR: 063 - SUNKISSED BEIGE -
TEXTURED

2 OVERALL NORTH ELEVATION
A1.1 SCALE : N/A

.\Hamoon construction-Logo (1).jpg

GENERAL NOTES:
THESE DRAWINGS ARE COPYRIGHT AND THE PROPERTY OF HAMOON CONSTRUCTION.
THESE DRAWINGS MAY NOT BE USED FOR CONSTRUCTION WITHOUT THE PERMISSION OF HAMOON CONSTRUCTION. REPRODUCTION OF THESE DRAWINGS WITHOUT THE CONSENT OF HAMOON CONSTRUCTION IS STRICTLY PROHIBITED.
DO NOT SCALE THESE DRAWINGS.
THIS DRAWING HAS BEEN CREATED BASED ON HAMOON CONSTRUCTION INTERPRETATION OF PROJECT REQUIREMENTS. SOME DETAILS MAY HAVE BEEN MODIFIED TO SUIT VS FIELD PRACTICE, SHOP OR DESIGN AND CODE REQUIREMENTS, PLEASE CHECK CAREFULLY AND ADVISE IF UNACCEPTABLE.
ONCE THIS DRAWING HAS BEEN REVIEWED BY THE GENERAL CONTRACTOR AND/OR CONSULTANT, IT WILL BE CONSIDERED APPROVED TO PROCEED WITH FABRICATION.


R05		
R04		
R03		
R02		
R01		
R00	2026/07/30	ISSUED FOR COORDINATION
NO	DATE	DESCRIPTION

REVISIONS


FABRICATION NOTES:
- FINISH; AS NOTED
- VERIFY ALL DIMENSIONS

CLIENT:

REFERENCES:
- ARCHITECTURAL DRAWING
- INSTALLATION GUIDE

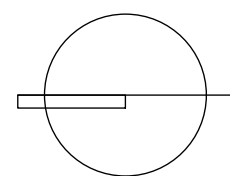

nord du projet
project north

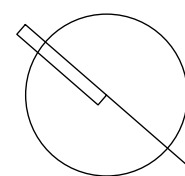

nord actuel
true north

ENGINEERED BY:

PROJECT:

THE WORKING CENTRE


1203 st. Augustine Road,
Embrun , ontario, K0A1w0

DRAWING TITLE:

EXTERIOR ELEVATIONS

FINISH:

DATE:	2026-07-30	PROJECT NO:	
SCALE:	AS NOTED	REV.#	
DRAWN:	CHCKED:	1	A1.1


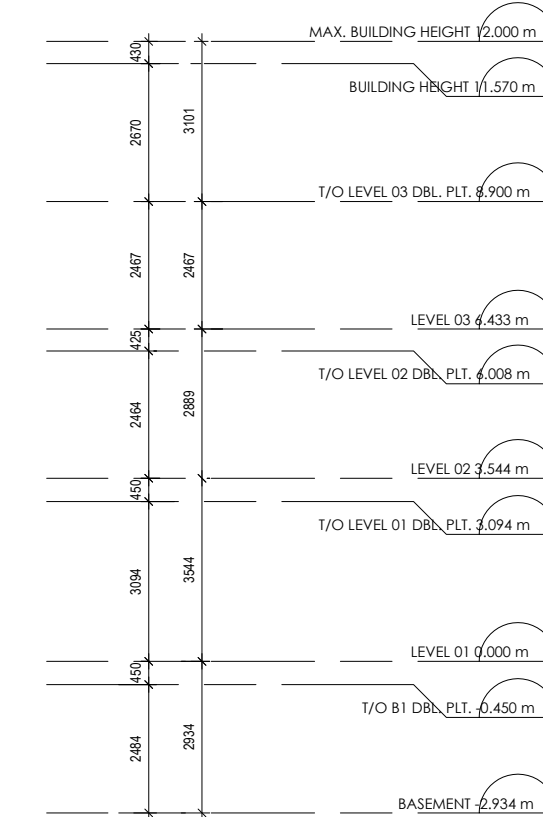


13 CORRUGATED METAL SIDING (HORIZONTAL)
SIZE: 22 mm
MODEL: IDEAL ROOFING (OR EQUIV.)
COLOUR: BLACK - 8262

7 HORIZONTAL WOOD SIDING
SIZE: 6"
MODEL: MAIBEC CONTEMPORARY
COLOUR: 063 - SUNKISSED BEIGE - TEXTURED

3 VERTICAL WOOD SIDING
SIZE: 6"
MODEL: MAIBEC CONTEMPORARY
COLOUR: 063 - SUNKISSED BEIGE - TEXTURED

1
A1.1 OVERALL EAST ELEVATION
SCALE : N/A

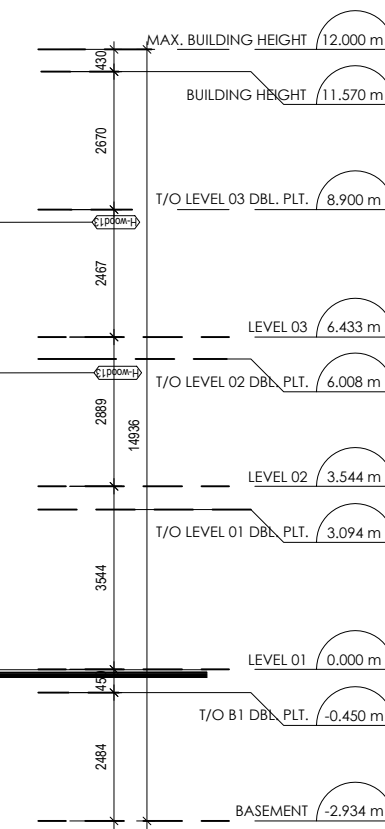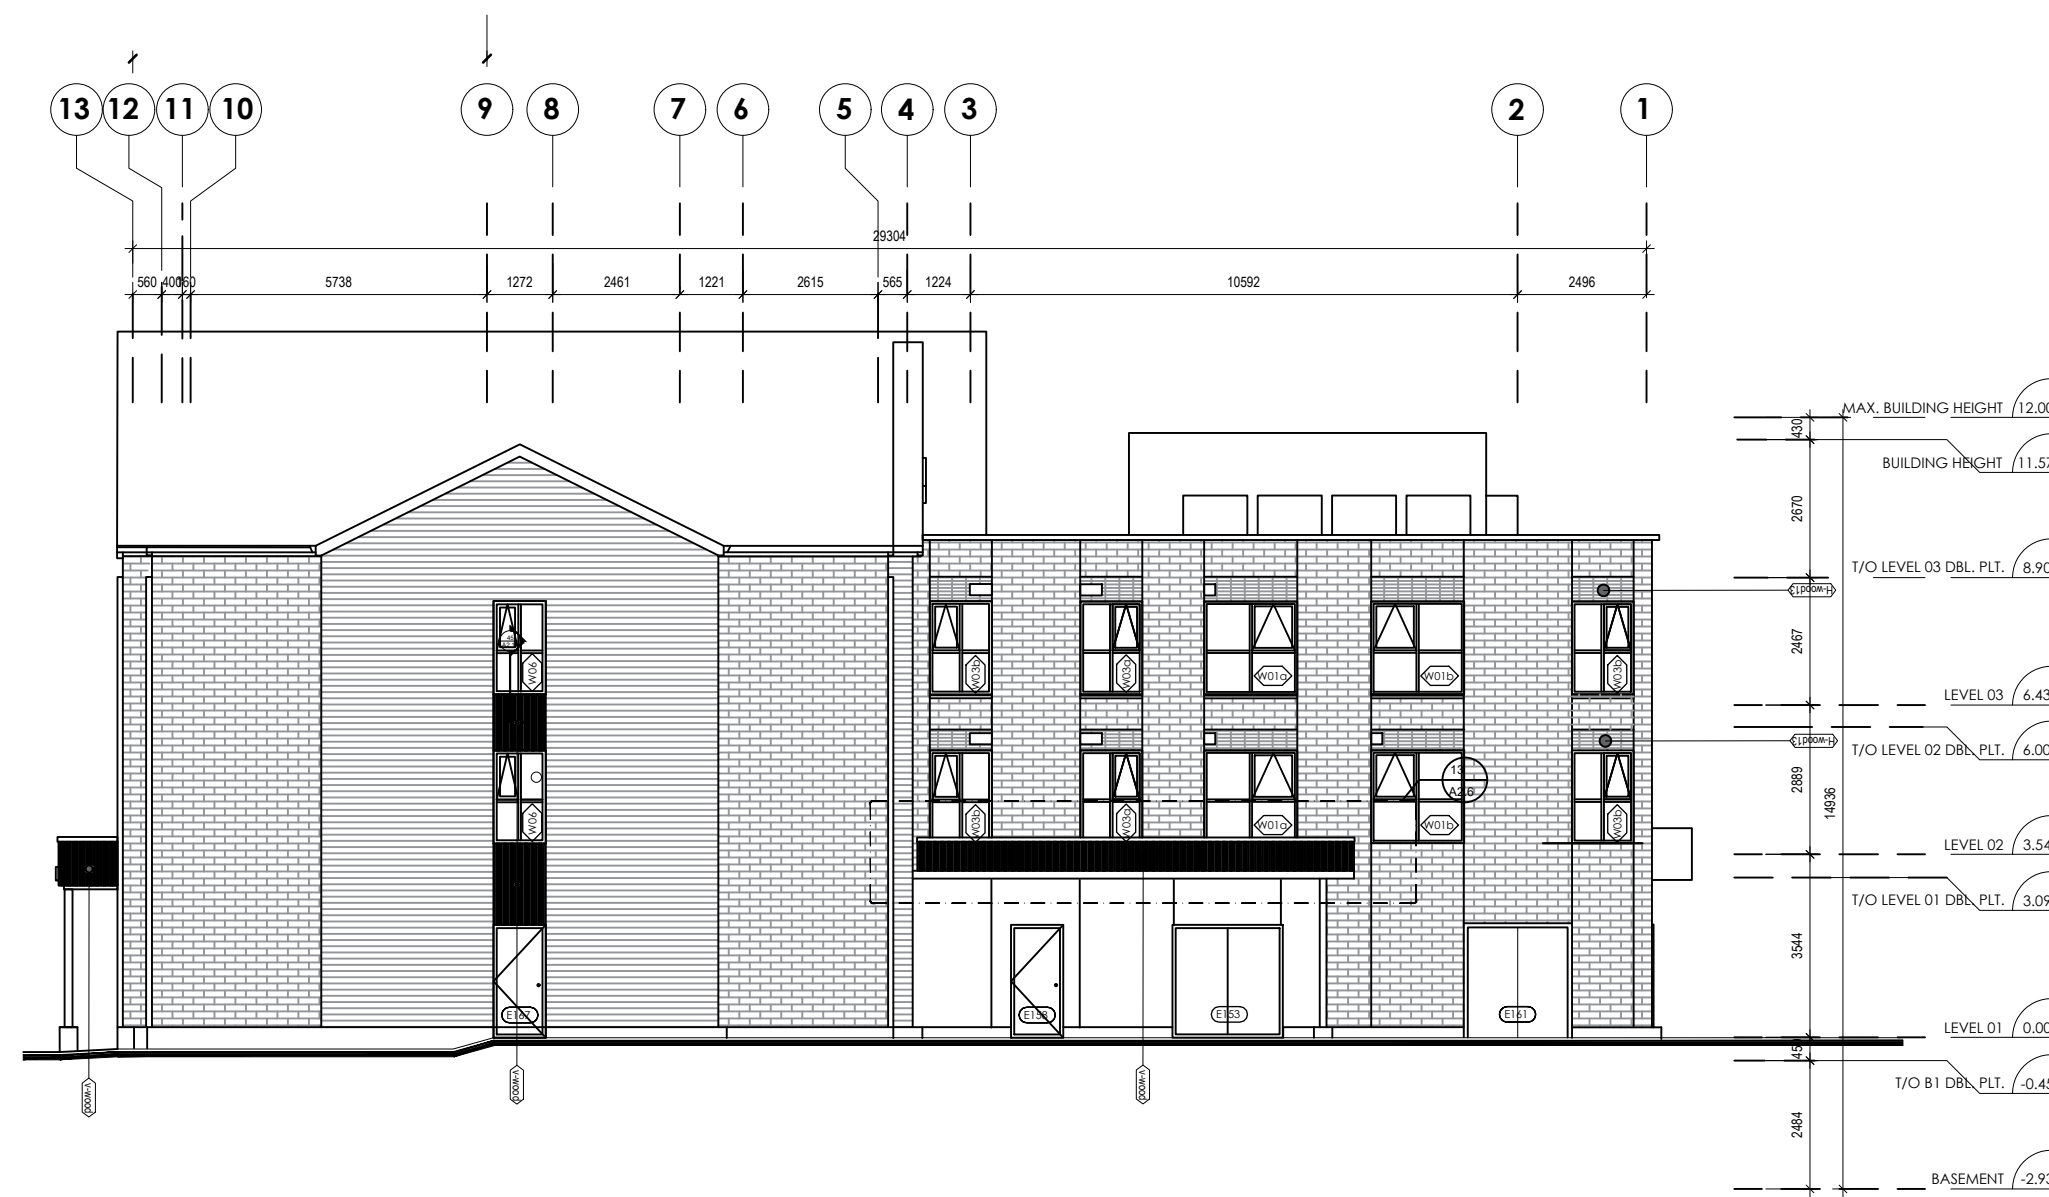

13 CORRUGATED METAL SIDING (HORIZONTAL)
SIZE: 22 mm
MODEL: IDEAL ROOFING (OR EQUIV.)
COLOUR: BLACK - 8262

3 VERTICAL WOOD SIDING
SIZE: 6"
MODEL: MAIBEC CONTEMPORARY
COLOUR: 063 - SUNKISSED BEIGE - TEXTURED

3
A1.1 SOUTH ELEVATION
SCALE : N/A

.\Hamoon construction-Logo (1).jpg

GENERAL NOTES:
THESE DRAWINGS ARE COPYRIGHT AND THE PROPERTY OF HAMOON CONSTRUCTION. THESE DRAWINGS MAY NOT BE USED FOR CONSTRUCTION WITHOUT THE PERMISSION OF HAMOON CONSTRUCTION. REPRODUCTION OF THESE DRAWINGS WITHOUT THE CONSENT OF HAMOON CONSTRUCTION IS STRICTLY PROHIBITED. DO NOT SCALE THESE DRAWINGS. THIS DRAWING HAS BEEN CREATED BASED ON HAMOON CONSTRUCTION INTERPRETATION OF PROJECT REQUIREMENTS. SOME DETAILS MAY HAVE BEEN MODIFIED TO SUIT VS FIELD PRACTICE, SHOP OR DESIGN AND CODE REQUIREMENTS, PLEASE CHECK CAREFULLY AND ADVISE IF UNACCEPTABLE. ONCE THIS DRAWING HAS BEEN REVIEWED BY THE GENERAL CONTRACTOR AND/OR CONSULTANT, IT WILL BE CONSIDERED APPROVED TO PROCEED WITH FABRICATION.

R05		
R04		
R03		
R02		
R01		

R00	2026/07/30	ISSUED FOR COORDINATION
-----	------------	-------------------------


NO	DATE	DESCRIPTION
----	------	-------------

REVISIONS


FABRICATION NOTES:
- FINISH; AS NOTED
- VERIFY ALL DIMENSIONS

CLIENT:

REFERENCES:
- ARCHITECTURAL DRAWING
- INSTALLATION GUIDE

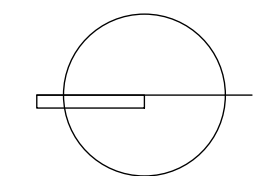

nord du projet
project north

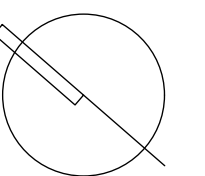

nord actuel
true north

ENGINEERED BY:

PROJECT:

THE WORKING CENTRE

1203 st. Augustine Road,
Embrun , ontario, K0A1w0

DRAWING TITLE:

EXTERIOR ELEVATIONS


FINISH:

DATE: 2026-07-30 PROJECT NO:

SCALE: AS NOTED REV.# DRAWING NO:


DRAWN: CHCKED: 1 A1.2

10

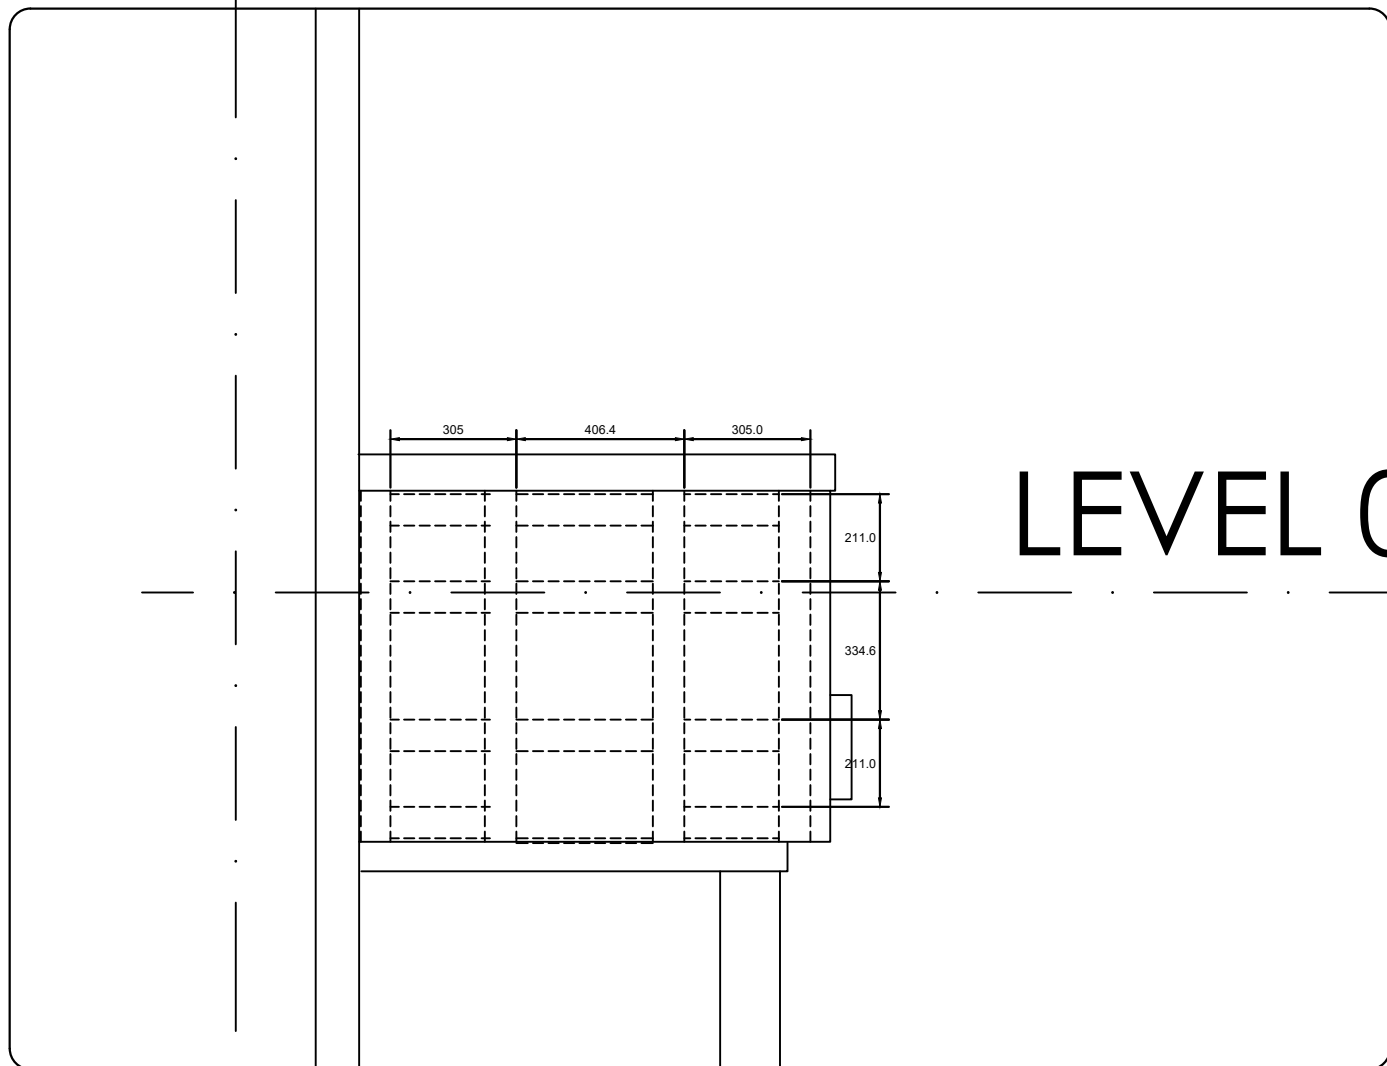

L-1 lay - out 1
A2.1 SCALE : 1/25

B

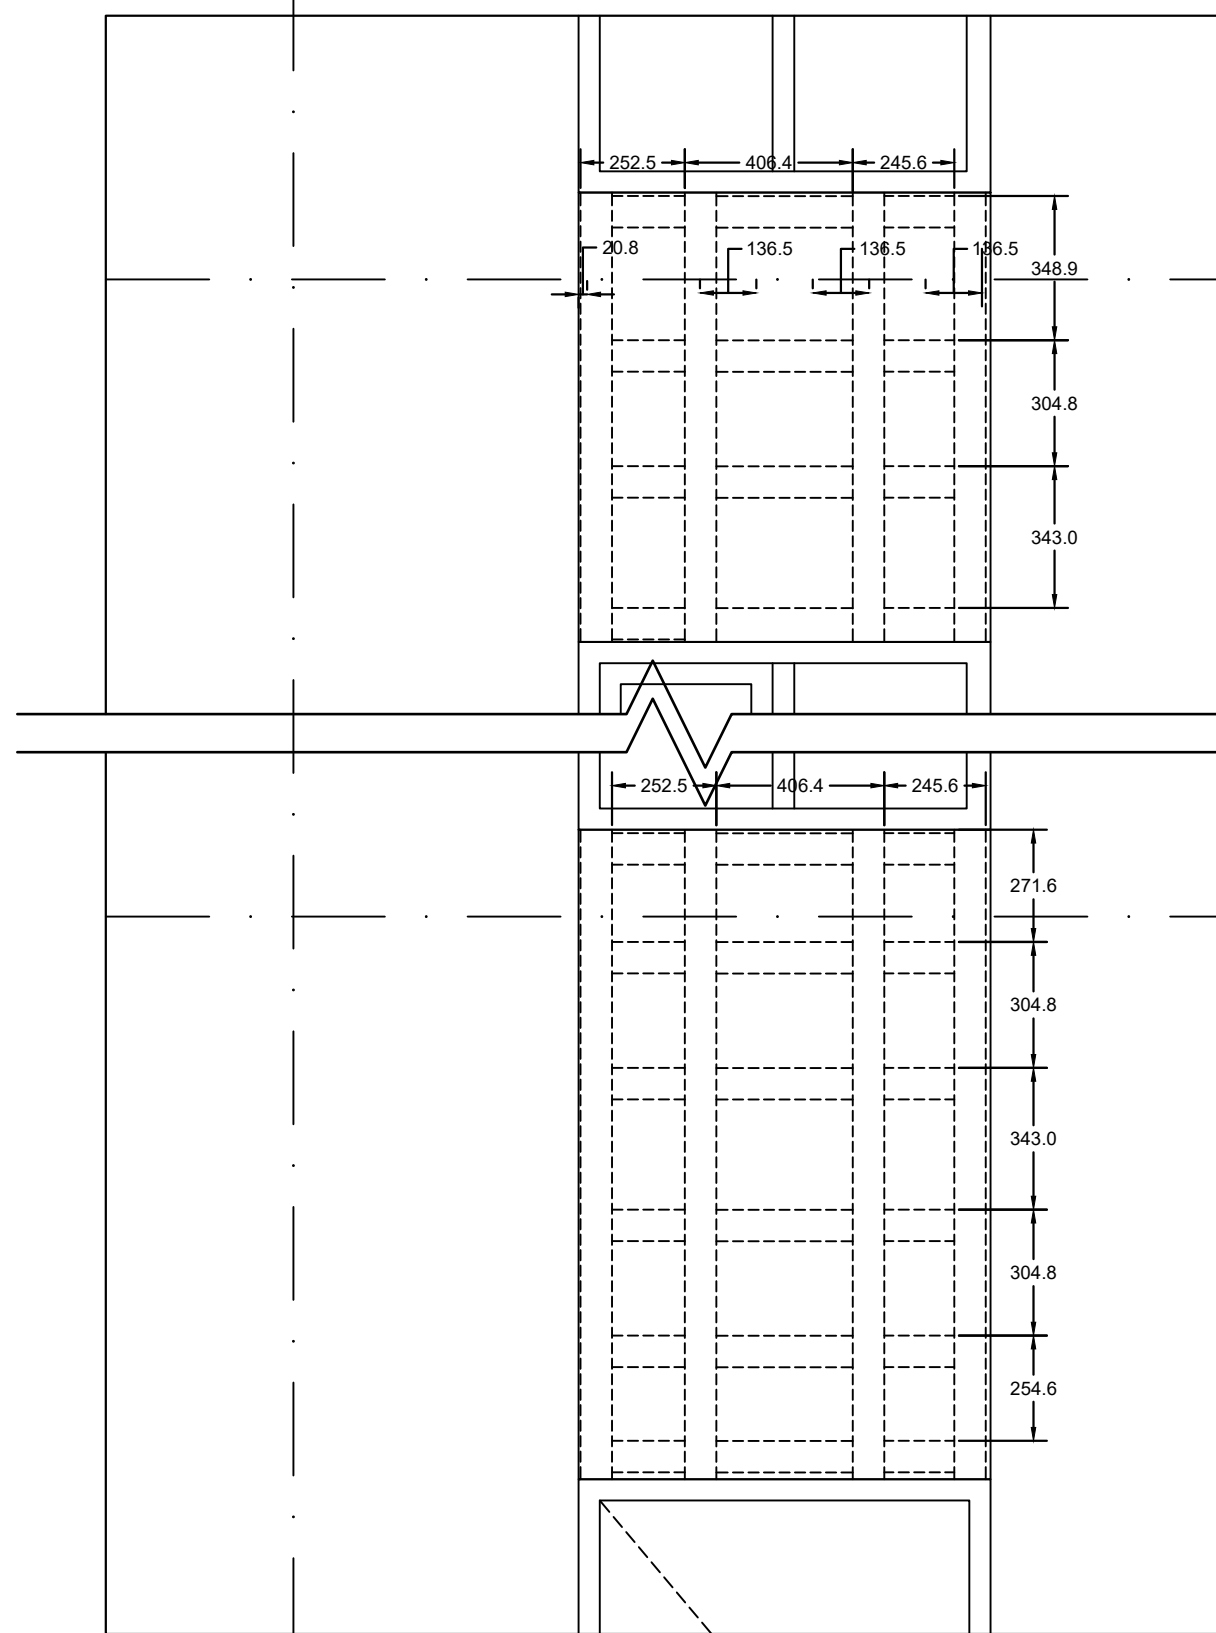


L-2 lay - out 2
A2.1 SCALE : 1/25

LEVEL 03 6.433 m

LEVEL 02 3.544 m

N

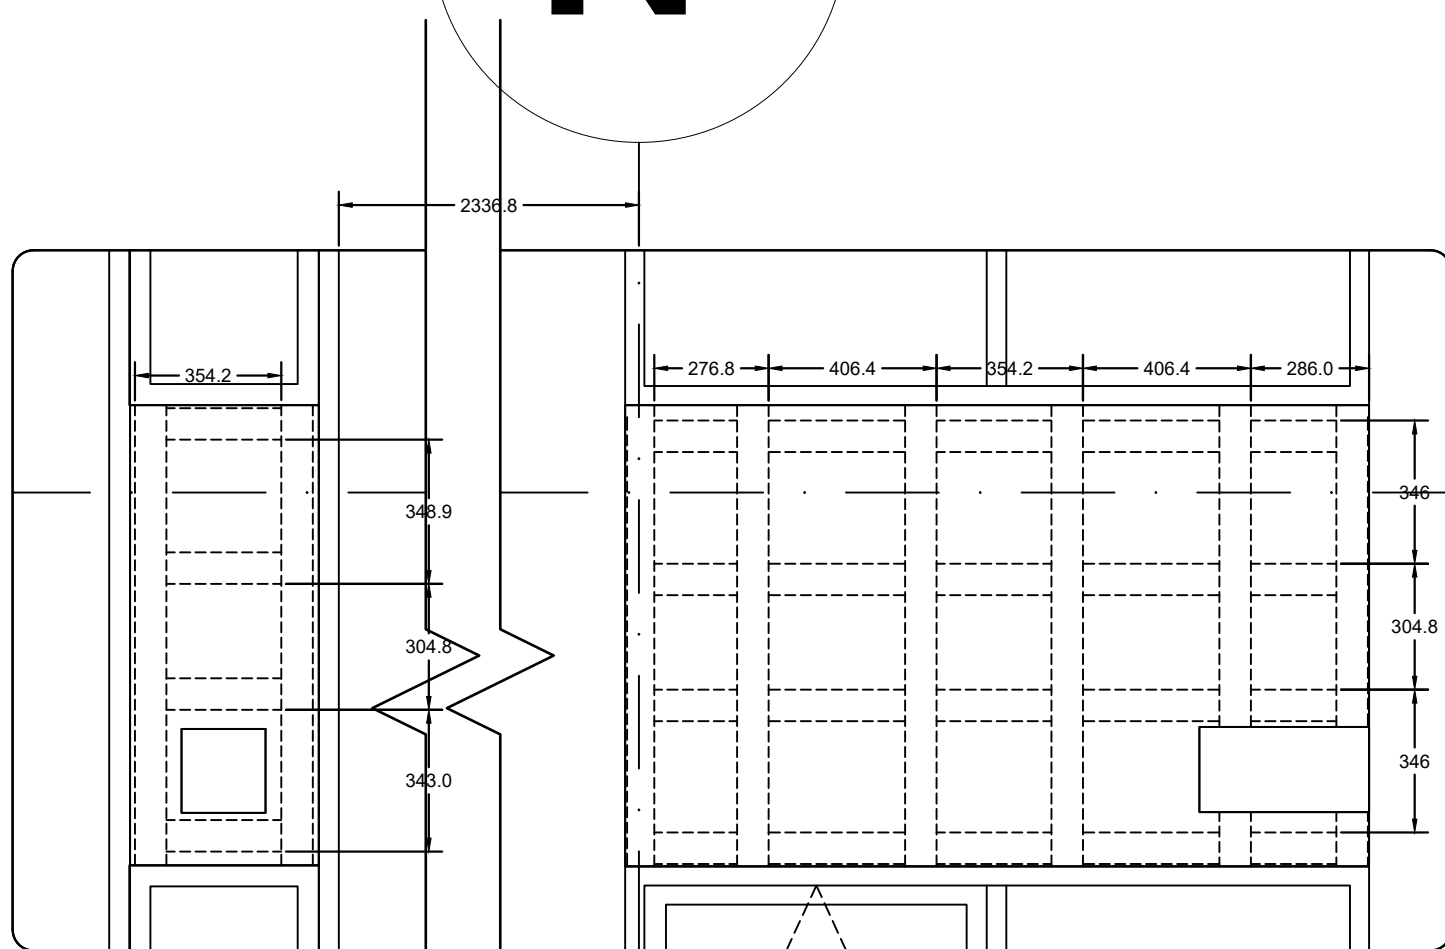

L-7 lay - out 7
A2.1 SCALE : 1/25

LEVEL 02 3.544 m

.\Hamoon construction-Logo (1).jpg

GENERAL NOTES:
THESE DRAWINGS ARE COPYRIGHT AND THE PROPERTY OF HAMOON CONSTRUCTION. THESE DRAWINGS MAY NOT BE USED FOR CONSTRUCTION WITHOUT THE PERMISSION OF HAMOON CONSTRUCTION. REPRODUCTION OF THESE DRAWINGS WITHOUT THE CONSENT OF HAMOON CONSTRUCTION IS STRICTLY PROHIBITED. DO NOT SCALE THESE DRAWINGS. THIS DRAWING HAS BEEN CREATED BASED ON HAMOON CONSTRUCTION INTERPRETATION OF PROJECT REQUIREMENTS. SOME DETAILS MAY HAVE BEEN MODIFIED TO SUIT VS FIELD PRACTICE, SHOP OR DESIGN AND CODE REQUIREMENTS. PLEASE CHECK CAREFULLY AND ADVISE IF UNACCEPTABLE. ONCE THIS DRAWING HAS BEEN REVIEWED BY THE GENERAL CONTRACTOR AND/OR CONSULTANT, IT WILL BE CONSIDERED APPROVED TO PROCEED WITH FABRICATION.

R05		
R04		
R03		
R02		
R01		


R00	2026/07/30	ISSUED FOR COORDINATION
NO	DATE	DESCRIPTION

REVISIONS


FABRICATION NOTES:
- FINISH; AS NOTED
- VERIFY ALL DIMENSIONS

CLIENT:

REFERENCES:
- ARCHITECTURAL DRAWING
- INSTALLATION GUIDE

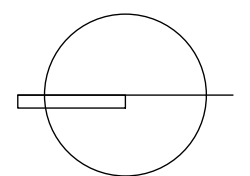

nord du projet
project north

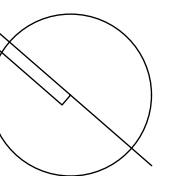

nord actuel
true north

ENGINEERED BY:

PROJECT:

THE WORKING CENTRE

1203 st. Augustine Road,
Embrun , ontario, K0A1w0

DRAWING TITLE:

FINISH:

DATE: 2026-07-30 PROJECT NO:

SCALE: AS NOTED REV.# DRAWING NO:

DRAWN: CHCKED: 1 A2.1

G

F



LEVEL 03 6.433 m

T/O LEVEL 02 DBL. PLT. 6.008 m

LEVEL 02 3.544 m

T/O LEVEL 01 DBL. PLT. 3.094 m

.\Hamoon construction-Logo (1).jpg

GENERAL NOTES:
THESE DRAWINGS ARE COPYRIGHT AND THE PROPERTY OF HAMOON CONSTRUCTION. THESE DRAWINGS MAY NOT BE USED FOR CONSTRUCTION WITHOUT THE PERMISSION OF HAMOON CONSTRUCTION. REPRODUCTION OF THESE DRAWINGS WITHOUT THE CONSENT OF HAMOON CONSTRUCTION IS STRICTLY PROHIBITED. DO NOT SCALE THESE DRAWINGS. THIS DRAWING HAS BEEN CREATED BASED ON HAMOON CONSTRUCTION INTERPRETATION OF PROJECT REQUIREMENTS. SOME DETAILS MAY HAVE BEEN MODIFIED TO SUIT VS FIELD PRACTICE, SHOP OR DESIGN AND CODE REQUIREMENTS. PLEASE CHECK CAREFULLY AND ADVISE IF UNACCEPTABLE. ONCE THIS DRAWING HAS BEEN REVIEWED BY THE GENERAL CONTRACTOR AND/OR CONSULTANT, IT WILL BE CONSIDERED APPROVED TO PROCEED WITH FABRICATION.

R05		
R04		
R03		
R02		
R01		


R00	2026/07/30	ISSUED FOR COORDINATION
NO	DATE	DESCRIPTION

REVISIONS


FABRICATION NOTES:
- FINISH; AS NOTED
- VERIFY ALL DIMENSIONS

CLIENT:

REFERENCES:
- ARCHITECTURAL DRAWING
- INSTALLATION GUIDE

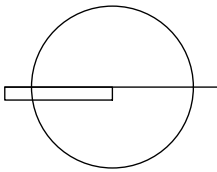

nord du projet
project north

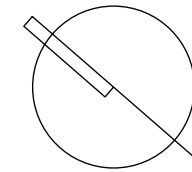

nord actuel
true north

ENGINEERED BY:

PROJECT:

THE WORKING CENTRE

1203 st. Augustine Road,
Embrun , ontario, K0A1w0

DRAWING TITLE:

FINISH:

DATE: 2026-07-30 PROJECT NO:

SCALE: AS NOTED REV.# DRAWING NO:




DRAWN: CHCKED: 1 A2.2

L-3

lay - out 3


A2.2

SCALE : 1/25

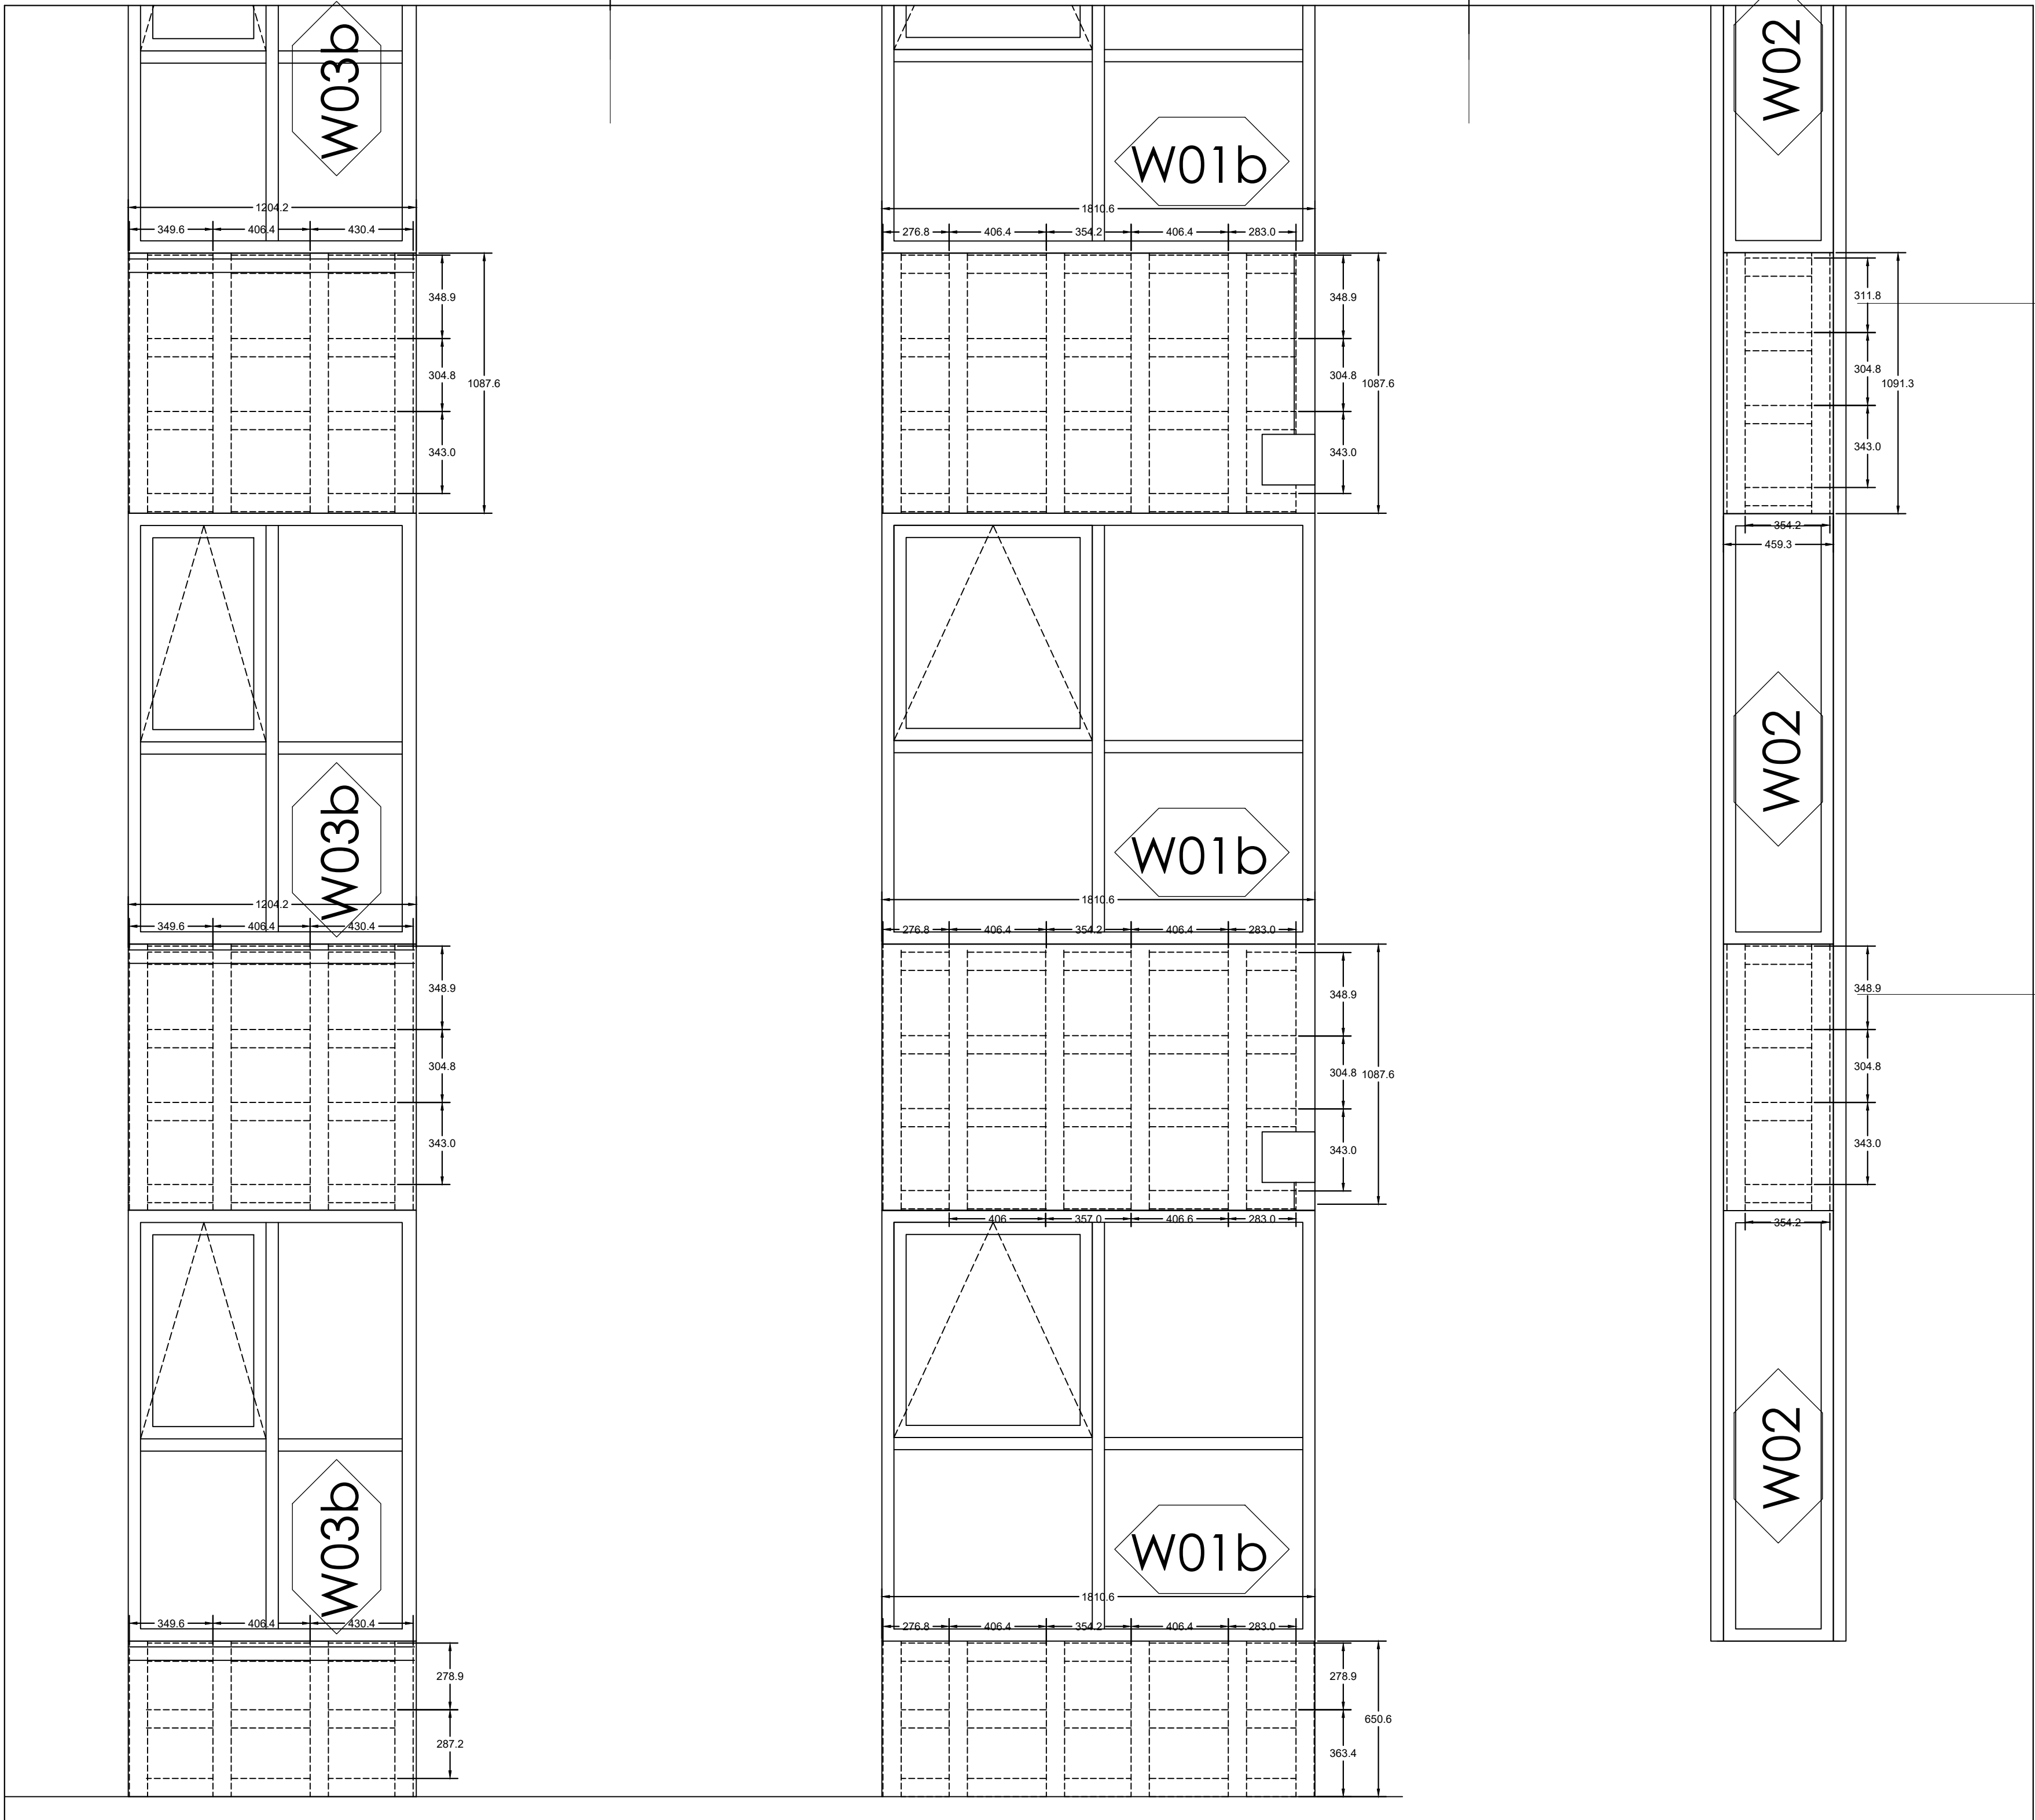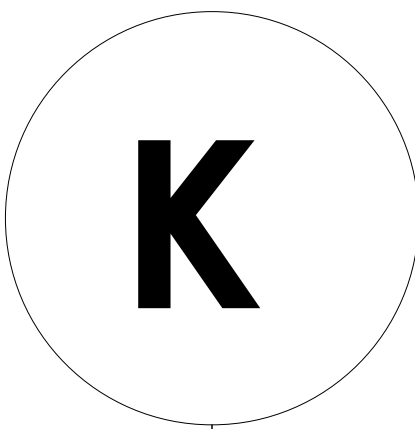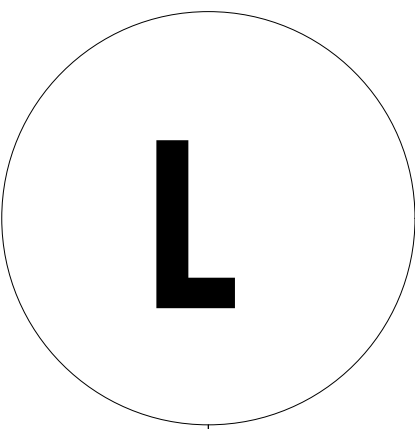

LEVEL 03 6.433 m

LEVEL 02 3.544 m

 

.\Hamoon construction-Logo (1).jpg

GENERAL NOTES:
THESE DRAWINGS ARE COPYRIGHT AND THE PROPERTY OF HAMOON CONSTRUCTION. THESE DRAWINGS MAY NOT BE USED FOR CONSTRUCTION WITHOUT THE PERMISSION OF HAMOON CONSTRUCTION. REPRODUCTION OF THESE DRAWINGS WITHOUT THE CONSENT OF HAMOON CONSTRUCTION IS STRICTLY PROHIBITED. DO NOT SCALE THESE DRAWINGS. THIS DRAWING HAS BEEN CREATED BASED ON HAMOON CONSTRUCTION INTERPRETATION OF PROJECT REQUIREMENTS. SOME DETAILS MAY HAVE BEEN MODIFIED TO SUIT VS FIELD PRACTICE, SHOP OR DESIGN AND CODE REQUIREMENTS, PLEASE CHECK CAREFULLY AND ADVISE IF UNACCEPTABLE. ONCE THIS DRAWING HAS BEEN REVIEWED BY THE GENERAL CONTRACTOR AND/OR CONSULTANT, IT WILL BE CONSIDERED APPROVED TO PROCEED WITH FABRICATION.

R05		
R04		
R03		
R02		
R01		


R00	2026/07/30	ISSUED FOR COORDINATION
NO	DATE	DESCRIPTION

REVISIONS

FABRICATION NOTES:
- FINISH; AS NOTED
- VERIFY ALL DIMENSIONS

CLIENT:

REFERENCES:
- ARCHITECTURAL DRAWING
- INSTALLATION GUIDE

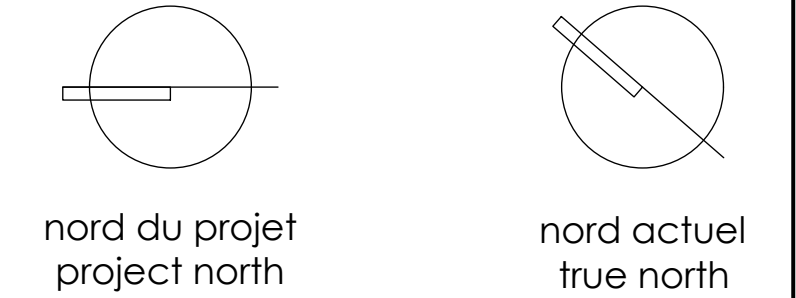

ENGINEERED BY:

PROJECT:


THE WORKING CENTRE

1203 st. Augustine Road,
Embrun , ontario, K0A1w0



DRAWING TITLE:

FINISH:		
DATE:	2026-07-30	PROJECT NO:
SCALE:	AS NOTED	REV.#
DRAWN:	CHCKED:	1
		DRAWING NO:
		A2.3

L-4 lay - out 4
A2.3 SCALE : 1/25

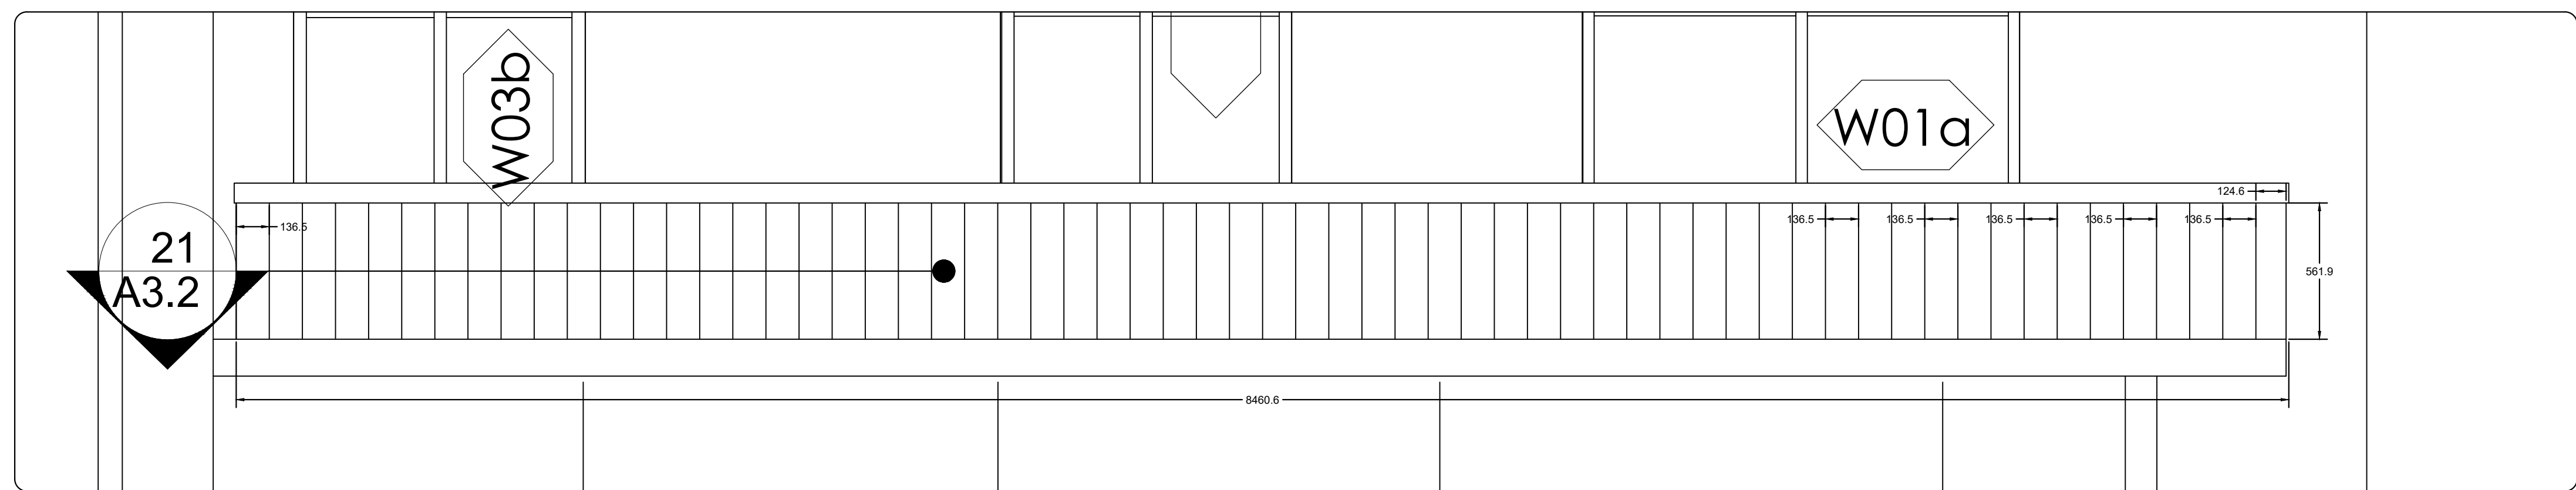[illegible]

DRAWN:	CHCKED:	1	A2 4
--------	---------	---	------

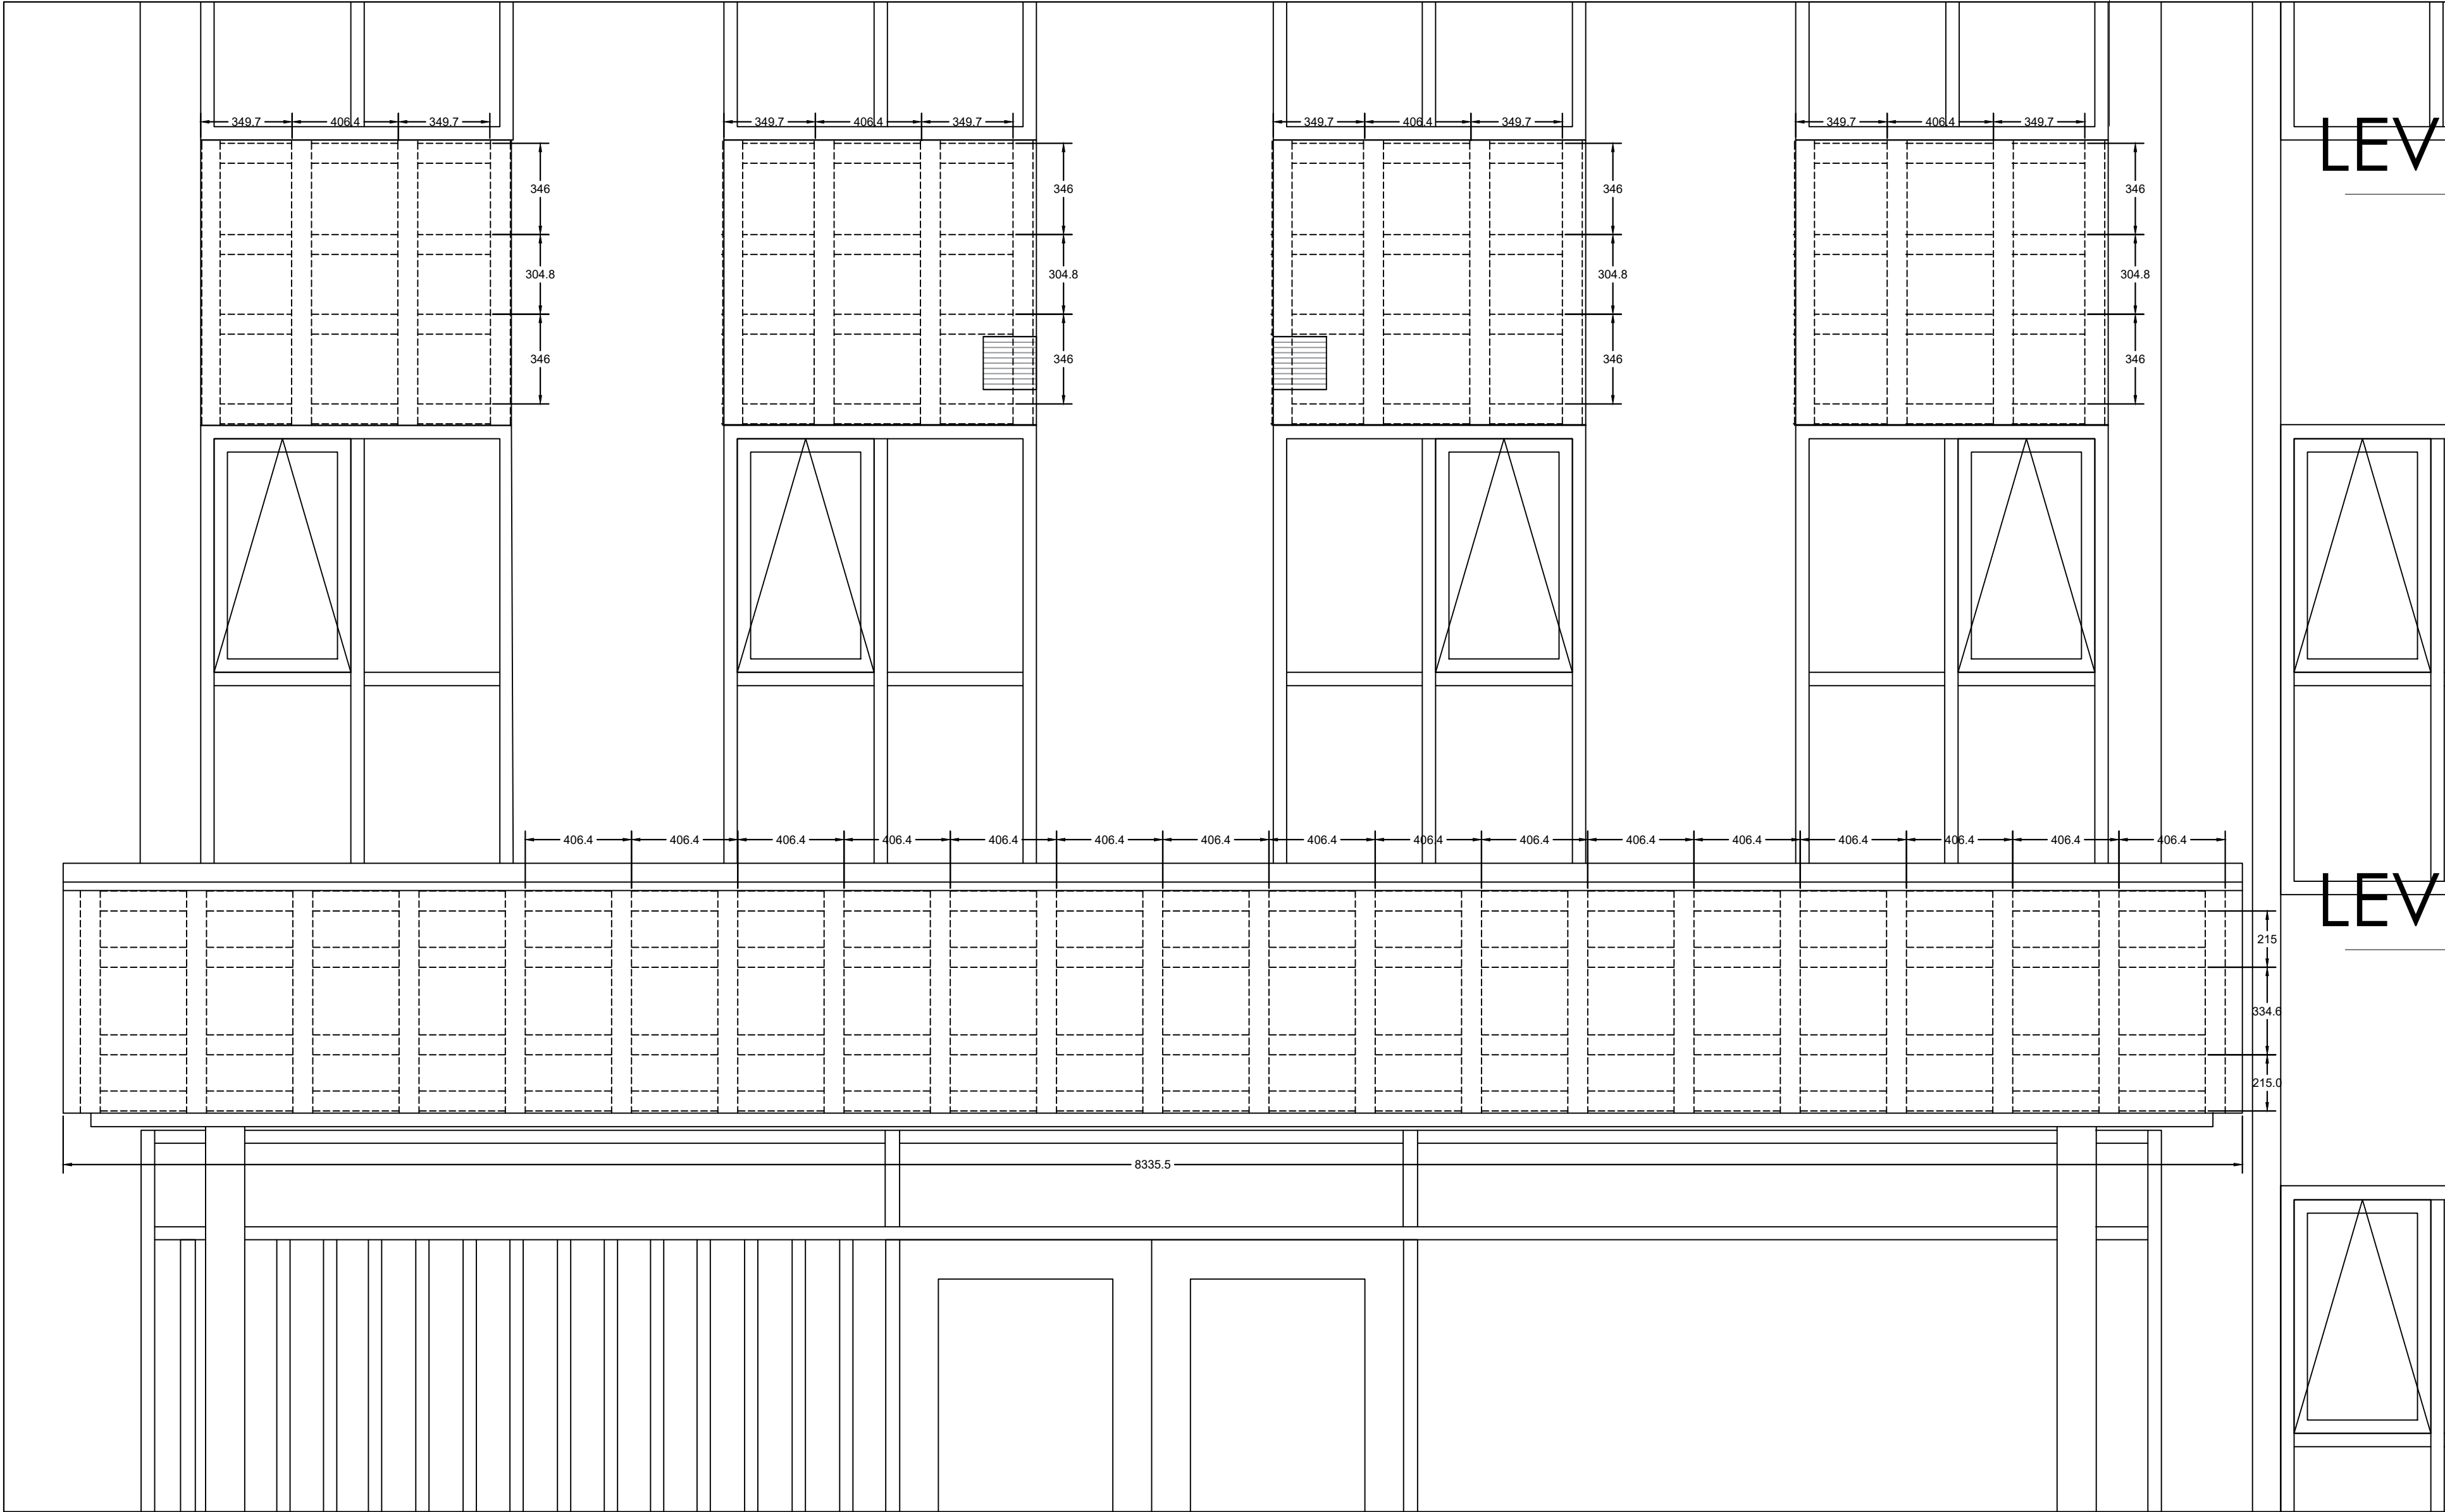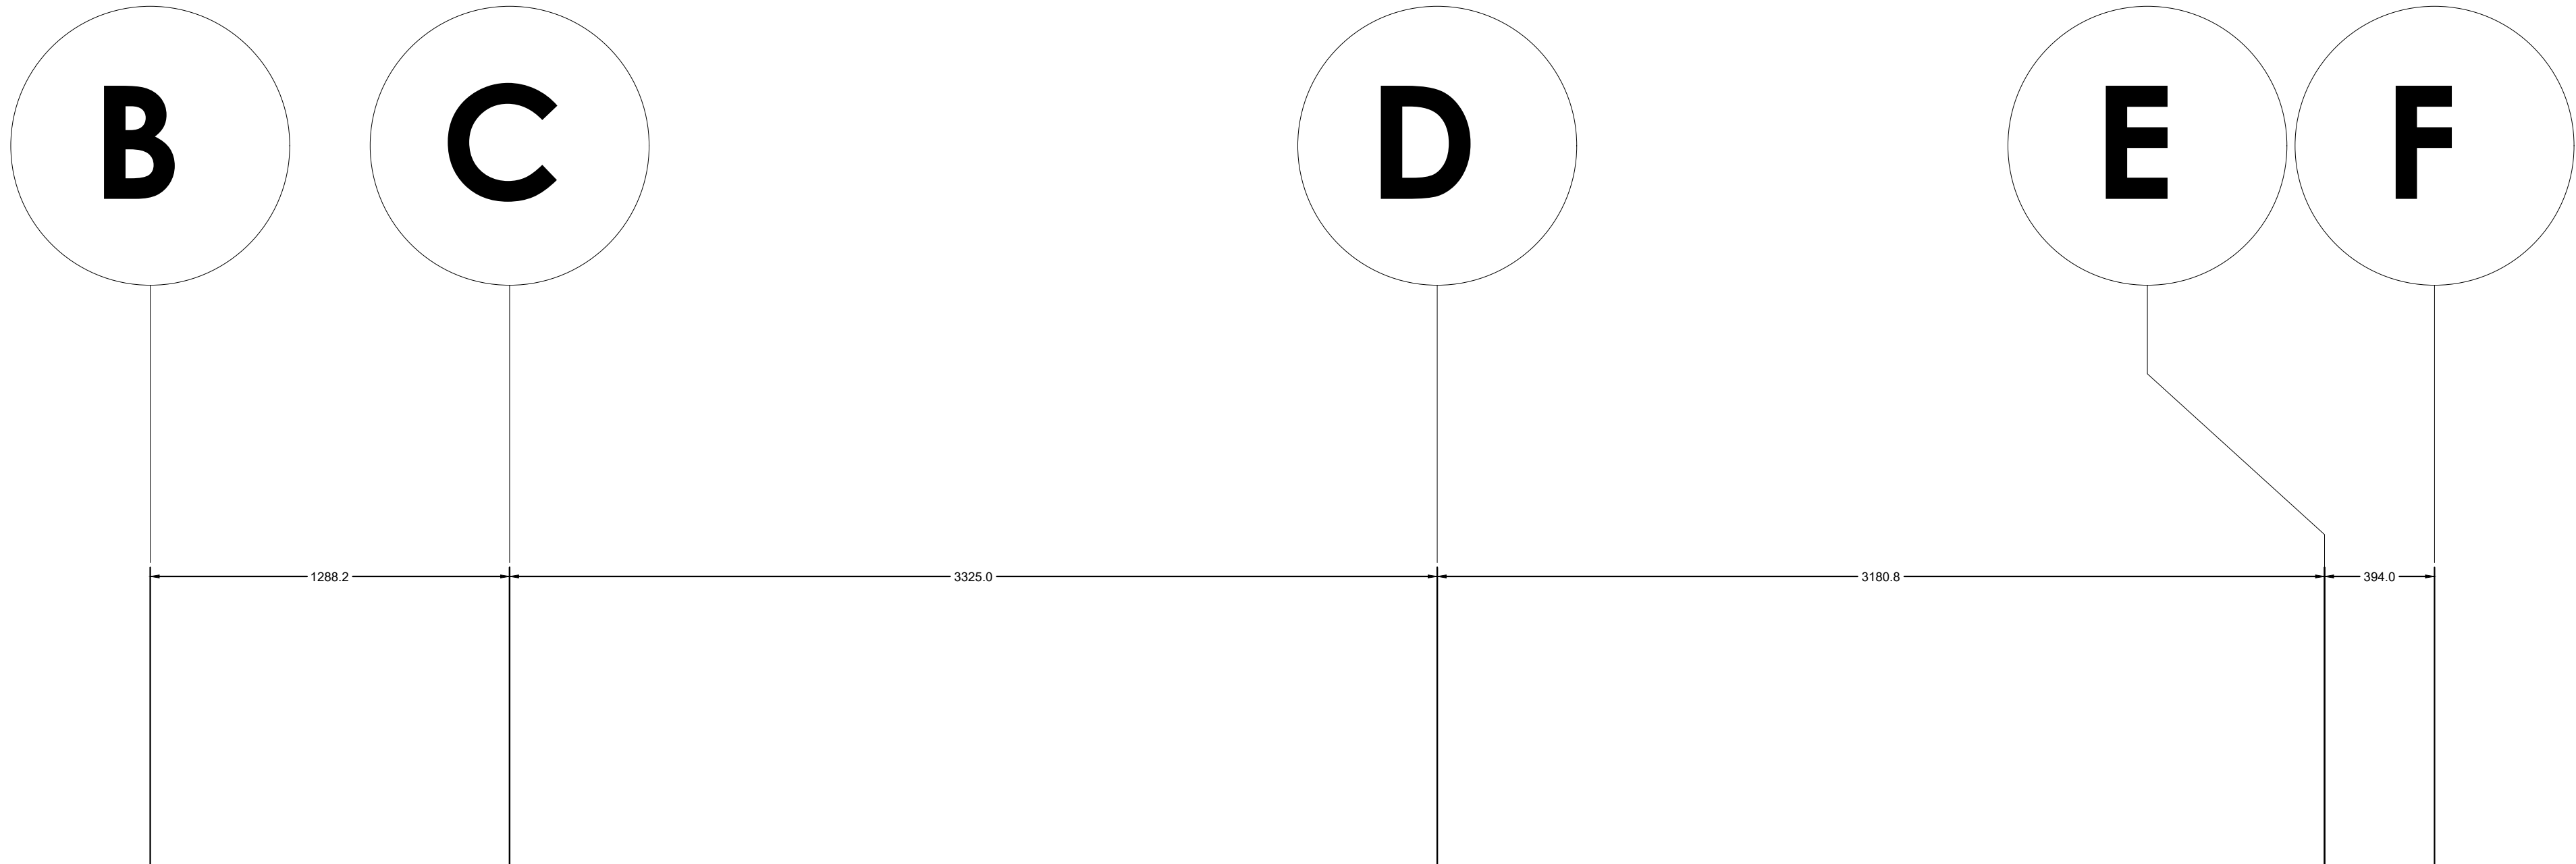

LEVEL 03 6.433 m

LEVEL 02 3.544 m

L-6 lay - out 6
A2.5 SCALE : 1/25

.\Hamoon construction-Logo (1).jpg

GENERAL NOTES:
THESE DRAWINGS ARE COPYRIGHT AND THE PROPERTY OF HAMOON CONSTRUCTION.
THESE DRAWINGS MAY NOT BE USED FOR CONSTRUCTION WITHOUT THE PERMISSION OF HAMOON CONSTRUCTION. REPRODUCTION OF THESE DRAWINGS WITHOUT THE CONSENT OF HAMOON CONSTRUCTION IS STRICTLY PROHIBITED.
DO NOT SCALE THESE DRAWINGS.
THIS DRAWING HAS BEEN CREATED BASED ON HAMOON CONSTRUCTION INTERPRETATION OF PROJECT REQUIREMENTS. SOME DETAILS MAY HAVE BEEN MODIFIED TO SUIT VS FIELD PRACTICE, SHOP OR DESIGN AND CODE REQUIREMENTS, PLEASE CHECK CAREFULLY AND ADVISE IF UNACCEPTABLE.
ONCE THIS DRAWING HAS BEEN REVIEWED BY THE GENERAL CONTRACTOR AND/OR CONSULTANT, IT WILL BE CONSIDERED APPROVED TO PROCEED WITH FABRICATION.

R05		
R04		
R03		
R02		
R01		


R00	2026/07/30	ISSUED FOR COORDINATION
NO	DATE	DESCRIPTION

REVISIONS


FABRICATION NOTES:
- FINISH; AS NOTED
- VERIFY ALL DIMENSIONS

CLIENT:

REFERENCES:
- ARCHITECTURAL DRAWING
- INSTALLATION GUIDE

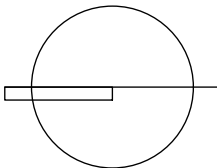

nord du projet
project north

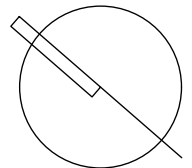

nord actuel
true north

ENGINEERED BY:

PROJECT:

THE WORKING CENTRE

1203 st. Augustine Road,
Embrun , ontario, K0A1w0

DRAWING TITLE:			
FINISH:			
DATE:	2026-07-30	PROJECT NO:	
SCALE:	AS NOTED	REV.#	DRAWING NO:
DRAWN:	CHCKED:	1	A2.5

10



A diagram of a semi-circular arch. The arch is represented by a horizontal line at the base and a semi-circular curve above it. The radius of the arch is labeled as 3.544 m.

LEVEL 02

6.433 m

3.544 m



lay - out 2



3.544 m

LEVEL 02

lay - out 7

.\Hamoon construction-Logo (1).jpg

GENERAL NOTES:
THESE DRAWINGS ARE COPYRIGHT AND THE PROPERTY OF HAMOON CONSTRUCTION.
THESE DRAWINGS MAY NOT BE USED FOR CONSTRUCTION WITHOUT THE PERMISSION OF HAMOON CONSTRUCTION. REPRODUCTION OF THESE DRAWINGS WITHOUT THE CONSENT OF HAMOON CONSTRUCTION IS STRICTLY PROHIBITED.
DO NOT SCALE THESE DRAWINGS.
THIS DRAWING HAS BEEN CREATED BASED ON HAMOON CONSTRUCTION INTERPRETATION OF PROJECT REQUIREMENTS, SOME DETAILS MAY HAVE BEEN MODIFIED TO SUIT VS FIELD PRACTICE, SHOP OR DESIGN AND CODE REQUIREMENTS, PLEASE CHECK CAREFULLY AND ADVISE IF UNACCEPTABLE. ONCE THIS DRAWING HAS BEEN REVIEWED BY THE GENERAL CONTRACTOR AND/OR CONSULTANT, IT WILL BE CONSIDERED APPROVED TO PROCEED WITH FABRICATION.

R05		
R04		
R03		
R02		
R01		

R00	2026/07/30	ISSUED FOR COORDINATION
NO	DATE	DESCRIPTION


REVISIONS
FABRICATION NOTES: - FINISH; AS NOTED - VERIFY ALL DIMENSIONS

CLIENT:	
---------	--

REFERENCES:

- ARCHITECTURAL DRAWING
- INSTALLATION GUIDE

- ARCHITECTURAL DRAWING
- INSTALLATION GUIDE

 

ENGINEERED BY:

PROJECT:

THE WORKING CENTRE

1203 st. Augustine Road,
Embrun , ontario, K0A1w0

THE WORKING CENTRE

1203 st. Augustine Road,
Embrun , ontario, K0A1w0

DRAWING TITLE:

FINISH:

DATE:	2026-07-30	PROJECT NO:
-------	------------	-------------

SCALE:	AS NOTED	REV.#	DRAWING NO:
--------	----------	-------	-------------

DRAWN:	CHCKED:	1	A3.1
--------	---------	---	------

G

F




LEVEL 03 6.433 m

T/O LEVEL 02 DBL. PLT. 6.008 m

LEVEL 02 3.544 m

T/O LEVEL 01 DBL. PLT. 3.094 m

 


GENERAL NOTES:
THESE DRAWINGS ARE COPYRIGHT AND THE PROPERTY OF HAMOON CONSTRUCTION. THESE DRAWINGS MAY NOT BE USED FOR CONSTRUCTION WITHOUT THE PERMISSION OF HAMOON CONSTRUCTION. REPRODUCTION OF THESE DRAWINGS WITHOUT THE CONSENT OF HAMOON CONSTRUCTION IS STRICTLY PROHIBITED. DO NOT SCALE THESE DRAWINGS. THIS DRAWING HAS BEEN CREATED BASED ON HAMOON CONSTRUCTION INTERPRETATION OF PROJECT REQUIREMENTS. SOME DETAILS MAY HAVE BEEN MODIFIED TO SUIT VS FIELD PRACTICE, SHOP OR DESIGN AND CODE REQUIREMENTS. PLEASE CHECK CAREFULLY AND ADVISE IF UNACCEPTABLE. ONCE THIS DRAWING HAS BEEN REVIEWED BY THE GENERAL CONTRACTOR AND/OR CONSULTANT, IT WILL BE CONSIDERED APPROVED TO PROCEED WITH FABRICATION.

R05		
R04		
R03		
R02		
R01		
R00	2026/07/30	ISSUED FOR COORDINATION
NO	DATE	DESCRIPTION
REVISIONS		
FABRICATION NOTES:		
- FINISH; AS NOTED		
- VERIFY ALL DIMENSIONS		

CLIENT:




REFERENCES:
- ARCHITECTURAL DRAWING
- INSTALLATION GUIDE

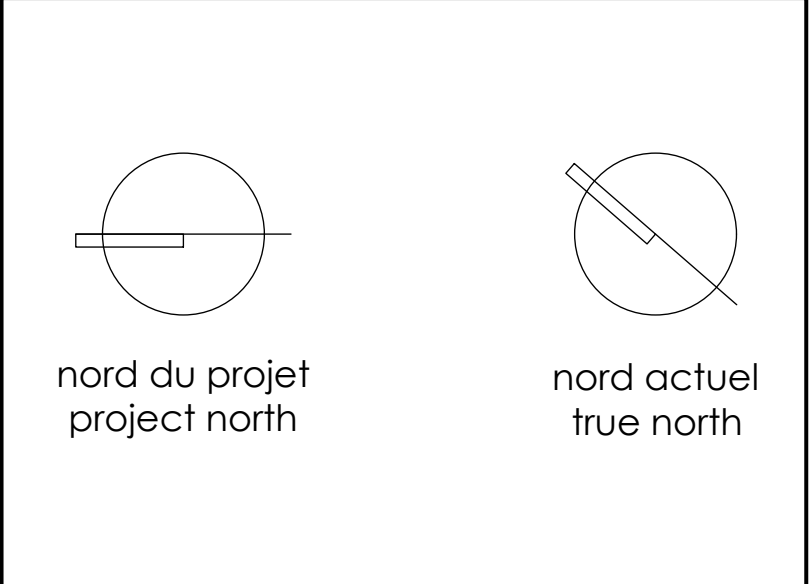

ENGINEERED BY:

PROJECT:
THE WORKING CENTRE
1203 st. Augustine Road,
Embrun , ontario, K0A1w0

DRAWING TITLE:			
FINISH:			
DATE:	2026-07-30	PROJECT NO:	
SCALE:	AS NOTED	REV.#	DRAWING NO:
DRAWN:	CHCKED:	1	A3.2

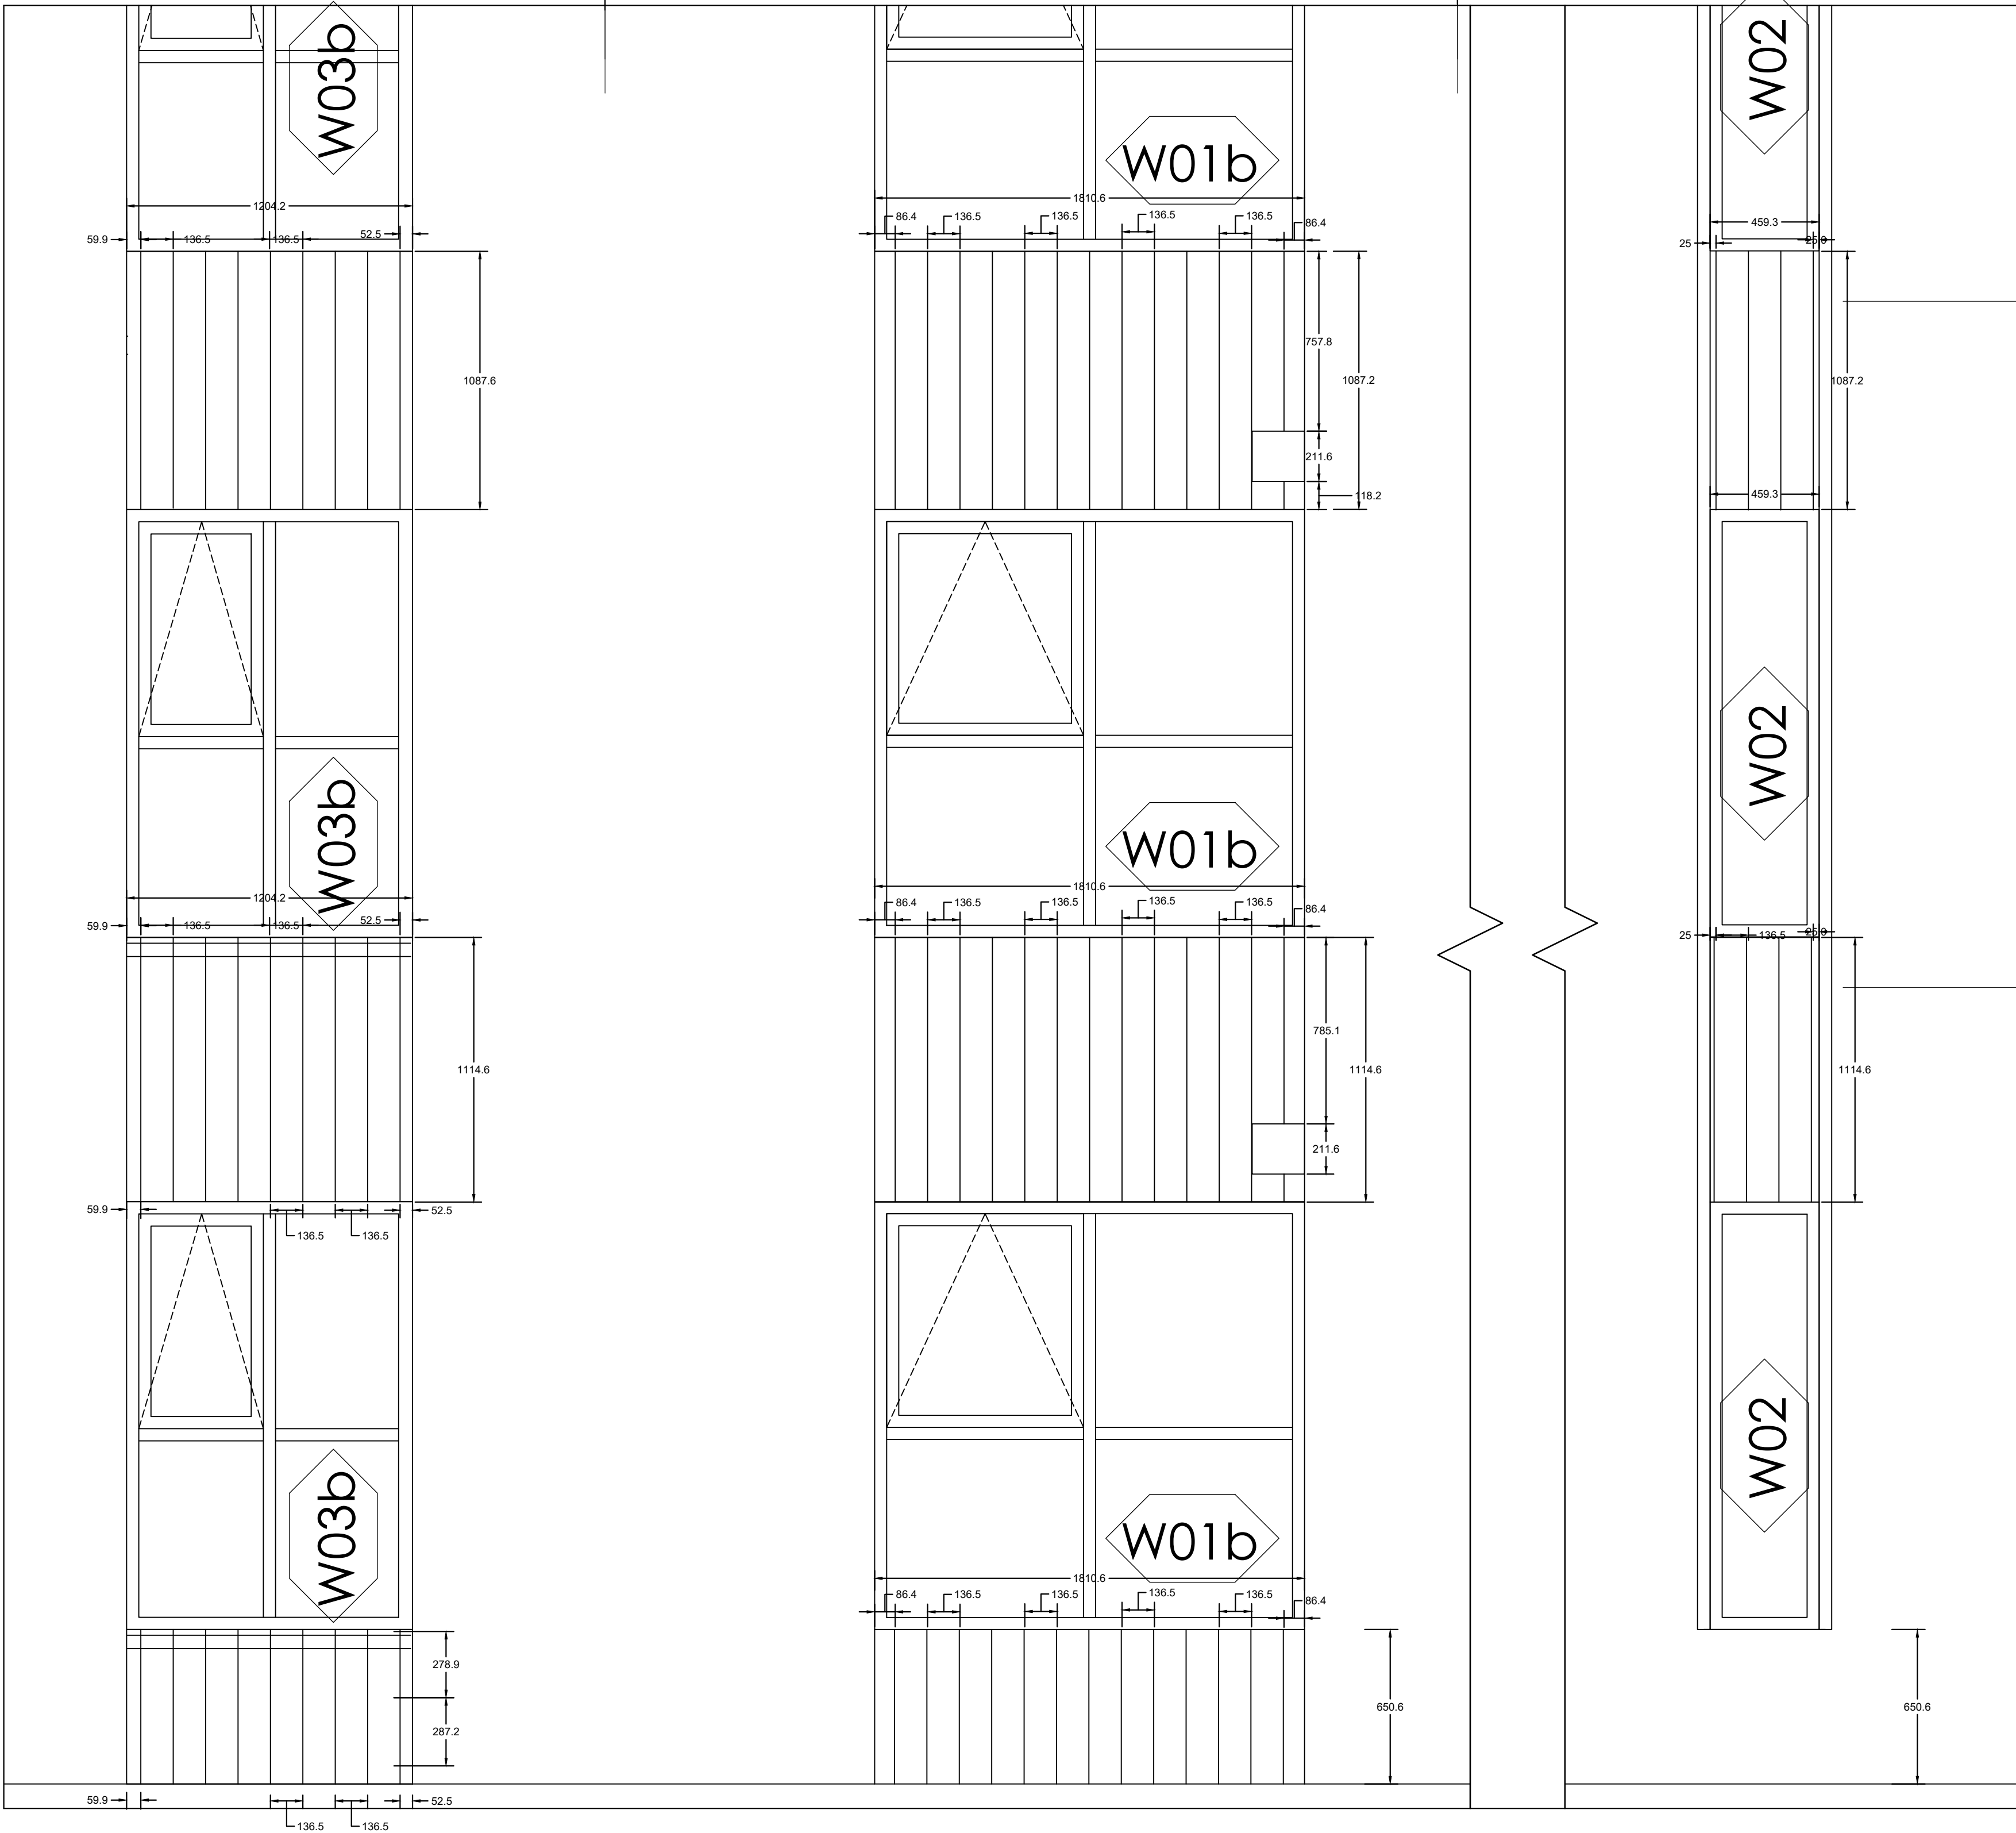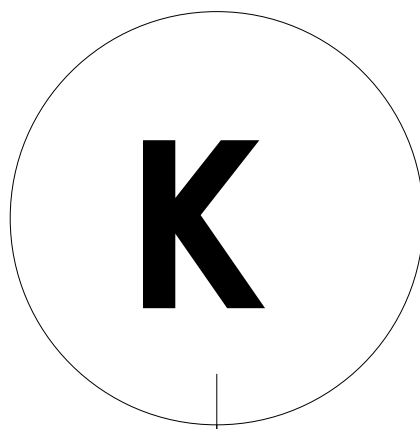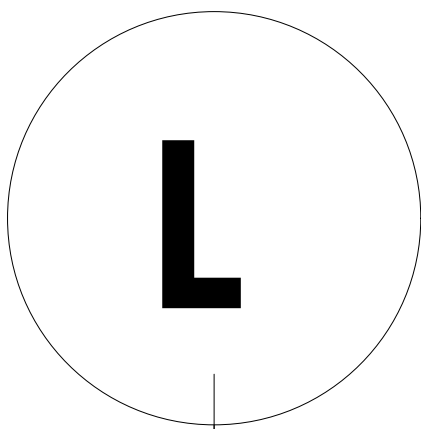

LEVEL 03 6.433 m

LEVEL 02 3.544 m

.\Hamoon construction-Logo (1).jpg

GENERAL NOTES:
THESE DRAWINGS ARE COPYRIGHT AND THE PROPERTY OF HAMOON CONSTRUCTION. THESE DRAWINGS MAY NOT BE USED FOR CONSTRUCTION WITHOUT THE PERMISSION OF HAMOON CONSTRUCTION. REPRODUCTION OF THESE DRAWINGS WITHOUT THE CONSENT OF HAMOON CONSTRUCTION IS STRICTLY PROHIBITED. DO NOT SCALE THESE DRAWINGS. THIS DRAWING HAS BEEN CREATED BASED ON HAMOON CONSTRUCTION INTERPRETATION OF PROJECT REQUIREMENTS. SOME DETAILS MAY HAVE BEEN MODIFIED TO SUIT VS FIELD PRACTICE, SHOP OR DESIGN AND CODE REQUIREMENTS, PLEASE CHECK CAREFULLY AND ADVISE IF UNACCEPTABLE. ONCE THIS DRAWING HAS BEEN REVIEWED BY THE GENERAL CONTRACTOR AND/OR CONSULTANT, IT WILL BE CONSIDERED APPROVED TO PROCEED WITH FABRICATION.

R05		
R04		
R03		
R02		
R01		

R00	2026/07/30	ISSUED FOR COORDINATION
NO	DATE	DESCRIPTION

REVISIONS

FABRICATION NOTES:
- FINISH; AS NOTED
- VERIFY ALL DIMENSIONS

CLIENT:

REFERENCES:
- ARCHITECTURAL DRAWING
- INSTALLATION GUIDE

nord du projet
project north



nord actuel
true north

ENGINEERED BY:

PROJECT:
THE WORKING CENTRE
1203 st. Augustine Road,
Embrun , ontario, K0A1w0

DRAWING TITLE:

FINISH:			
DATE: 2026-07-30		PROJECT NO:	
SCALE: AS NOTED		REV.#	DRAWING NO:
DRAWN:	CHCKED:	1	A3.3

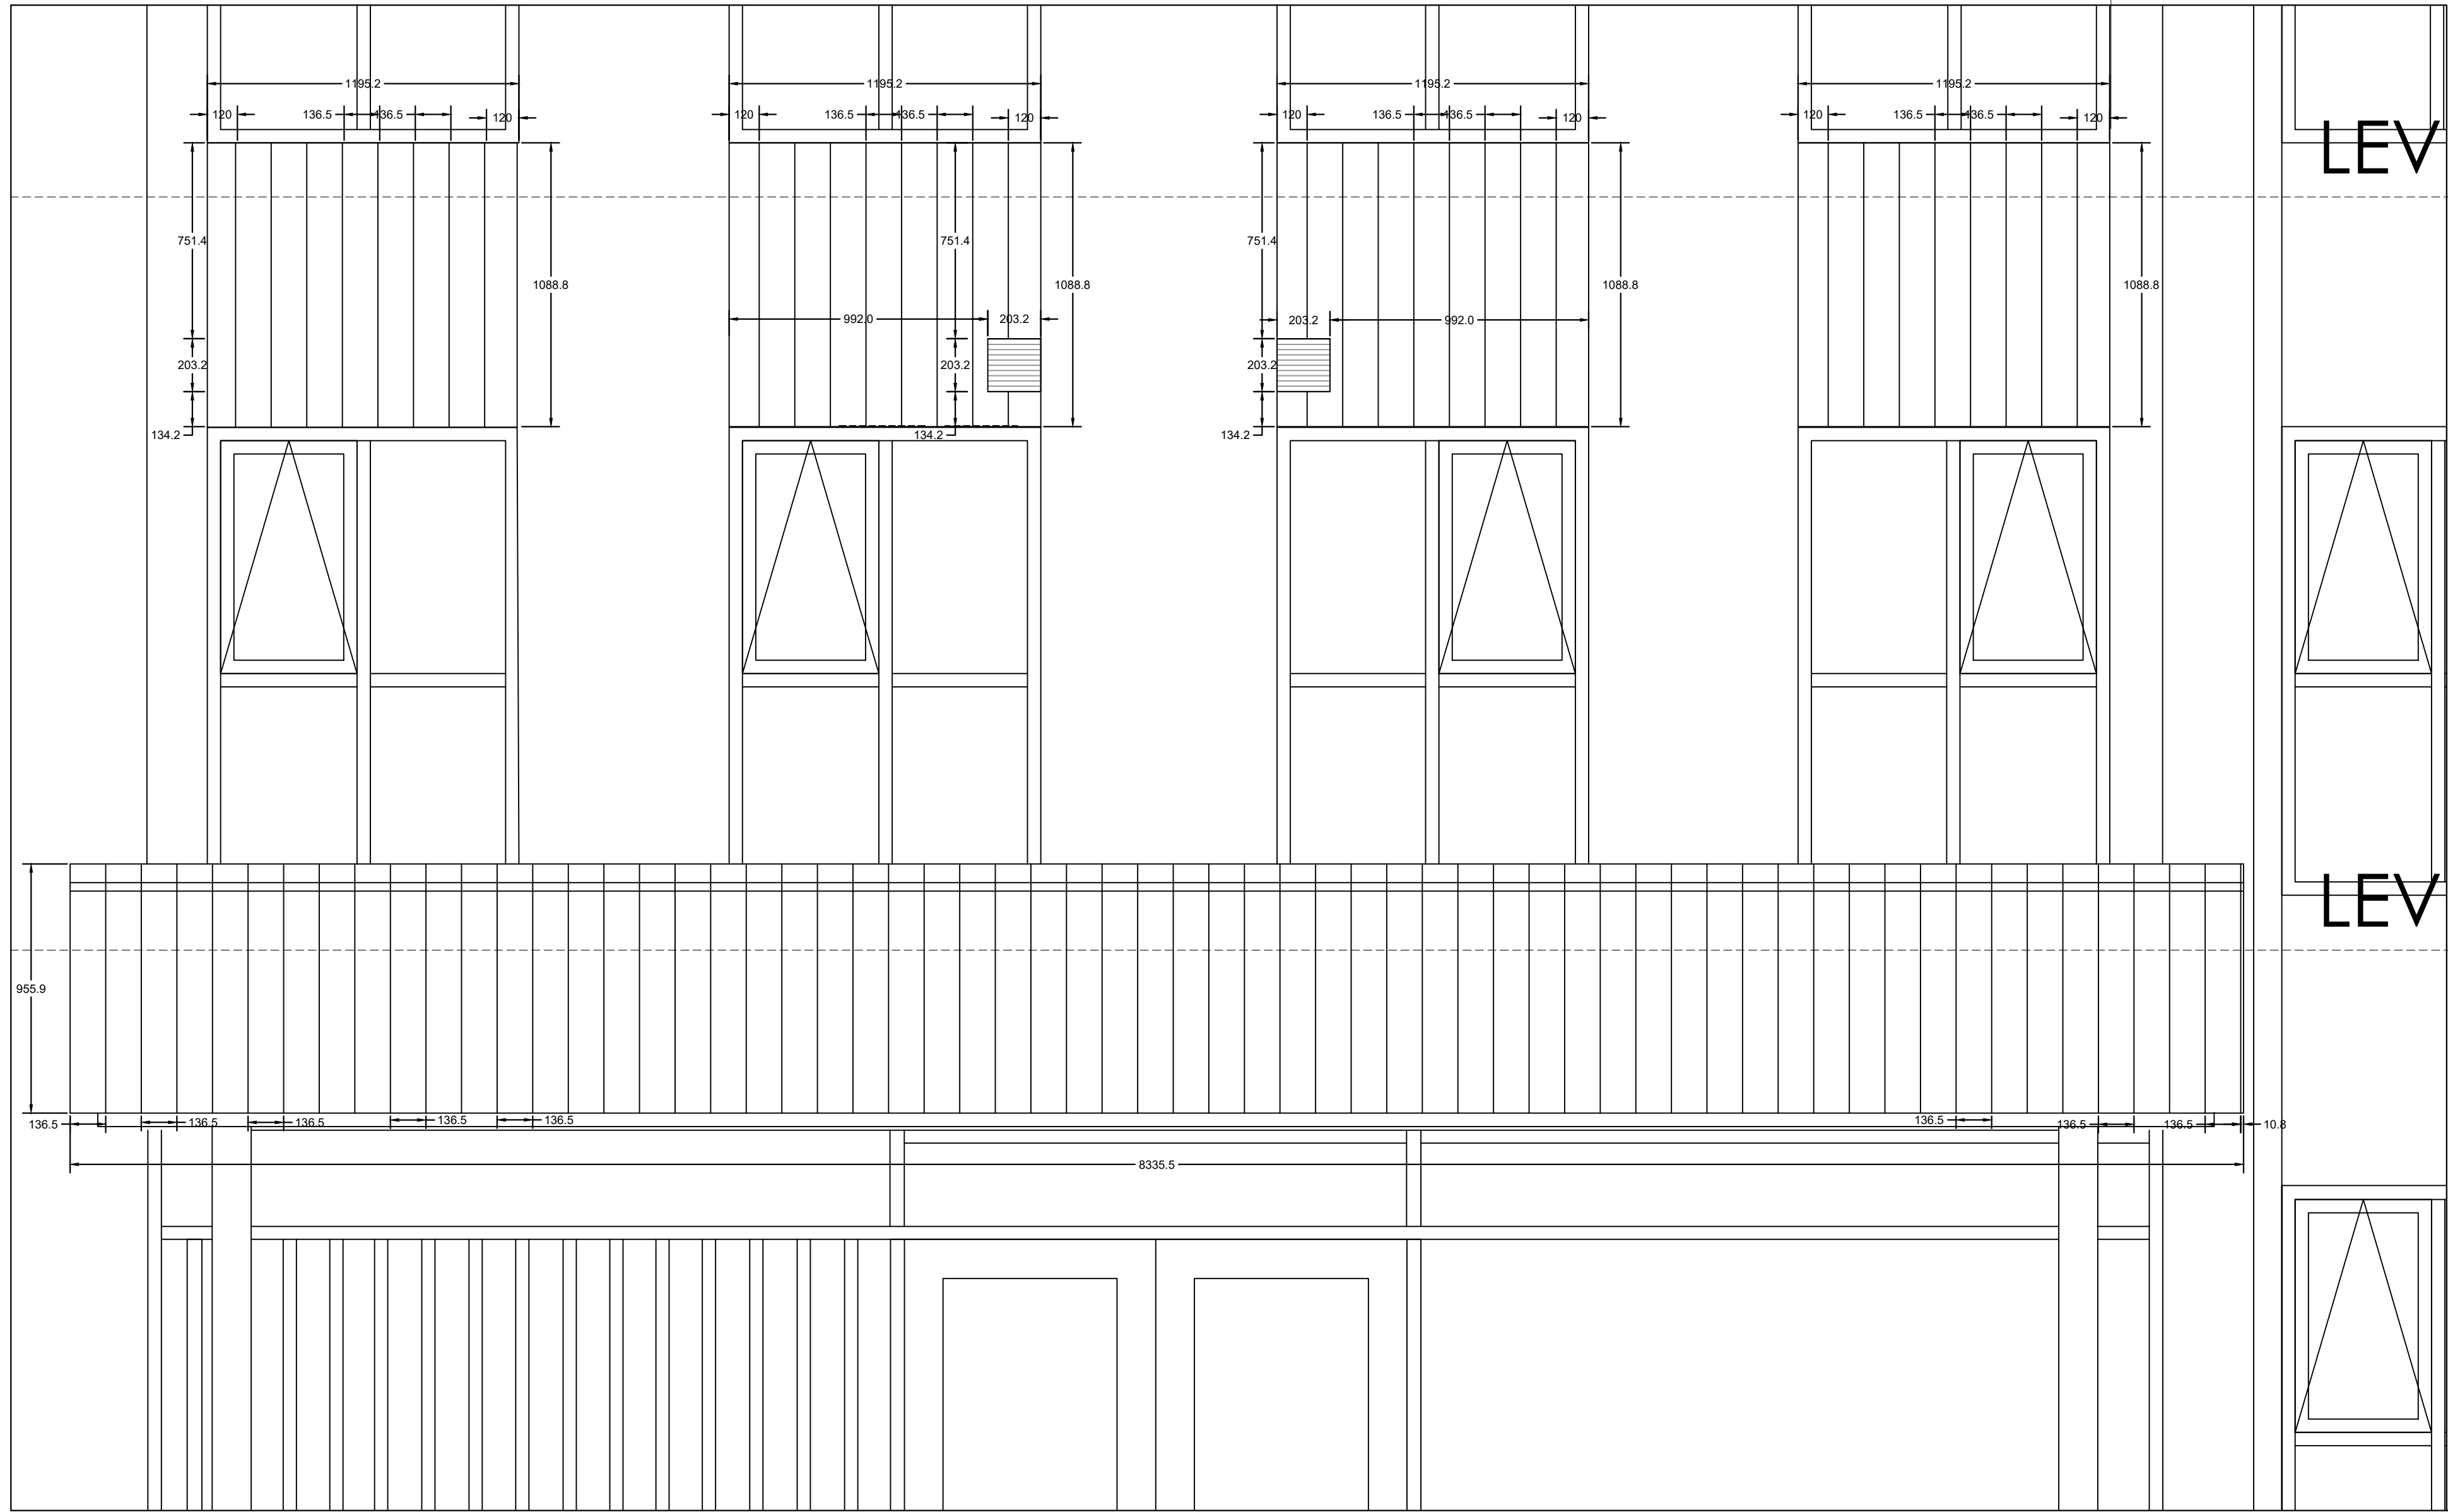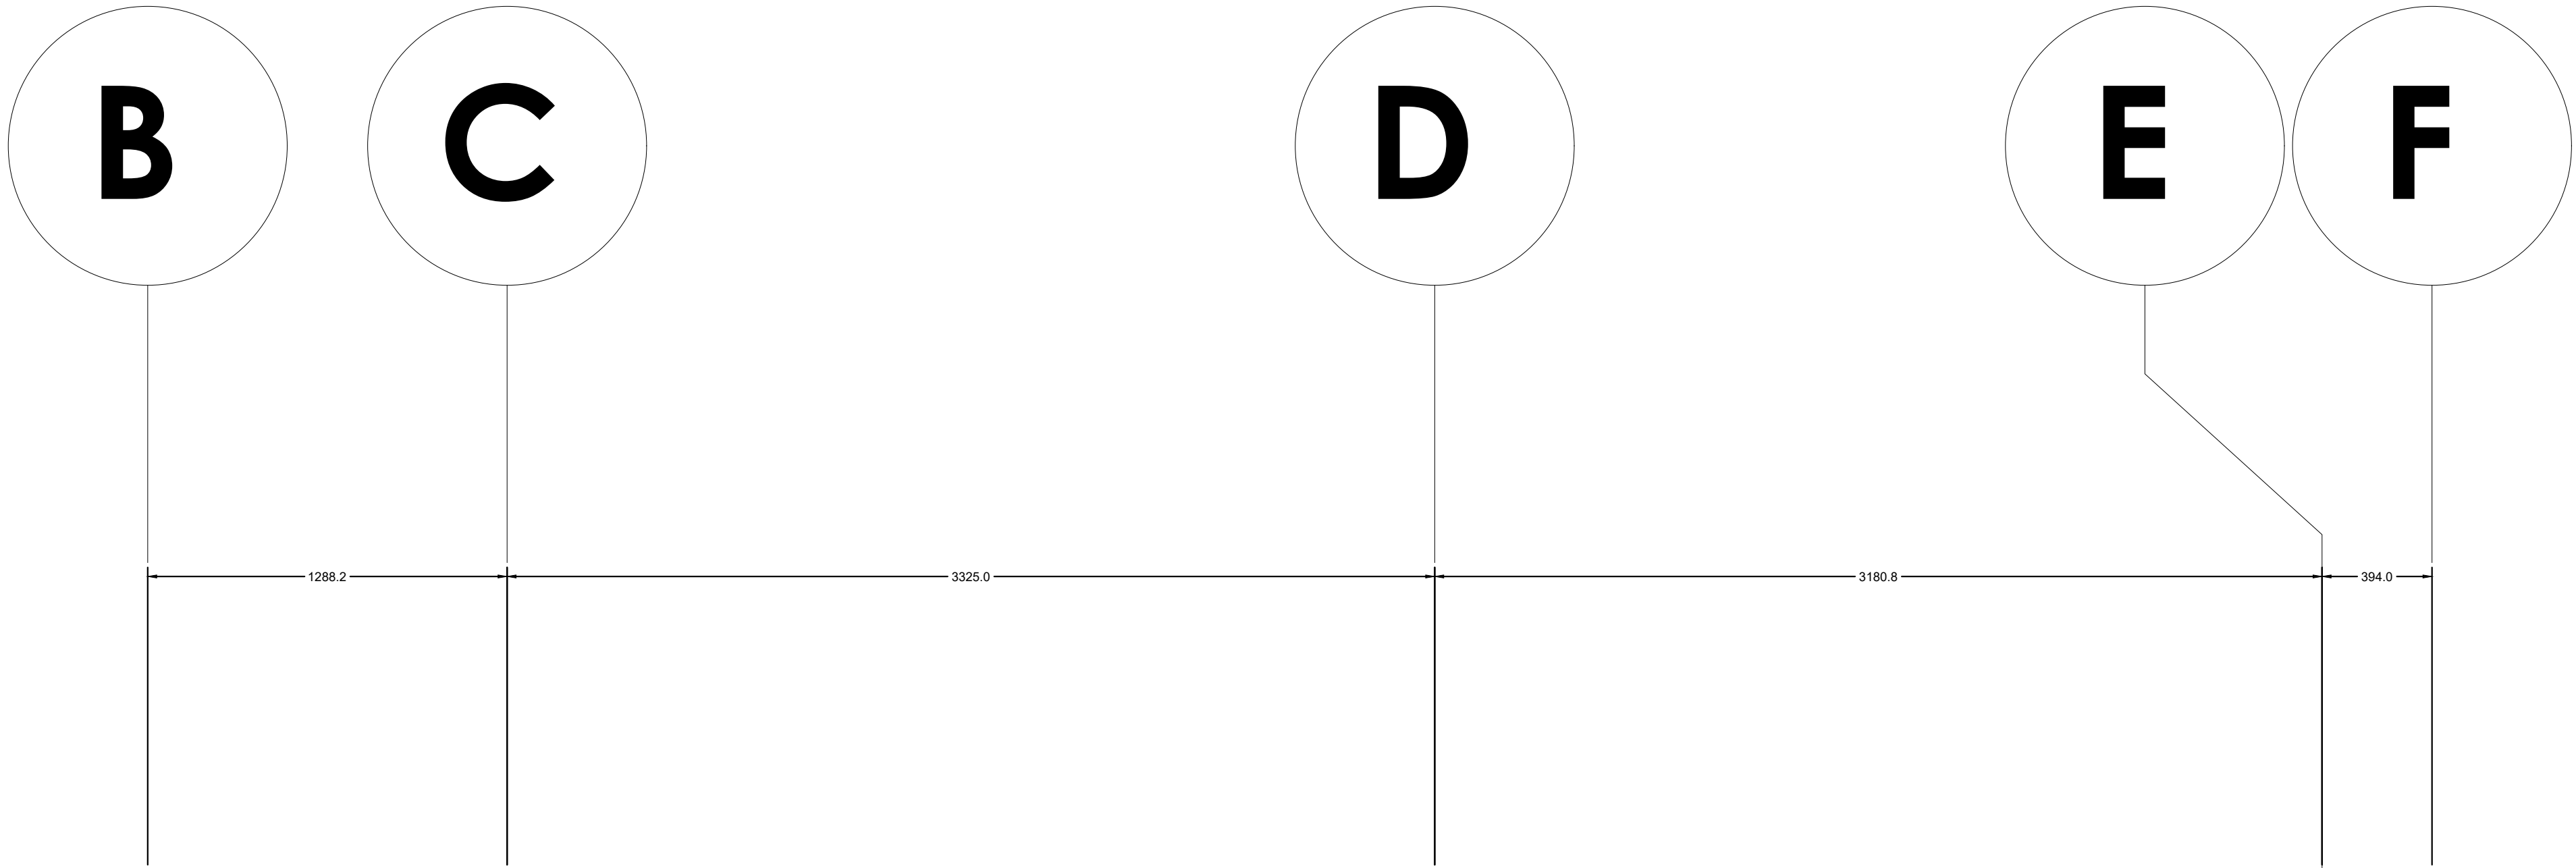

.\Hamoon construction-Logo (1).jpg

GENERAL NOTES:
THESE DRAWINGS ARE COPYRIGHT AND THE PROPERTY OF HAMOON CONSTRUCTION. THESE DRAWINGS MAY NOT BE USED FOR CONSTRUCTION WITHOUT THE PERMISSION OF HAMOON CONSTRUCTION. REPRODUCTION OF THESE DRAWINGS WITHOUT THE CONSENT OF HAMOON CONSTRUCTION IS STRICTLY PROHIBITED. DO NOT SCALE THESE DRAWINGS. THIS DRAWING HAS BEEN CREATED BASED ON HAMOON CONSTRUCTION INTERPRETATION OF PROJECT REQUIREMENTS. SOME DETAILS MAY HAVE BEEN MODIFIED TO SUIT VS FIELD PRACTICE, SHOP OR DESIGN AND CODE REQUIREMENTS, PLEASE CHECK CAREFULLY AND ADVISE IF UNACCEPTABLE. ONCE THIS DRAWINGS HAS BEEN REVIEWED BY THE GENERAL CONTRACTOR AND/OR CONSULTANT, IT WILL BE CONSIDERED APPROVED TO PROCEED WITH FABRICATION.

R05		
R04		
R03		
R02		
R01		

R00	2026/07/30	ISSUED FOR COORDINATION
NO	DATE	DESCRIPTION

REVISIONS
FABRICATION NOTES:
- FINISH; AS NOTED
- VERIFY ALL DIMENSIONS

CLIENT:

REFERENCES:
- ARCHITECTURAL DRAWING
- INSTALLATION GUIDE


nord du projet project north	nord actuel true north

ENGINEERED BY:


PROJECT:
THE WORKING CENTRE
1203 st. Augustine Road, Embrun , ontario, K0A1w0

DRAWING TITLE:


FINISH:		
DATE:	2026-07-30	PROJECT NO:
SCALE:	AS NOTED	REV.#
DRAWN:	CHCKED:	1
		A3.4

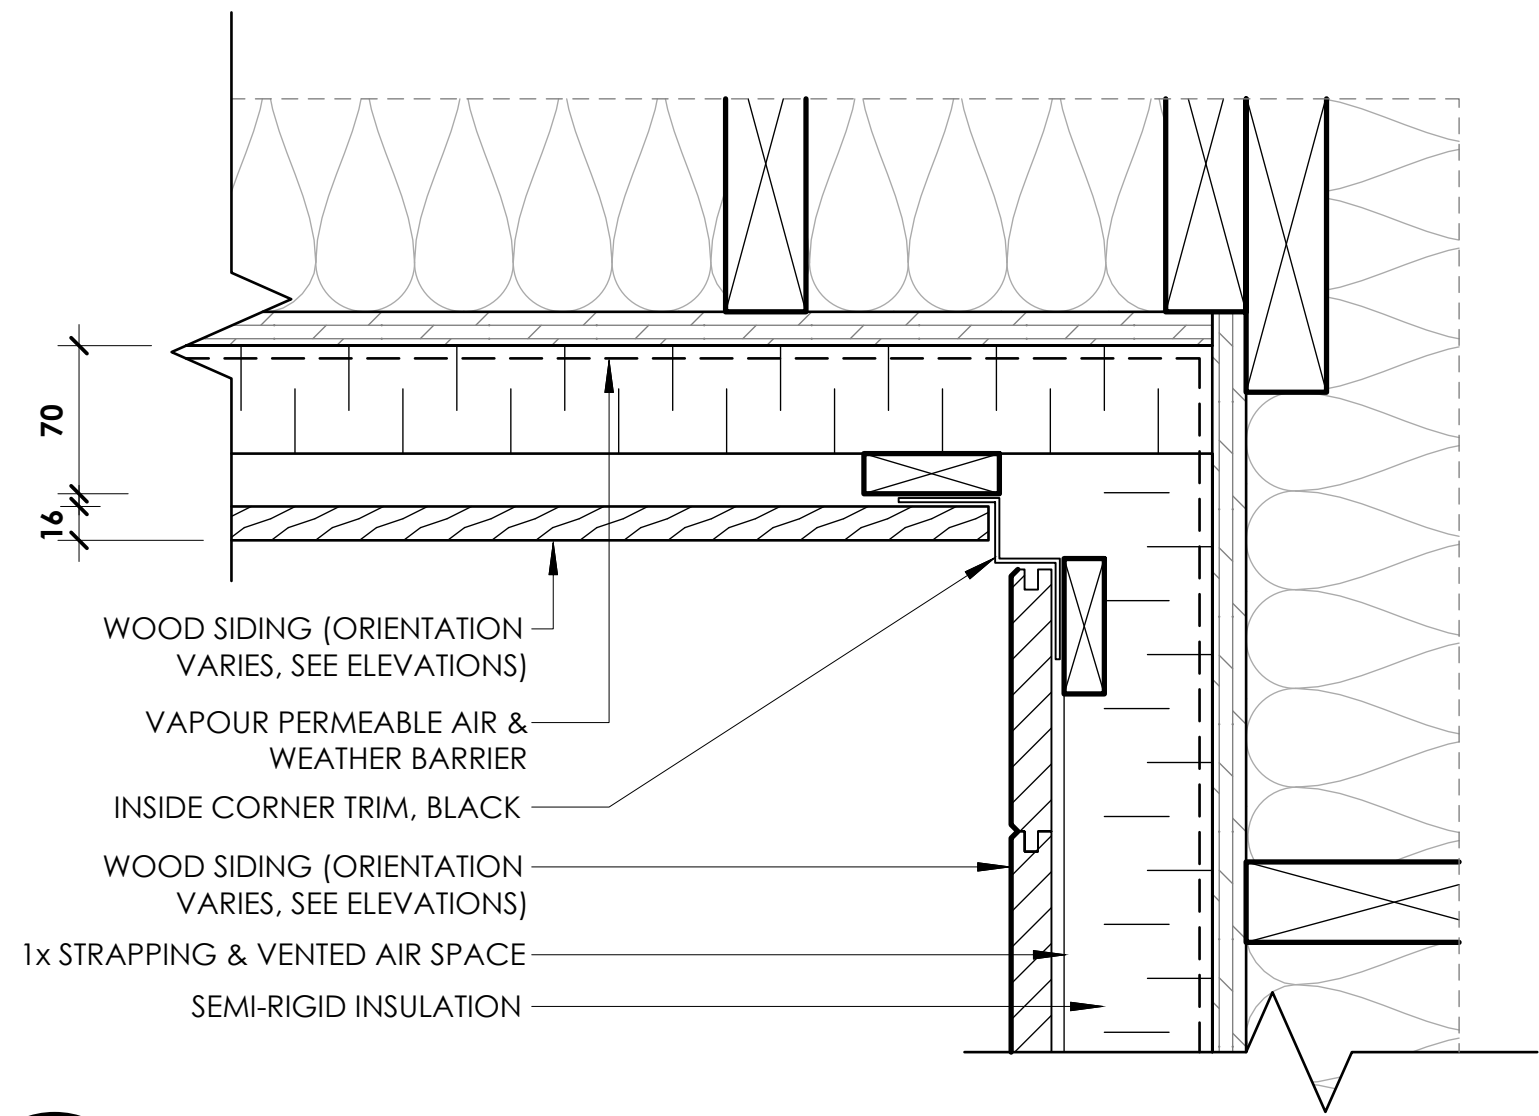


1 PLAN DETAIL - INSIDE CORNER, WOOD SIDING
A4.1 SCALE : N/A

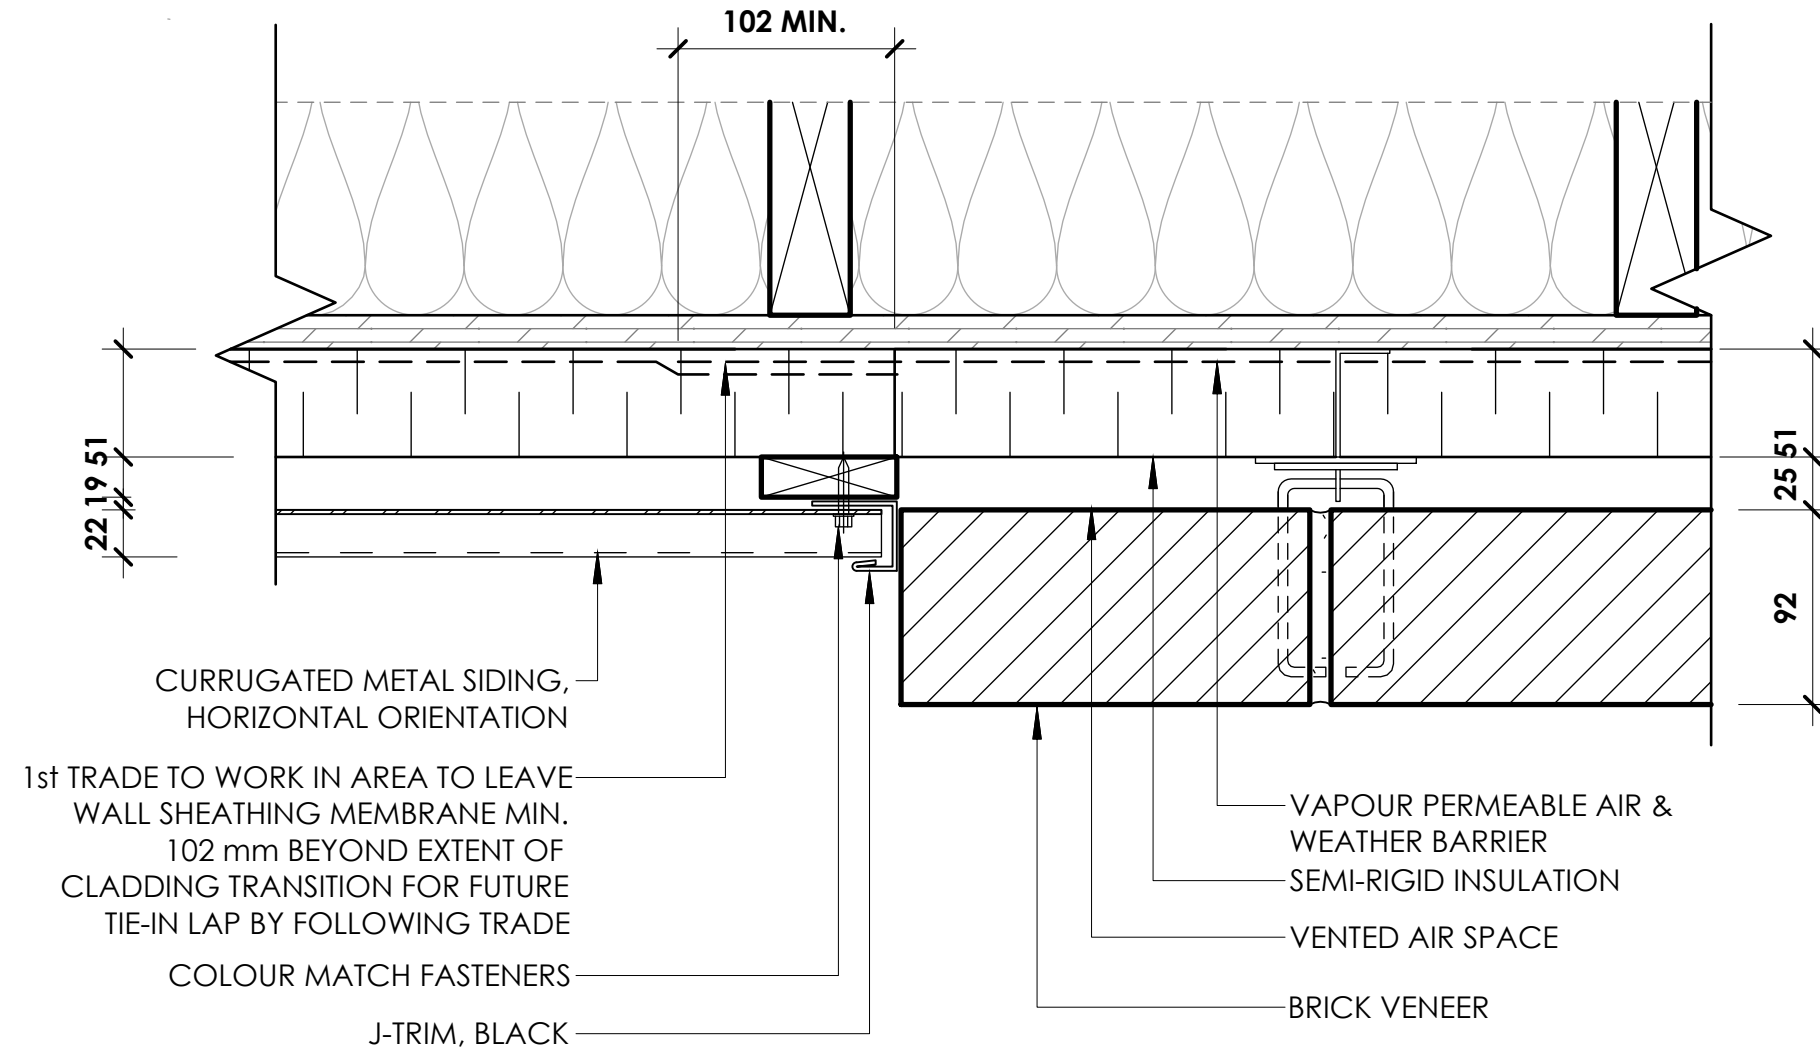

2 PLAN DETAIL - CORRUGATED SIDING TO BRICK VENEER
A4.1 SCALE : N/A

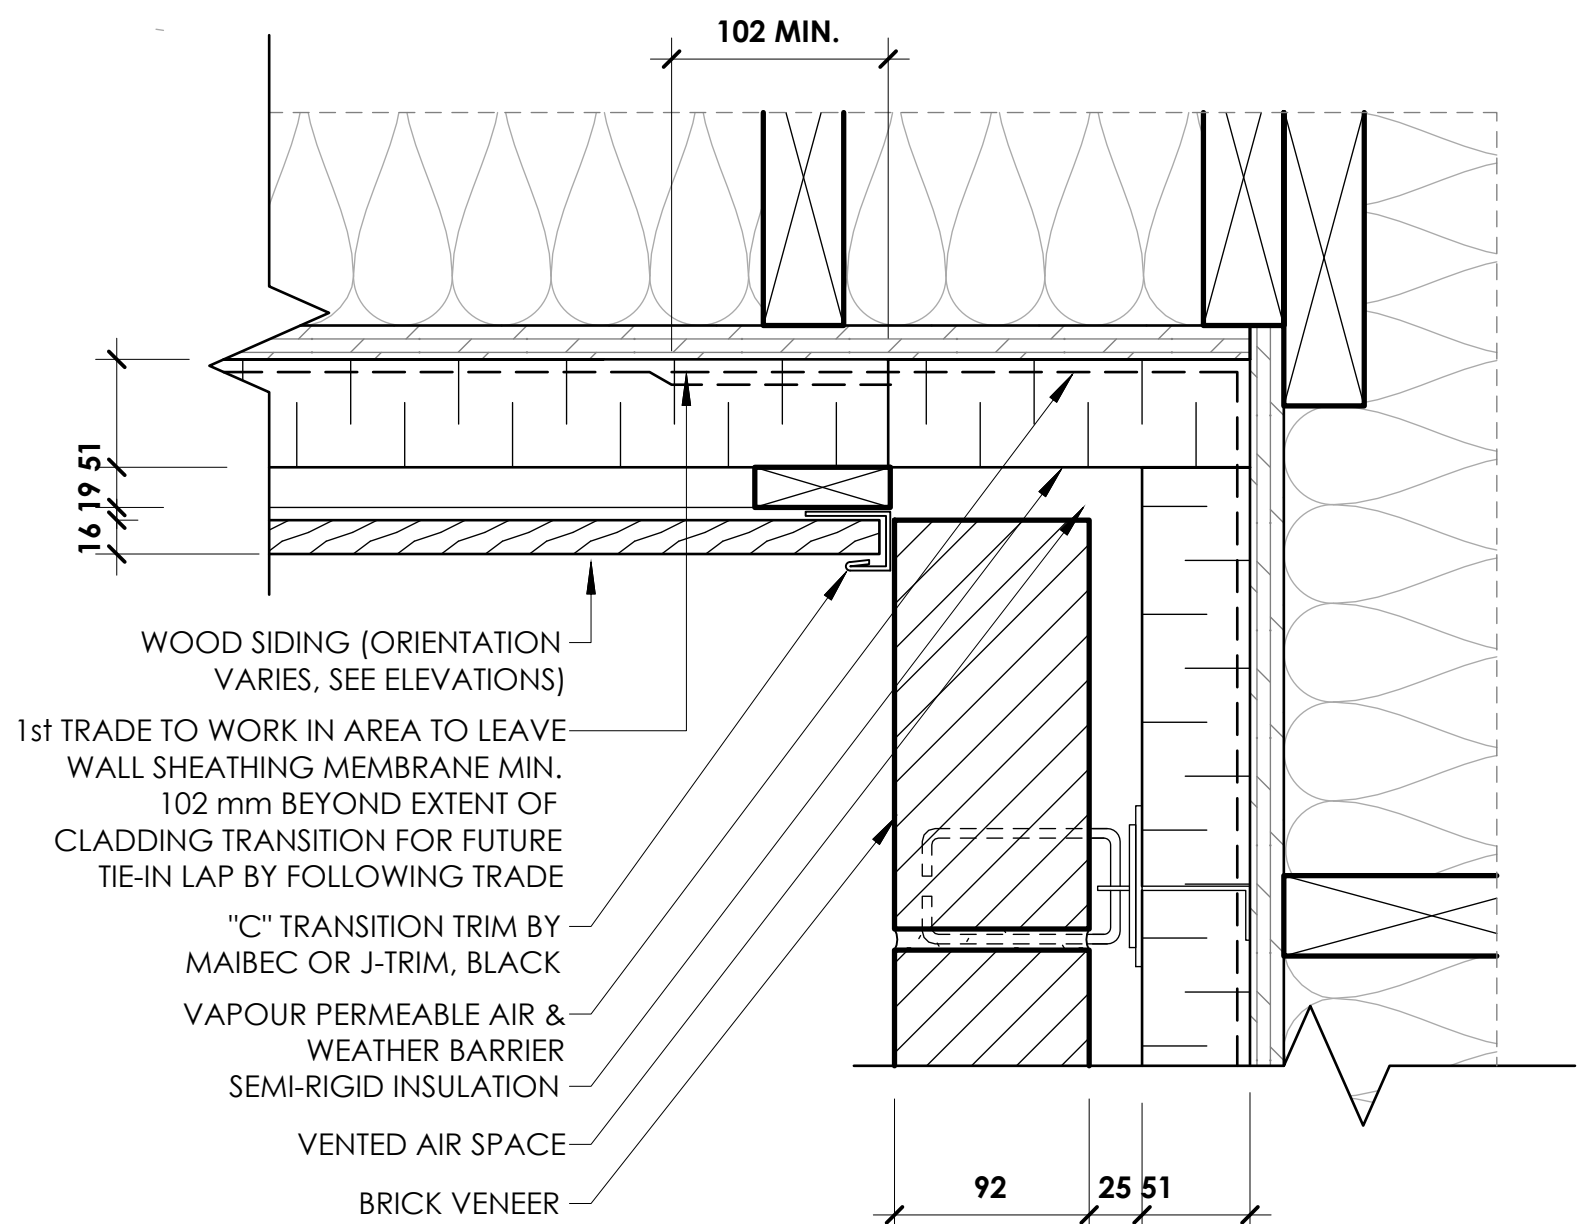

3 PLAN - INSIDE CORNER WOOD SIDING TO BRICK
A4.1 SCALE : N/A

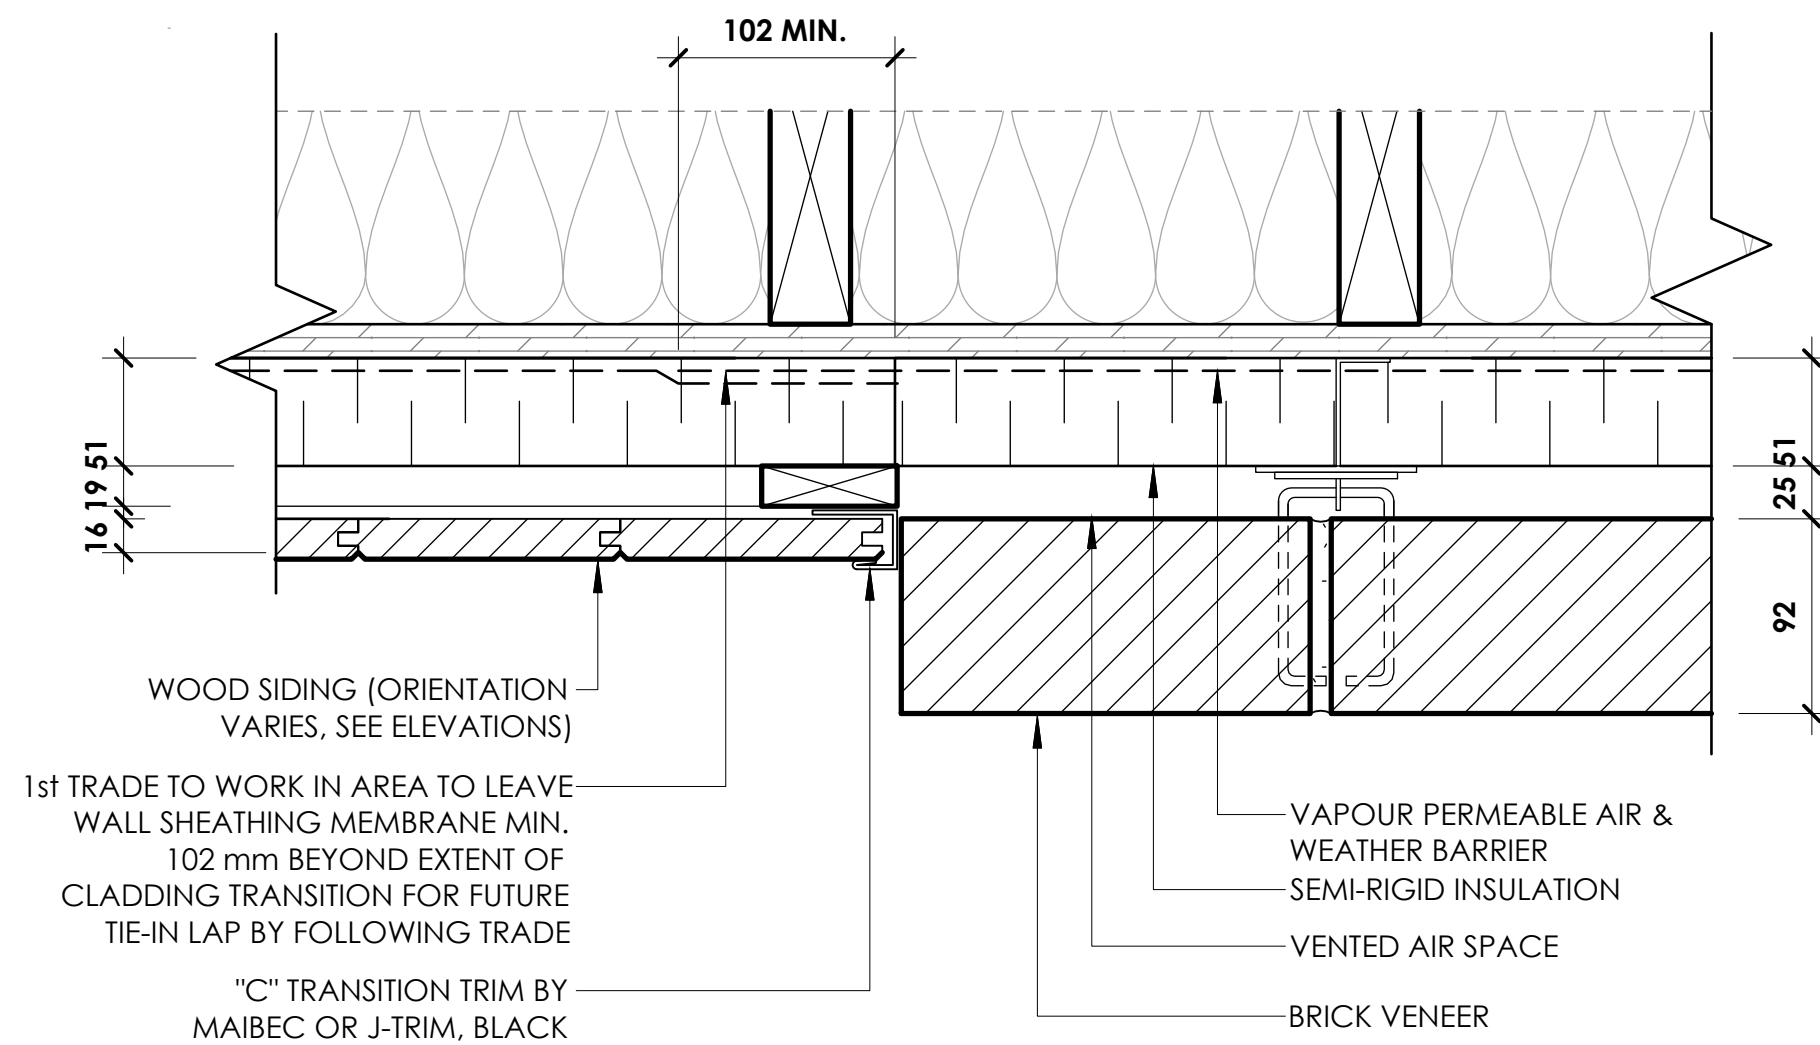

4 PLAN DETAIL - WOOD SIDING TO BRICK VENEER
A4.1 SCALE : N/A

Autodesk Docs://Maison Interlude/2303_Maison Interlude_LB.rvt
2024-08-27 2:53:14 PM

.\\Hamoon construction-Logo (1).jpg

GENERAL NOTES:
THESE DRAWINGS ARE COPYRIGHT AND THE PROPERTY OF HAMOON CONSTRUCTION. THESE DRAWINGS MAY NOT BE USED FOR CONSTRUCTION WITHOUT THE PERMISSION OF HAMOON CONSTRUCTION. REPRODUCTION OF THESE DRAWINGS WITHOUT THE CONSENT OF HAMOON CONSTRUCTION IS STRICTLY PROHIBITED. DO NOT SCALE THESE DRAWINGS. THIS DRAWING HAS BEEN CREATED BASED ON HAMOON CONSTRUCTION INTERPRETATION OF PROJECT REQUIREMENTS. SOME DETAILS MAY HAVE BEEN MODIFIED TO SUIT VS FIELD PRACTICE, SHOP OR DESIGN AND CODE REQUIREMENTS, PLEASE CHECK CAREFULLY AND ADVISE IF UNACCEPTABLE. ONCE THIS DRAWINGS HAS BEEN REVIEWED BY THE GENERAL CONTRACTOR AND/OR CONSULTANT, IT WILL BE CONSIDERED APPROVED TO PROCEED WITH FABRICATION.

R05		
R04		
R03		
R02		
R01		
R00	2026/07/30	ISSUED FOR COORDINATION


NO DATE DESCRIPTION

REVISIONS


FABRICATION NOTES:
- FINISH; AS NOTED
- VERIFY ALL DIMENSIONS

CLIENT:

REFERENCES:
- ARCHITECTURAL DRAWING
- INSTALLATION GUIDE

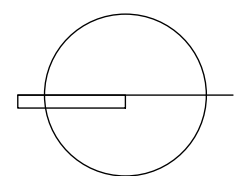

nord du projet
project north

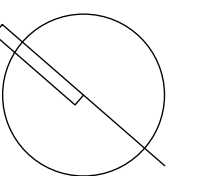

nord actuel
true north

ENGINEERED BY:

PROJECT:

THE WORKING CENTRE

1203 st. Augustine Road,
Embrun , ontario, K0A1w0

DRAWING TITLE:


EXTERIOR ELEVATIONS

FINISH:


DATE: 2026-07-30 PROJECT NO:

SCALE: AS NOTED REV.# DRAWING NO:


DRAWN: CHCKED: 1 A4.1

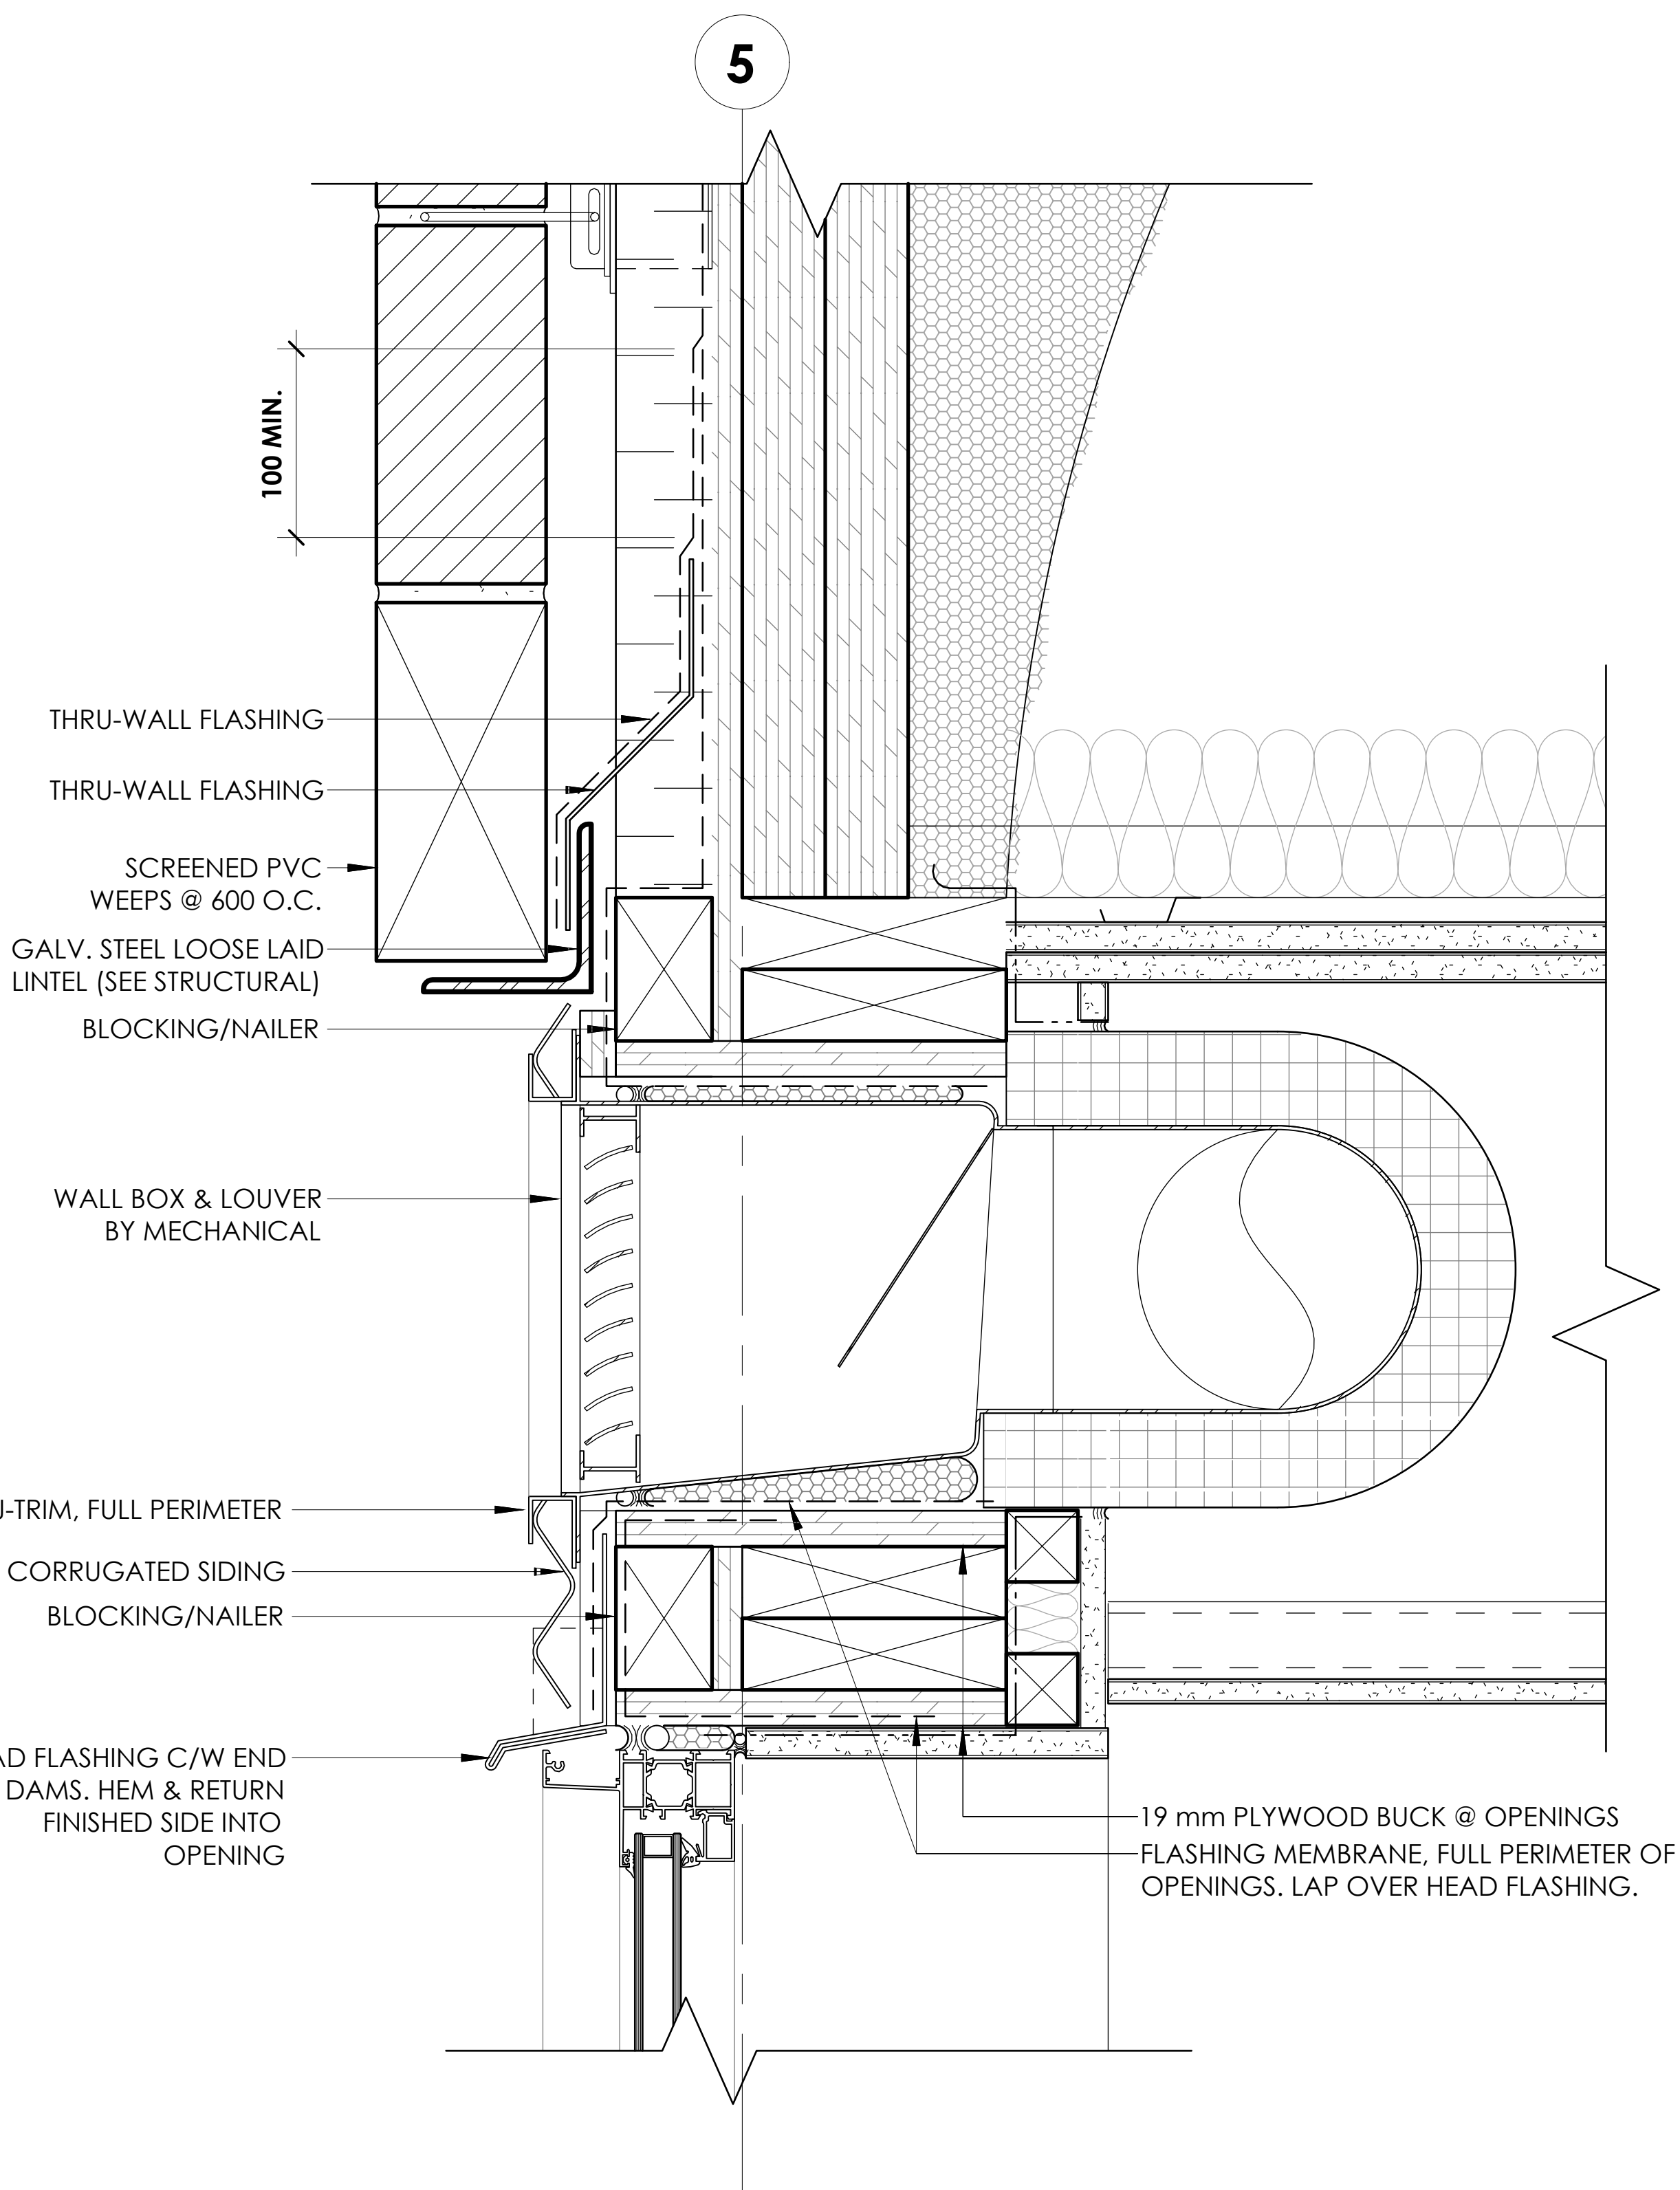

1 SECTION - WINDOW HEAD @ CORRUGATED SIDING
A4.2 SCALE : N/A

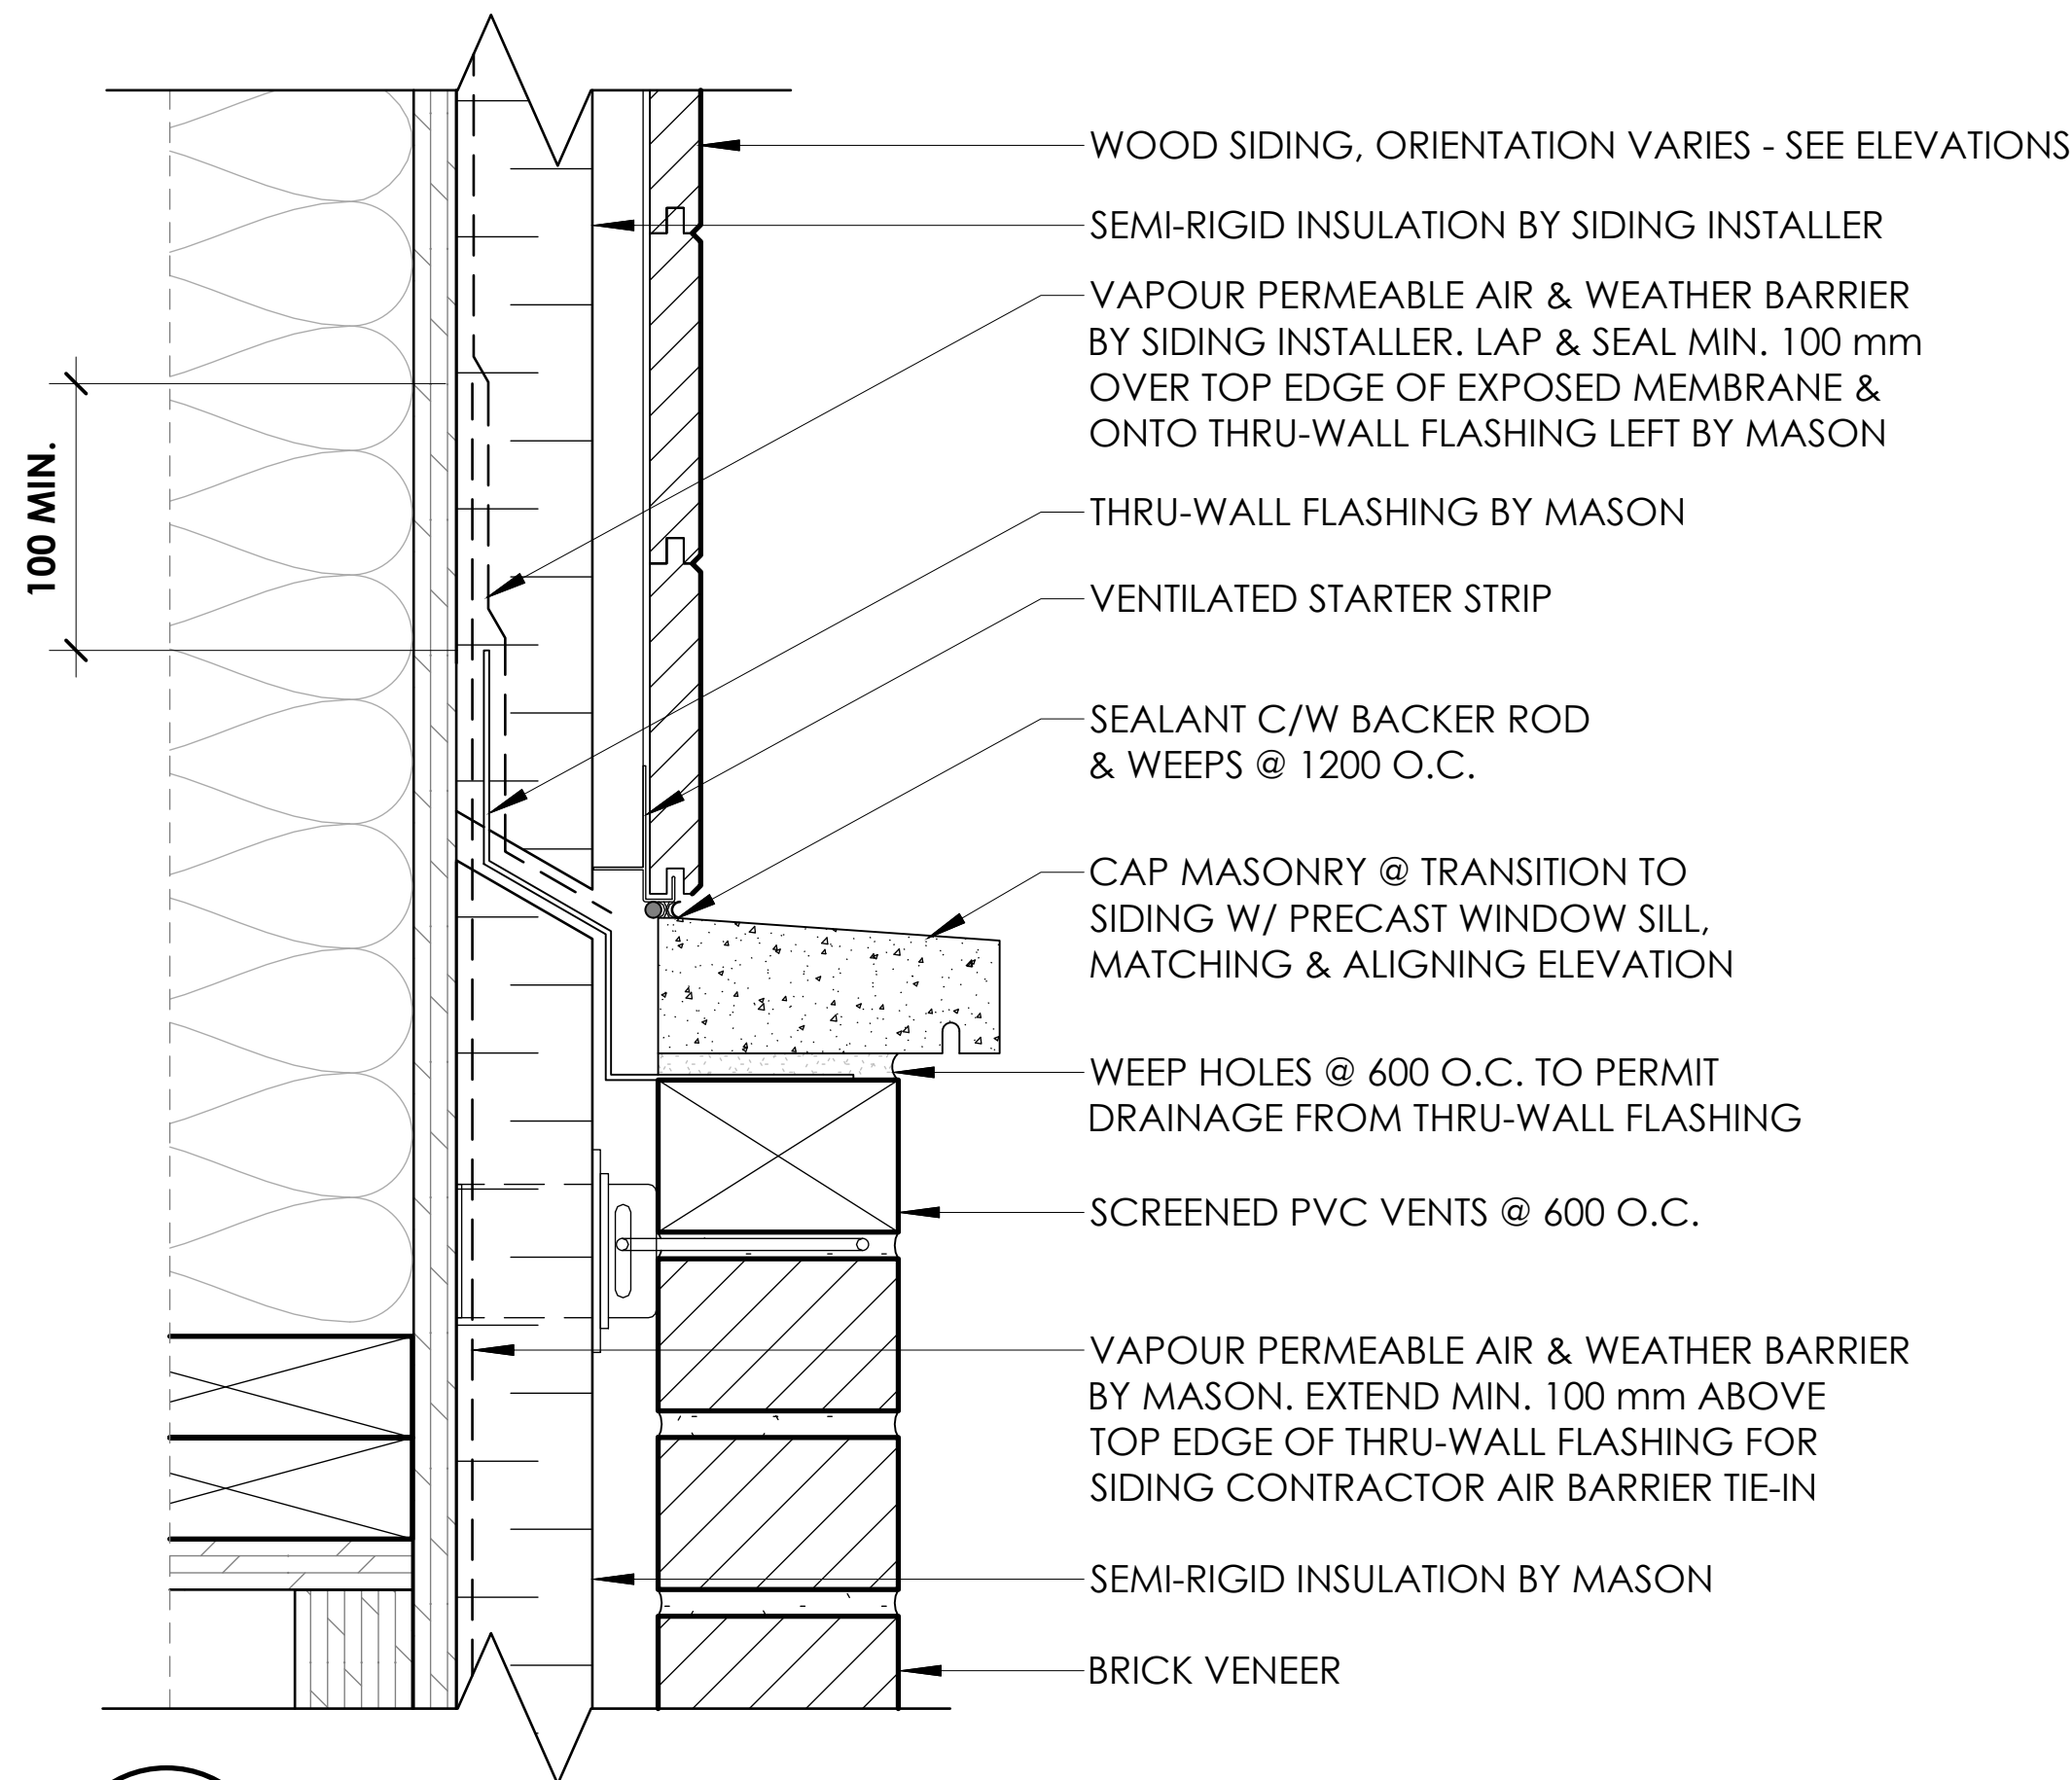

2 SECTION DETAIL - WOOD SIDING TO BRICK
A4.2 SCALE : N/A

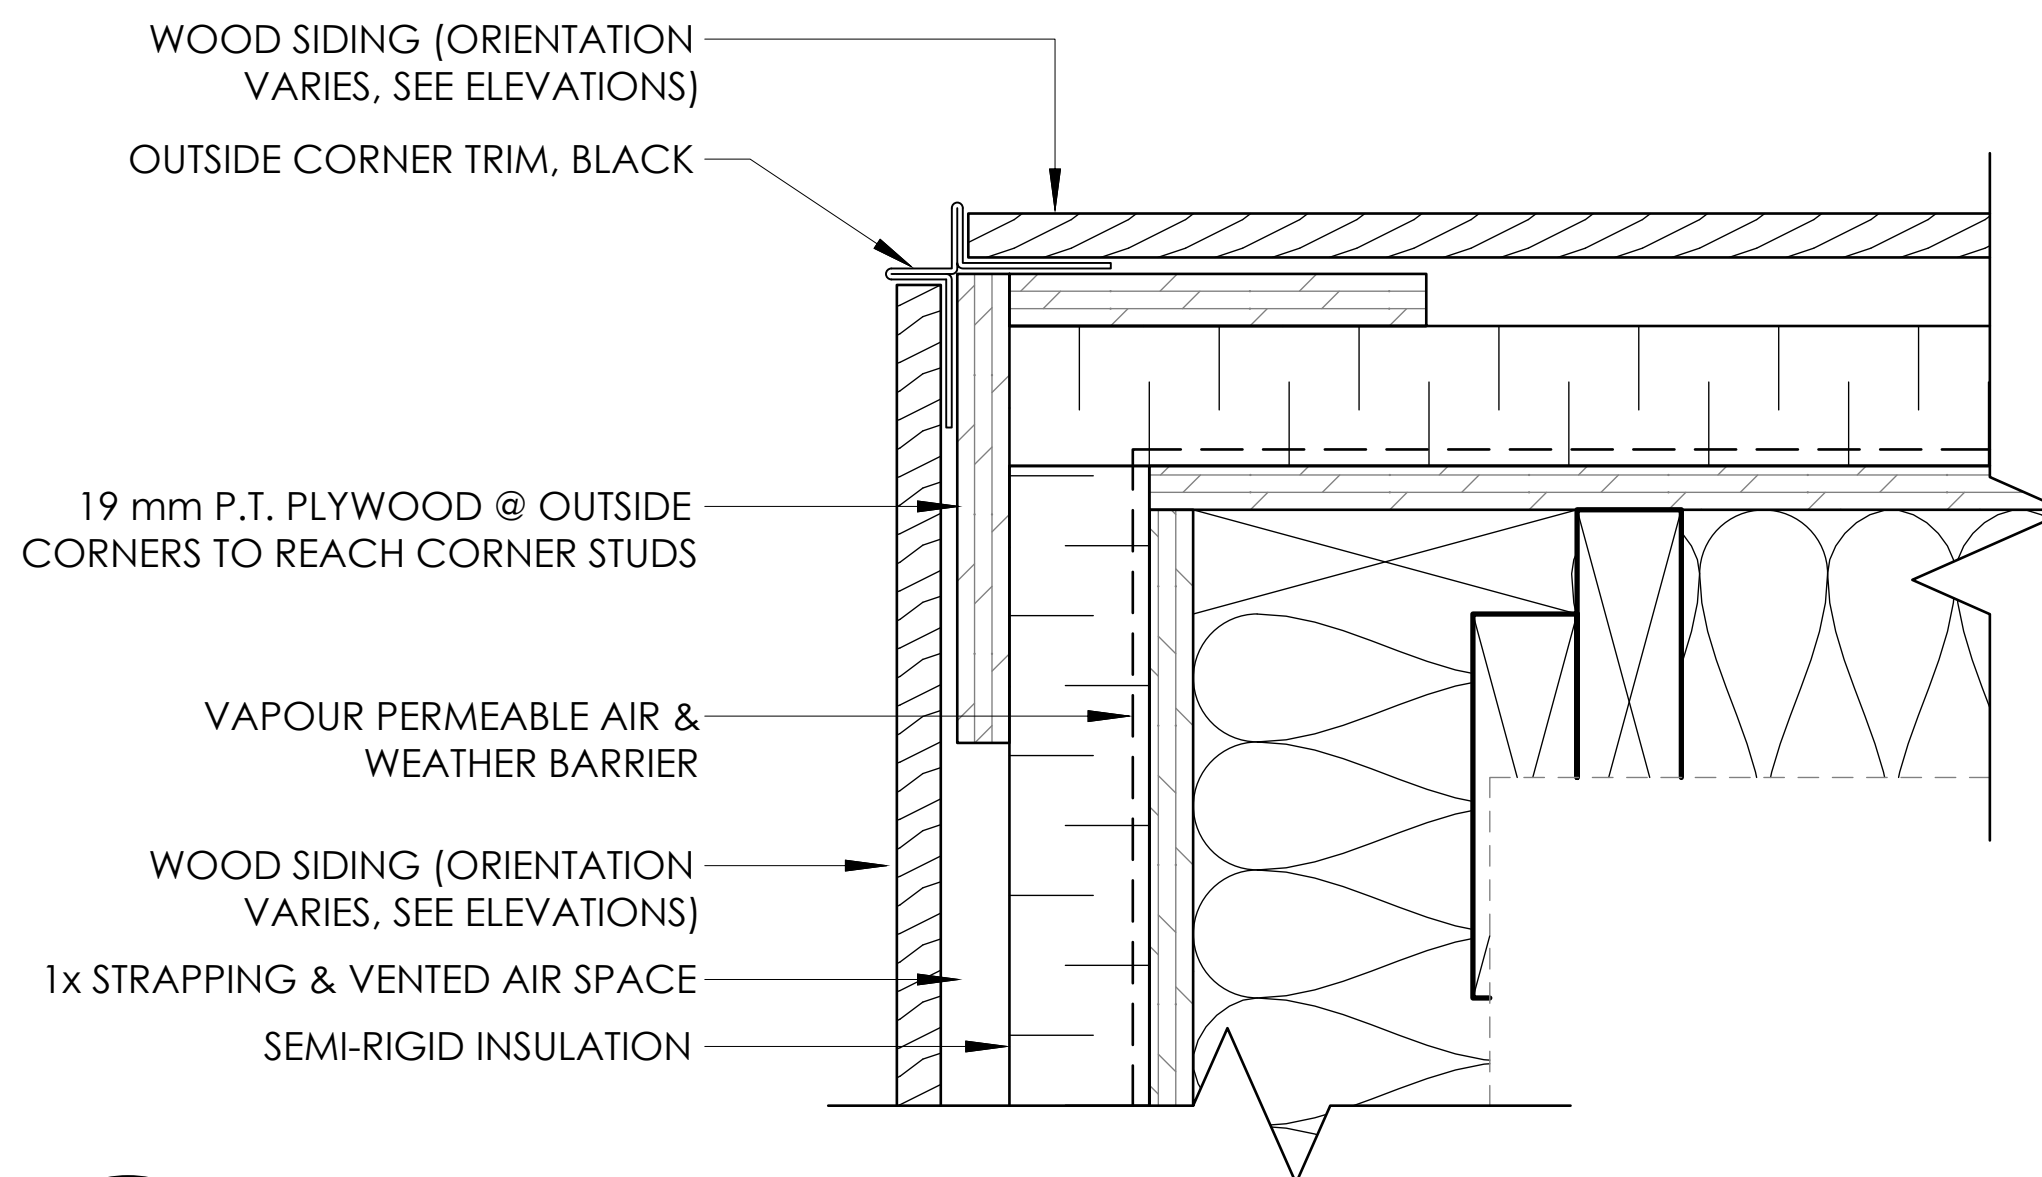

3 PLAN DETAIL - OUTSIDE CORNER, WOOD SIDING
A4.2 SCALE : N/A

.\Hmoon construction-Logo (1).jpg

GENERAL NOTES:
THESE DRAWINGS ARE COPYRIGHT AND THE PROPERTY OF HAMOON CONSTRUCTION. THESE DRAWINGS MAY NOT BE USED FOR CONSTRUCTION WITHOUT THE PERMISSION OF HAMOON CONSTRUCTION. REPRODUCTION OF THESE DRAWINGS WITHOUT THE CONSENT OF HAMOON CONSTRUCTION IS STRICTLY PROHIBITED. DO NOT SCALE THESE DRAWINGS. THIS DRAWING HAS BEEN CREATED BASED ON HAMOON CONSTRUCTION INTERPRETATION OF PROJECT REQUIREMENTS. SOME DETAILS MAY HAVE BEEN MODIFIED TO SUIT VS FIELD PRACTICE, SHOP OR DESIGN AND CODE REQUIREMENTS. PLEASE CHECK CAREFULLY AND ADVISE IF UNACCEPTABLE. ONCE THIS DRAWING HAS BEEN REVIEWED BY THE GENERAL CONTRACTOR AND/OR CONSULTANT, IT WILL BE CONSIDERED APPROVED TO PROCEED WITH FABRICATION.

R05		
R04		
R03		
R02		
R01		
R00	2026/07/30	ISSUED FOR COORDINATION
NO	DATE	DESCRIPTION
REVISIONS		
FABRICATION NOTES:		
- FINISH; AS NOTED		
- VERIFY ALL DIMENSIONS		



CLIENT:
REFERENCES:
- ARCHITECTURAL DRAWING
- INSTALLATION GUIDE

nord du projet project north	nord actuel true north

ENGINEERED BY:

PROJECT:
THE WORKING CENTRE
1203 st. Augustine Road, Embrun , ontario, K0A1w0

DRAWING TITLE:			
EXTERIOR ELEVATIONS			
FINISH:			
DATE: 2026-07-30		PROJECT NO:	
SCALE: AS NOTED		REV. #	DRAWING NO:
DRAWN:	CHECKED:	1	A4.2

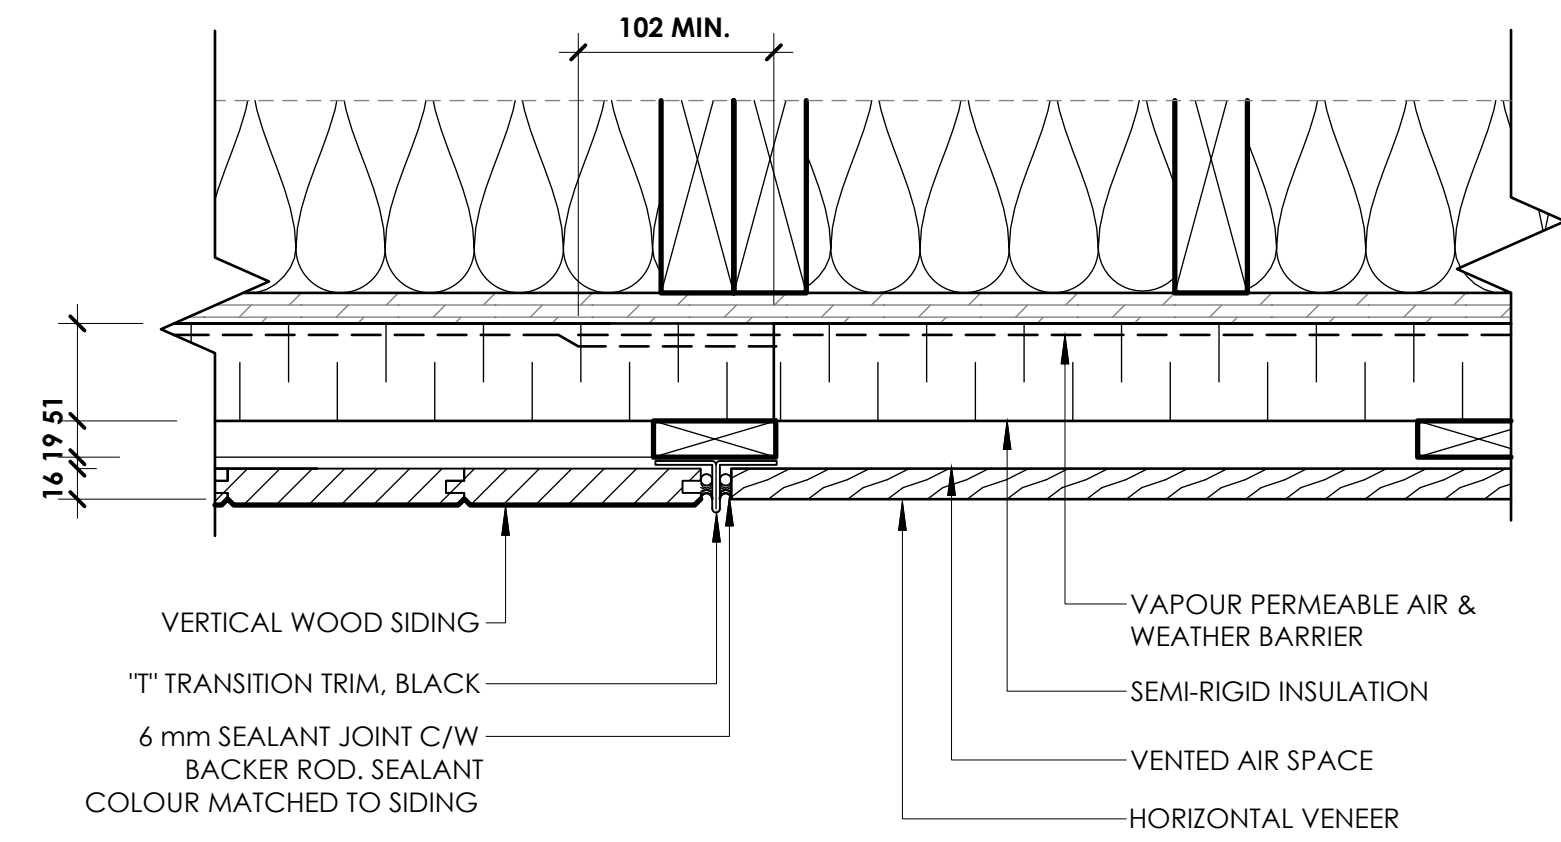 

1 PLAN DETAIL - WOOD SIDING @ ORIENTATION CHANGE
A4.3 SCALE : N/A

GENERAL NOTES:

THESE DRAWINGS ARE COPYRIGHT AND THE PROPERTY OF HAMOON CONSTRUCTION.

THESE DRAWINGS MAY NOT BE USED FOR CONSTRUCTION WITHOUT THE PERMISSION OF HAMOON CONSTRUCTION. REPRODUCTION OF THESE DRAWINGS WITHOUT THE CONSENT OF HAMOON CONSTRUCTION IS STRICTLY PROHIBITED.

DO NOT SCALE THESE DRAWINGS.

THIS DRAWING HAS BEEN CREATED BASED ON HAMOON CONSTRUCTION INTERPRETATION OF PROJECT REQUIREMENTS. SOME DETAILS MAY HAVE BEEN MODIFIED TO SUIT VS FIELD PRACTICE, SHOP OR DESIGN AND CODE REQUIREMENTS, PLEASE CHECK CAREFULLY AND ADVISE IF UNACCEPTABLE.

ONCE THIS DRAWING HAS BEEN REVIEWED BY THE GENERAL CONTRACTOR AND/OR CONSULTANT, IT WILL BE CONSIDERED APPROVED TO PROCEED WITH FABRICATION.

R05		
R04		
R03		
R02		
R01		
R00	2026/07/30	ISSUED FOR COORDINATION
NO	DATE	DESCRIPTION


FABRICATION NOTES:

- FINISH; AS NOTED
- VERIFY ALL DIMENSIONS


CLIENT:

REFERENCES:

- ARCHITECTURAL DRAWING
- INSTALLATION GUIDE

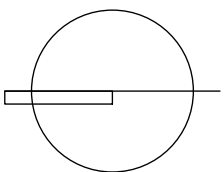

nord du projet
project north

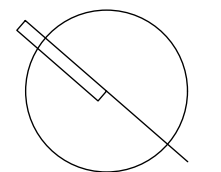

nord actuel
true north

ENGINEERED BY:

PROJECT:

THE WORKING CENTRE

1203 st. Augustine Road,
Embrun , ontario, K0A1w0

DRAWING TITLE:

EXTERIOR ELEVATIONS

FINISH:

DATE: 2026-07-30		PROJECT NO:	
SCALE: AS NOTED		REV.#	DRAWING NO:
DRAWN:	CHCKED:	1	A4.3