SEBALI PROJECT

Concept Design

PABLO LUNA

SITE ANALYSIS

Sebali Project

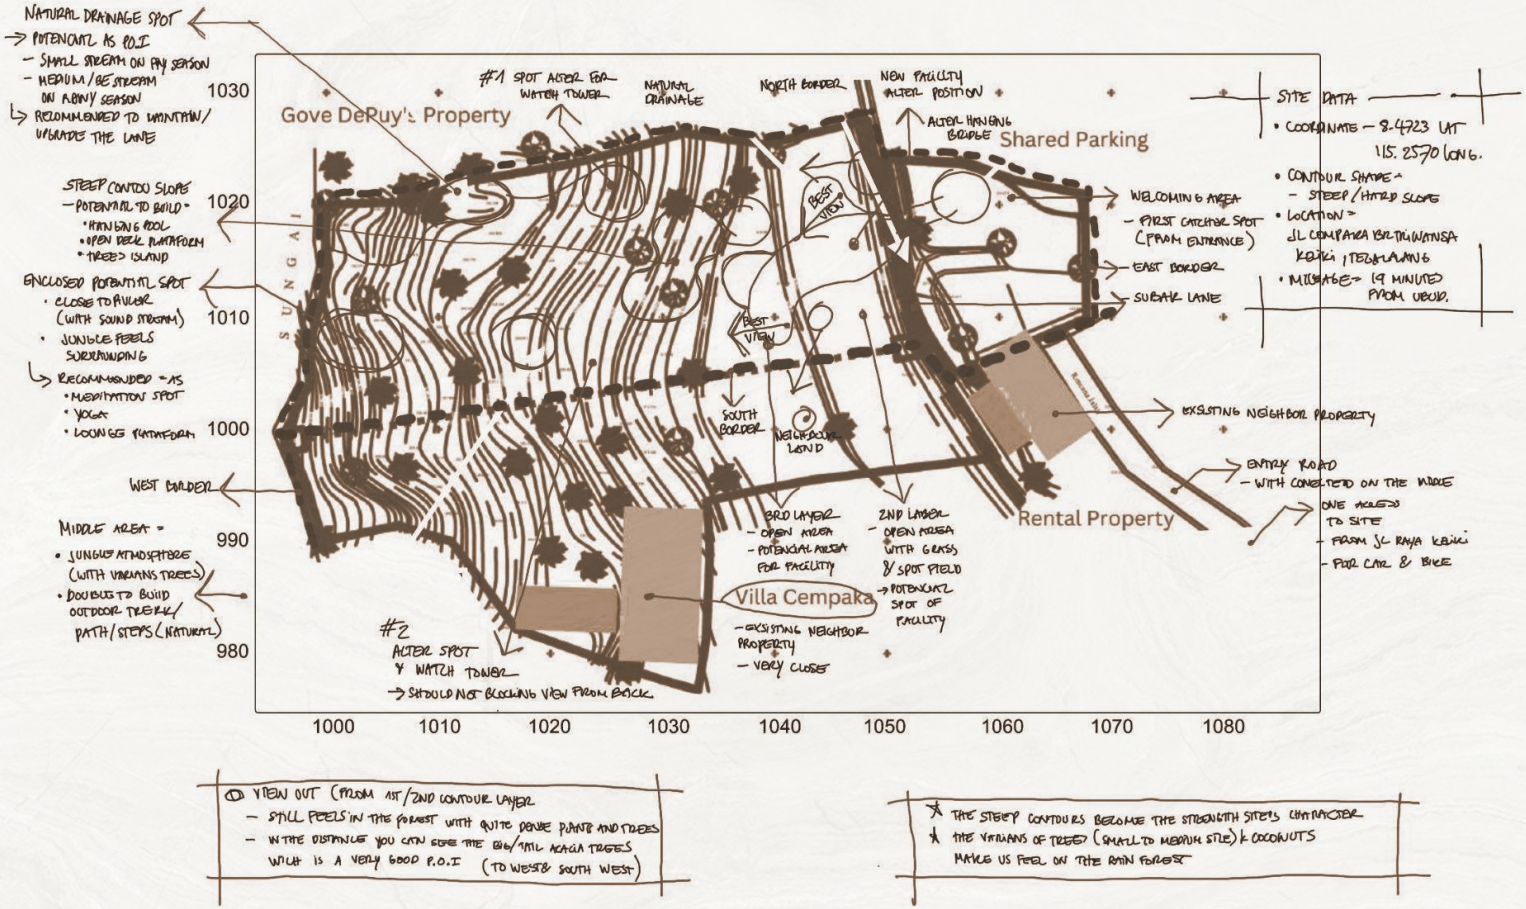
NATURAL DRAINAGE SPOT
→ POTENCIAL AS P.O.I
- SMALL STREAM ON PAY SEASON
- MEDIUM/BE STREAM ON RAINY SEASON
↳ RECOMMENDED TO MAINTAIN/ UPGRADE THE LANE
STEEP CONTOU SLOPE
- POTENTIAL TO BUILD -
• HANGING POOL
• OPEN DECK PLATAFORM
• TREES ISLAND
ENCLOSED POTENTIAL SPOT
• CLOSE TO RIVER (WITH SOUND STREAM)
• JUNGLE FEELS SURROUNDING
↳ RECOMMENDED - AS
• MEDITATION SPOT
• YOGA
• LOUNGE PLATAFORM
WEST BORDER
MIDDLE AREA -
• JUNGLE ATMOSPHERE (WITH VARIANS TREES)
• DOUBLE TO BUILD OUTDOOR TREKK/ PATH/STEPS (NATURAL)
#1 SPOT ALTER FOR WATCH TOWER
NATURAL DRAINAGE
NORTH BORDER
NEW FACILITY ALTER POSITION
ALTER HANGING BRIDGE
Gove DePuy's Property
Shared Parking
SUNGAI
BEST VIEW
BEST VIEW
WELCOMING AREA
- FIRST CATCHER SPOT (FROM ENTRANCE)
EAST BORDER
SUBAK LANE
SOUTH BORDER
NEIGHBOUR LAND
EXSISTING NEIGHBOR PROPERTY
ENTRY ROAD
- WITH CONCRETED ON THE MIDDLE
ONE ACCESS TO SITE
- FROM JL RAYA KELIKI
- FOR CAR & BIKE
Rental Property
3RD LAYER
- OPEN AREA
- POTENCIAL AREA FOR FACILITY
2ND LAYER
- OPEN AREA WITH GRASS & SPOT FIELD
→ POTENCIAL SPOT OF FACILITY
Villa Cempaka
- EXSISTING NEIGHBOR PROPERTY
- VERY CLOSE
#2
ALTER SPOT & WATCH TOWER
→ SHOULD NOT BLOCKING VIEW FROM BACK
SITE DATA
• COORDINATE - 8.4723 LAT 115.2570 LONG.
• CONTOUR SHAPE -
- STEEP/HARD SLOPE
• LOCATION -
JL CEMPAKA BRTKIWANSA KELIKI, TEGALALANG
• MILEAGE - 19 MINUTES FROM UBUD.
1030
1020
1010
1000
990
980
1000
1010
1020
1030
1040
1050
1060
1070
1080
① VIEW OUT (FROM 1ST/2ND CONTOUR LAYER
- STILL FEELS IN THE FOREST WITH QUITE DENSE PLANTS AND TREES
- IN THE DISTANCE YOU CAN SEE THE BIG/TAIL ACACIA TREES WICH IS A VERY GOOD P.O.I (TO WEST & SOUTH WEST)
★ THE STEEP CONTOURS BECOME THE STRENGTH SITE'S CHARACTER
★ THE VARIANS OF TREES (SMALL TO MEDIUM SIZE) & COCONUTS MAKE US FEEL ON THE RAIN FOREST

LAND

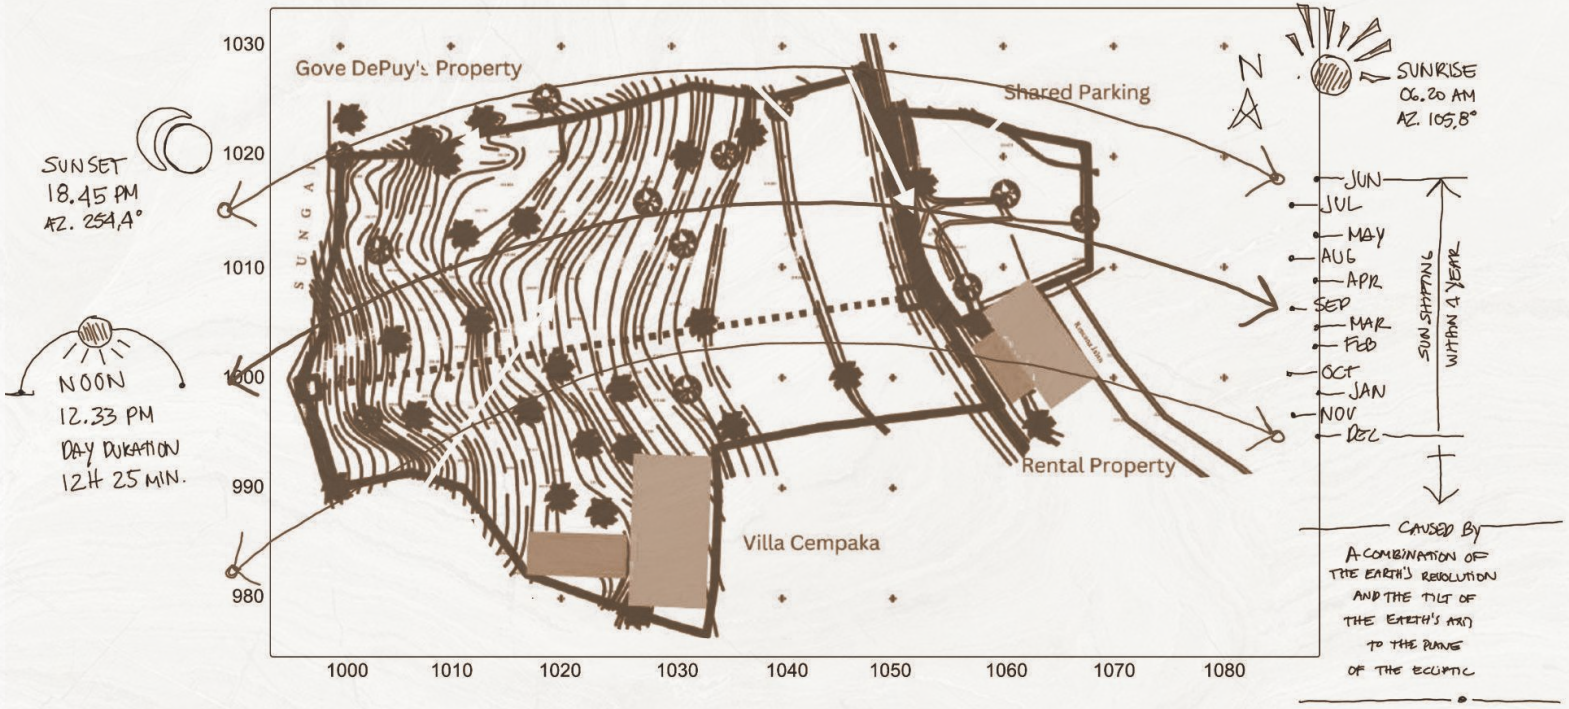
Gove DePuy's Property
Shared Parking
Rental Property
Villa Cempaka
SUNGA
N
SUNSET
18.45 PM
AZ. 254,4°
NOON
12.33 PM
DAY DURATION
12H 25 MIN.
SUNRISE
06.20 AM
AZ. 105,8°
JUN
JUL
MAY
AUG
APR
SEP
MAR
FEB
OCT
JAN
NOV
DEC
SUN SHIFTING WITHIN A YEAR
CAUSED BY
A COMBINATION OF THE EARTH'S REVOLUTION AND THE TILT OF THE EARTH'S AXIS TO THE PLANE OF THE ECLIPTIC
1030
1020
1010
1000
990
980
1000
1010
1020
1030
1040
1050
1060
1070
1080

SUN PATH

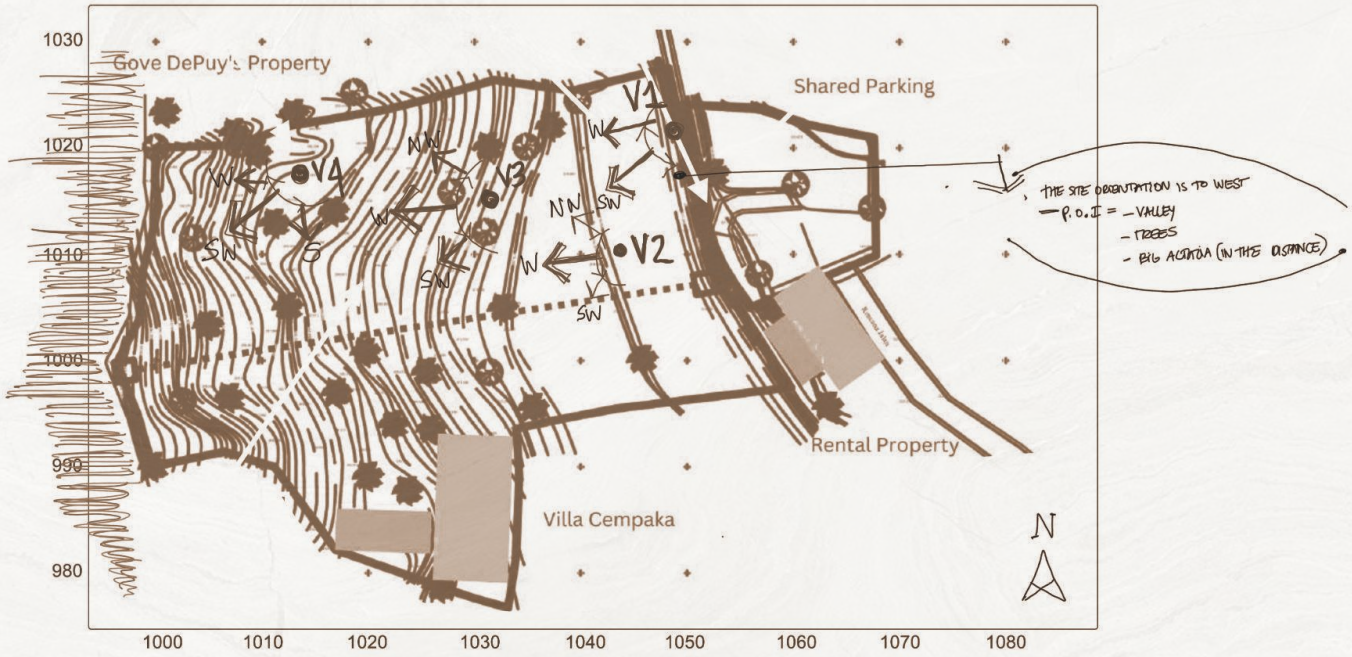

V1 VIEW
→ BEST VIEW = SOUTH WEST
→ P.O.I = - TREES
- VALLEY
- BIG BEACIA

V2 VIEW
→ BEST VIEW = WEST
→ P.O.I = - TREES
- VALLEY
• OPEN AREA

V3 VIEW
→ BEST VIEW = WEST
→ P.O.I = TREES (SURROUNDING)

V4 VIEW
→ BEST VIEW = SOUTH WEST
→ P.O.I = TREES
- RIVER (HOME TO PINK DRAGONFLIES)

VIEWS


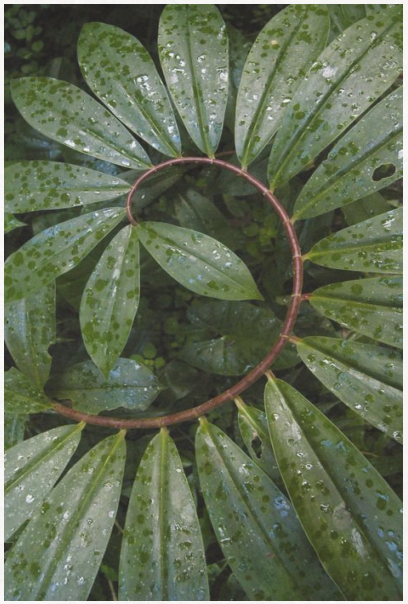
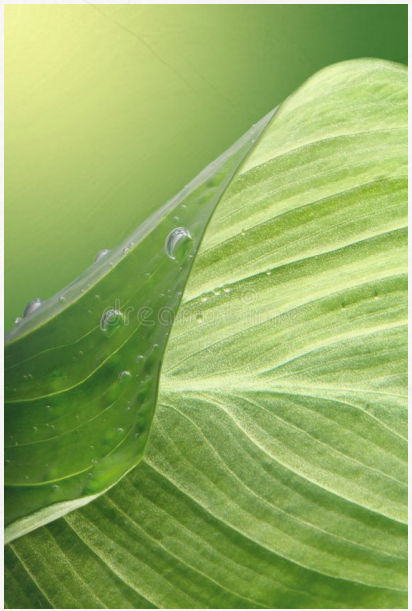


NATURAL CONTEXT

Sebali-Life is balance






INSPIRATION

Who lives in the rain?

Sawan Hujan - Burung butbut

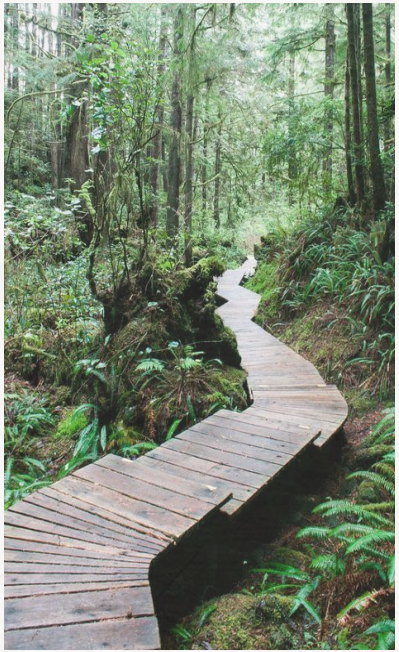


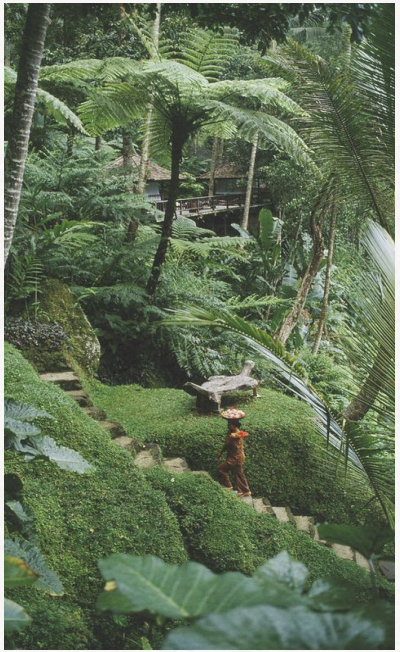

PATHWAYS

Circulation - horizontal experience

CONCEPT

Living under the rain

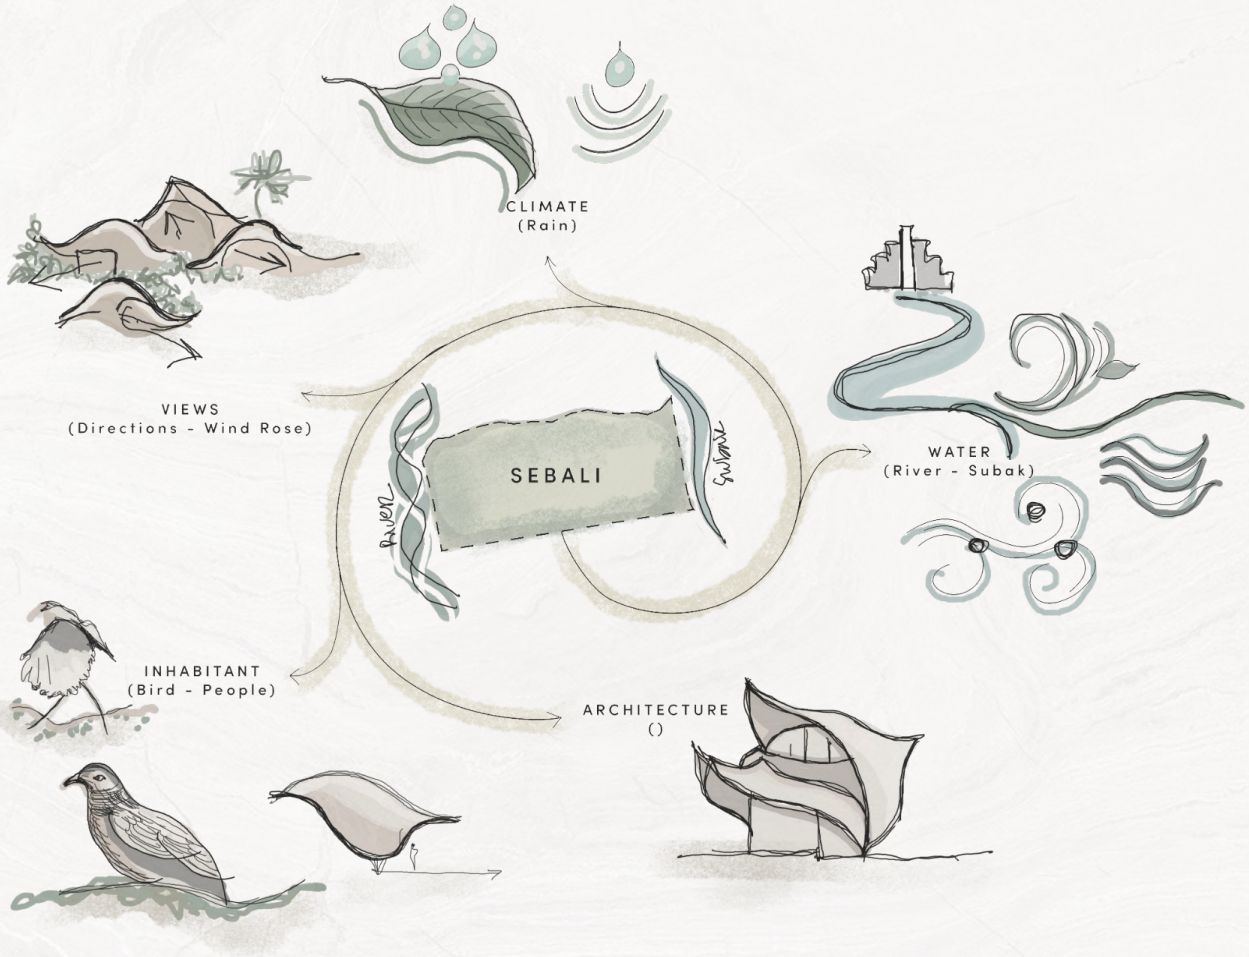
CLIMATE
(Rain)
VIEWS
(Directions - Wind Rose)
SEBALI
River
Subak
WATER
(River - Subak)
INHABITANT
(Bird - People)
ARCHITECTURE
()

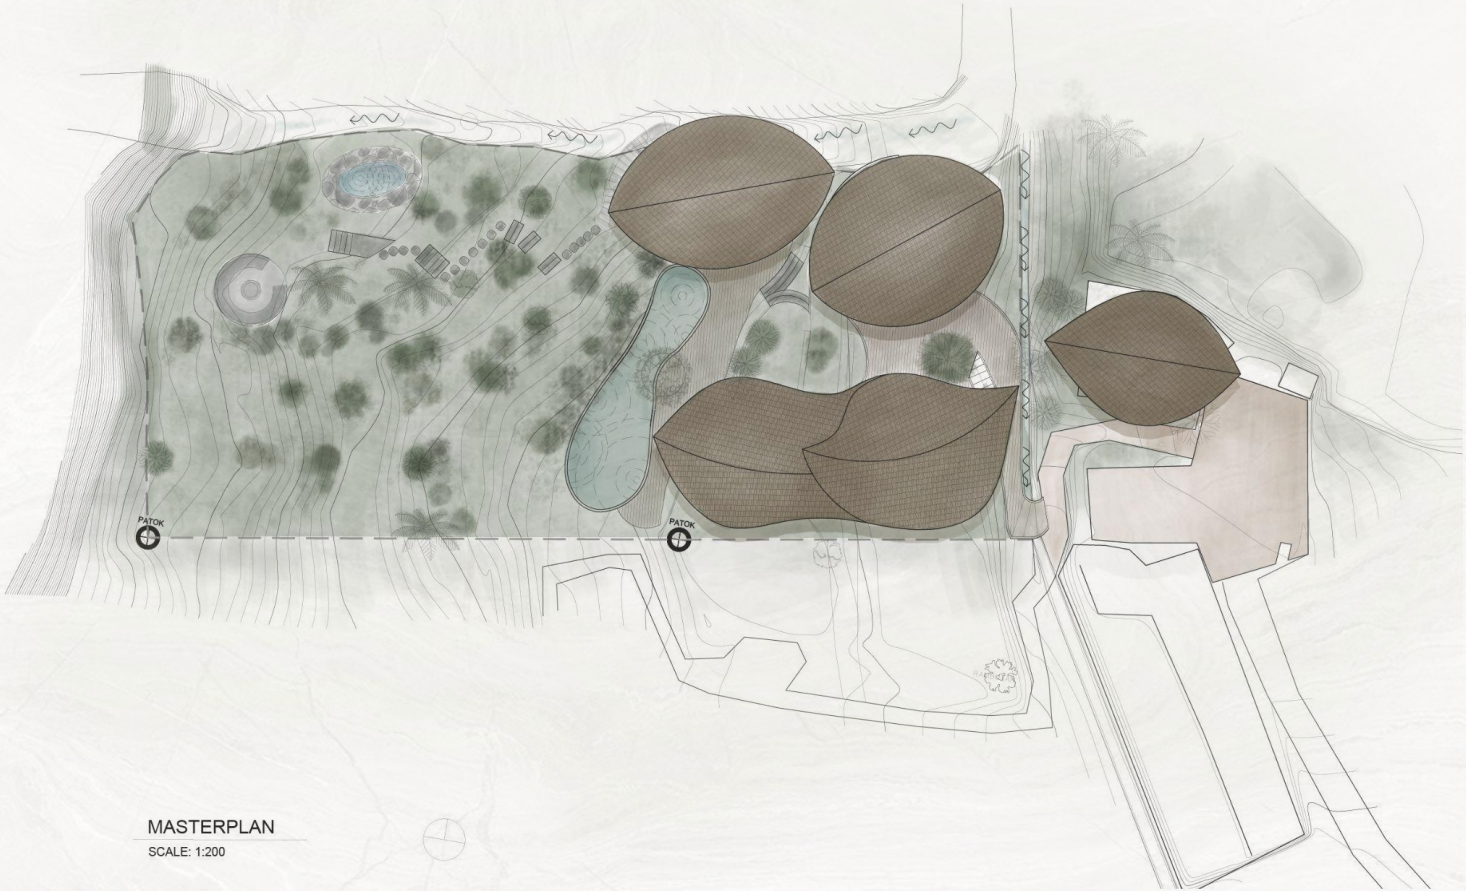

MASTERPLAN TOP VIEW

PROJECT	SEBALI
ADDRESS	UBUD
ISSUE	CONCEPT
CLIENT	GOVE
DESIGNED BY	PABLO LUNA STUDIO
DRAWN BY	GIL

DATE
2023-07-06

SCALE
1:200@A3

DRAWING No.
A-0-000

DRAWING TITLE
MASTER PLAN
TOP VIEW

COMMENTS

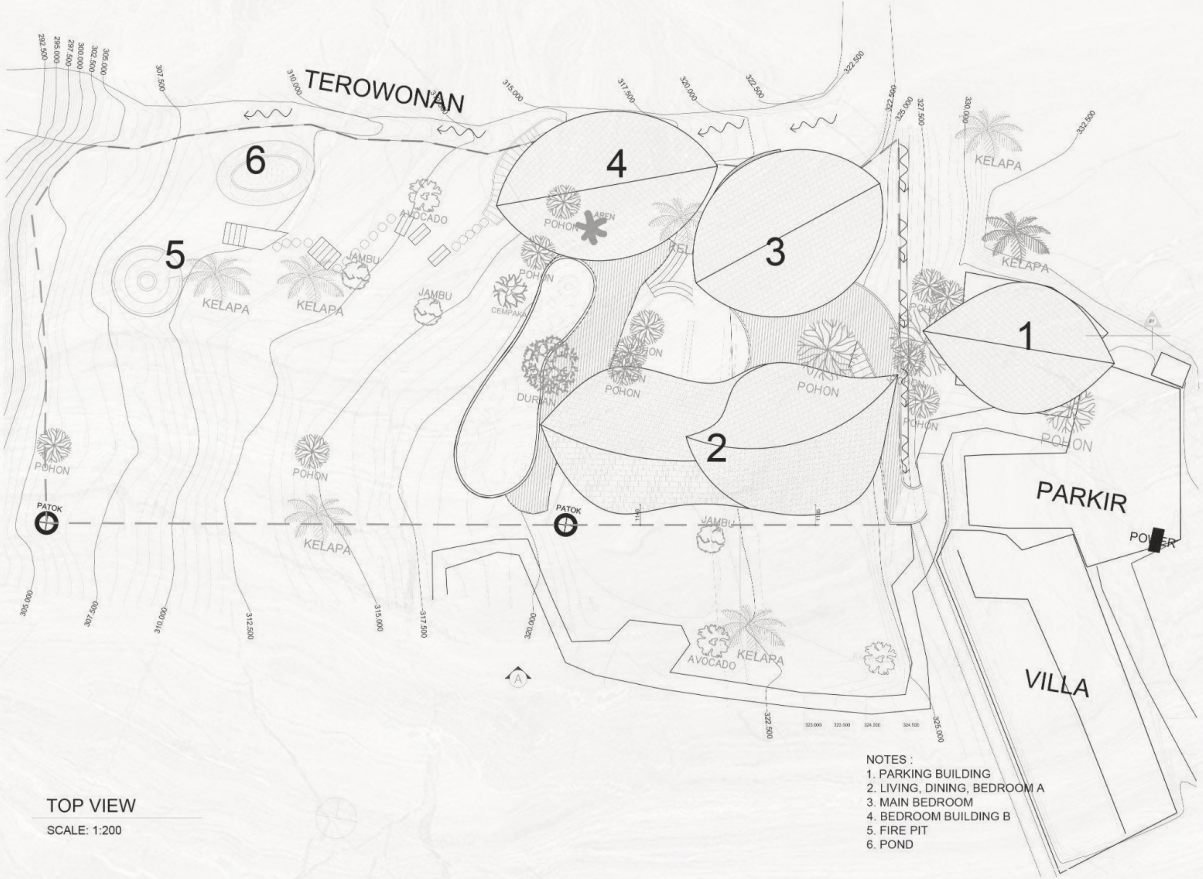

NOTES :
1. PARKING BUILDING
2. LIVING, DINING, BEDROOM A
3. MAIN BEDROOM
4. BEDROOM BUILDING B
5. FIRE PIT
6. POND

TOP VIEW
SCALE: 1:200

PABLO LUNA

COPYRIGHT OF THIS DRAWING IS OWNED BY PABLO LUNA STUDIO

MASTERPLAN TOP VIEW

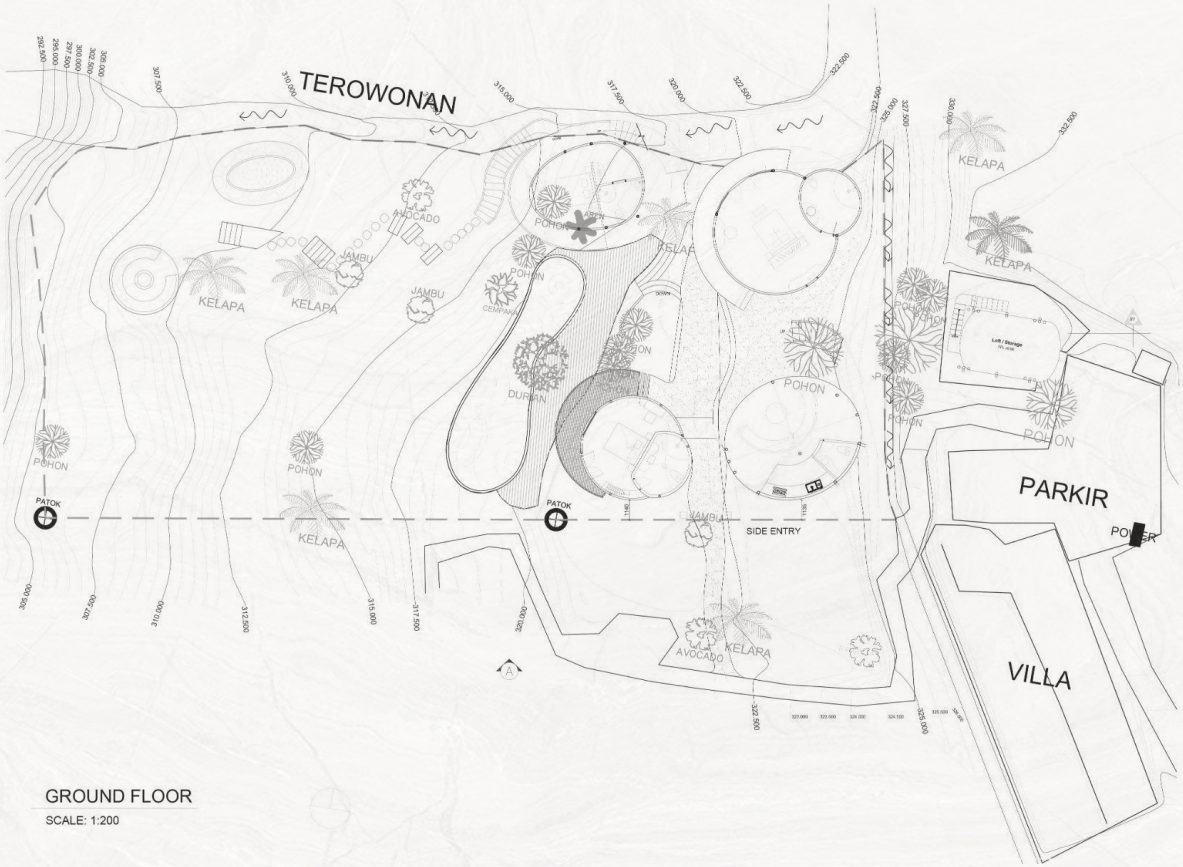

GROUND FLOOR
SCALE: 1:200

PROJECT	SEBALI
ADDRESS	UBUD
ISSUE	CONCEPT
CLIENT	GOVE
DESIGNED BY	PABLO LUNA STUDIO
DRAWN BY	GIL

DATE
2023-07-06

SCALE
1:200@A3

DRAWING No.
A-0-000

DRAWING TITLE
MASTER PLAN
FIRST FLOOR

COMMENTS

PABLO LUNA

MASTERPLAN FIRST FLOOR

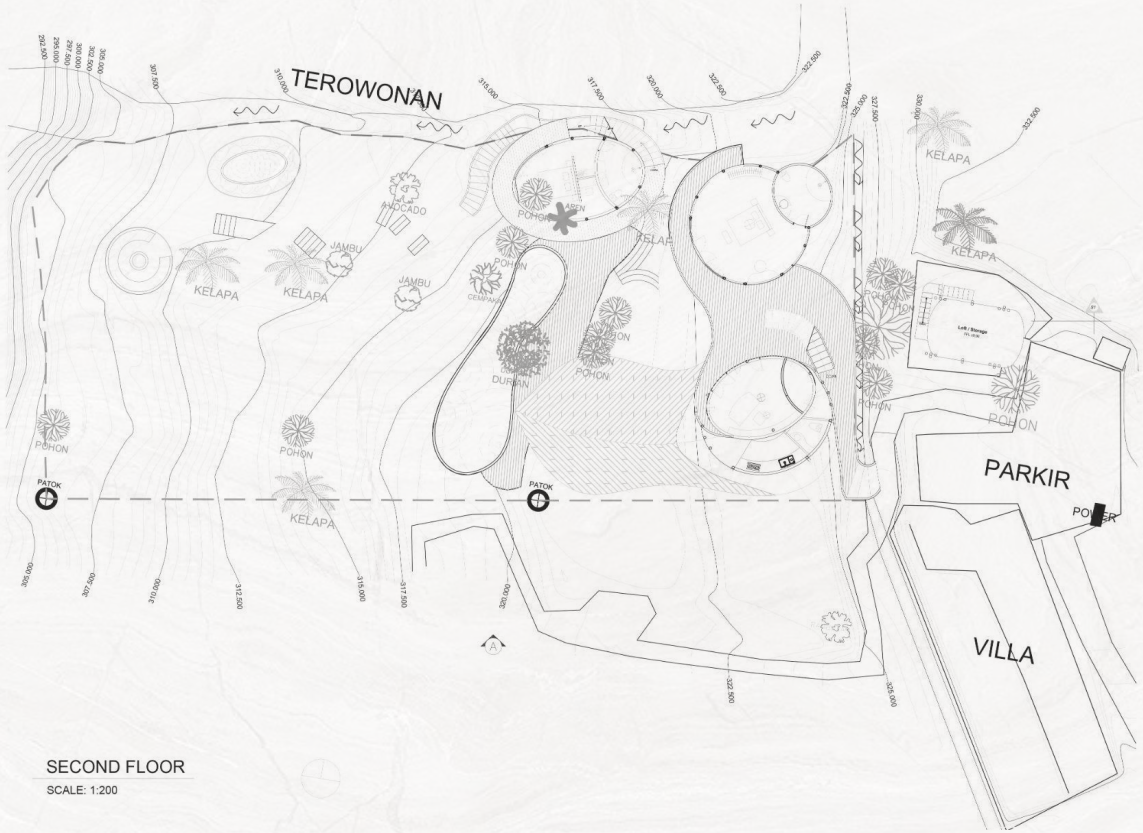

SECOND FLOOR
SCALE: 1:200

PROJECT	SEBALI
ADDRESS	UBUD
ISSUE	CONCEPT
CLIENT	GOVE
DESIGNED BY	PABLO LUNA STUDIO
DRAWN BY	GIL

DATE
2023-07-06

SCALE
1:200@A3

DRAWING No.
A-0-000

DRAWING TITLE
MASTER PLAN
SECOND FLOOR

COMMENTS

PABLO LUNA

MASTERPLAN SECOND FLOOR



ELEVATION A

SCALE: 1:200

MASTERPLAN ELEVATION A

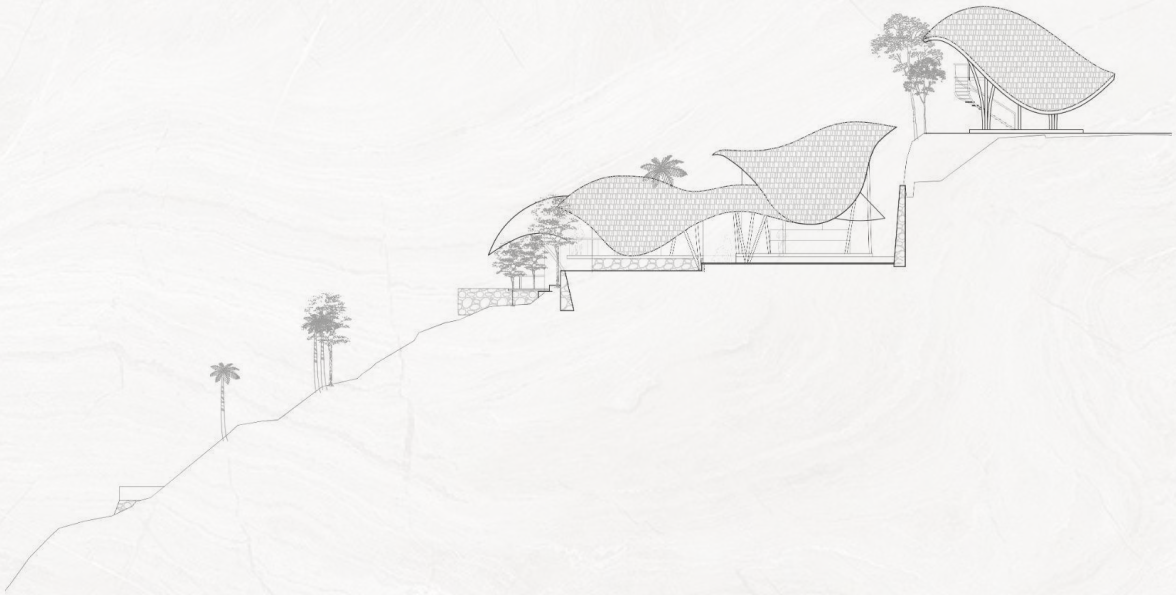

ELEVATION A

SCALE: 1:200

PROJECT	SEBALI
ADDRESS	UBUD
ISSUE	CONCEPT
CLIENT	GOVE
DESIGNED BY	PABLO LUNA STUDIO
DRAWN BY	GIL

DATE

2023-07-06

SCALE

1:200@A3

DRAWING No.

A-0-000

DRAWING TITLE

MASTER PLAN
ELEVATION A

COMMENTS

PABLO LUNA

MASTERPLAN ELEVATION A



PROJECT	SEBALI
ADDRESS	UBUD
ISSUE	CONCEPT
CLIENT	GOVE
DESIGNED BY	PABLO LUNA STUDIO
DRAWN BY	GIL

DATE
2023-07-10

SCALE
1:200@A3

DRAWING No.
A-0-000

DRAWING TITLE
MASTER PLAN
ELEVATION A

COMMENTS

ELEVATION A
SCALE: 1:200

PABLO LUNA

MASTERPLAN ELEVATION A ENTRANCE



SECTION 1

SCALE: 1:200

PROJECT	SEBALI
ADDRESS	UBUD
ISSUE	CONCEPT
CLIENT	GOVE
DESIGNED BY	PABLO LUNA STUDIO
DRAWN BY	GIL

DATE

2023-07-06

SCALE

1:200@A3

DRAWING No.

A-0-000

DRAWING TITLE

MASTER PLAN
SECTION 1

COMMENTS

PABLO LUNA

COPYRIGHT OF THE
DESIGNER OF THE
DRAWING CONTENT
REMAINS WITH
PABLO LUNA STUDIO

MASTERPLAN SECTION 1

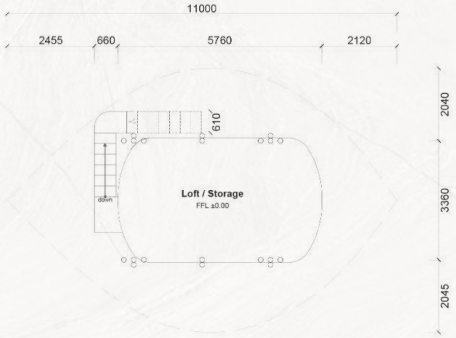

FIRST FLOOR - LOFT

SCALE: 1:100

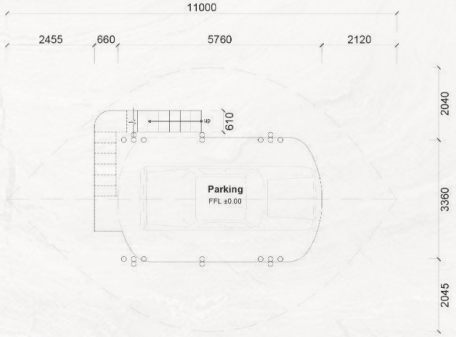

GROUND FLOOR - PARKING AREA

SCALE: 1:100

PROJECT GOVE - SAWAN HUJAN
ADDRESS UBUD
ISSUE CONCEPT DESIGN
CLIENT GOVE
DESIGNED BY PABLO LUNA STUDIO
DRAWN BY GIL

DATE
2023-01-27

SCALE
1:100@A3

DRAWING No.
A-1-101

DRAWING TITLE
BUILDING 1
PARKING

COMMENTS

PABLO LUNA

BUILDING 1 PARKING

PROJECT	GOVE - SAWAN HUJAN
ADDRESS	UBUD
ISSUE	CONCEPT DESIGN
CLIENT	GOVE
DESIGNED BY	PABLO LUNA STUDIO
DRAWN BY	GIL

DATE
2023-01-27

SCALE
1:100@A3

DRAWING No.
A-1-101

DRAWING TITLE
BUILDING 1
PARKING - ELEVATION

COMMENTS

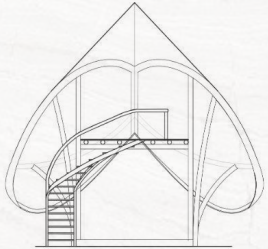

ELEVATION A
SCALE: 1:100

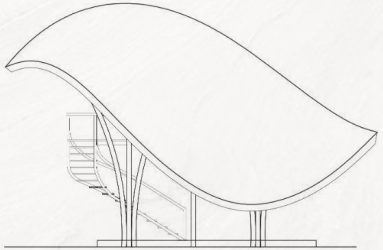

ELEVATION B
SCALE: 1:100

PABLO LUNA

ELEVATION BUILDING 1

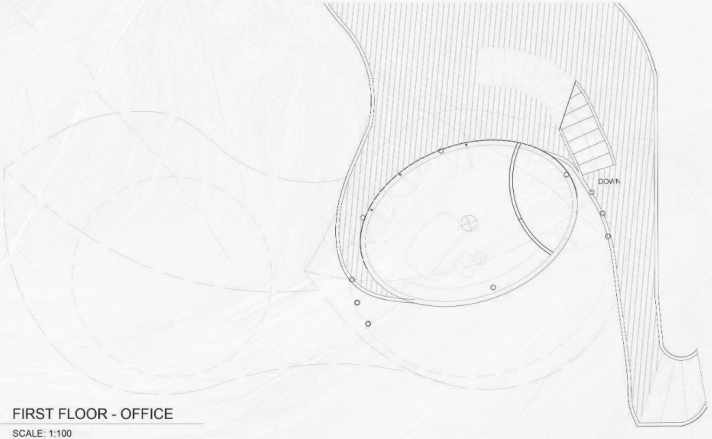

FIRST FLOOR - OFFICE

SCALE: 1:100

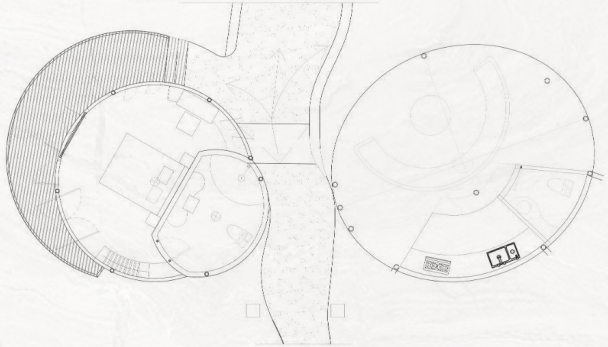

GROUND FLOOR - BEDROOM & LIVING

SCALE: 1:100

PROJECT	GOVE - SAWAN HUJAN
ADDRESS	UBUD
ISSUE	CONCEPT DESIGN
CLIENT	GOVE
DESIGNED BY	PABLO LUNA STUDIO
DRAWN BY	GIL

DATE

2023-01-27

SCALE

1:100@A3

DRAWING No.

A-1-101

DRAWING TITLE

BUILDING 2

BEDROOM VILLA
DINGIN LIVING &
KITCHEN

COMMENTS

PABLO LUNA

BUILDING 2 DINING LIVING & KITCHEN

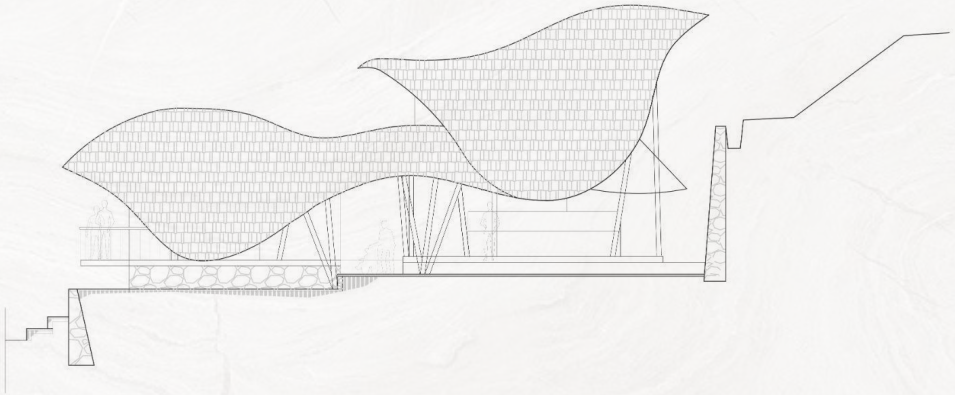

ELEVATION A

SCALE: 1:100

PROJECT	GOVE - SAWAN HUJAN
ADDRESS	UBUD
ISSUE	CONCEPT DESIGN
CLIENT	GOVE
DESIGNED BY	PABLO LUNA STUDIO
DRAWN BY	GIL

DATE

2023-01-27

SCALE

1:100@A3

DRAWING No.

A-1-101

DRAWING TITLE

BUILDING 2

BEDROOM VILLA
DINGIN LIVING &
KITCHEN

ELEVATION A

COMMENTS

PABLO LUNA

COPYRIGHT OF THIS
DRAWING IS OWNED
EXCLUSIVELY BY
PABLO LUNA STUDIO

BUILDING 2 ELEVATION DINING LIVING & KITCHEN

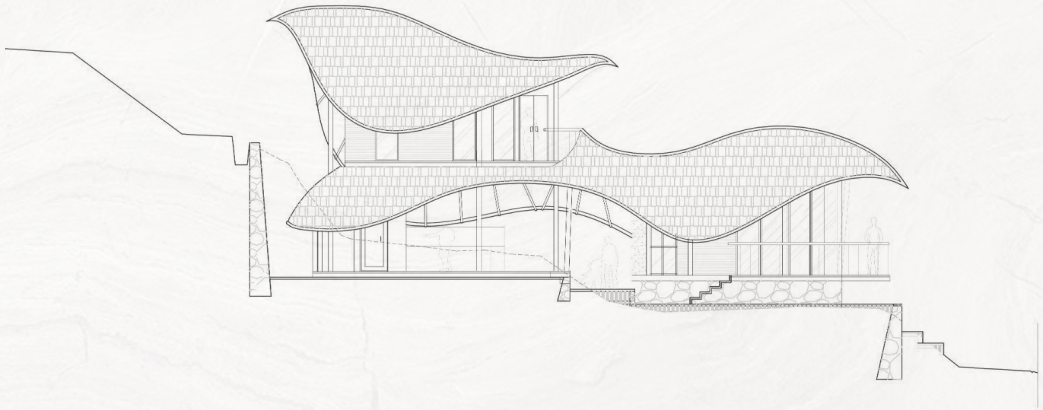

ELEVATION B

SCALE: 1:100

PROJECT	GOVE - SAWAN HUJAN
ADDRESS	UBUD
ISSUE	CONCEPT DESIGN
CLIENT	GOVE
DESIGNED BY	PABLO LUNA STUDIO
DRAWN BY	GIL

DATE

2023-01-27

SCALE

1:100@A3

DRAWING No.

A-1-101

DRAWING TITLE

BUILDING 2

BEDROOM VILLA
DINGIN LIVING &
KITCHEN

COMMENTS

PABLO LUNA

BUILDING 2 ELEVATION DINING LIVING & KITCHEN

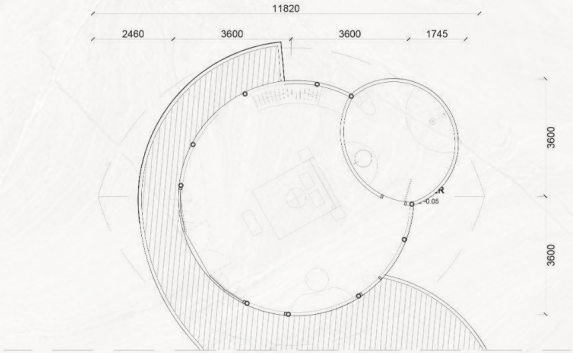

FIRST FLOOR - MAIN BEDROOM

SCALE: 1:100

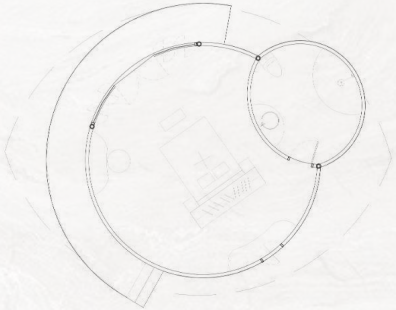

GROUND FLOOR - BEDROOM A

SCALE: 1:100

PROJECT	GOVE - SAWAN HUJAN
ADDRESS	UBUD
ISSUE	CONCEPT DESIGN
CLIENT	GOVE
DESIGNED BY	PABLO LUNA STUDIO
DRAWN BY	GIL

DATE

2023-01-27

SCALE

1:100@A3

DRAWING No.

A-1-101

DRAWING TITLE

BUILDING 3
MAIN BEDROOM

COMMENTS

PABLO LUNA

BUILDING 3 MAIN ROOM

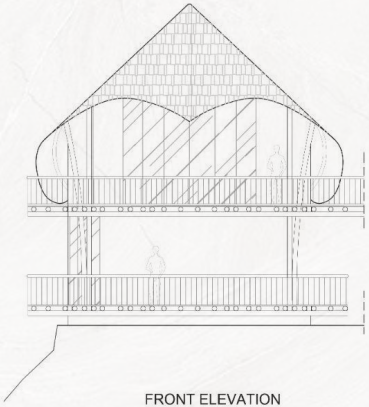

FRONT ELEVATION

SCALE: 1:100

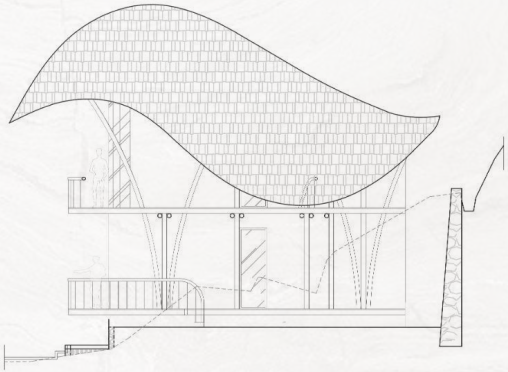

SIDE ELEVATION

SCALE: 1:100

PROJECT	GOVE - SAWAN HUJAN
ADDRESS	UBUD
ISSUE	CONCEPT DESIGN
CLIENT	GOVE
DESIGNED BY	PABLO LUNA STUDIO
DRAWN BY	GIL

DATE

2023-01-27

SCALE

1:100@A3

DRAWING No.

A-1-101

DRAWING TITLE

BUILDING 3
MAIN BEDROOM

COMMENTS

PABLO LUNA

BUILDING 3 ELEVATION MAIN BEDROOM

PROJECT	GOVE - SAWAN HUJAN
ADDRESS	UBUD
ISSUE	CONCEPT DESIGN
CLIENT	GOVE
DESIGNED BY	PABLO LUNA STUDIO
DRAWN BY	GIL

DATE
2023-01-27

SCALE
1:100@A3

DRAWING No.
A-1-101

DRAWING TITLE
BUILDING 3
MAIN BEDROOM

COMMENTS

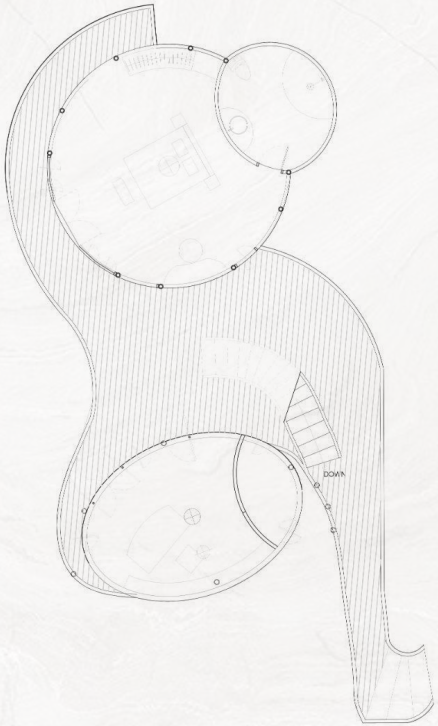

2. DECK (ALL) : 69 Sqm

FIRST FLOOR - MAIN BEDROOM
SCALE: 1:100

PABLO LUNA

COPYRIGHT OF THE
DESIGNER OF THE DRAWING
PABLO LUNA STUDIO
DESIGNED BY GIL
DRAWN BY GIL
PRINTED ON 2023-01-27

BUILDING 3 FIRST FLOOR

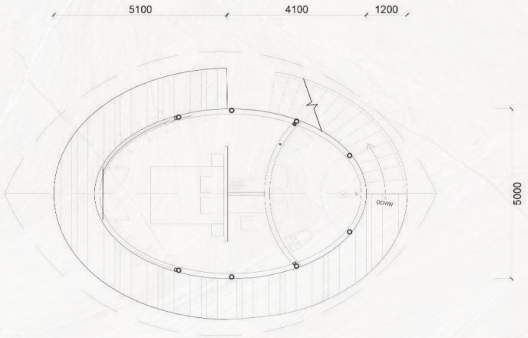

BUILDING 5 - FIRST FLOOR

SCALE: 1:100

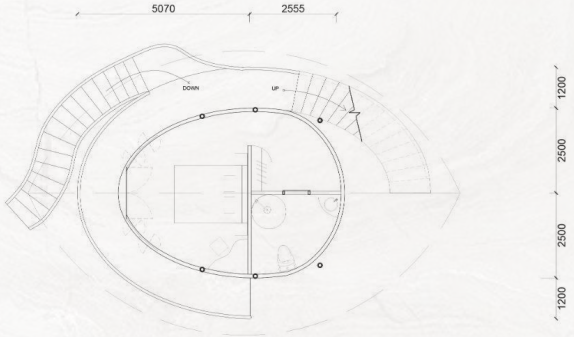

BUILDING 5 - GROUND FLOOR

SCALE: 1:100

PROJECT	GOVE - SAWAN HUJAN
ADDRESS	UBUD
ISSUE	CONCEPT DESIGN
CLIENT	GOVE
DESIGNED BY	PABLO LUNA STUDIO
DRAWN BY	GIL

DATE

2023-01-27

SCALE

1:100@A3

DRAWING No.

A-1-101

DRAWING TITLE

BUILDING 4

BEDROOM VILLA

COMMENTS

PABLO LUNA

BUILDING 4 FIRST & GROUND FLOOR

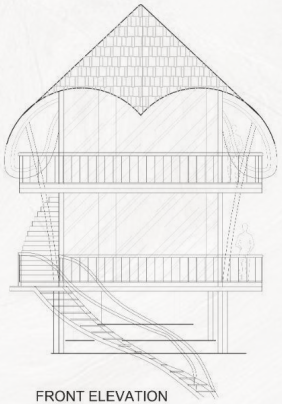

FRONT ELEVATION

SCALE: 1:100

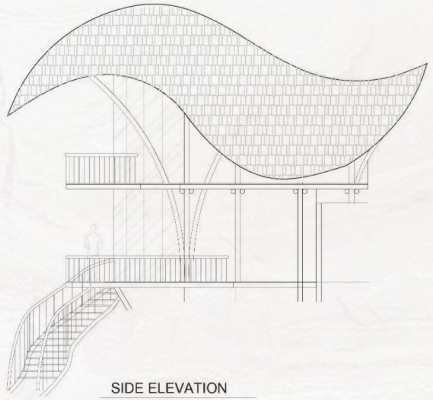

SIDE ELEVATION

SCALE: 1:100

PROJECT	GOVE - SAWAN HUJAN
ADDRESS	UBUD
ISSUE	CONCEPT DESIGN
CLIENT	GOVE
DESIGNED BY	PABLO LUNA STUDIO
DRAWN BY	GIL

DATE

2023-01-27

SCALE

1:100@A3

DRAWING No.

A-1-101

DRAWING TITLE

BUILDING 4

BEDROOM VILLA
ELEVATION

COMMENTS

PABLO LUNA

BUILDING 4 ELEVATION



PROJECT	GOVE - SAWAN HUJAN
ADDRESS	UBUD
ISSUE	CONCEPT DESIGN
CLIENT	GOVE
DESIGNED BY	PABLO LUNA STUDIO
DRAWN BY	GIL

DATE
2023-01-27

SCALE
1:100@A3

DRAWING No.
A-1-101

DRAWING TITLE
POOL AND DECK

COMMENTS

PABLO LUNA

POOL & DECK













