FLOOR PLAN

TYPICAL FLOOR PLAN (1ST - 8TH FLOOR)

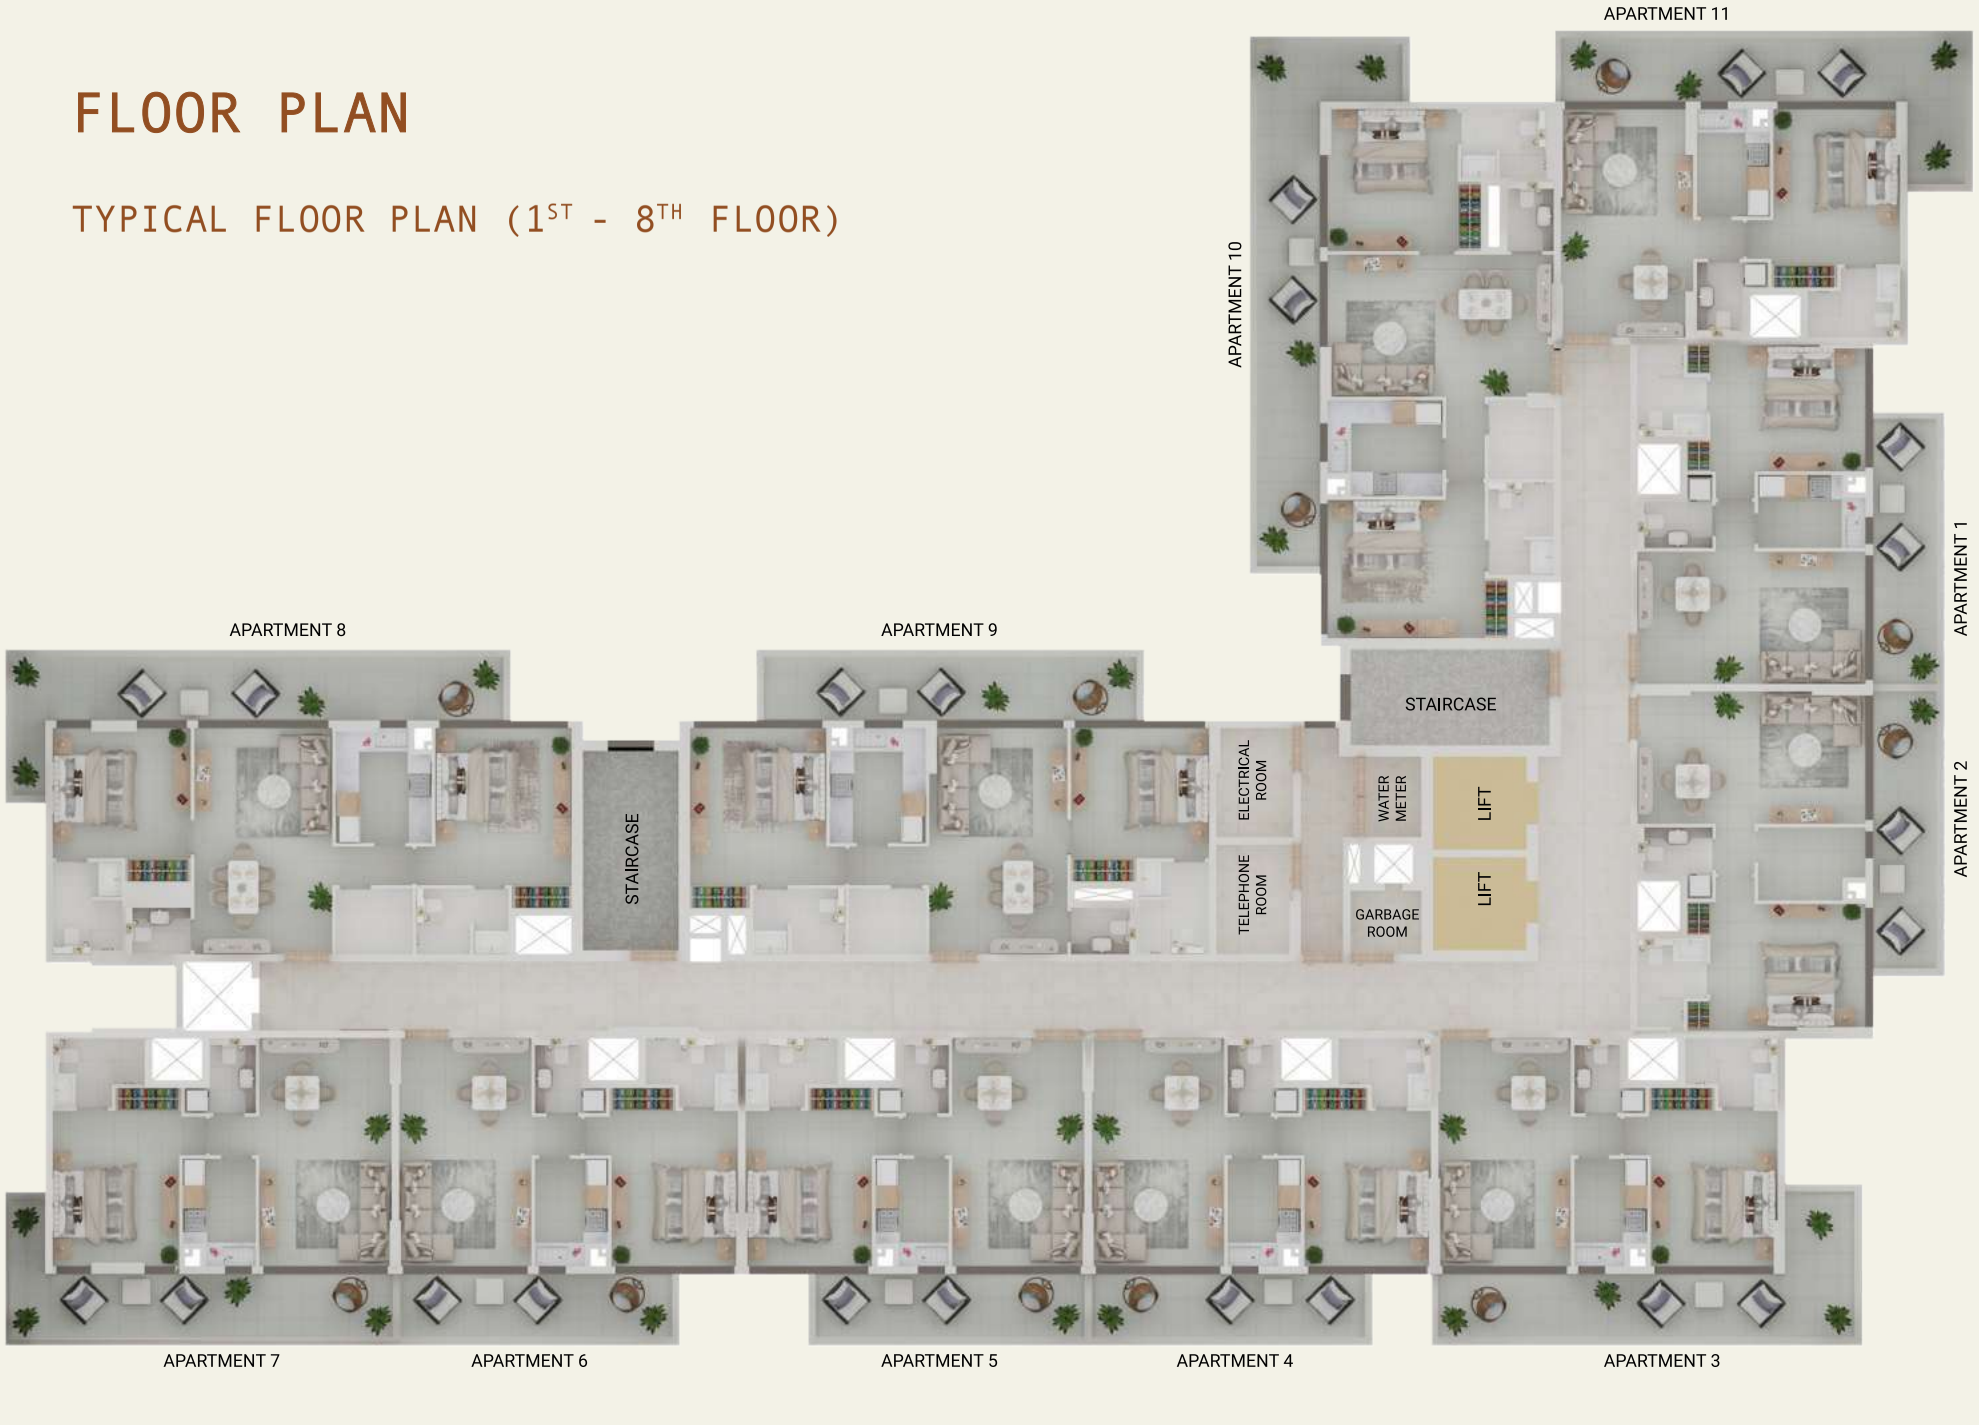

* Disclaimer: All design, features, amenities, materials, dimensions, layout drawings are approximate and subject to change without notice; Actual area of the Unit may vary from the stated area, drawings not to scale; Developer reserves the right to make revisions to comply with any Applicable Law or the requirements of any Relevant Authority; For actual sizes please refer the Unit's Sales Purchase Agreement.

APARTMENT 01



Type 1 - 1 BHK			
TYPE	Suite (Sq. ft)	Balcony (Sq. ft)	Total (Sq. ft)
AREA	574.37	141.44	715.81
APT NO.	P01. 101, 201, 301, 401, 501, 601, 701, 801		

Service Shaft

APARTMENT 02



Type 2 - 1 BHK			
TYPE	Suite (Sq. ft)	Balcony (Sq. ft)	Total (Sq. ft)
AREA	574.37	141.44	715.81
APT NO.	P02. 102, 202, 302, 402, 502, 602, 702, 802		

Service Shaft

APARTMENT 03



Type 3 - 1 BHK			
TYPE	Suite (Sq. ft)	Balcony (Sq. ft)	Total (Sq. ft)
AREA	574.37	246.93	821.29
APT NO.	P03, 103, 203, 303, 403, 503, 603, 703, 803		

Service Shaft

APARTMENT 04

ENTRANCE

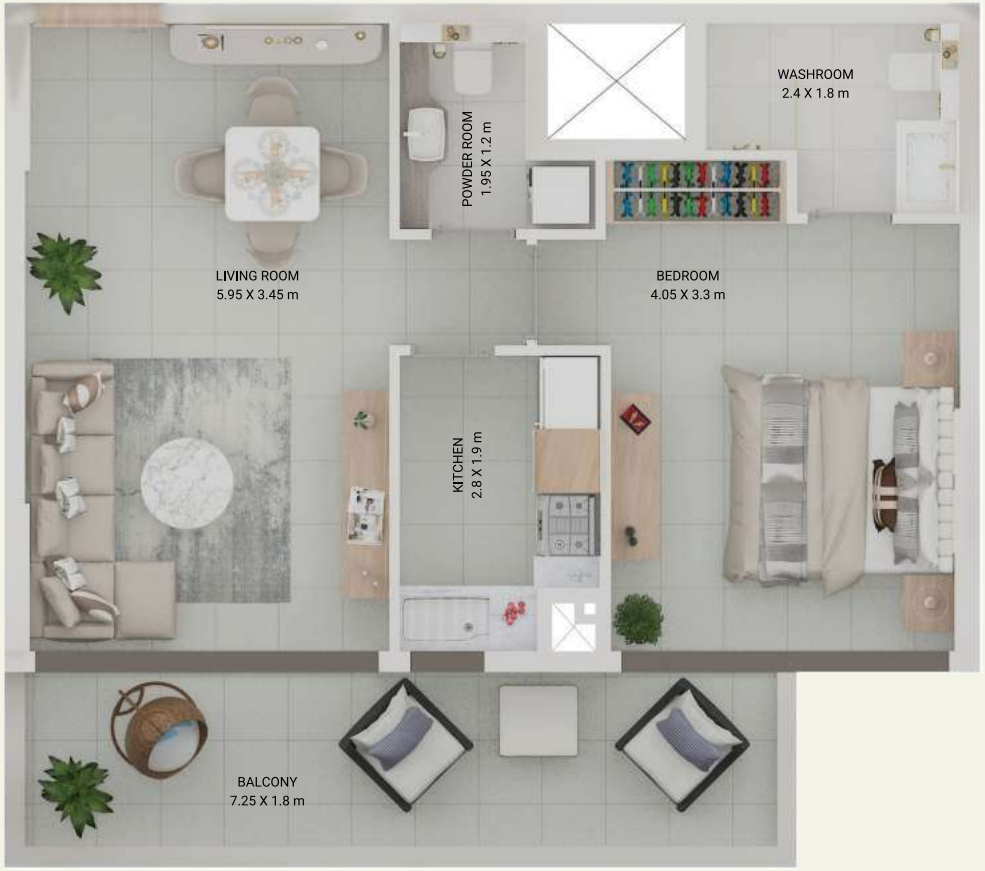

Type 4 - 1 BHK			
TYPE	Suite (Sq. ft)	Balcony (Sq. ft)	Total (Sq. ft)
AREA	574.37	141.44	715.81
APT NO.	P04, 104, 204, 304, 404, 504, 604, 704, 804		

Service Shaft

APARTMENT 05

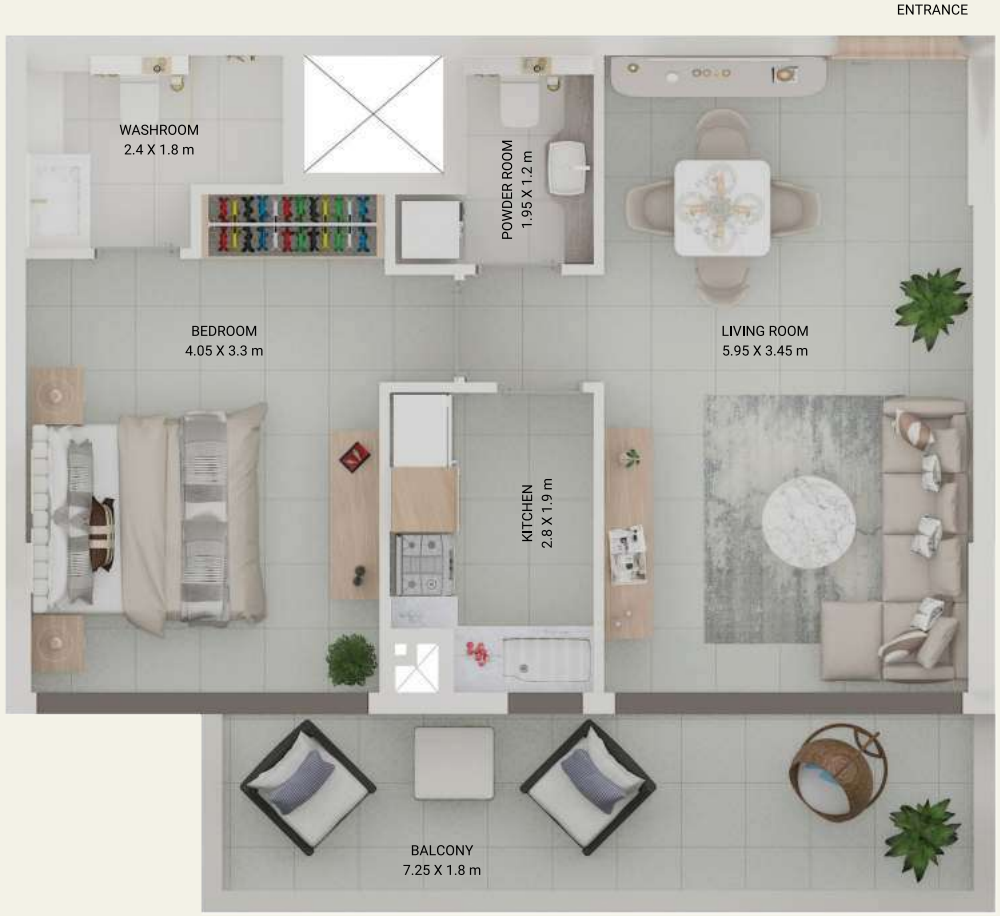

Type 5 - 1 BHK			
TYPE	Suite (Sq. ft)	Balcony (Sq. ft)	Total (Sq. ft)
AREA	574.37	141.44	715.81
APT NO.	P05, 105, 205, 305, 405, 505, 605, 705, 805		

Service Shaft

APARTMENT 06



Type 6 - 1 BHK			
TYPE	Suite (Sq. ft)	Balcony (Sq. ft)	Total (Sq. ft)
AREA	574.37	141.44	715.81
APT NO.	P06, 106, 206, 306, 406, 506, 606, 706, 806		

Service Shaft

APARTMENT 07

Type 7 - 1 BHK			
TYPE	Suite (Sq. ft)	Balcony (Sq. ft)	Total (Sq. ft)
AREA	574.37	216.25	790.62
APT NO.	P07, 107, 207, 307, 407, 507, 607, 707, 807		

Service Shaft



APARTMENT 08



Type 1 - 2 BHK

TYPE	Suite (Sq. ft)	Balcony (Sq. ft)	Total (Sq. ft)
AREA	870.48	271.04	1141.52
APT NO.	108, 208, 308, 408, 508, 608, 708, 808		

Service Shaft

APARTMENT 09



Type 2 - 2 BHK			
TYPE	Suite (Sq. ft)	Balcony (Sq. ft)	Total (Sq. ft)
AREA	871.24	193.21	1064.45
APT NO.	P08, 109, 209, 309, 409, 509, 609, 709, 809		

Service Shaft

APARTMENT 10



Type 3 - 2 BHK

TYPE	Suite (Sq. ft)	Balcony (Sq. ft)	Total (Sq. ft)
AREA	886.85	308.5	1195.34
APT NO.	P09, 110, 210, 310, 410, 510, 610, 710, 810		

Service Shaft

APARTMENT 11



Type 8 - 1 BHK

TYPE	Suite (Sq. ft)	Balacony (Sq. ft)	Total (Sq. ft)
AREA	574.37	234.66	809.02
APT NO.	P10, 111, 211, 311, 411, 511, 611, 711, 811		

Service Shaft