
BOUNDARY SURVEY ~for~Burns & Wareing Parcels & Henslin Auctioneers, LLC

~of~ W 1/2 of the NE 1/4, N 1/2 of the NW 1/4, SW 1/4 - NW 1/4
Section 24, Township 118, Range 33,
Lake Elizabeth Twp., Kandiyohi County, Minnesota.

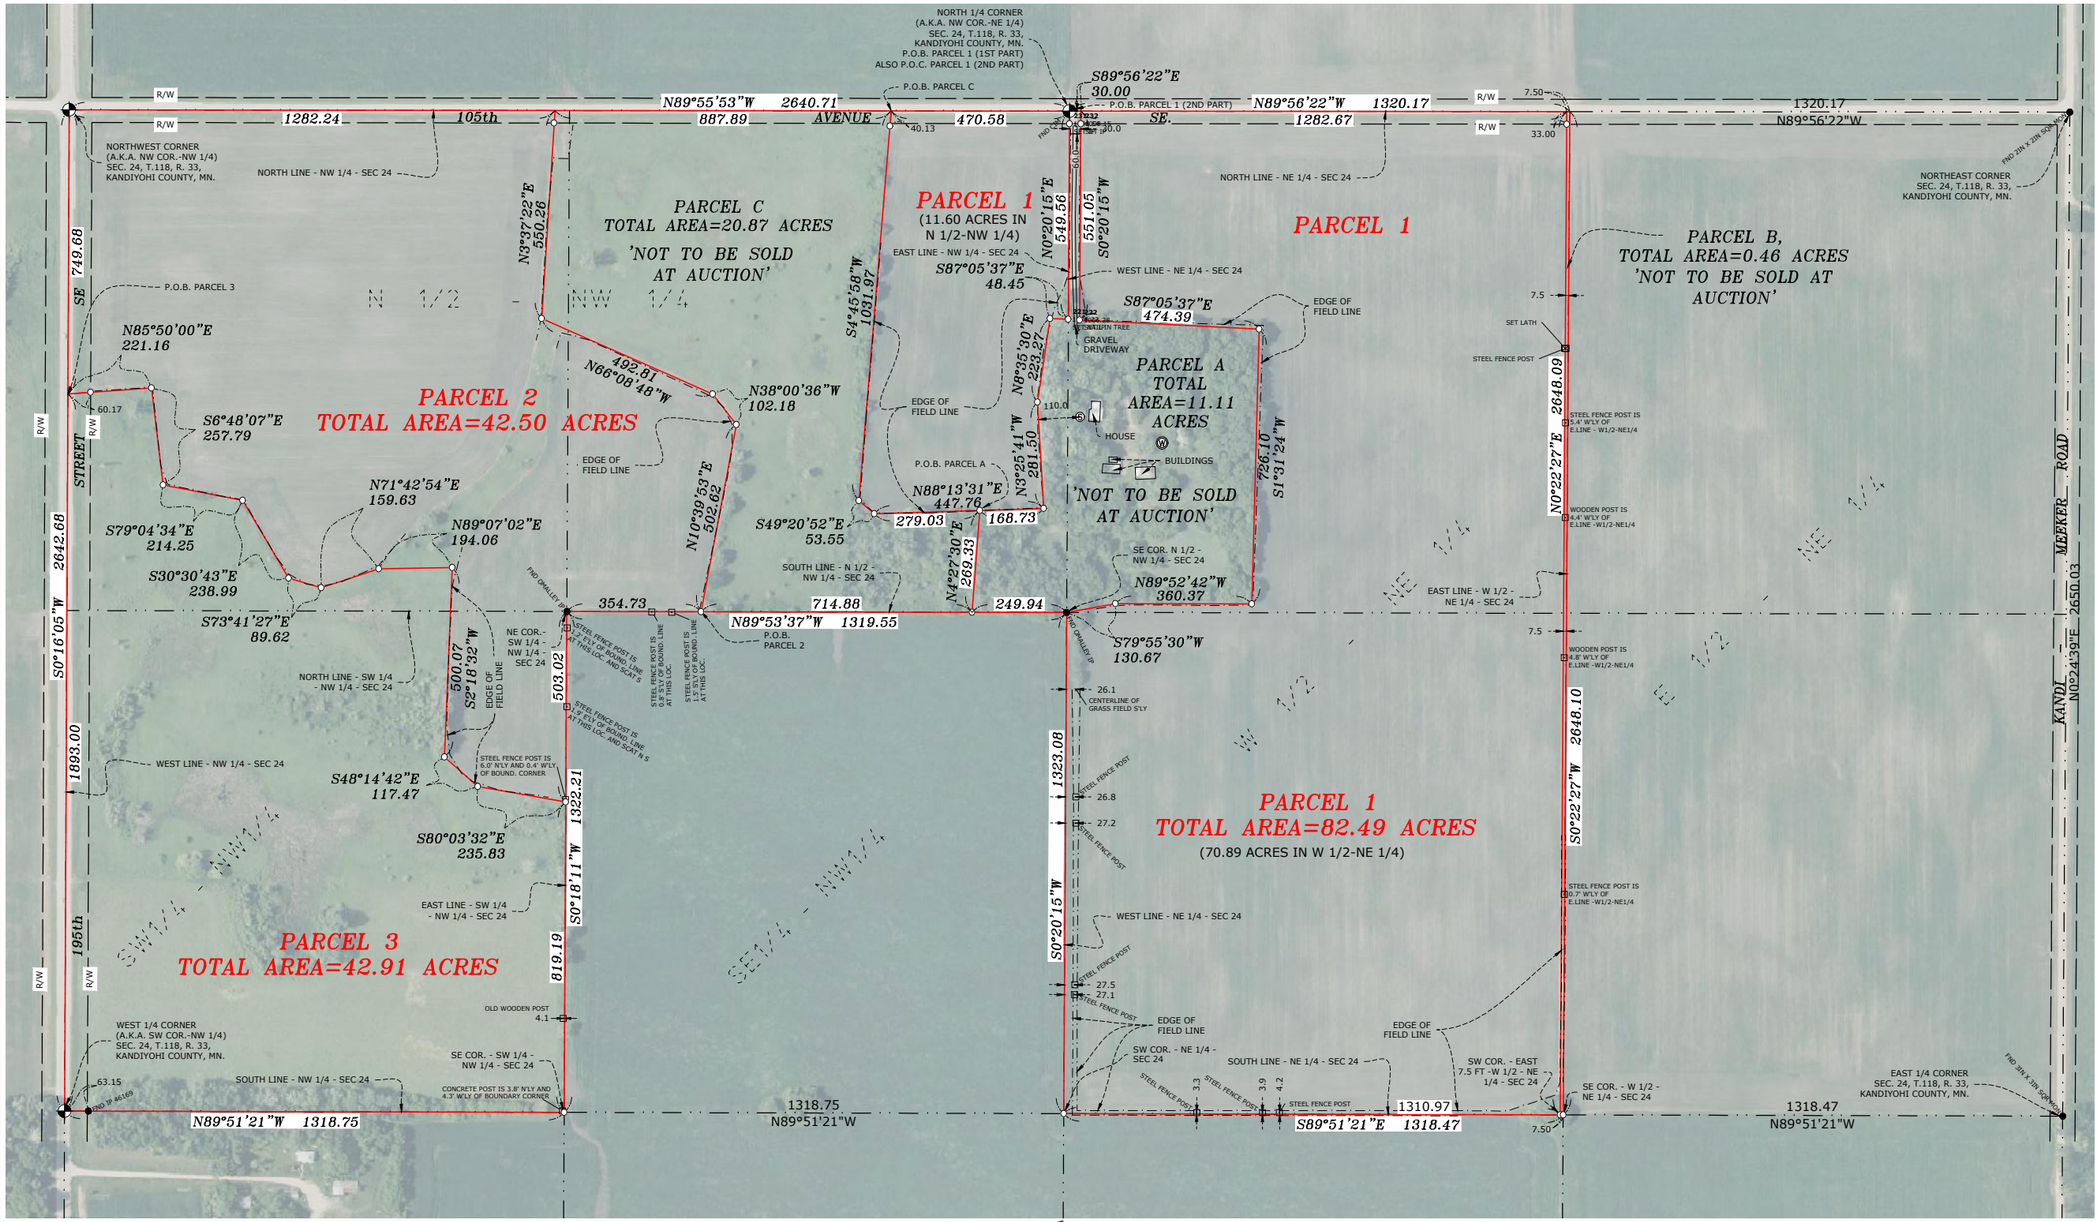

NORTH

GRAPHIC SCALE

200 0 100 200 400

SCALE IN FEET

LEGEND

- ● DENOTES IRON MONUMENT FOUND AS LABELED
- ○ DENOTES IRON MONUMENT SET, MARKED # 45356
- ◆ DENOTES KANDIYOHI COUNTY SECTION CORNER
- Ⓢ DENOTES SEPTIC TANK COVERS
- Ⓦ DENOTES WELL

NOTES

- Field survey was completed by E.G. Rud and Sons, Inc. on 09/28/26.
- Bearings shown are on Kandiyohi County NAD83 (96adj).
- Parent Parcel ID Number: 24-024-0020.
- This survey was prepared without the benefit of title work. Additional easements, restrictions and/or encumbrances may exist other than those shown hereon. Survey subject to revision upon receipt of a current title commitment or an attorney's title opinion.
- Aerial photo obtained from Microsoft Corp., is shown for reference purposes only and the accuracies are unknown.

I hereby certify that this survey, plan or report was prepared by me or under my direct supervision and that I am a duly Registered Land Surveyor under the laws of the State of Minnesota.

KURT D. NELSON

Date: 10/30/26 License No. 45356

E.G. RUD & SONS, INC.
EST. 1977
Professional Land Surveyors
990 5th Ave SE, Suite 2
Hutchinson, MN 55350
Tel. (320) 587-2025
www.egrud.com

SHEET 1 OF 2 SHEETS

DRAWN BY: EMS		JOB NO: 260950	DATE: 10/06/26
CHECK BY: KDN		FIELD CREW: JWM & LAD	
1	13OCT26	REV. PARCEL A & PARCEL 3	KDN
2	27OCT26	REV. PARCEL A & PARCEL 1	KDN
3	30OCT26	REV. PARCEL A & PARCEL C	KDN
NO.	DATE	DESCRIPTION	BY

260950