




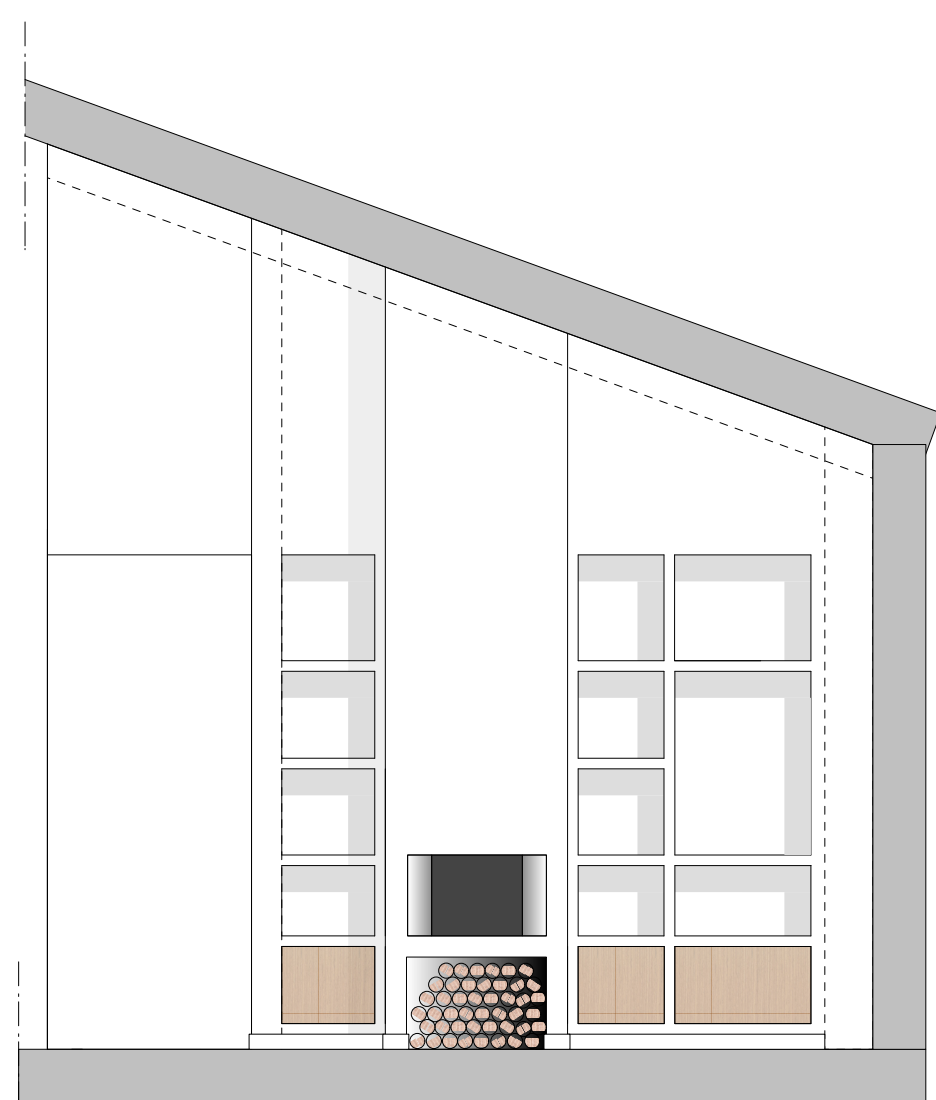


view GF

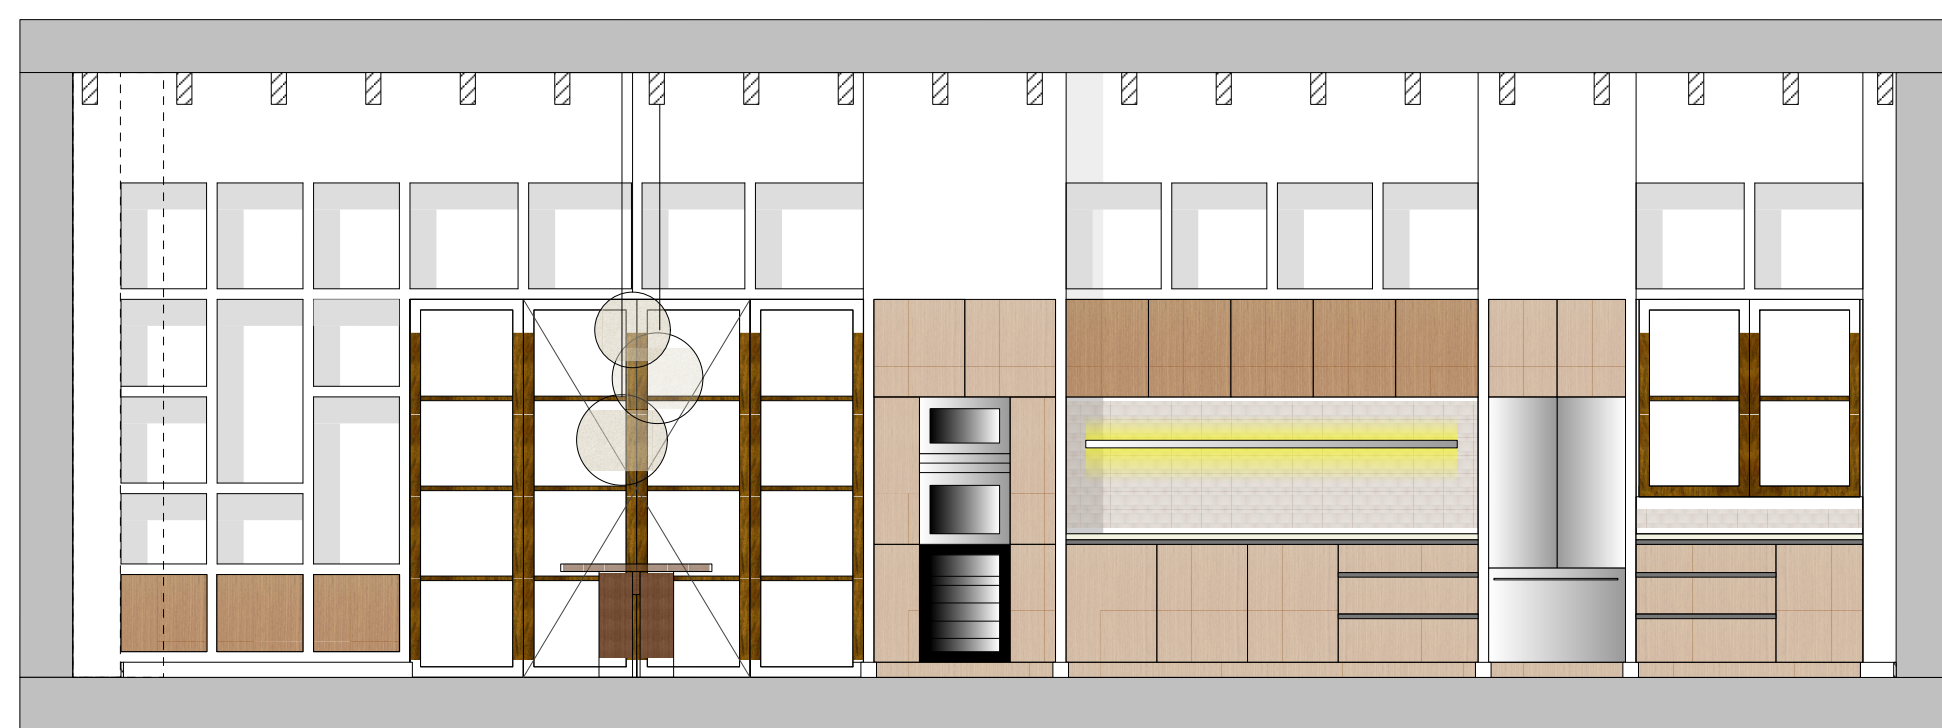


view FE

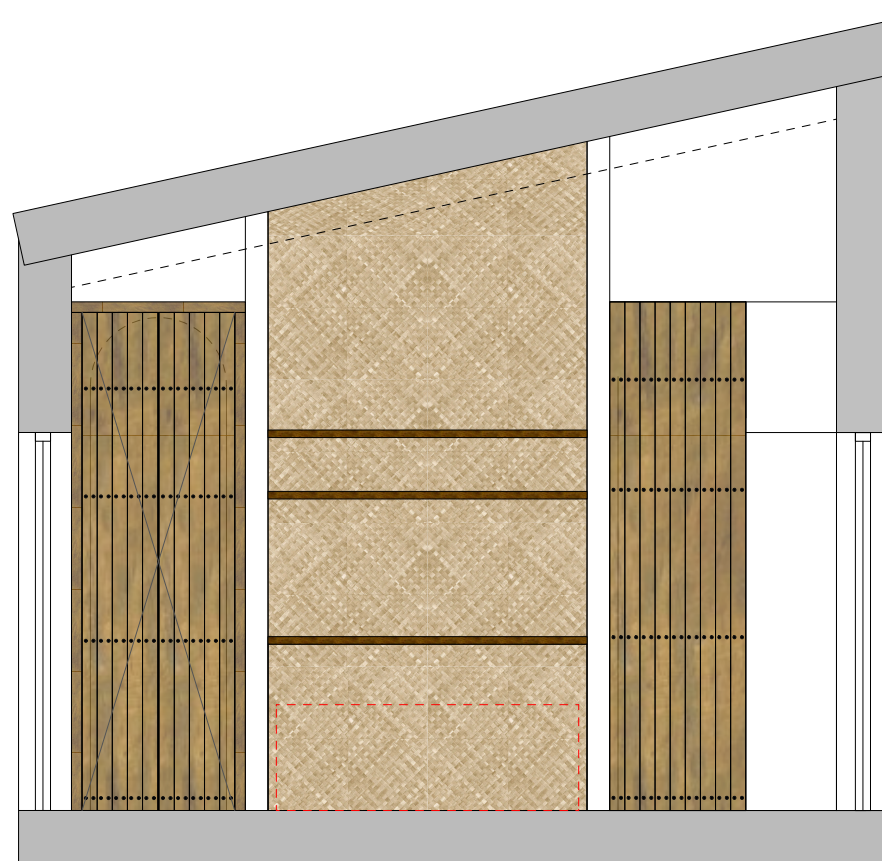


view HB

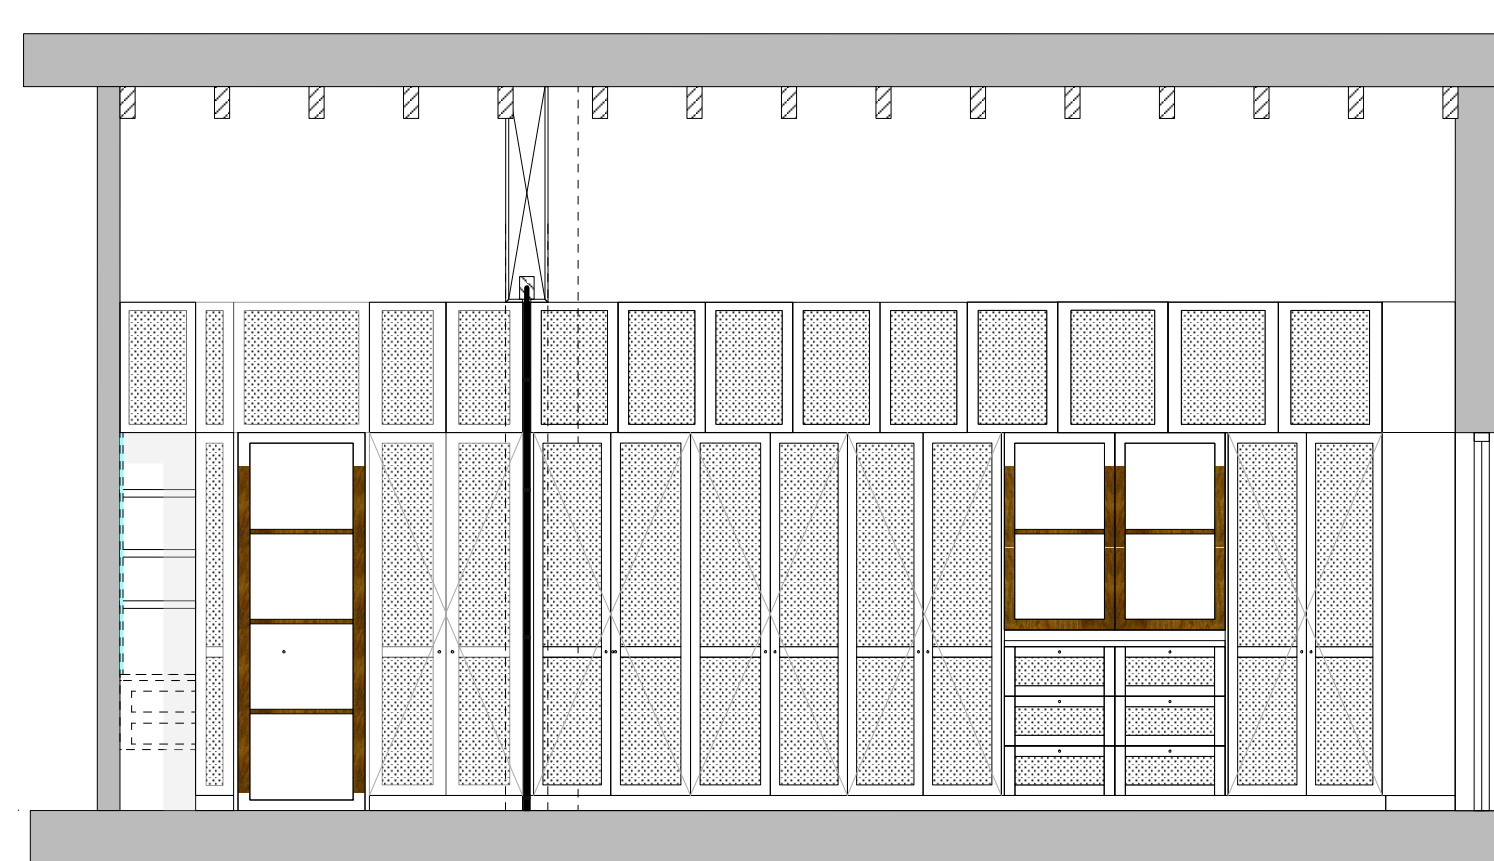



view CBA

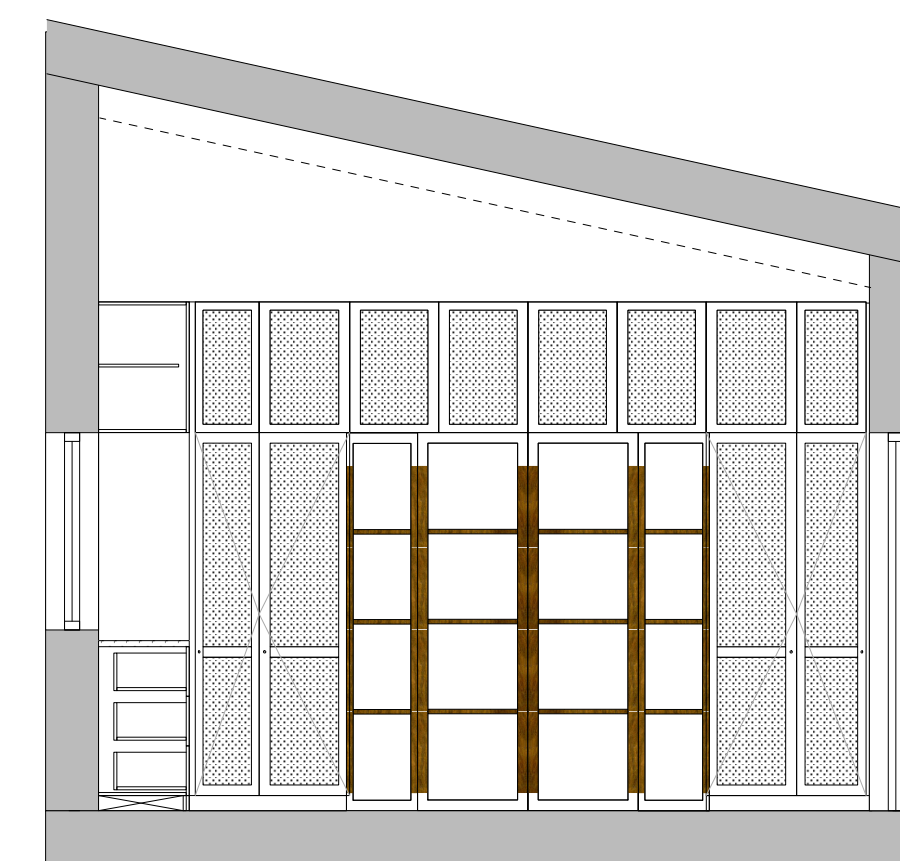


view AI

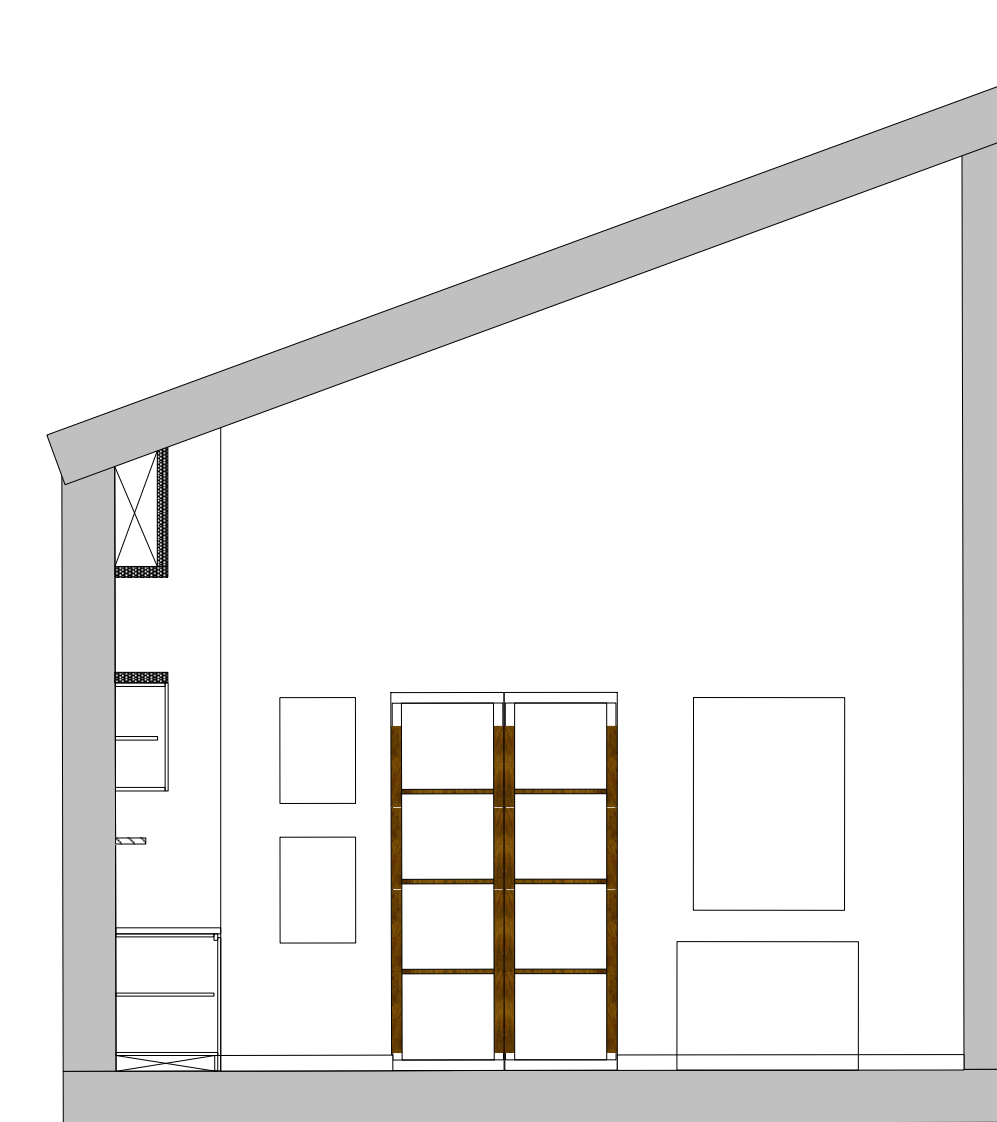


view ED

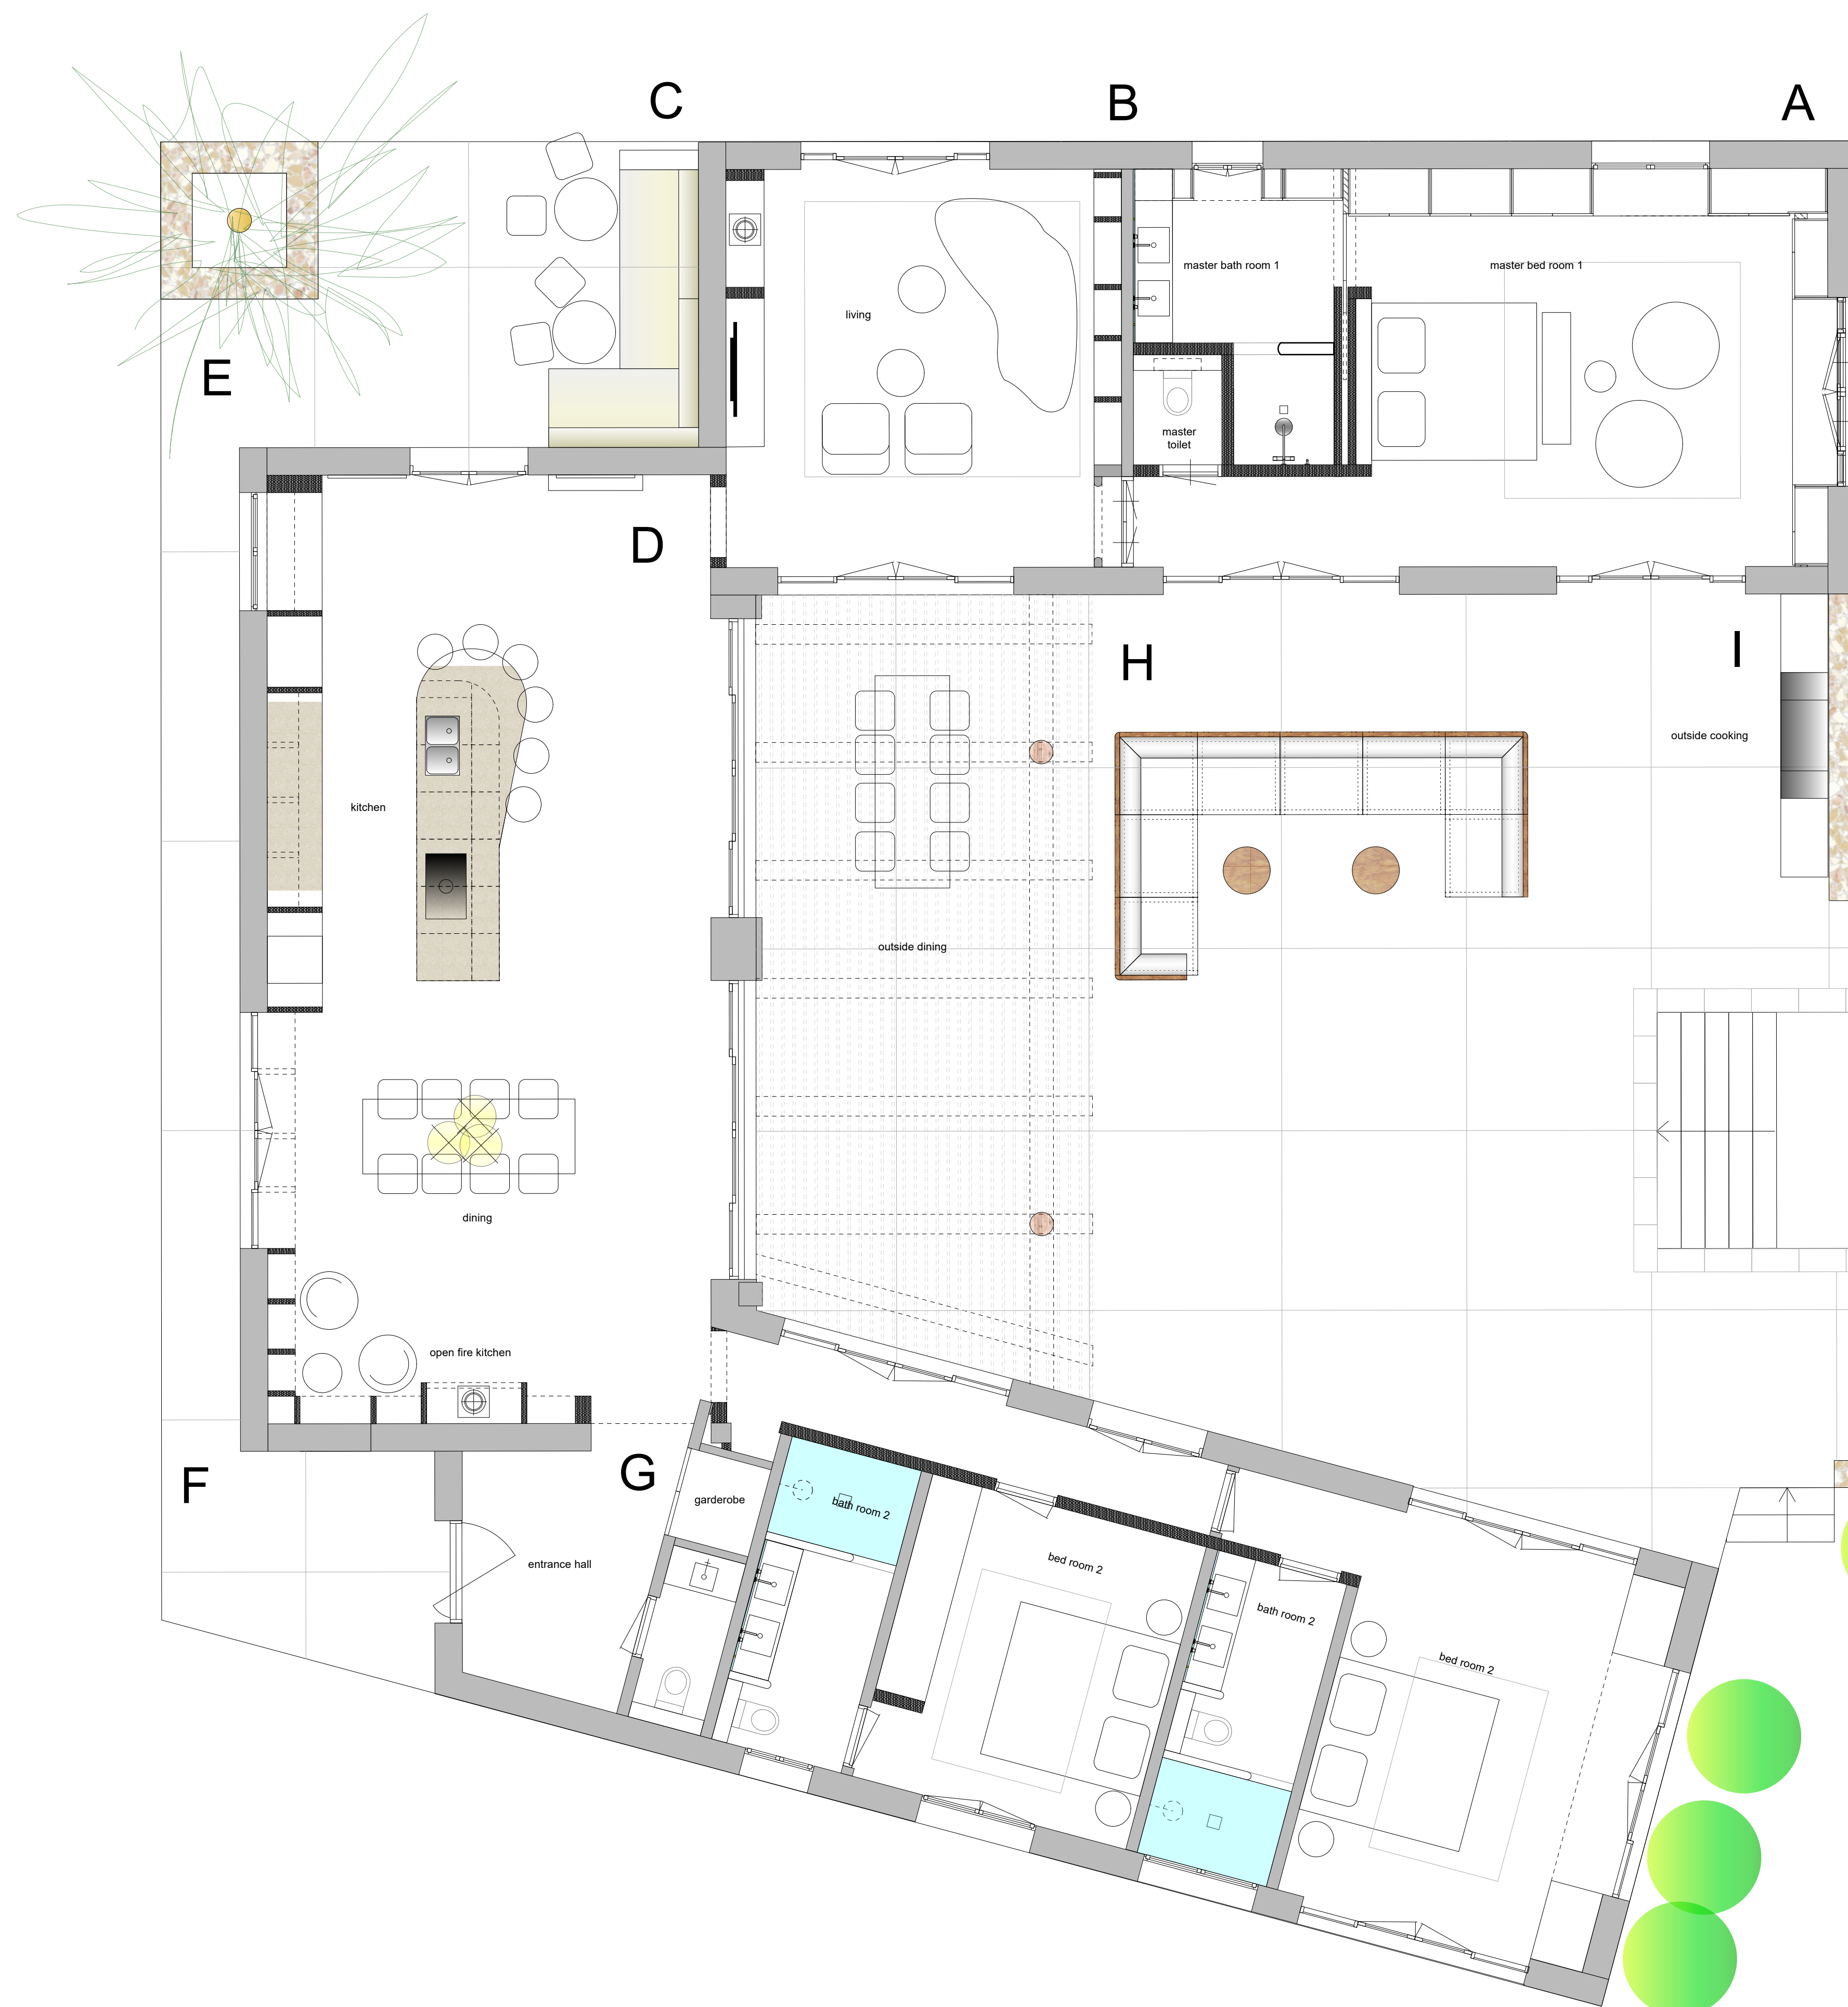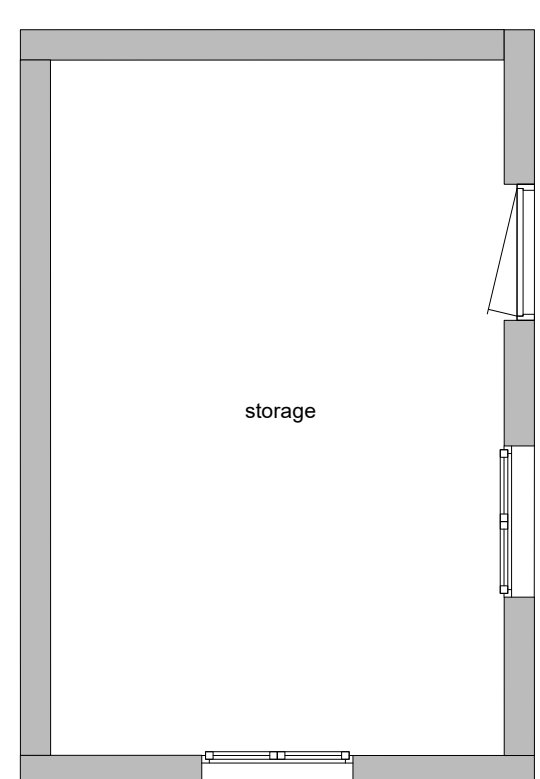

plattegrond

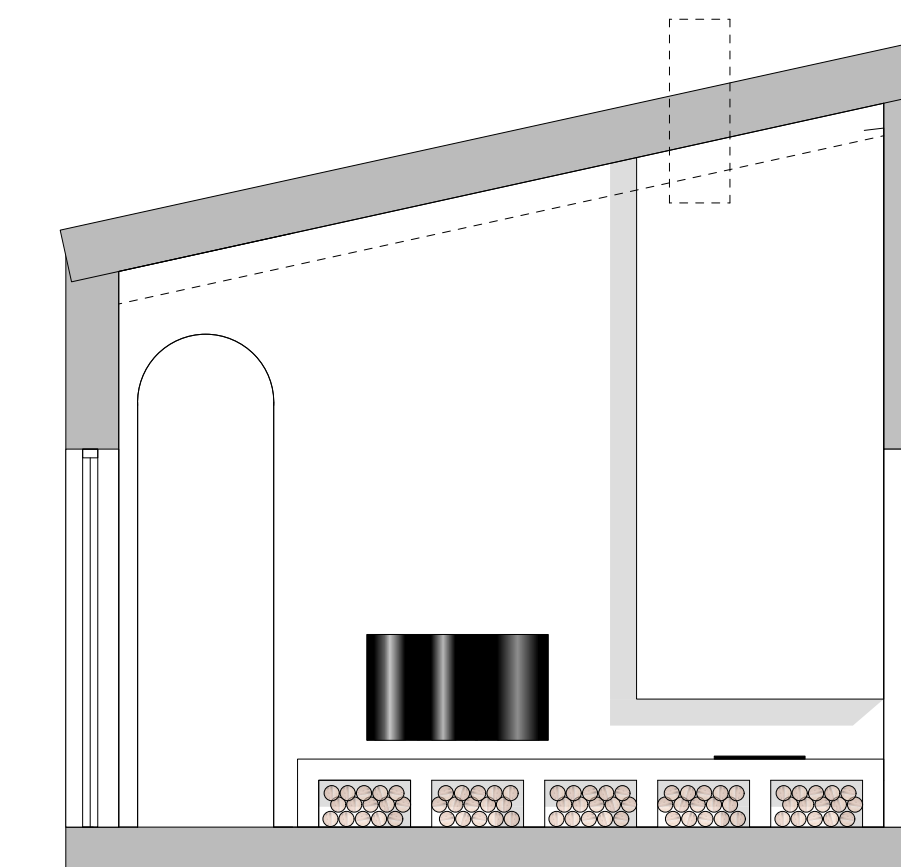

view DC

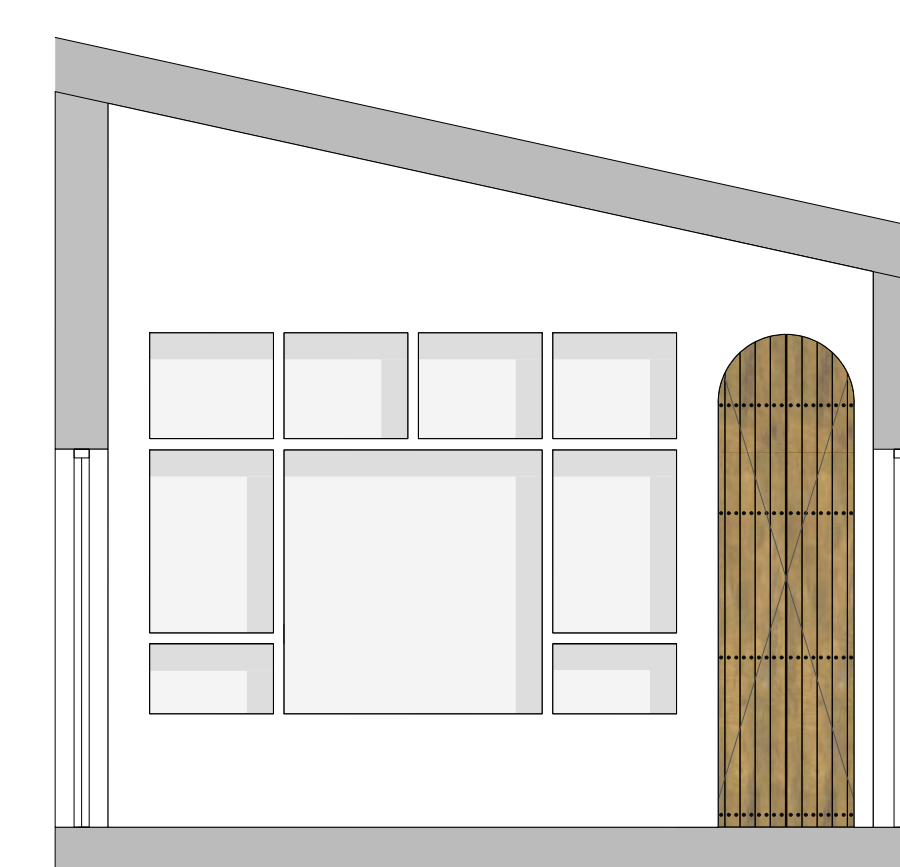

view BH