
# BOUNDARY SURVEY

**~for~Burns & Wareing Parcels & Henslin Auctioneers, LLC**

**~of~ West Half of the Northeast Quarter - North Half of the Northwest Quarter - Southwest Quarter of the Northwest Quarter Section 24, Township 118, Range 33, Lake Elizabeth Twp., Kandiyohi County, Minnesota.**

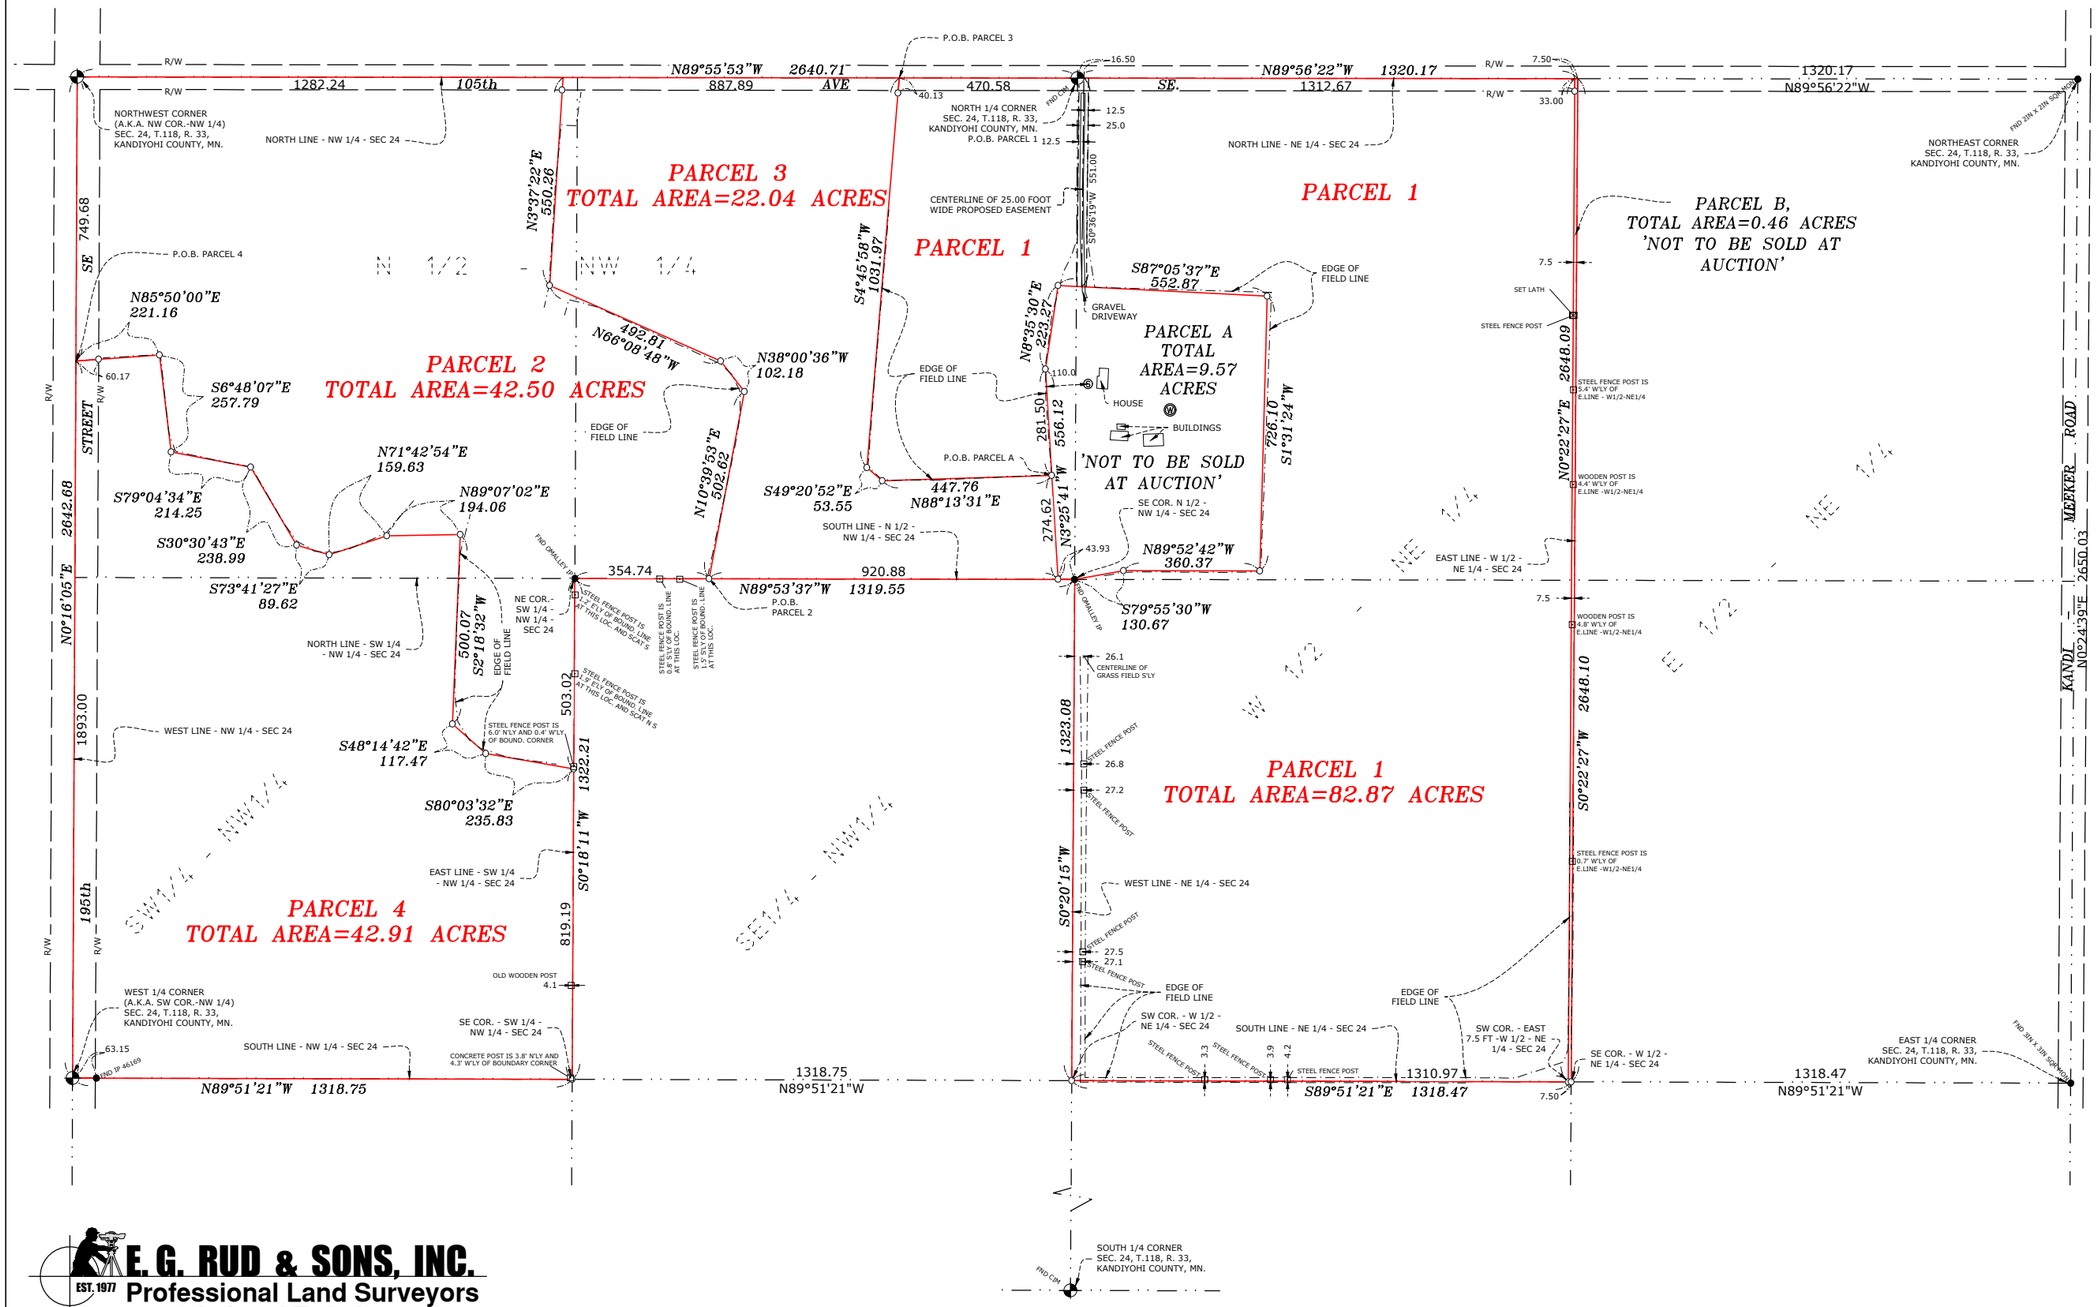


## NORTH

GRAPHIC SCALE

200 0 100 200 400

SCALE IN FEET

## LEGEND

- ● DENOTES IRON MONUMENT FOUND AS LABELED
- ○ DENOTES IRON MONUMENT SET, MARKED # 45356
- ◓ DENOTES KANDIYOHI COUNTY SECTION CORNER
- Ⓢ DENOTES SEPTIC TANK COVERS
- Ⓦ DENOTES WELL

## NOTES

- Field survey was completed by E.G. Rud and Sons, Inc. on 09/28/26.
- Bearings shown are on Kandiyohi County NAD83 (96adj).
- Parent Parcel ID Number: 24-024-0020.
- This survey was prepared without the benefit of title work. Additional easements, restrictions and/or encumbrances may exist other than those shown hereon. Survey subject to revision upon receipt of a current title commitment or an attorney's title opinion.

I hereby certify that this survey, plan or report was prepared by me or under my direct supervision and that I am a duly Registered Land Surveyor under the laws of the State of Minnesota.

KURT D. NELSON

Date: 10/06/26 License No. 45356


**E. G. RUD & SONS, INC.**
EST. 1977
Professional Land Surveyors
990 5th Ave SE, Suite 2
Hutchinson, MN 55350
Tel. (320) 587-2025
www.egrud.com


**SHEET 1 OF 2 SHEETS**

| | | | |
|---|---|---|---|
| DRAWN BY: EMS | | JOB NO: 260950 | DATE: 10/06/26 |
| CHECK BY: KDN | | FIELD CREW: JWM & LAD | |
| 1 | | | |
| 2 | | | |
| 3 | | | |
| NO. | DATE | DESCRIPTION | BY |

260950