




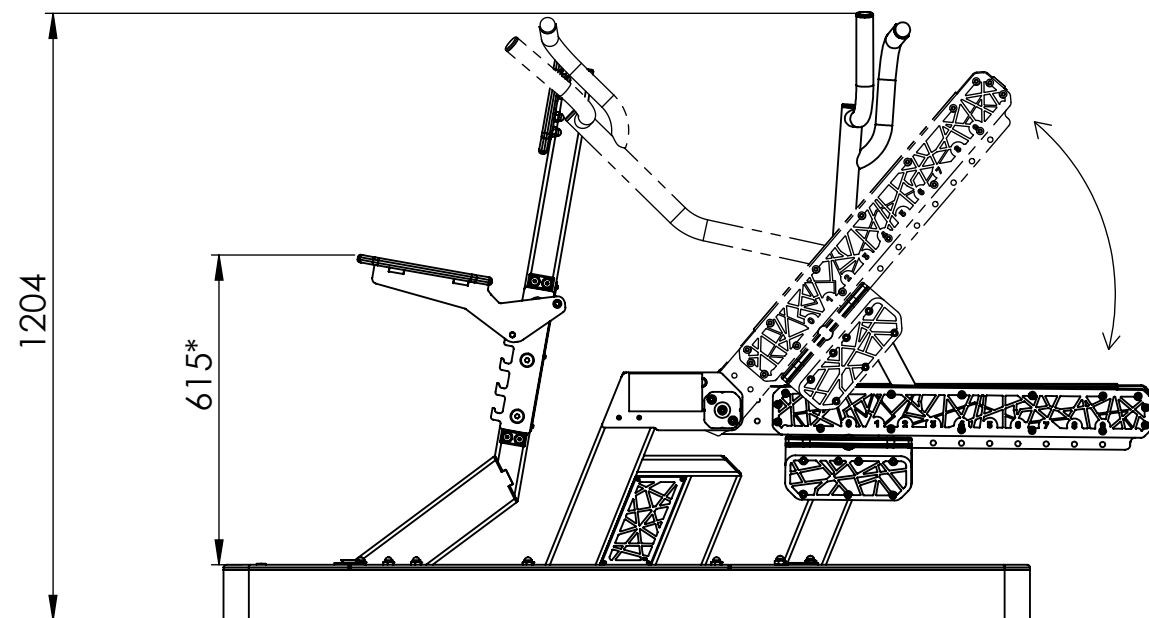

*Adjustable height

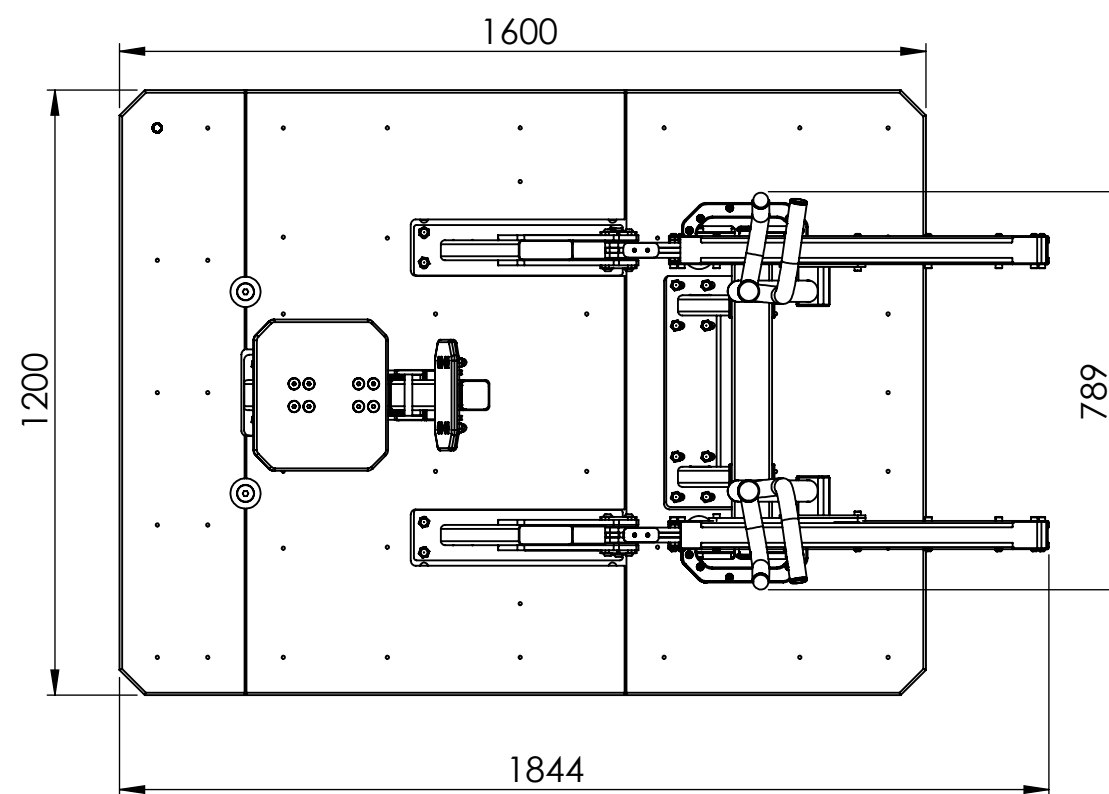

POS.	NUMBER	PCS	NAME	REV.	MATERIAL	CLASS
1	30-16419	1	Seated Row OG	A03		MO

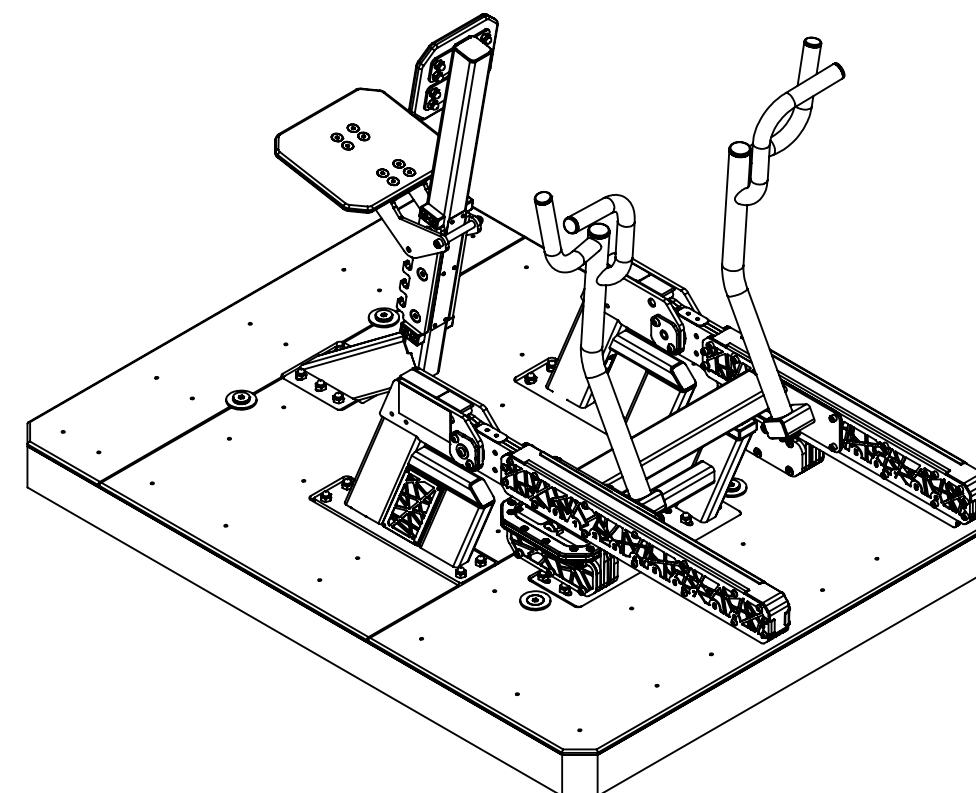

30-14773-H


SCALE:1:15

A3 Sheet 1 of 4

Mass 646.18

Rev A00

16.03.2026

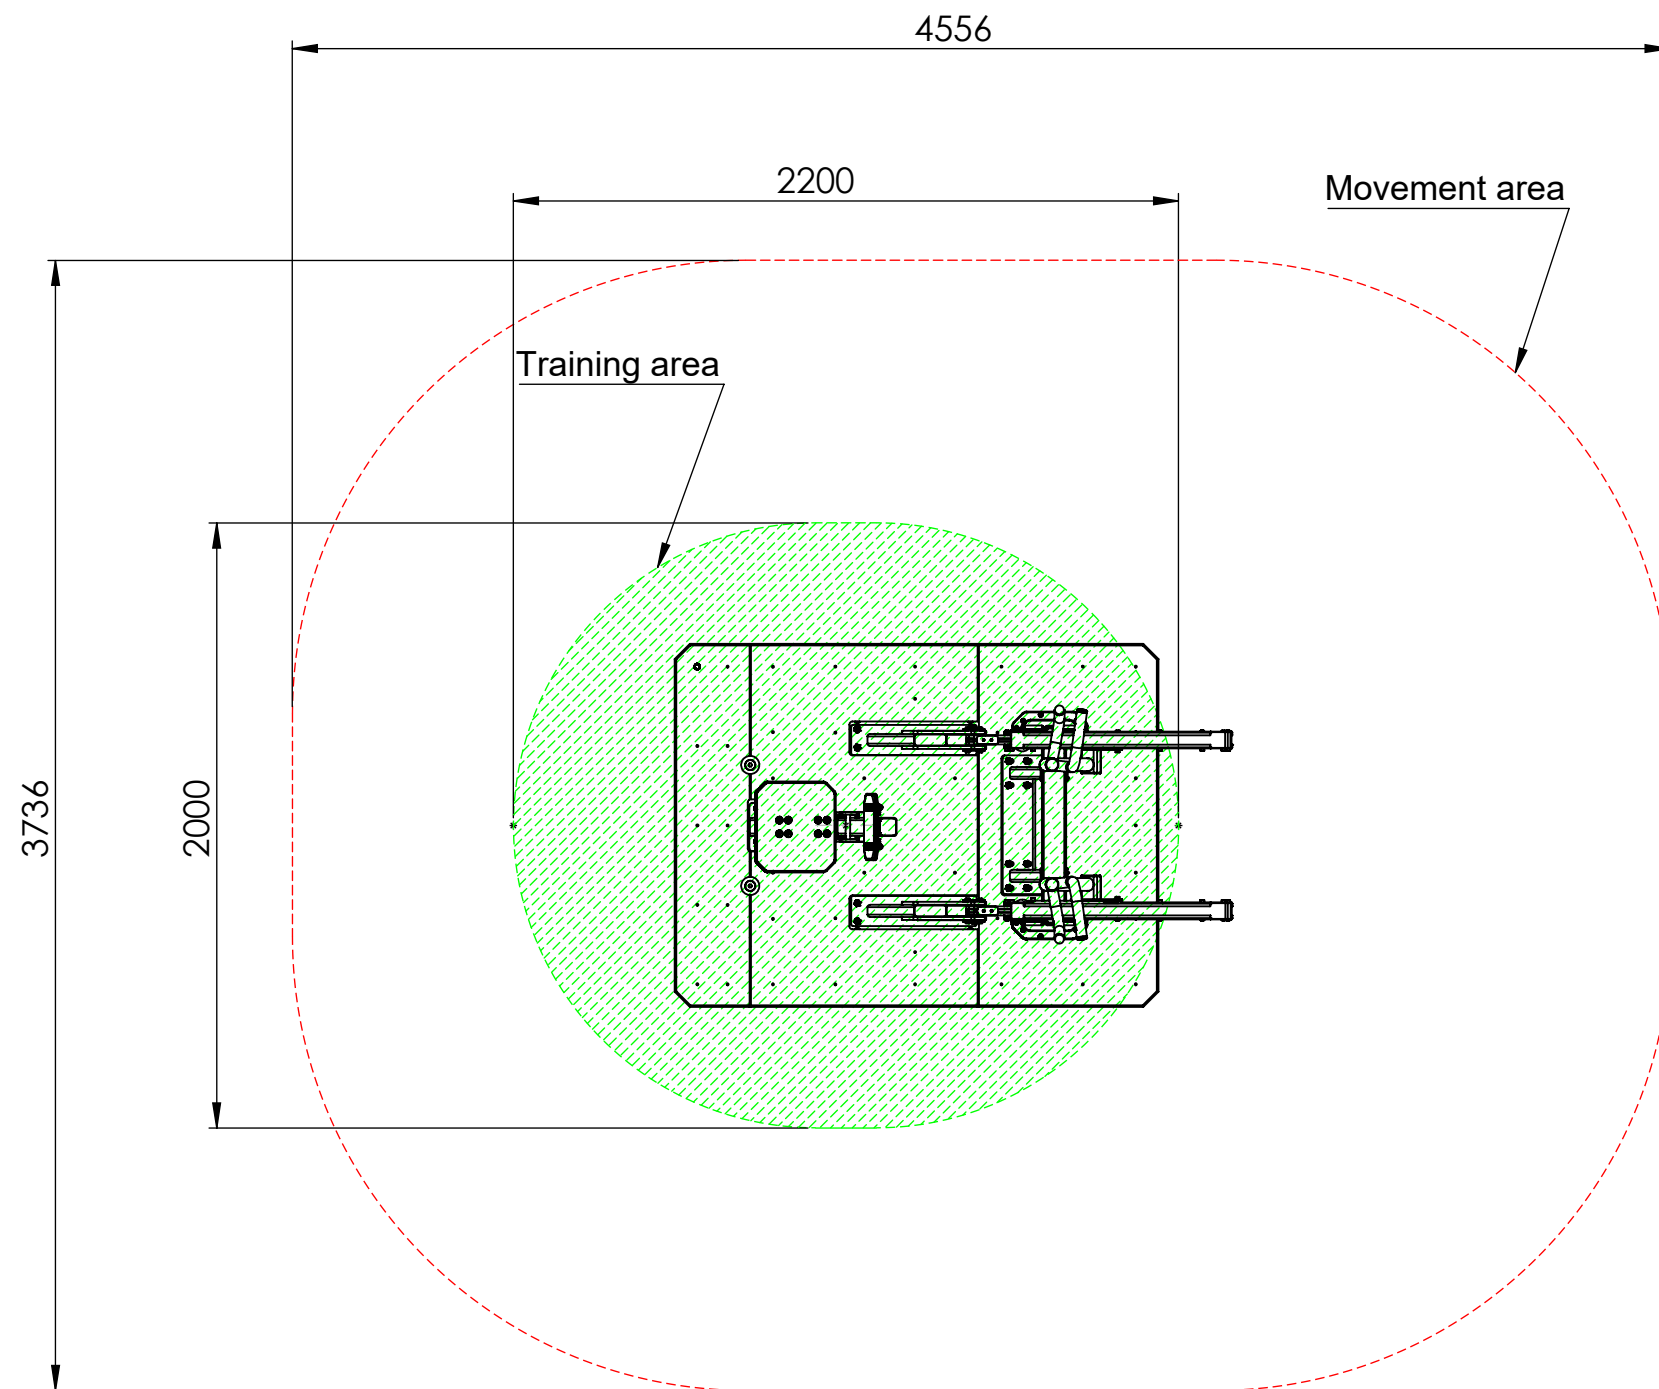

30-14773-H


Mass 646.00

Rev A00


SCALE:1:25

A3 Sheet 2 of 4

16.03.2026

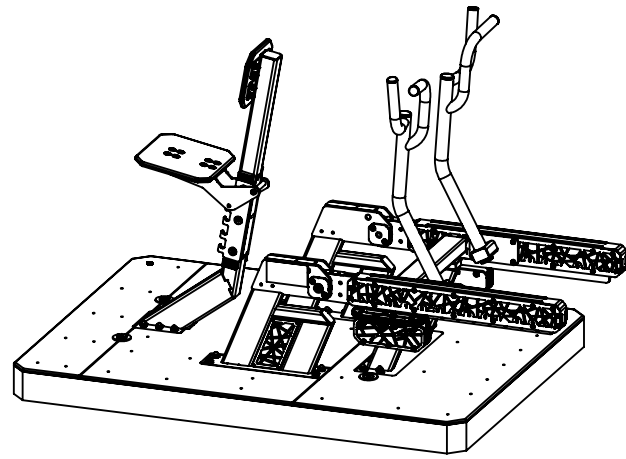


Standard 160x120x10 reinforced concrete
+ 1cm plastic base

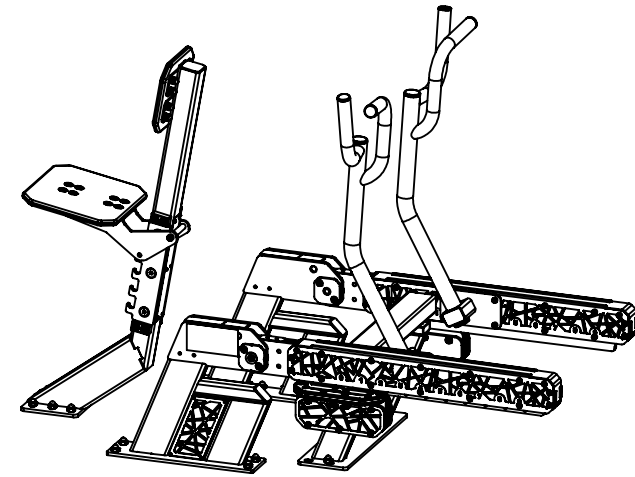


Base free (SKU 30-16399)

Installation according to EN16630

Setting plastic surface level with ground surface

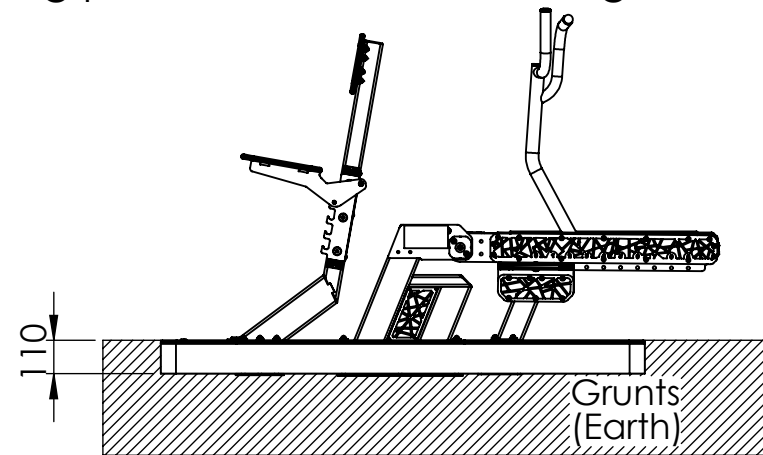


Freestanding installation

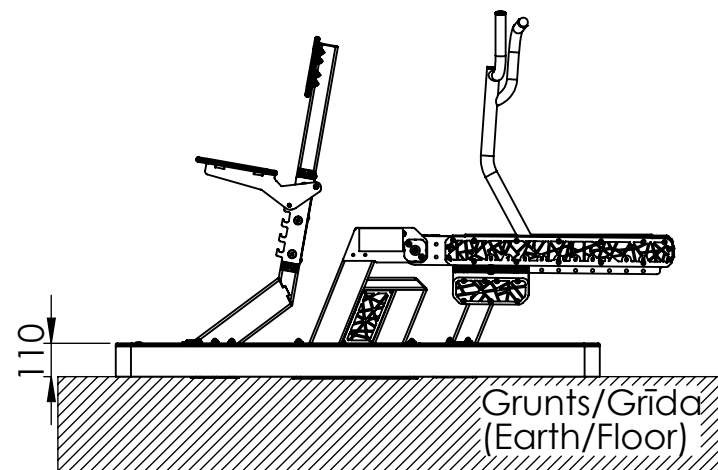

Concrete foundation on location

- Installation according to EN16630
- Pre-poured concrete or existing concrete foundation.
- Minimum concrete foundation size in brackets.
- Mounting with M12 Anchoring bolts according to foundation type.

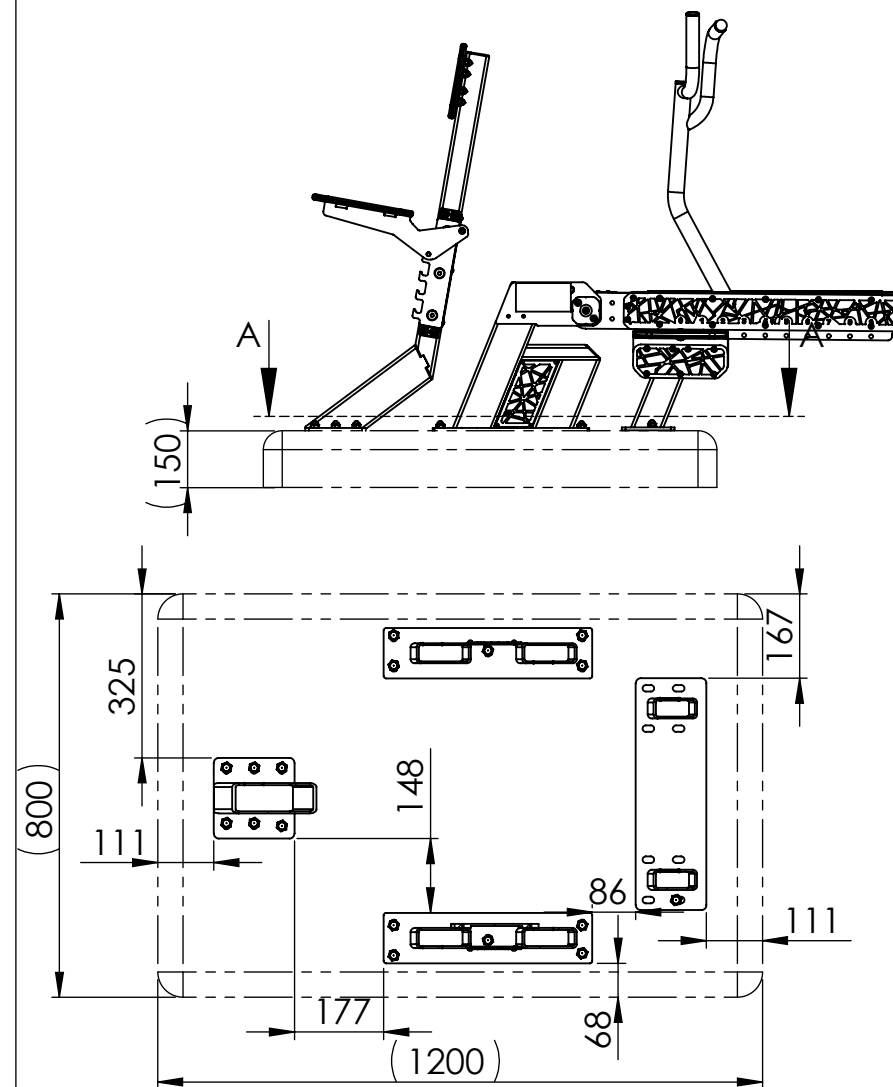

A-A (1 : 15)



30-14773-H

SCALE:1:25

A3 Sheet 3 of 4

Mass 646.18

Rev A00

16.03.2026