

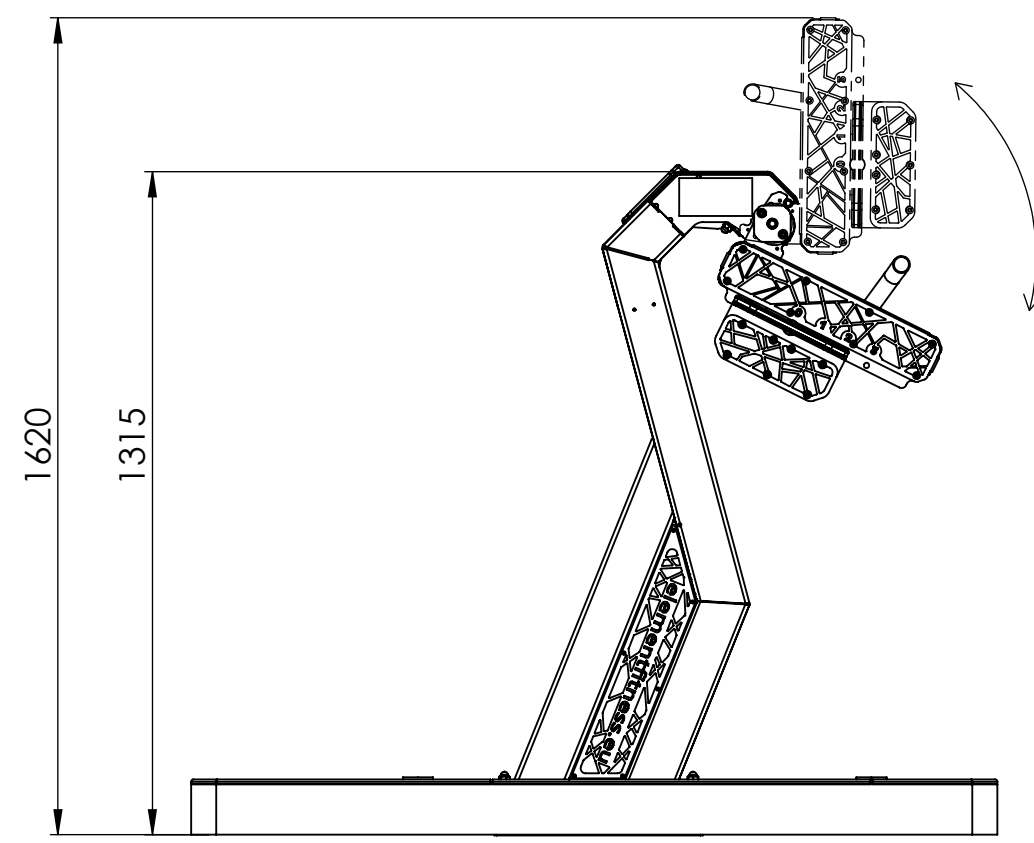
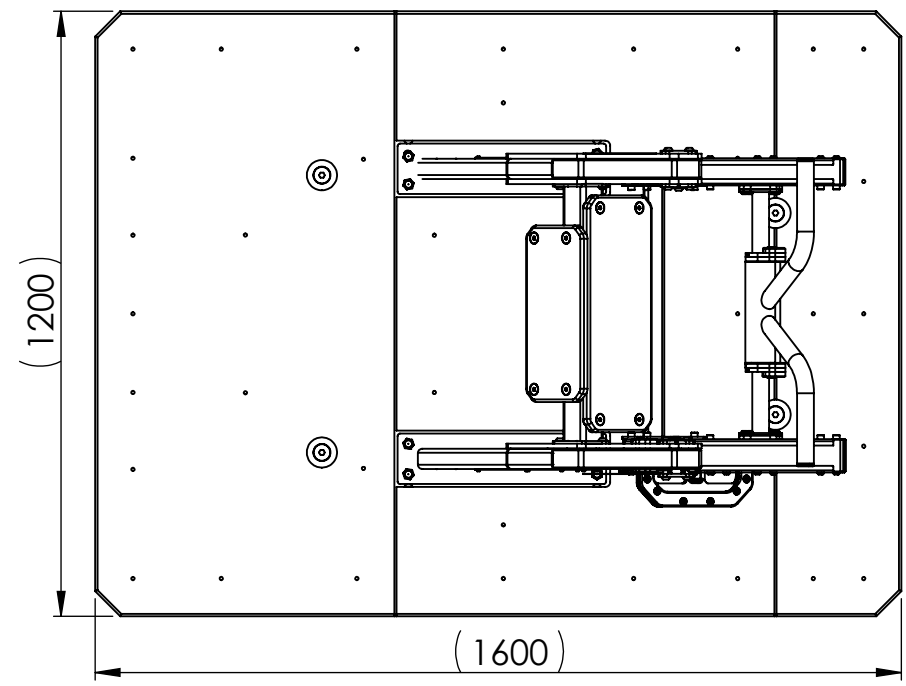


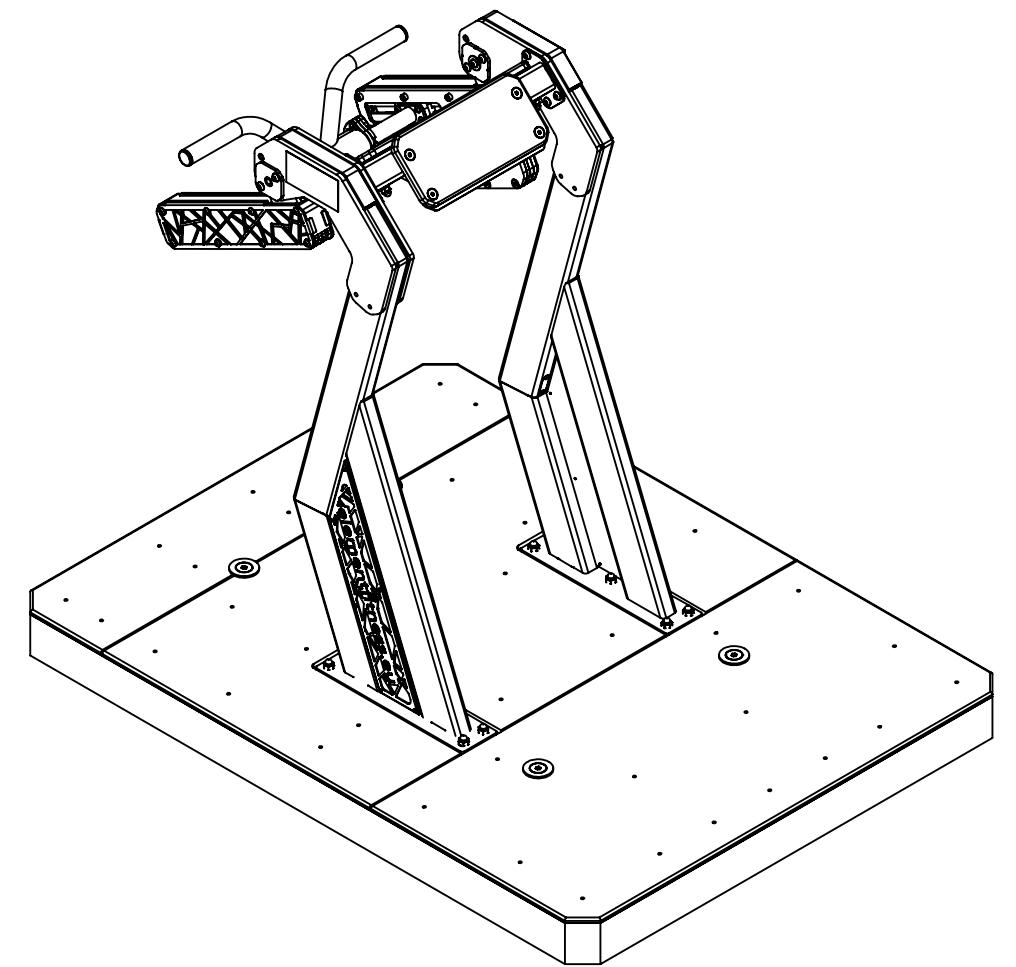

POS.	NUMBER	PCS	NAME	REV.	MATERIAL	CLASS
1	30-18554	1	Bicep OG MO	A01		MO

	30-14774		Mass	602.55
			Rev	C00
SCALE:1:15		A3	Sheet 1 of 4	16.03.2026

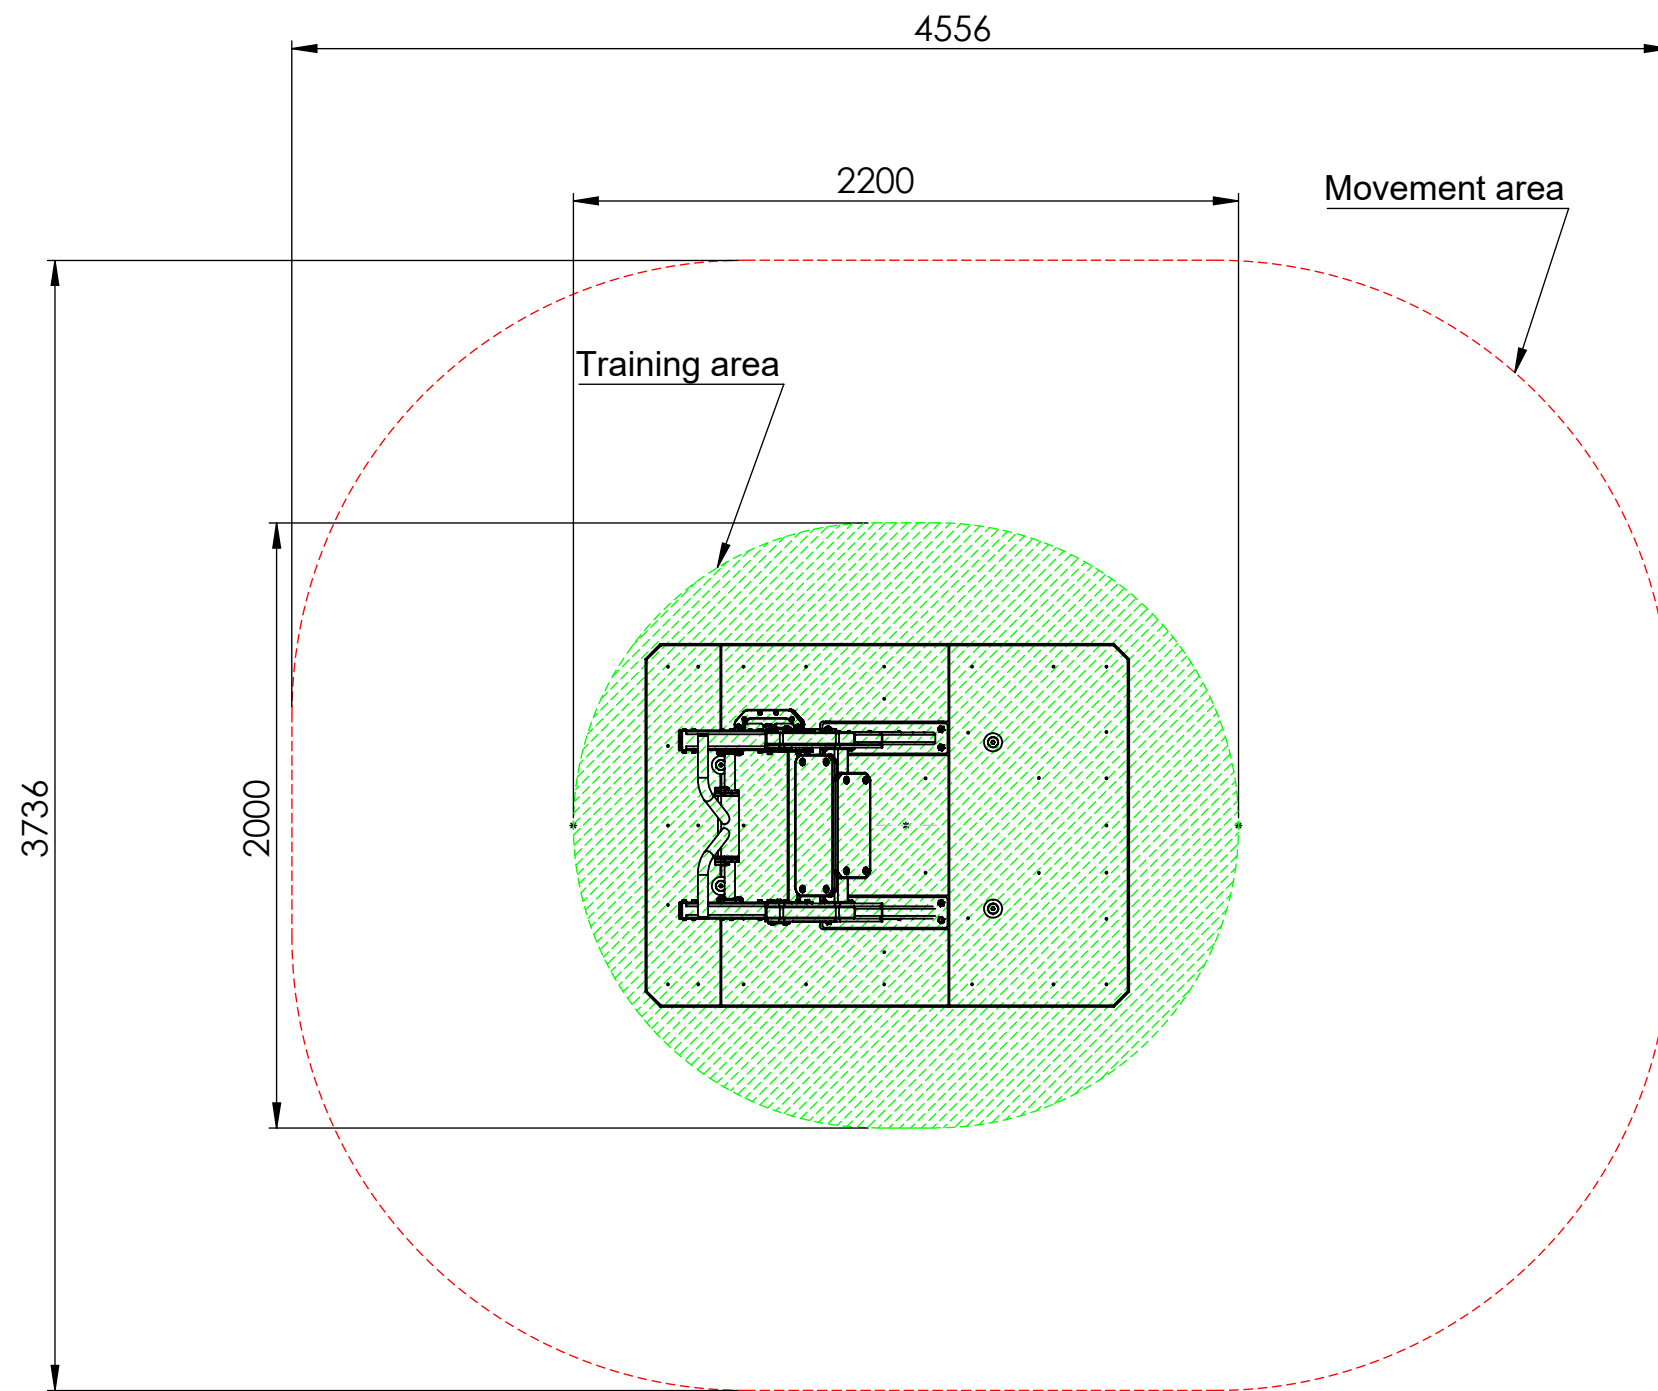

30-14774


SCALE:1:25

A3 Sheet 2 of 4


Mass 602.55

Rev C00

16.03.2026

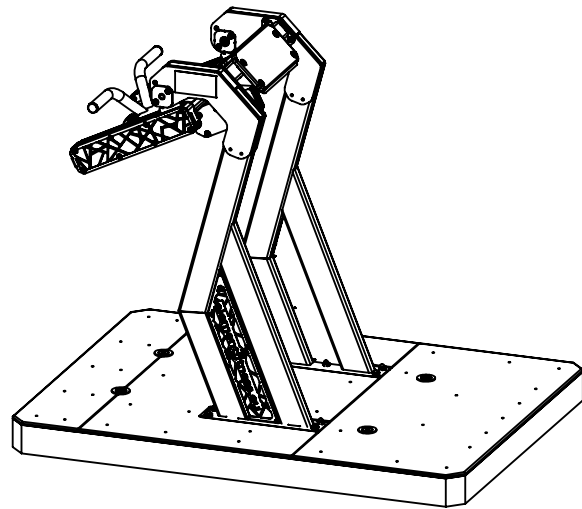


Standard 160x120x10 reinforced concrete
+ 1cm plastic base

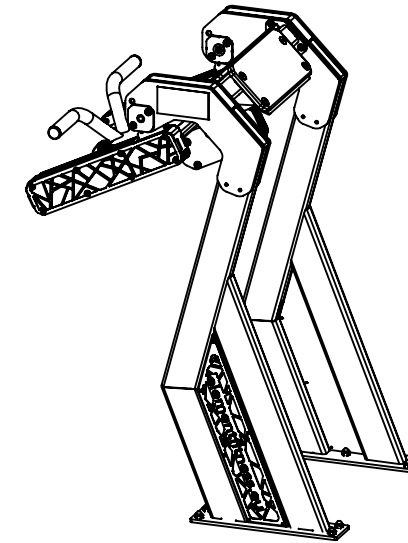


Base free (SKU 30-18506)

Installation according to EN16630
Setting plastic surface level with ground surface

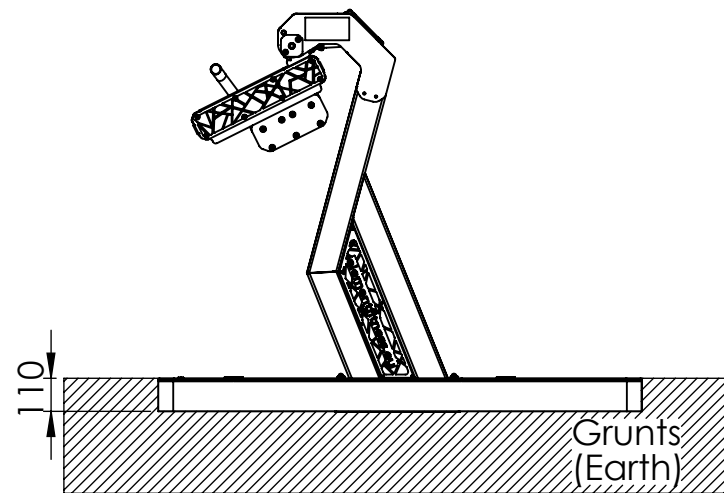


Freestanding installation

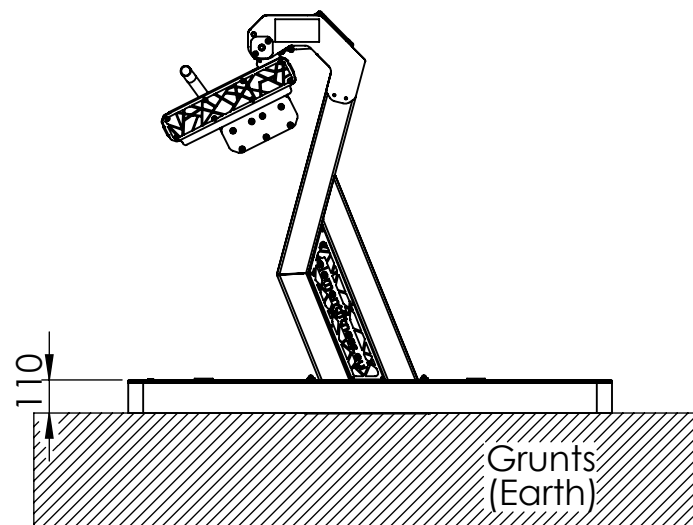

Concrete foundation on location

- Installation according to EN16630
- Pre-poured concrete or existing concrete foundation.
- Minimum concrete foundation size in brackets.
- Mounting with M12 Anchoring bolts according to foundation type.

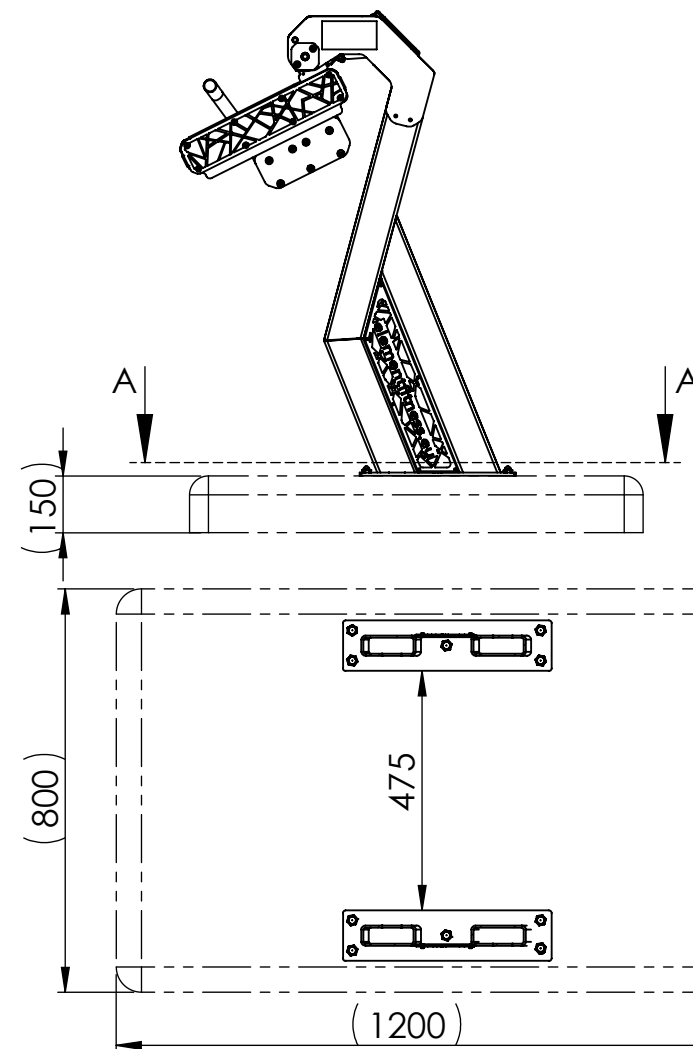

A-A (1 : 15)



30-14774

SCALE:1:25

A3 Sheet 3 of 4

Mass	602.55
Rev	C00
16.03.2026	