

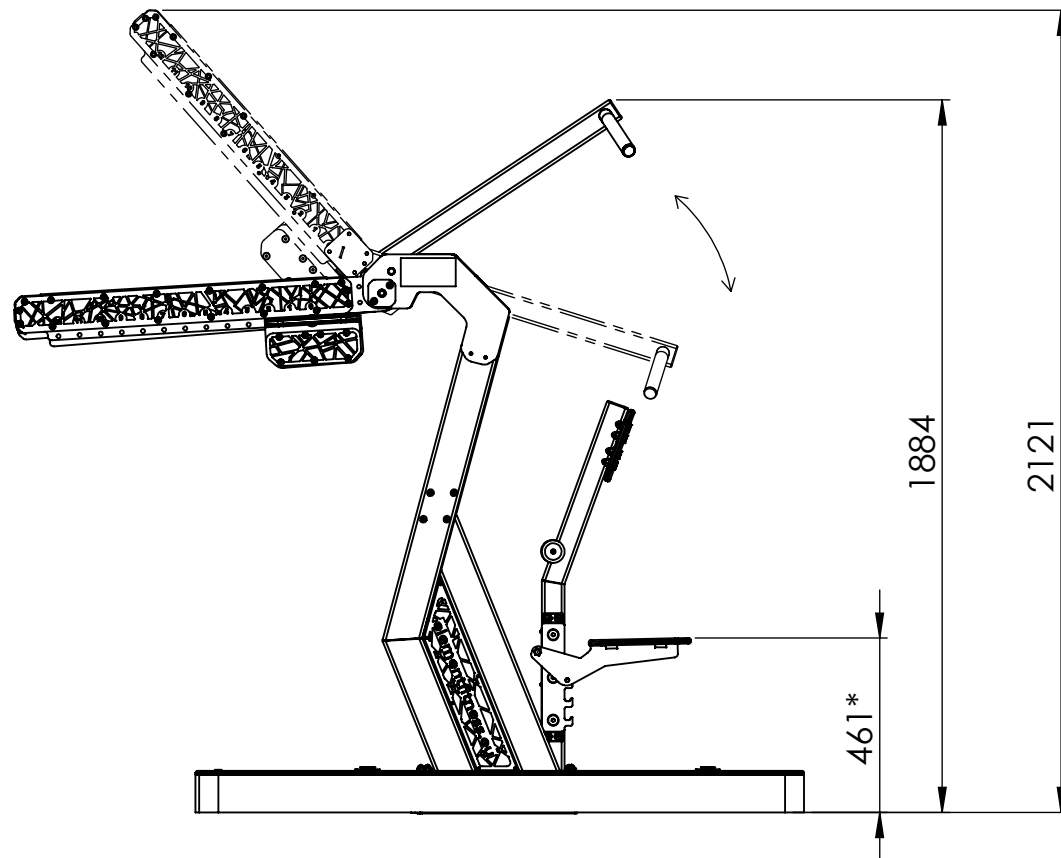


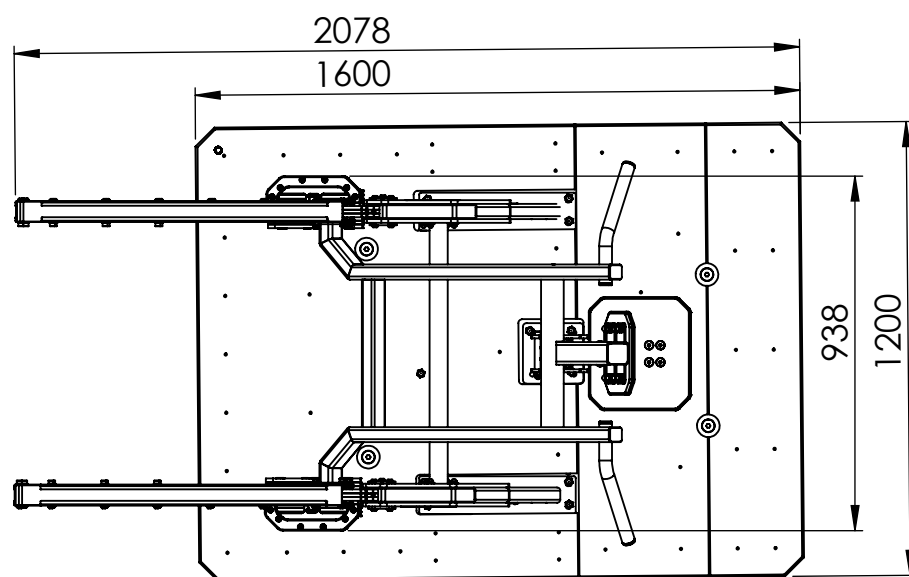

*adjustable

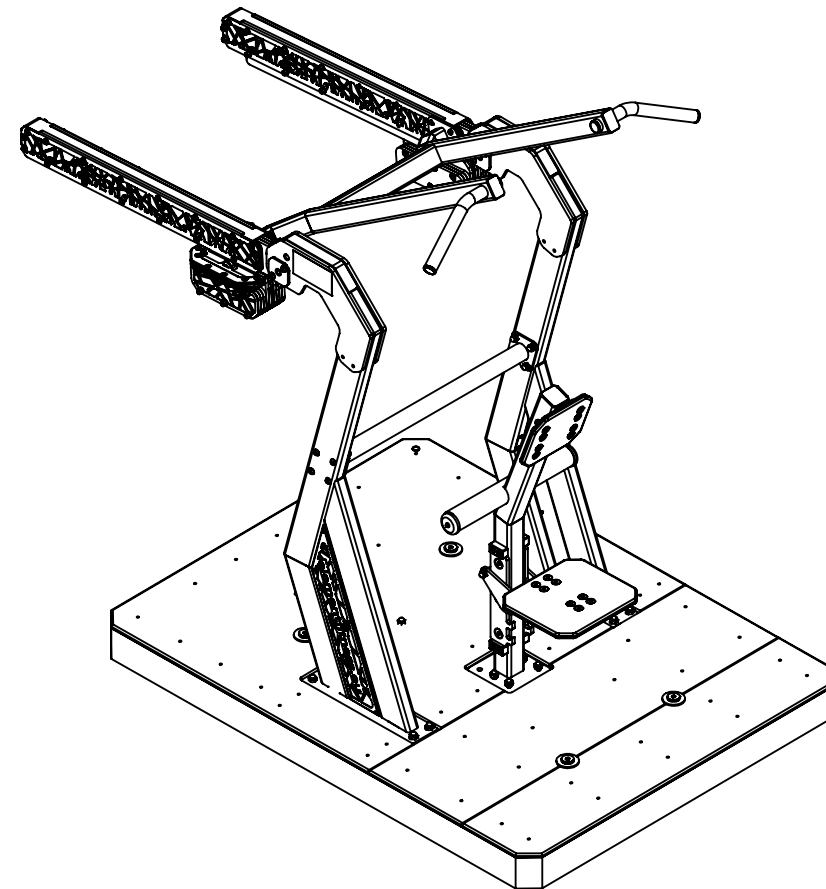

POS.	NUMBER	PCS	NAME	REV.	MATERIAL	CLASS
1	30-16951	1	Lat Pull OG hvy MO	A02		MO

© 2024 Element Lab SIA. All rights reserved.




30-16601-H


SCALE:1:20

A3 Sheet 1 of 4


Mass	688.77
Rev	A00
	18.03.2026

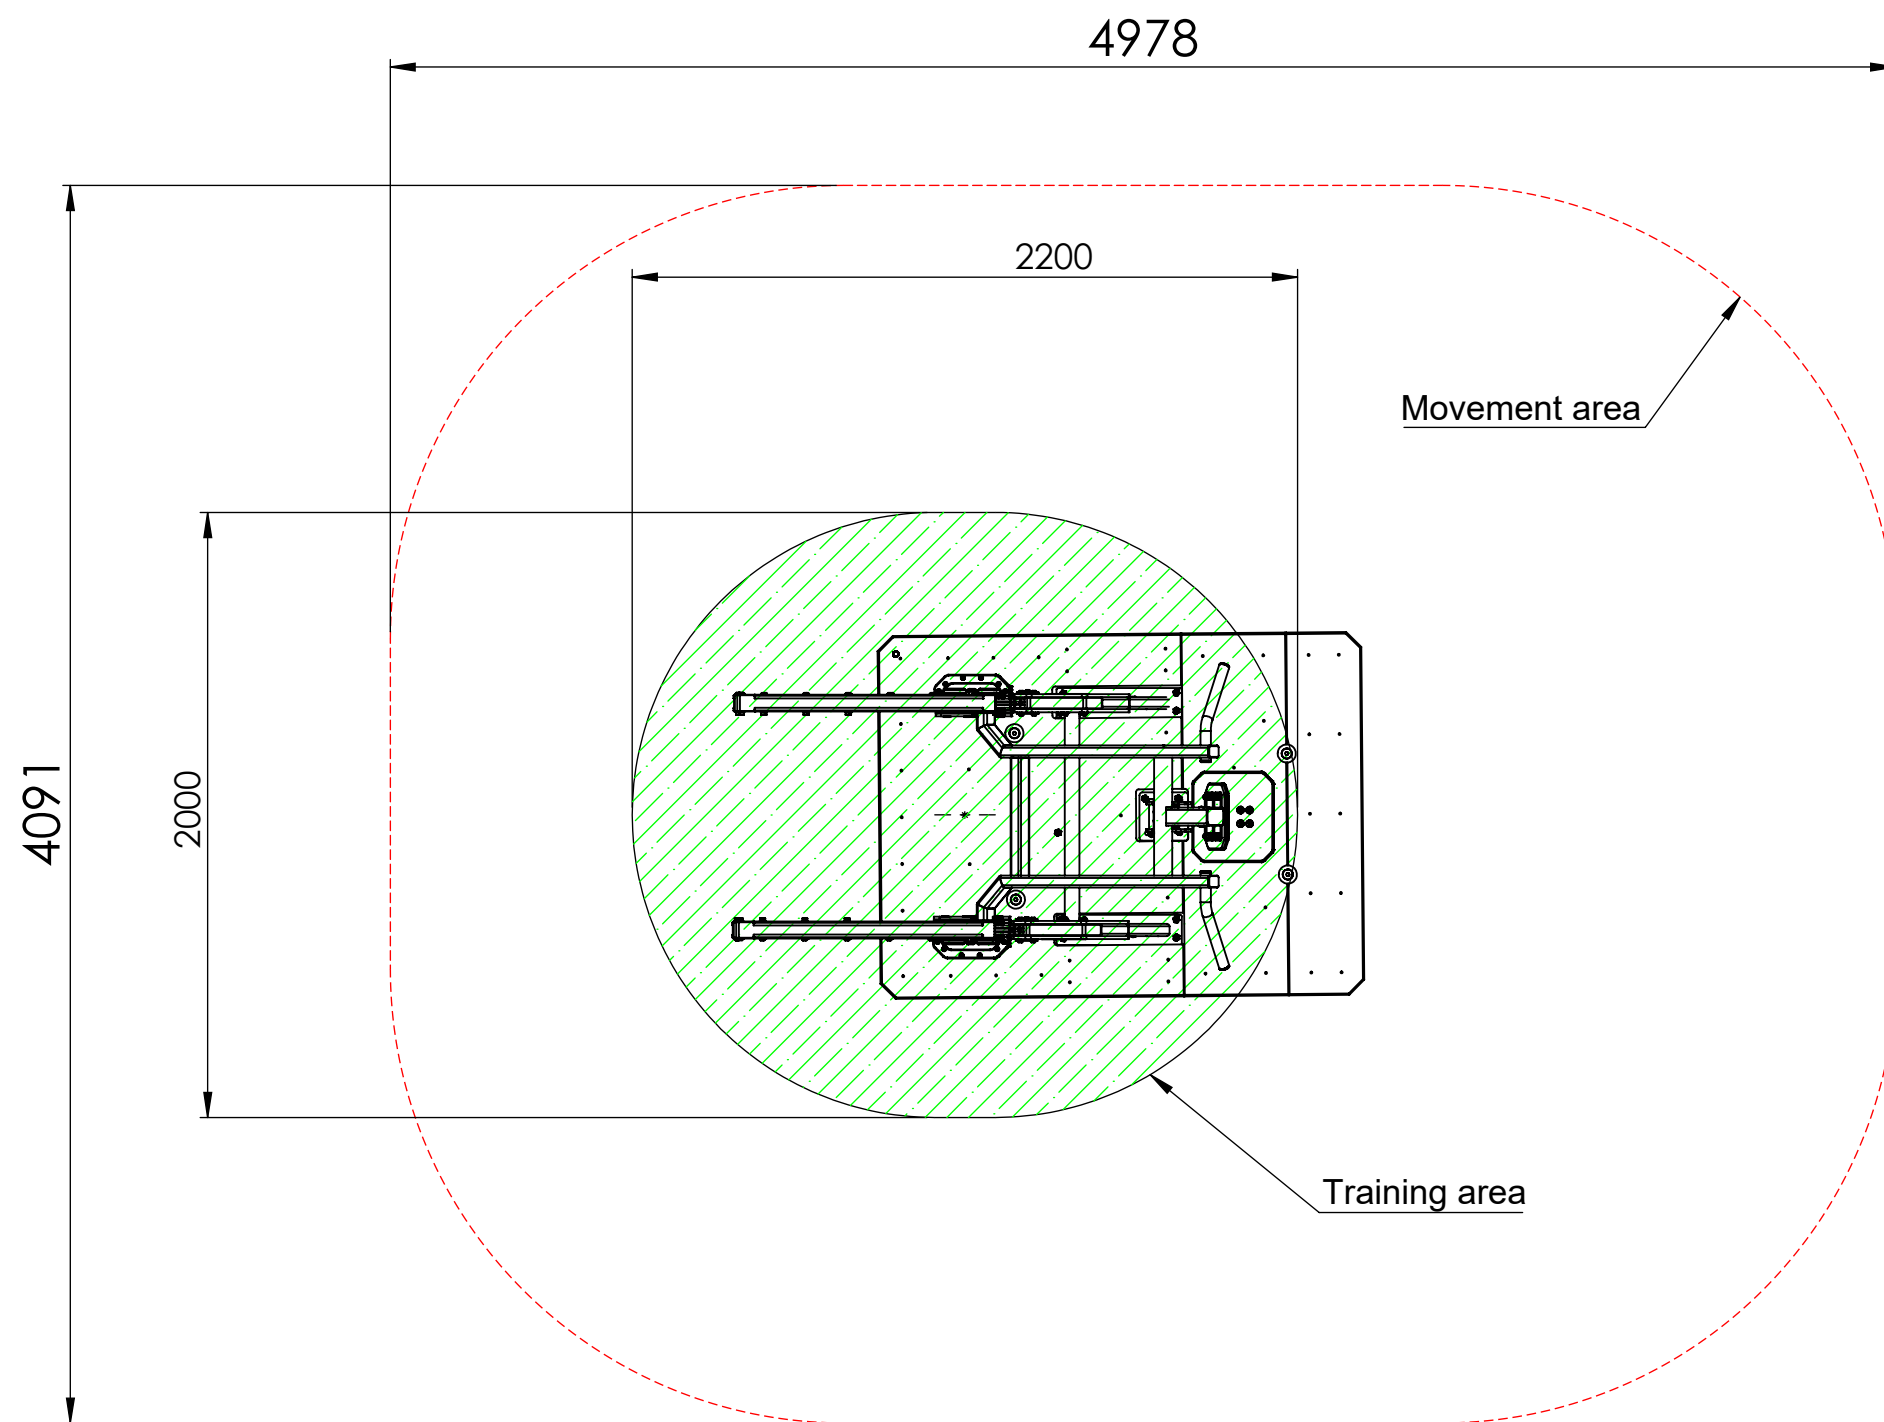

	30-16601-H			Mass	688.77
				Rev	A00
	SCALE:1:25		A3	Sheet 2 of 3 4	

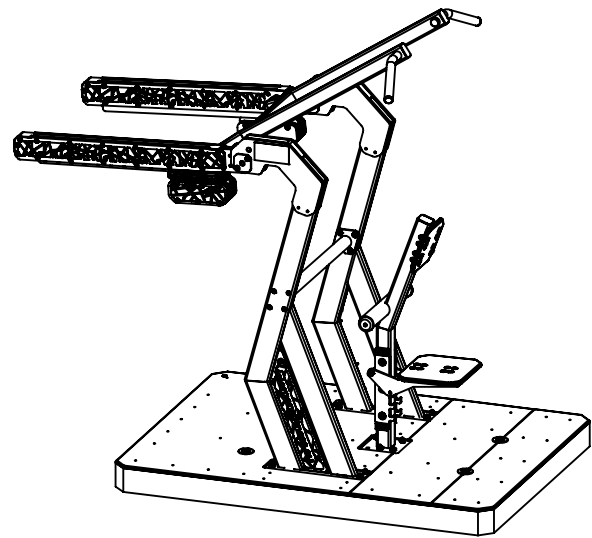


Standard 160x120x10cm reinforced concrete
+ 1cm plastic base

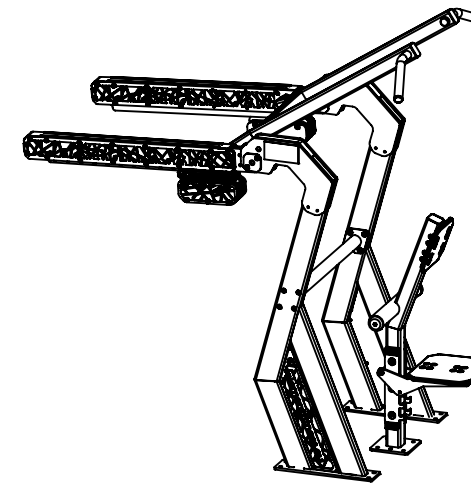



Base free (SKU 30-16606)

Installation according to EN16630

Setting plastic surface level with ground surface

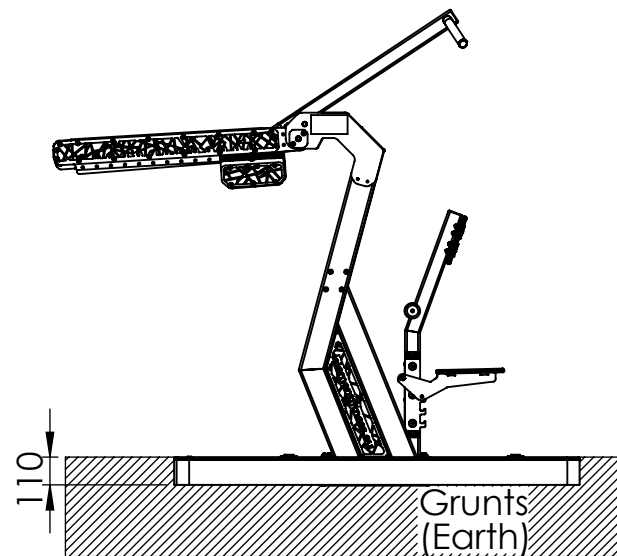

Freestanding installation

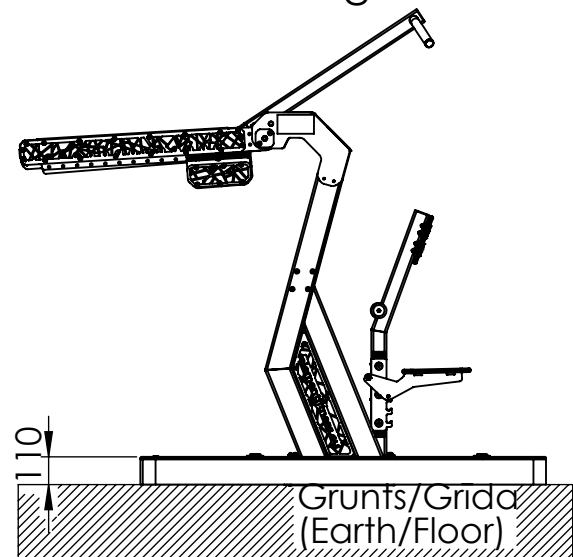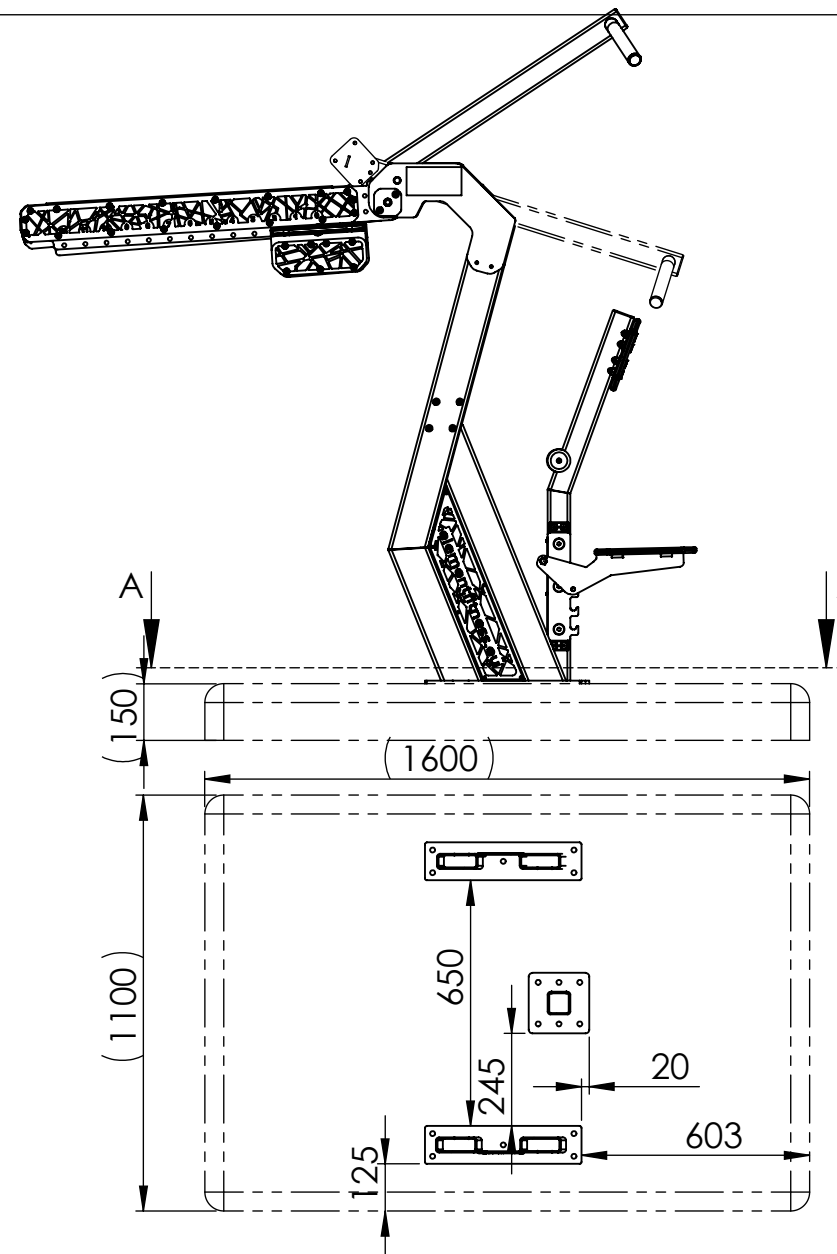

A-A

Concrete foundation on location

- Installation according to EN16630
- Pre-poured concrete or existing concrete foundation.
- Minimum concrete foundation size in brackets.
- Mounting with M12 Anchoring bolts according to foundation type.



30-16601-H

SCALE:1:25

A3 Sheet 3 of 4

Mass	688.77
Rev	A00
18.03.2026	