




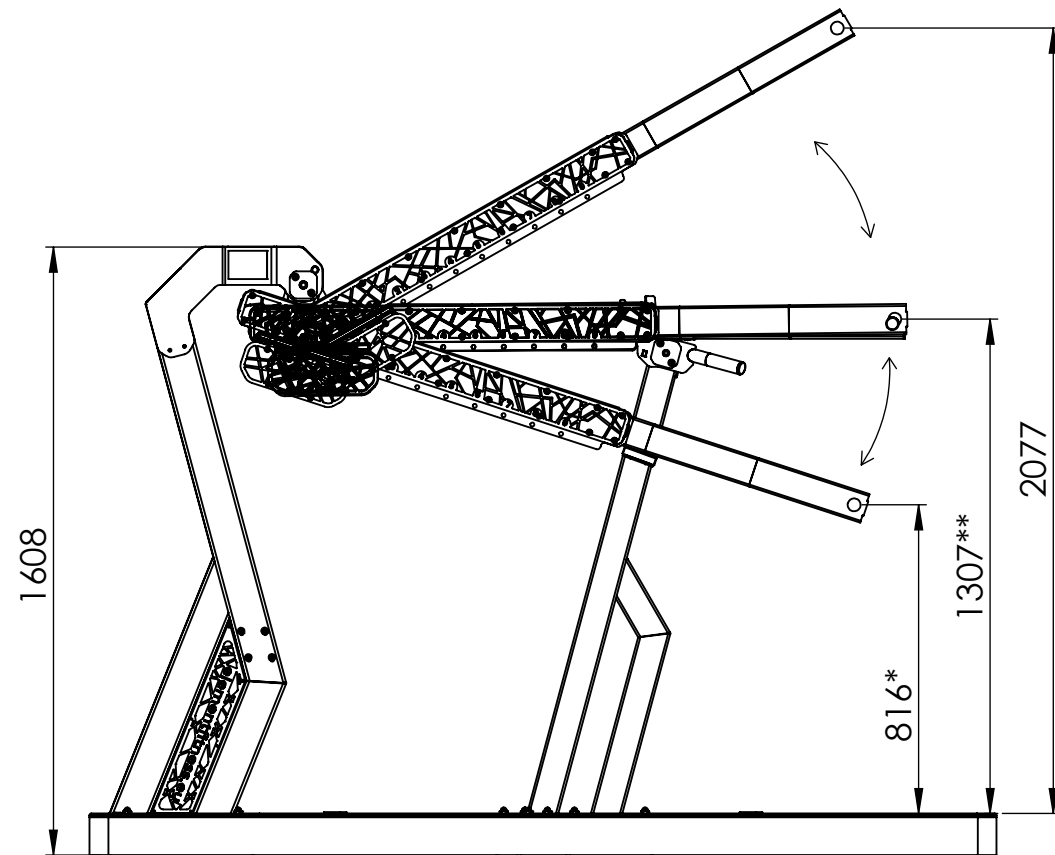

* Lowest position
**Start position

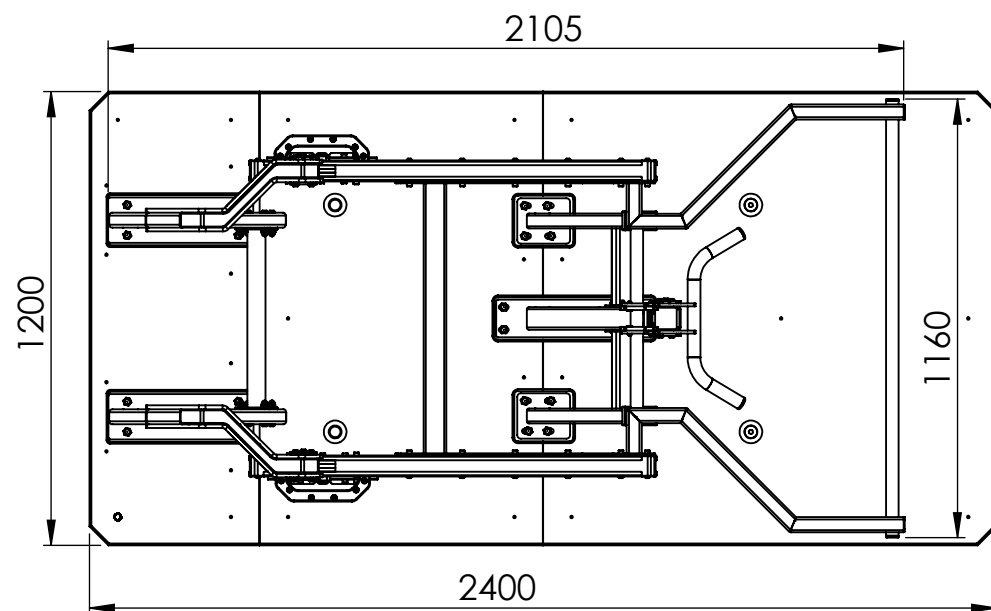

POS.	NUMBER	PCS	NAME	REV.	MATERIAL	CLASS
1	30-18526	1	Squat OG	A04		MO

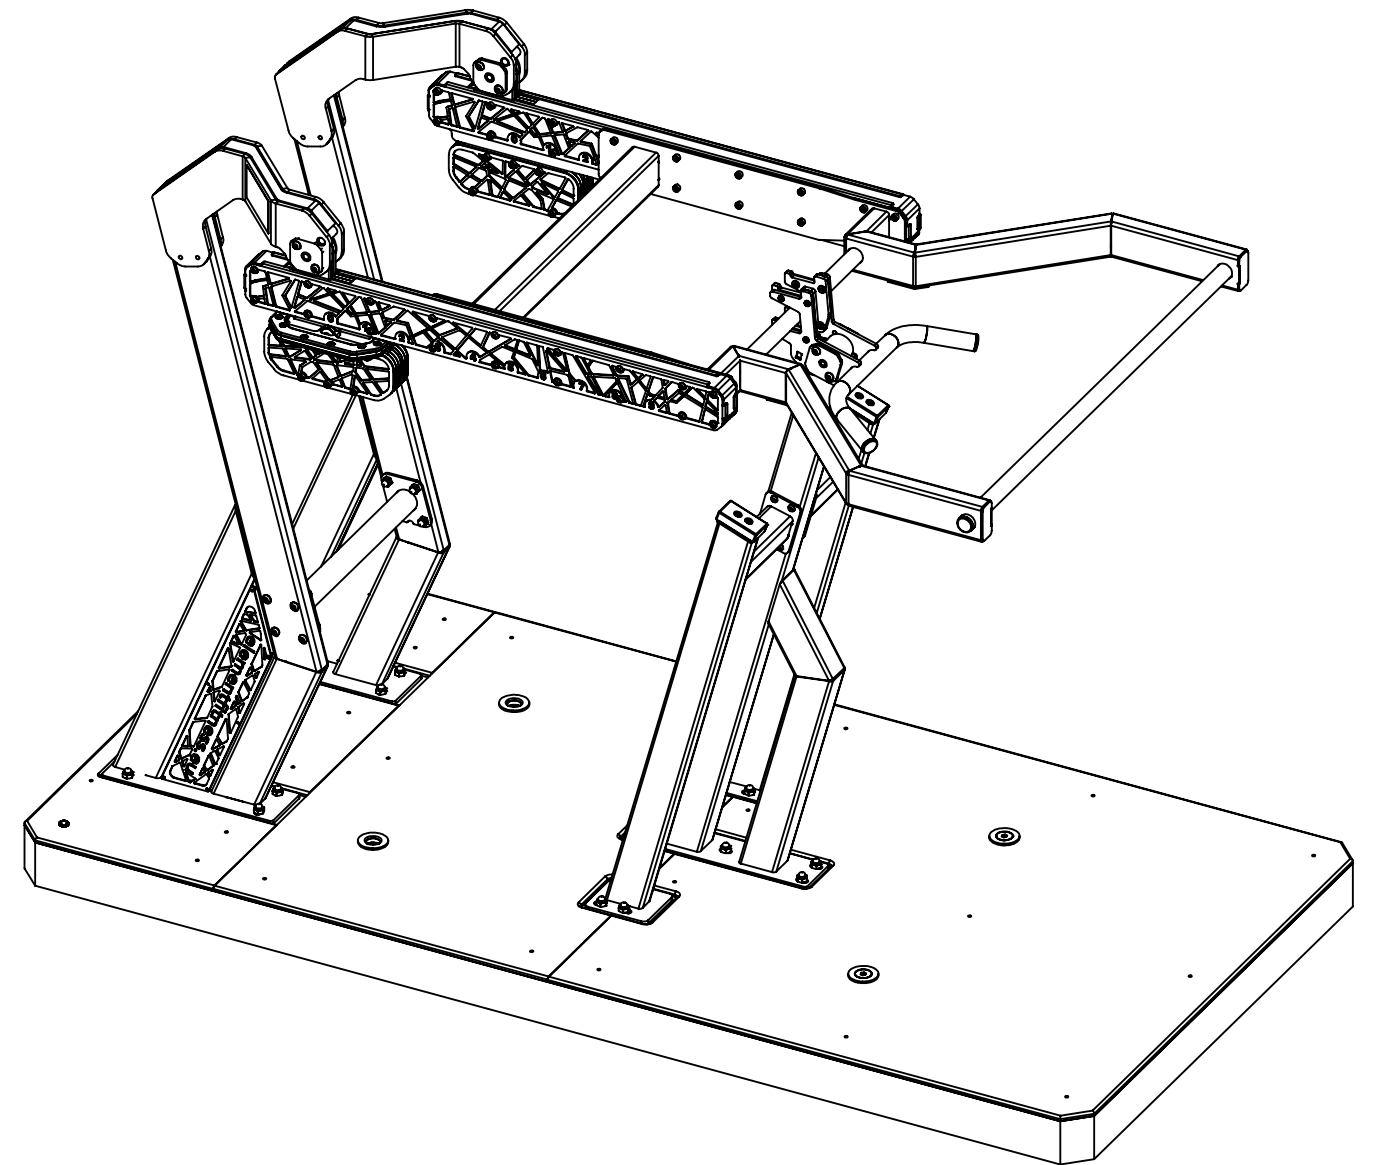


30-16602

SCALE:1:20

A3 Sheet 1 of 4

Mass	971.56
Rev	A00
	18.03.2026

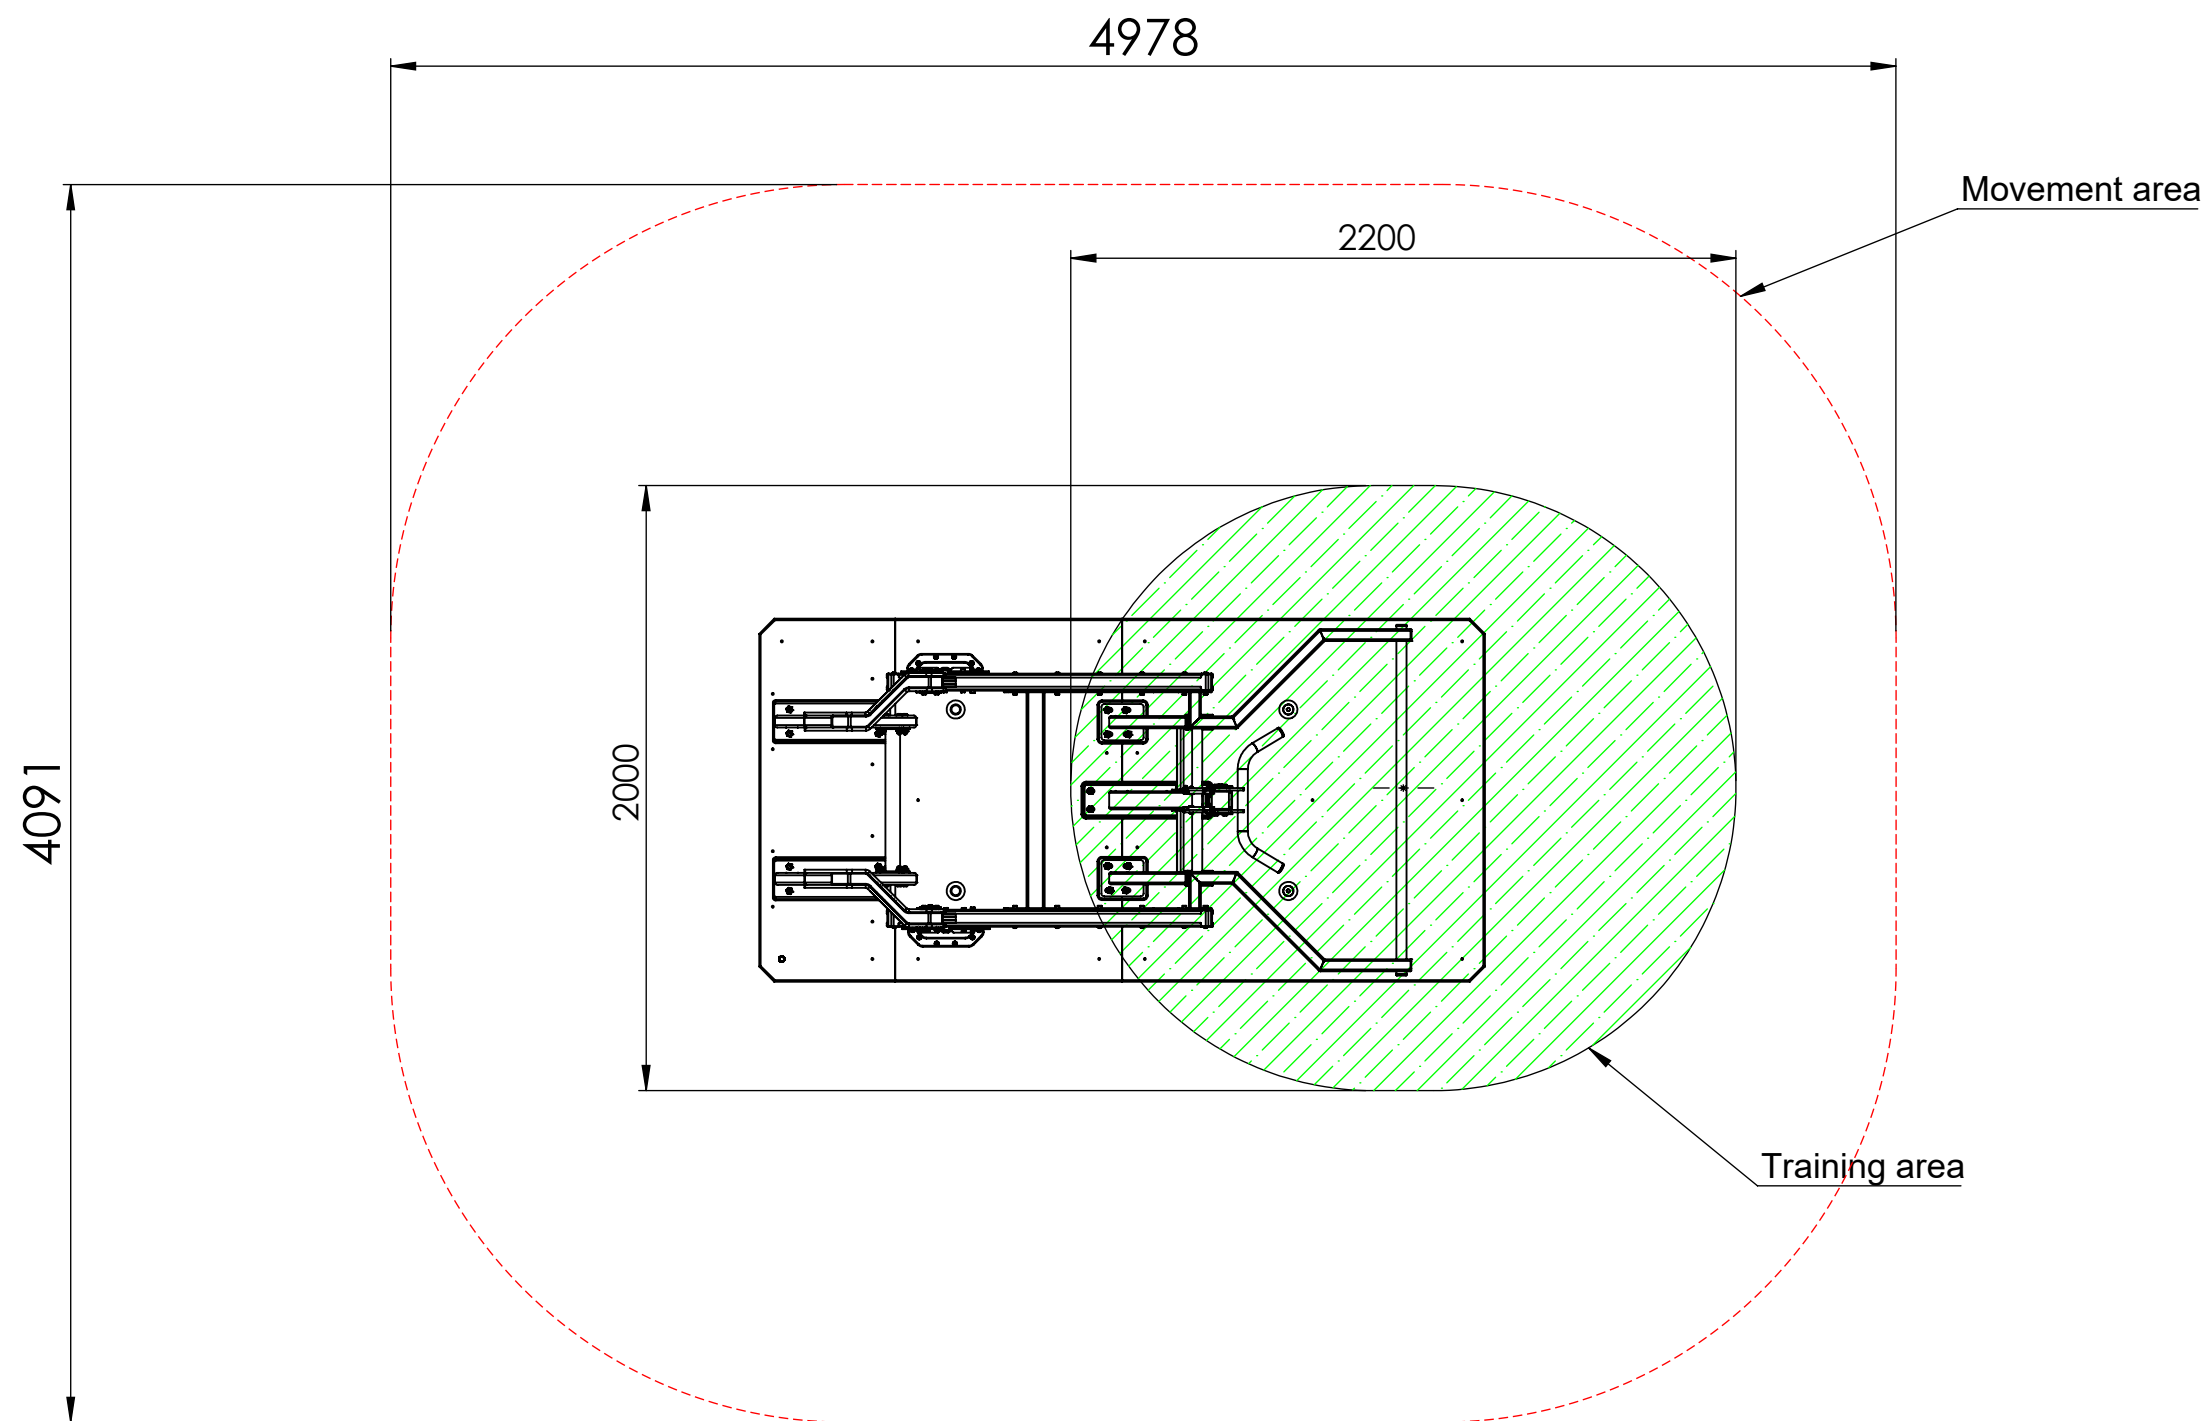

30-16602


SCALE:1:25

A3 Sheet 2 of 4


Mass 971.56

Rev A00

18.03.2026

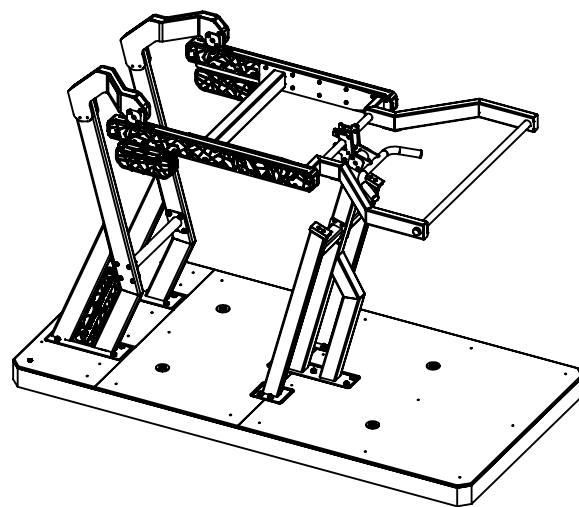


Standard 240x120x6cm reinforced concrete
+1cm plastic base

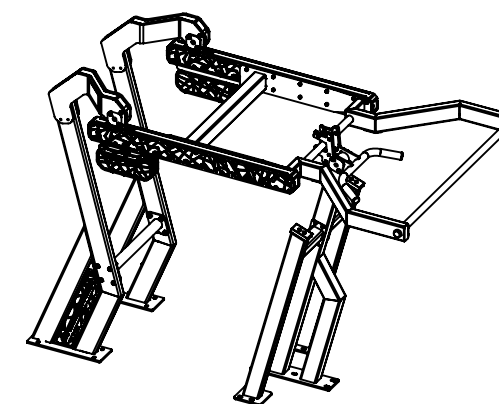



Base free (SKU 30-18527)

Installation according to EN16630

Setting plastic surface level with ground surface

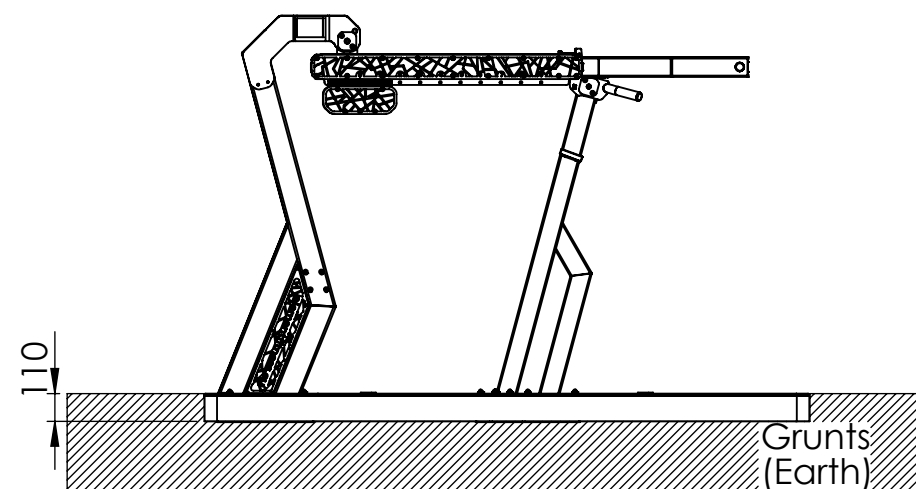

Freestanding installation

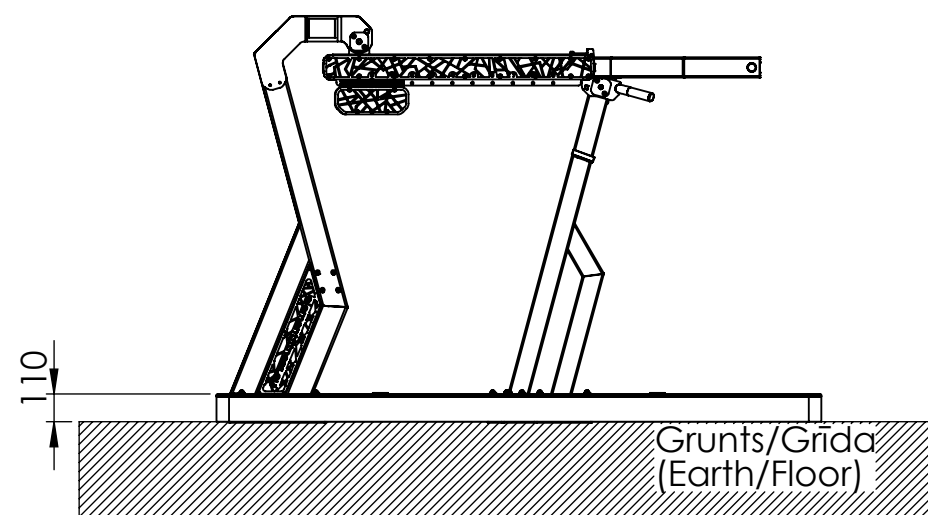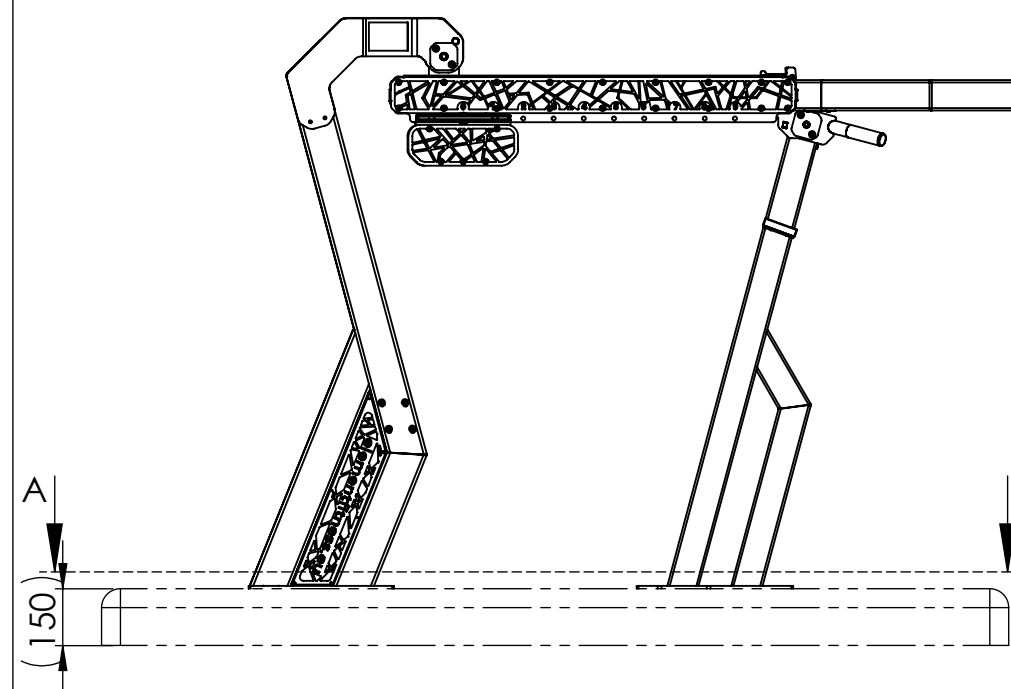


Concrete foundation on location

-Installation according to EN16630

-Pre-poured concrete or existing concrete foundation.

-Minimum concrete foundation size in brackets.

-Mounting with M12 Anchoring bolts according to foundation type.

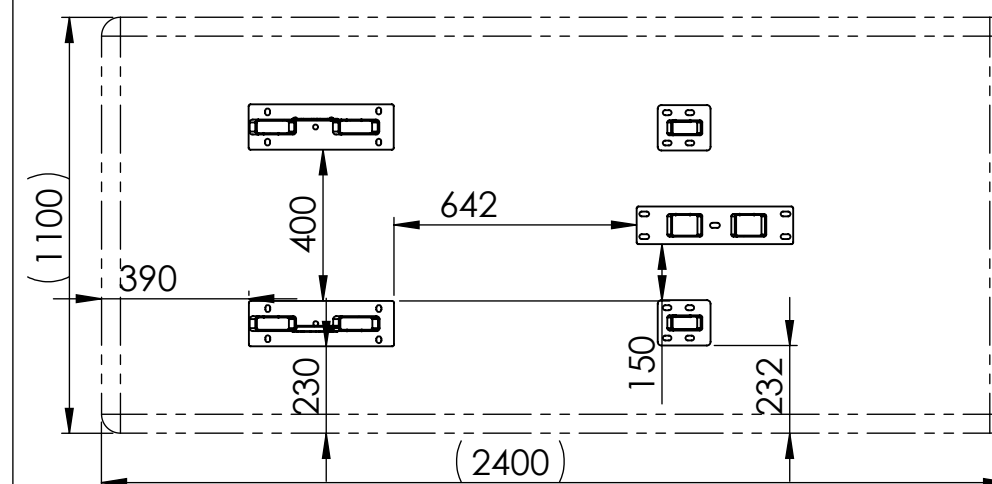

30-16602

SCALE:1:25

A3 Sheet 3 of 4

Mass 971.56

Rev A00

18.03.2026