

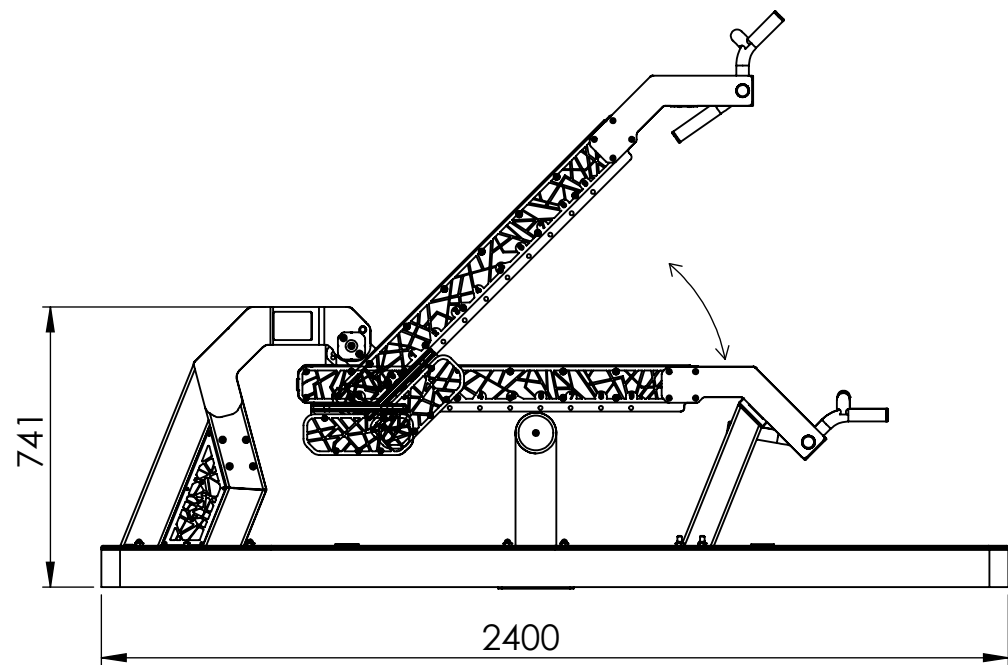


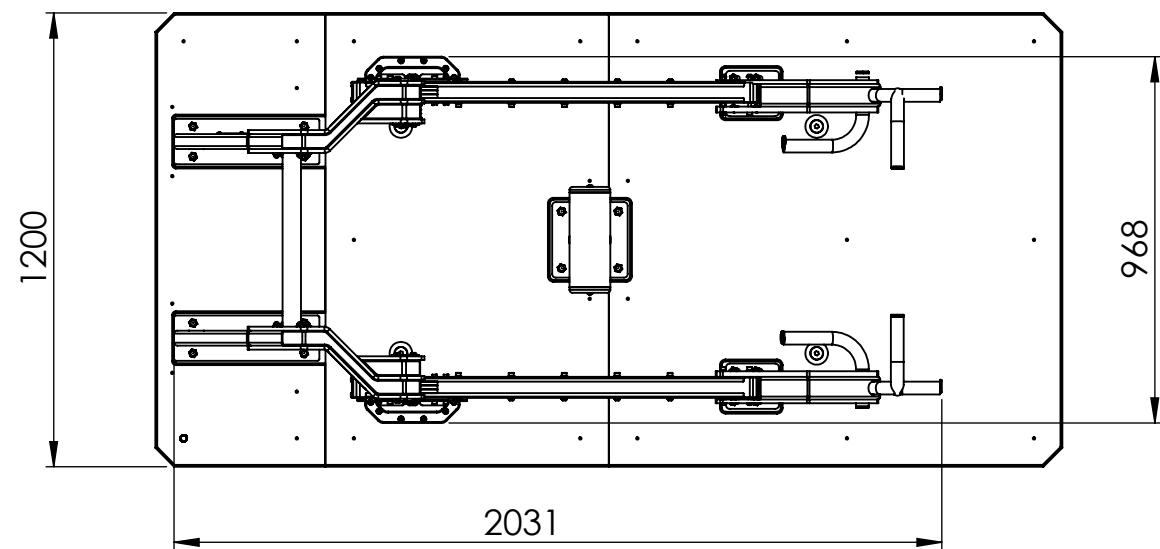

POS.	NUMBER	PCS	NAME	REV.	MATERIAL	CLASS
1	30-18320	1	STANDING ROW OG	A01		MO

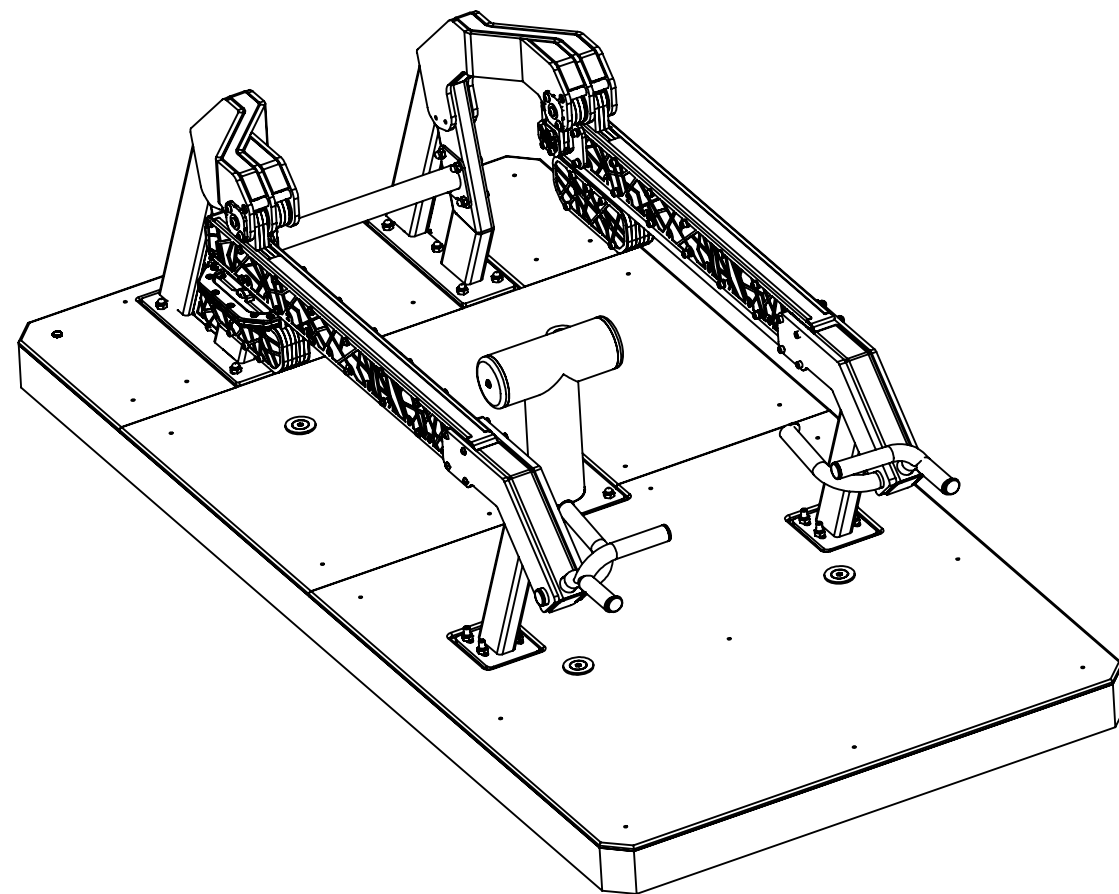

30-16603


SCALE:1:20


A3 Sheet 1 of 4

Mass 941.10


Rev A00

19.03.2026

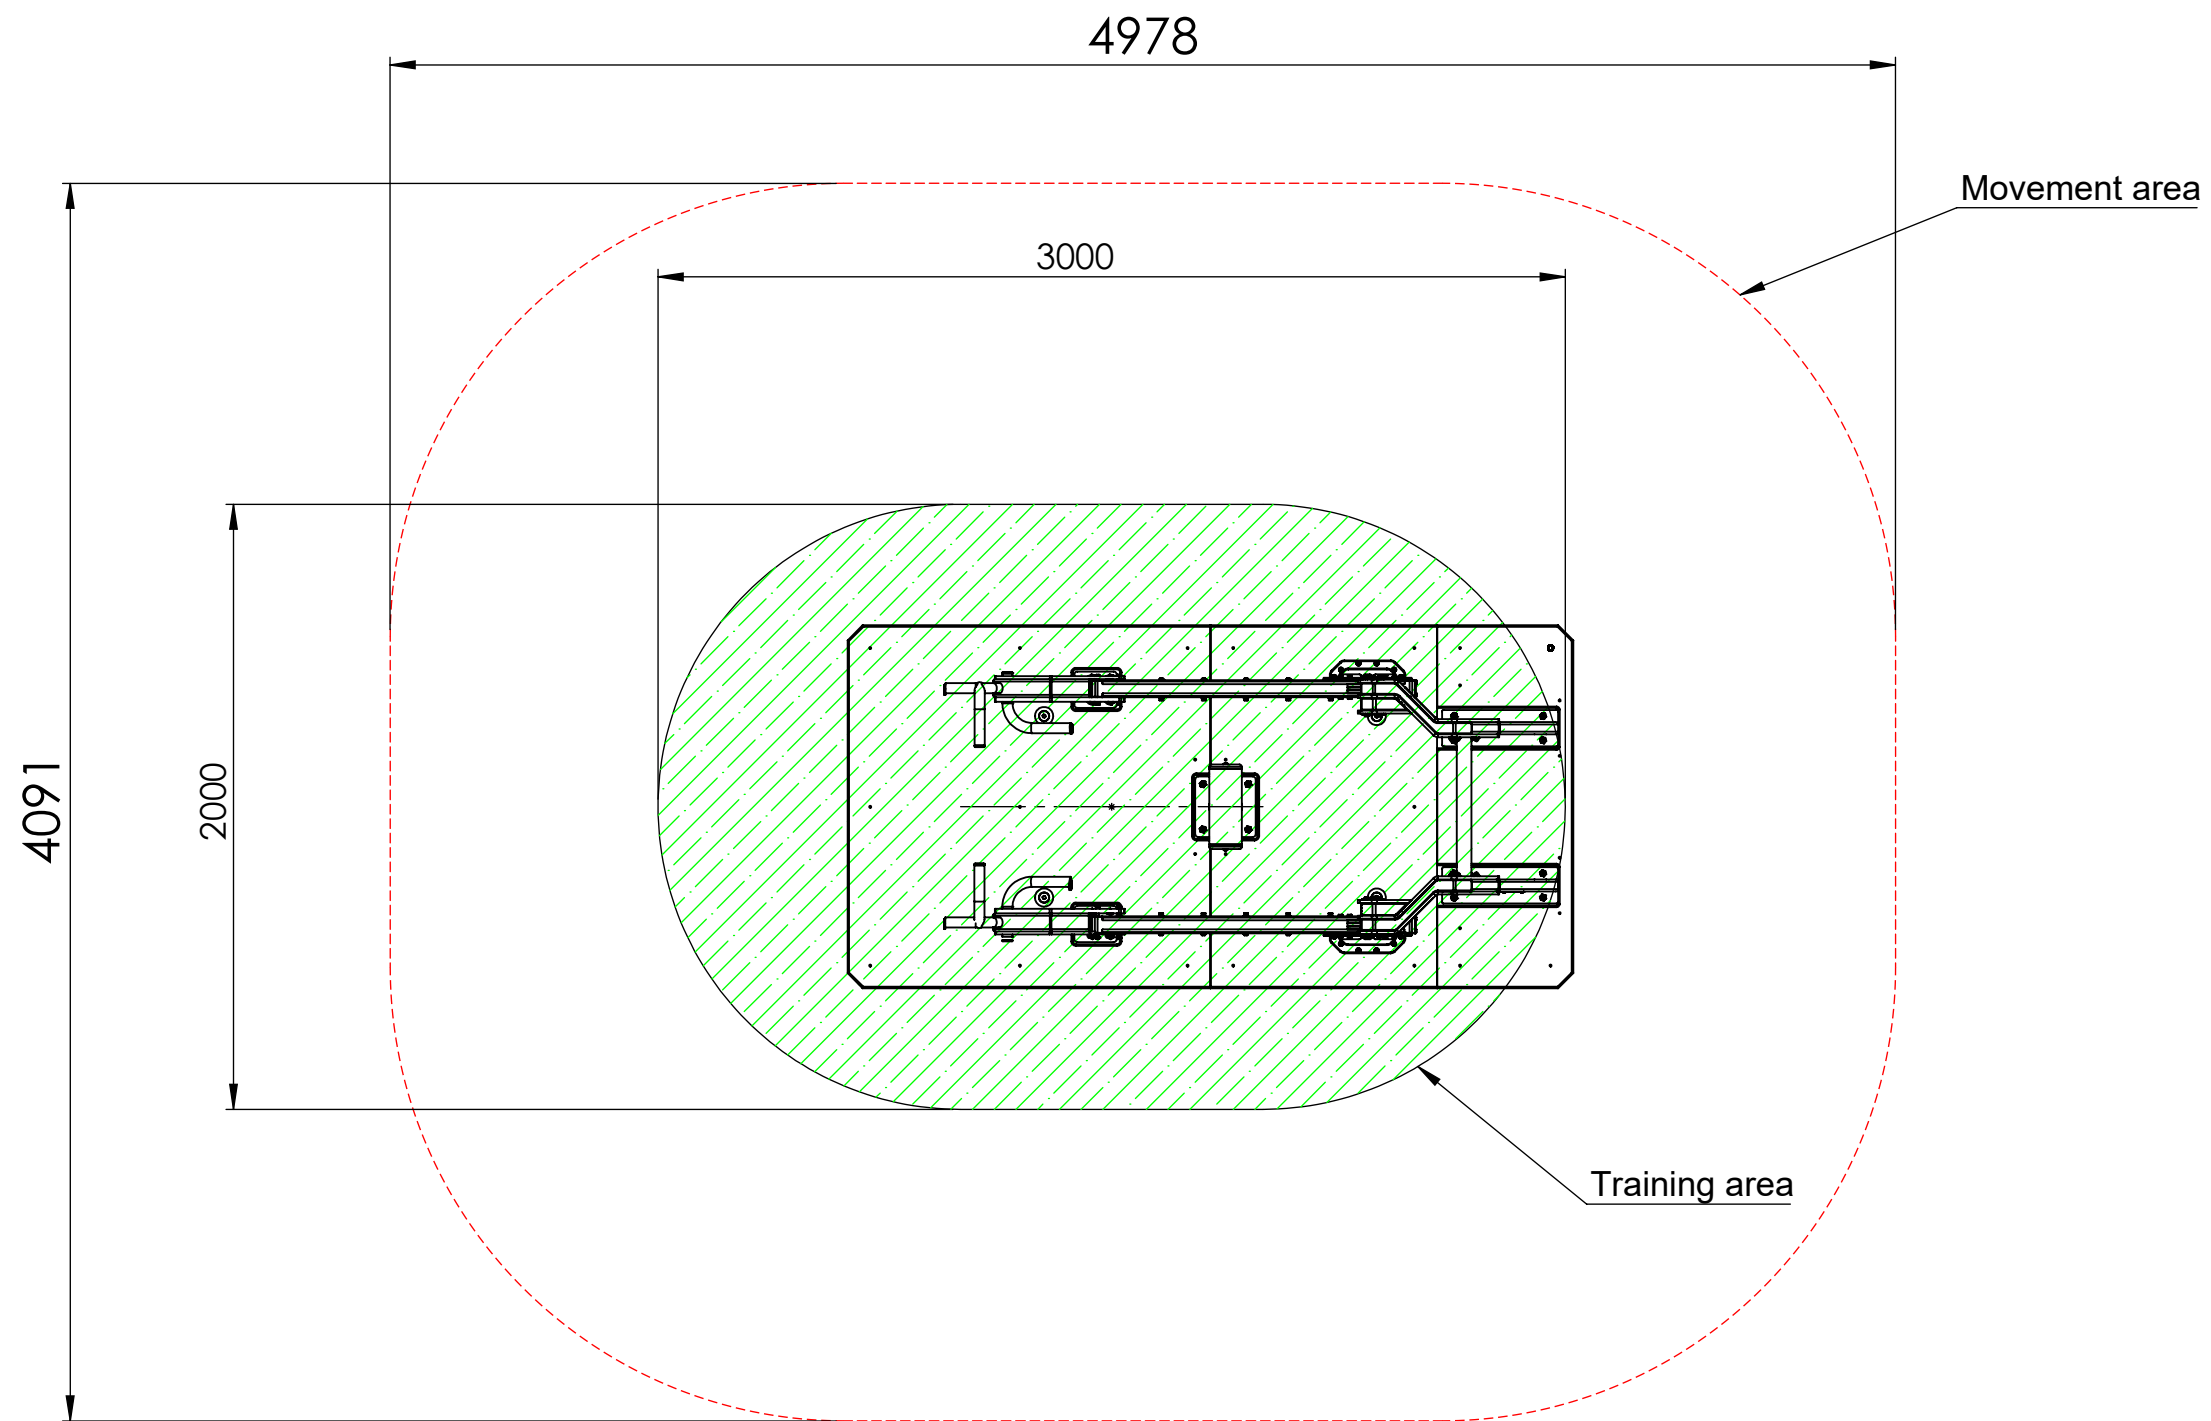

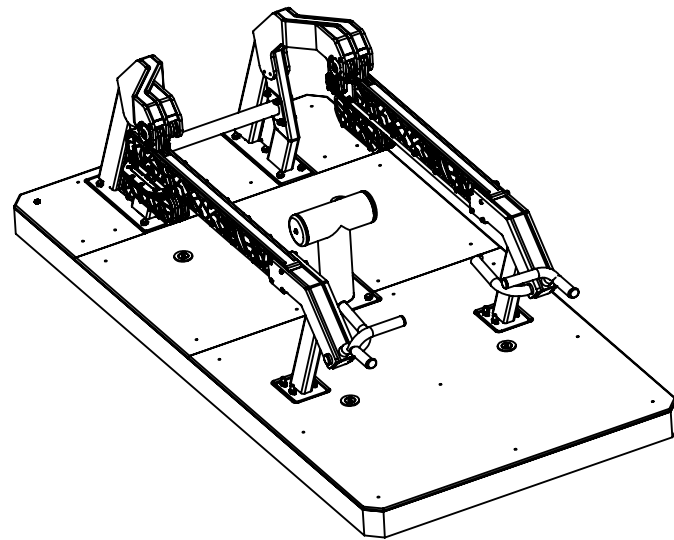


Standard 240x120x6cm reinforced concrete
+ 10mm plastic base

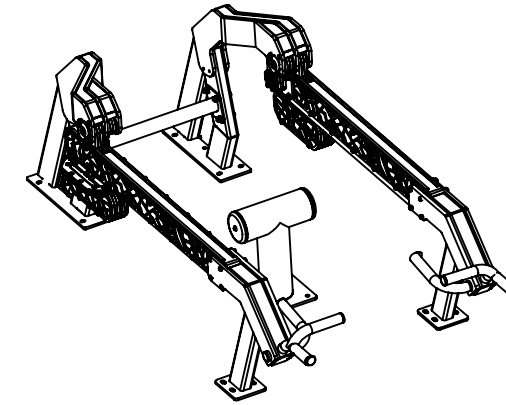


Base free (SKU 30-18321)

Installation according to EN16630

Setting plastic surface level with ground surface

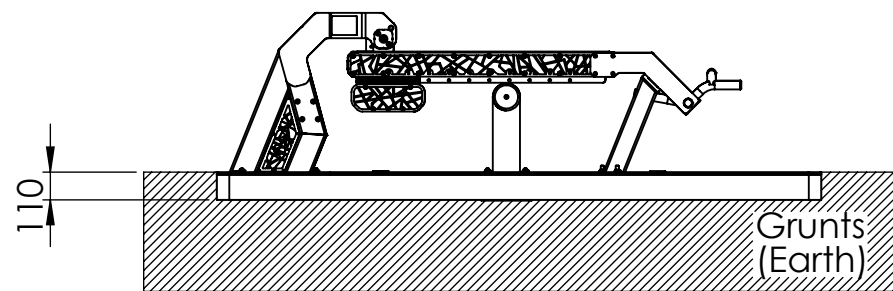


Freestanding installation

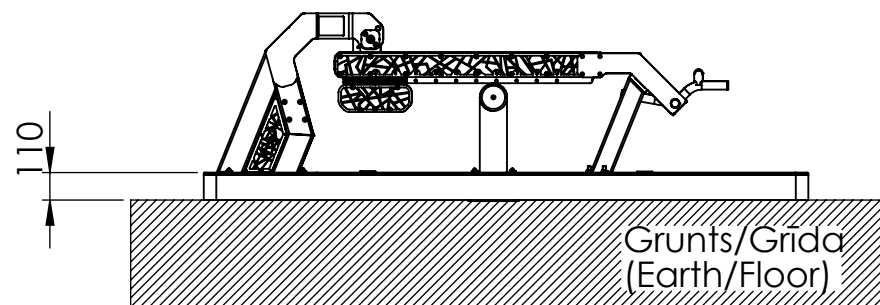

Concrete foundation on location

- Installation according to EN16630
- Pre-poured concrete or existing concrete foundation.
- Minimum concrete foundation size in brackets.
- Mounting with M12 Anchoring bolts according to foundation type.

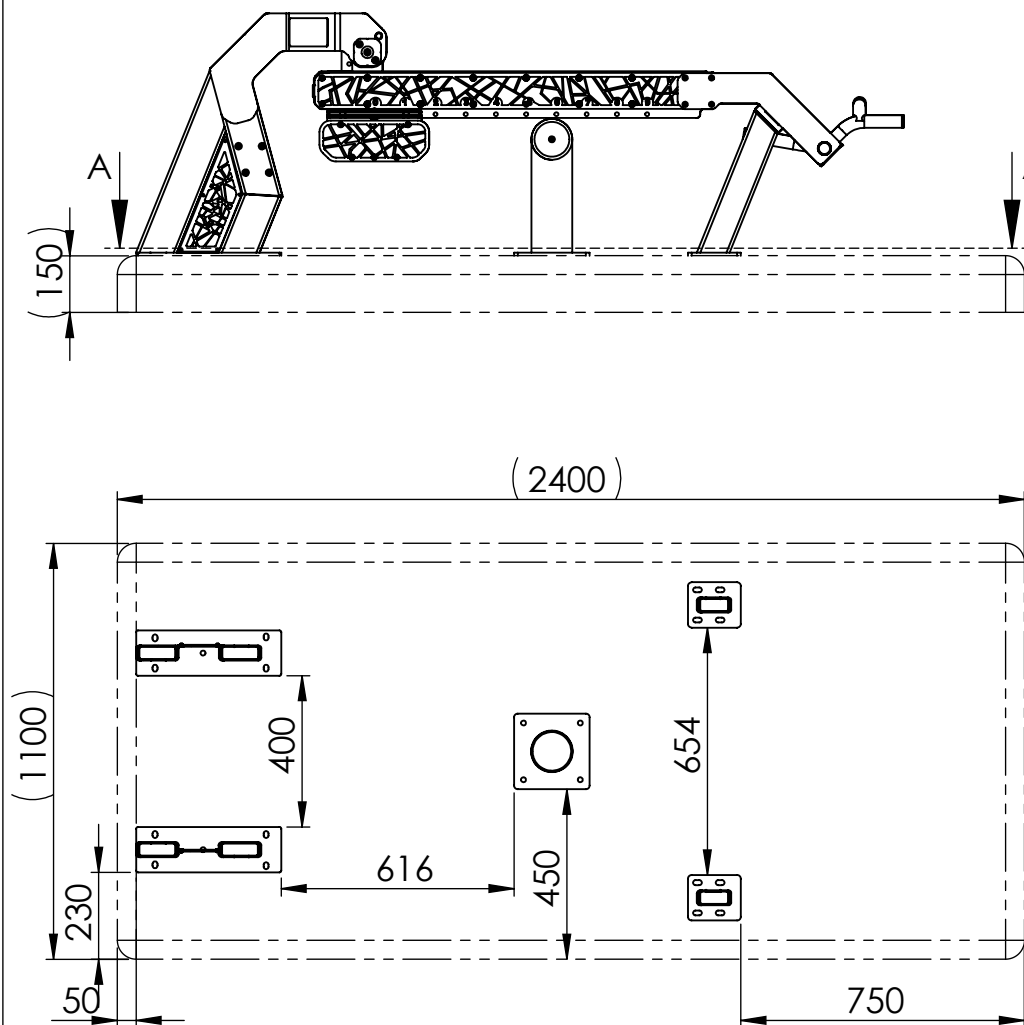

30-16603

SCALE:1:25

A3 Sheet 3 of 4

Mass	941.10
Rev	A00
19.03.2026	