

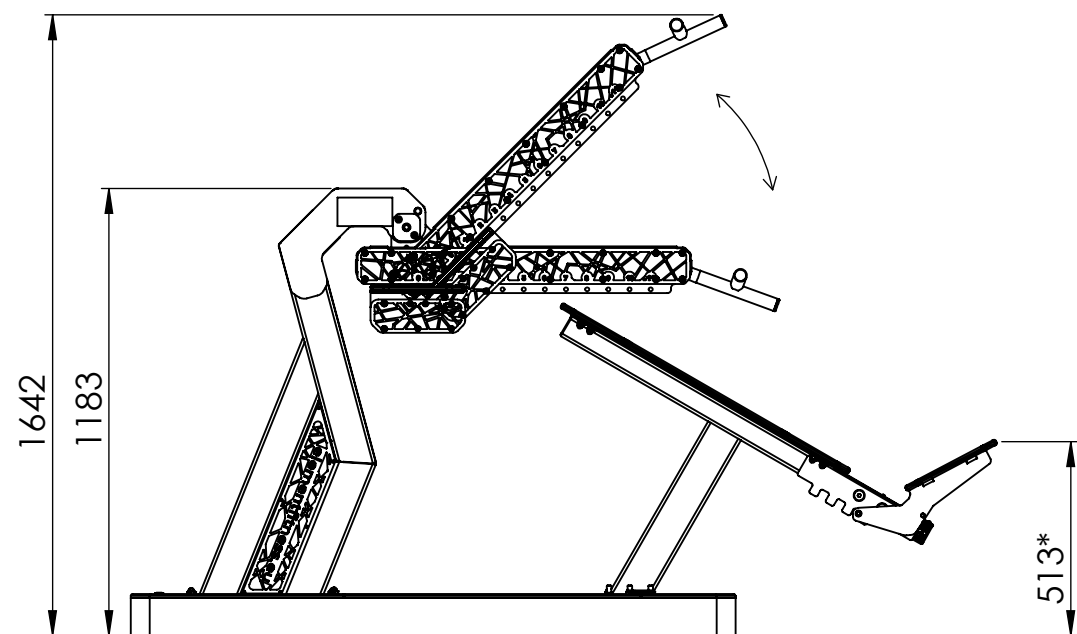


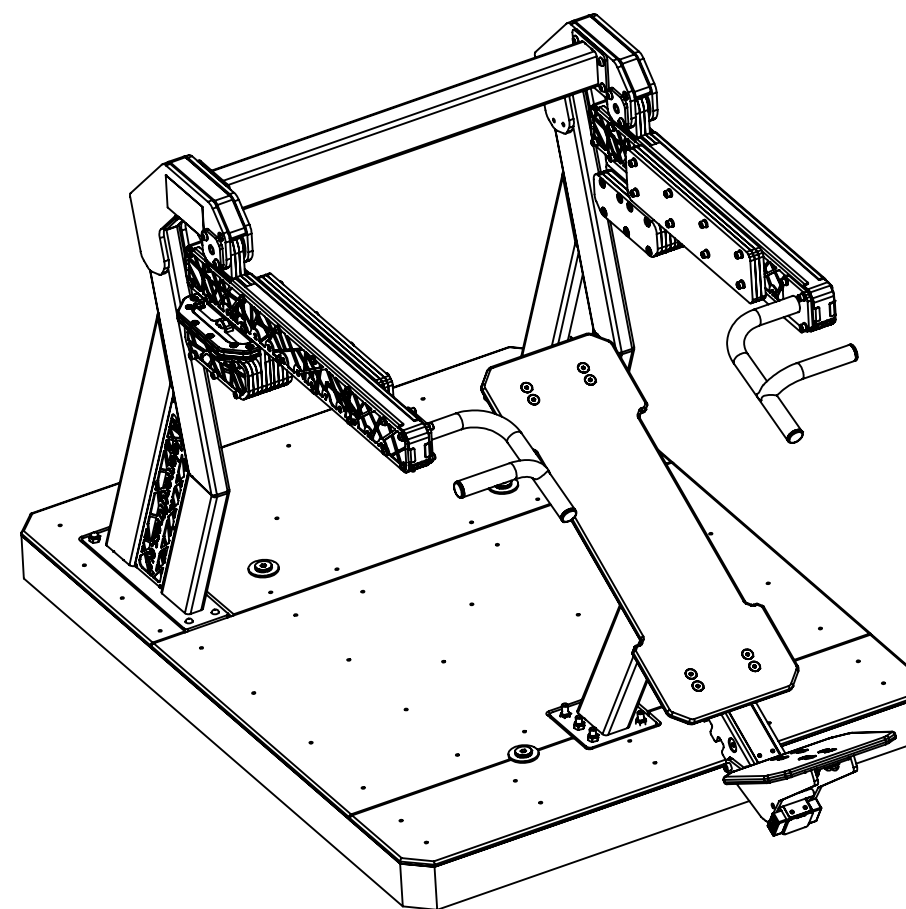


*adjustable

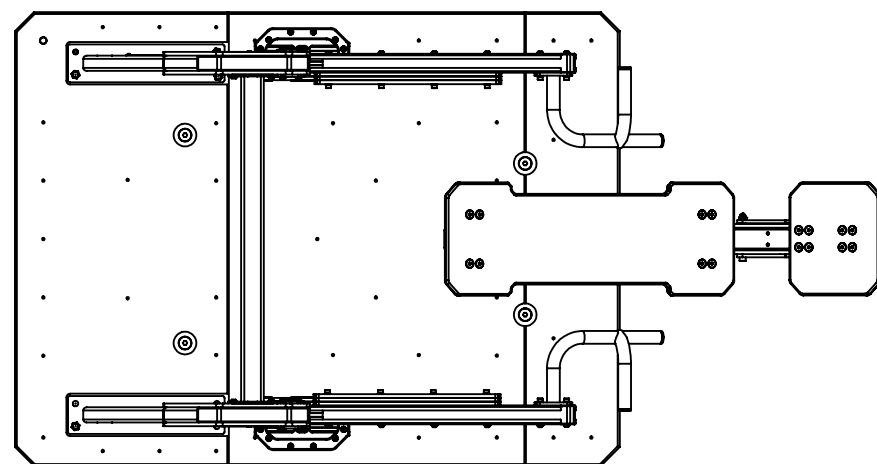

POS.	NUMBER	PCS	NAME	REV.	MATERIAL	CLASS
1	30-16954	1	Bench Press 30 OG	A02		MO

	30-16604-H			Mass	699.76
	SCALE:1:20			Rev	A00
				19.03.2026	
A3			Sheet 1 of 4		

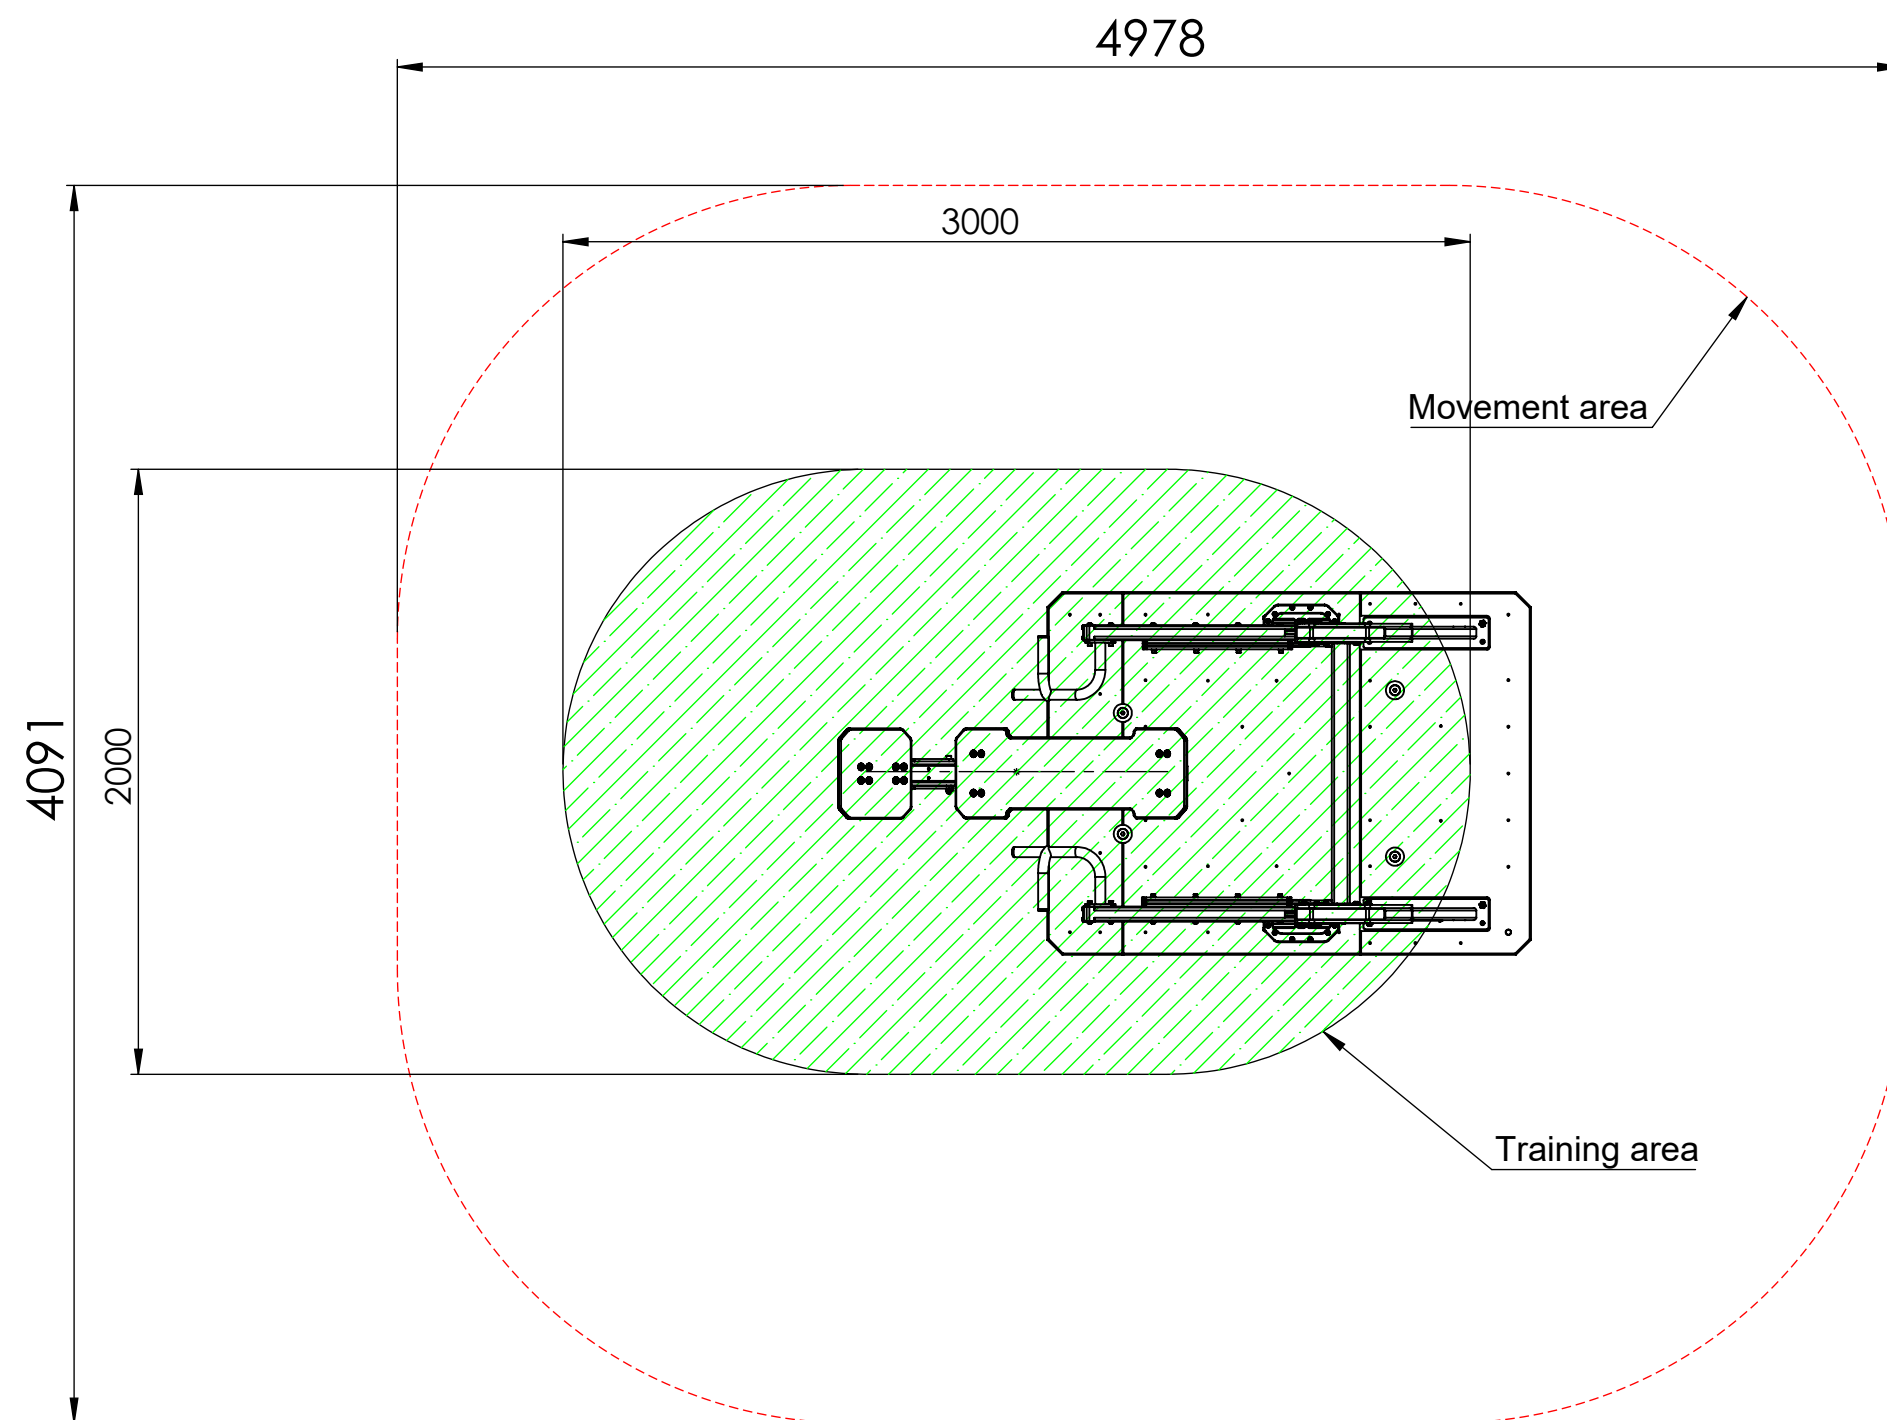

30-16604-H

SCALE:1:25


A3

Sheet 2 of 3 4


Mass 699.76

Rev A00

19.03.2026

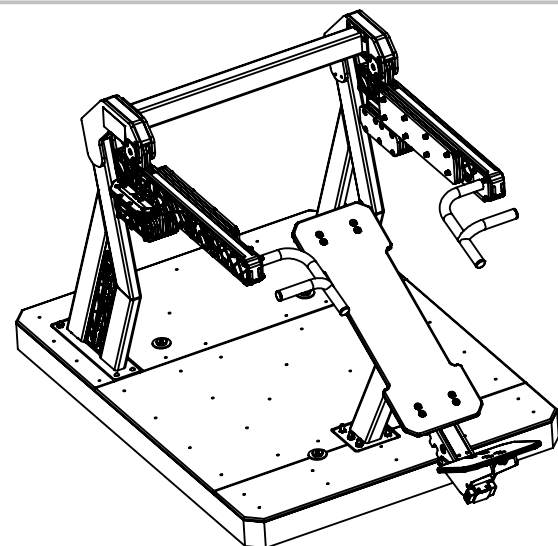


Standard 160x120x10cm reinforced concrete
+ 1cm plastic base

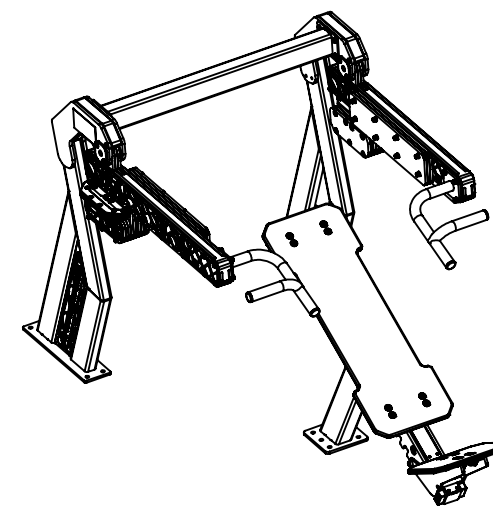



Base free (SKU 30-16609)

Installation according to EN16630

Setting plastic surface level with ground surface

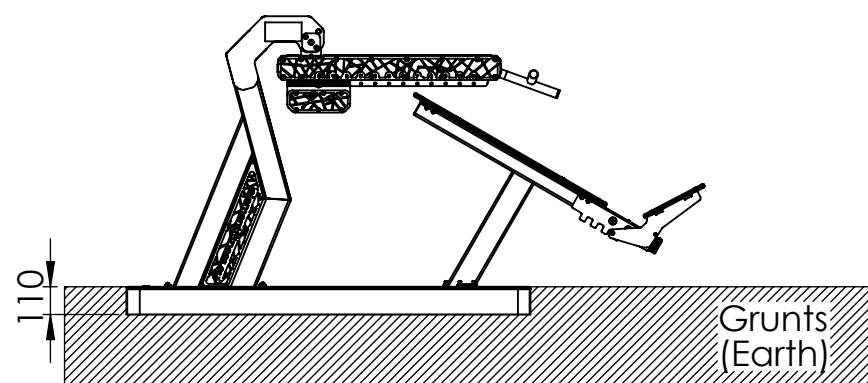

Freestanding installation

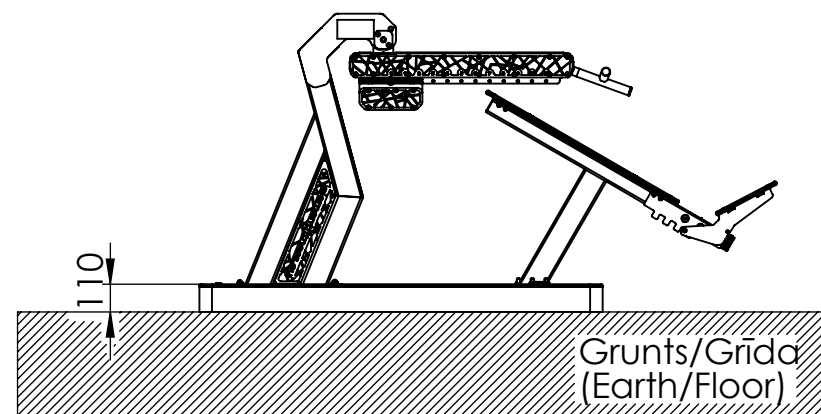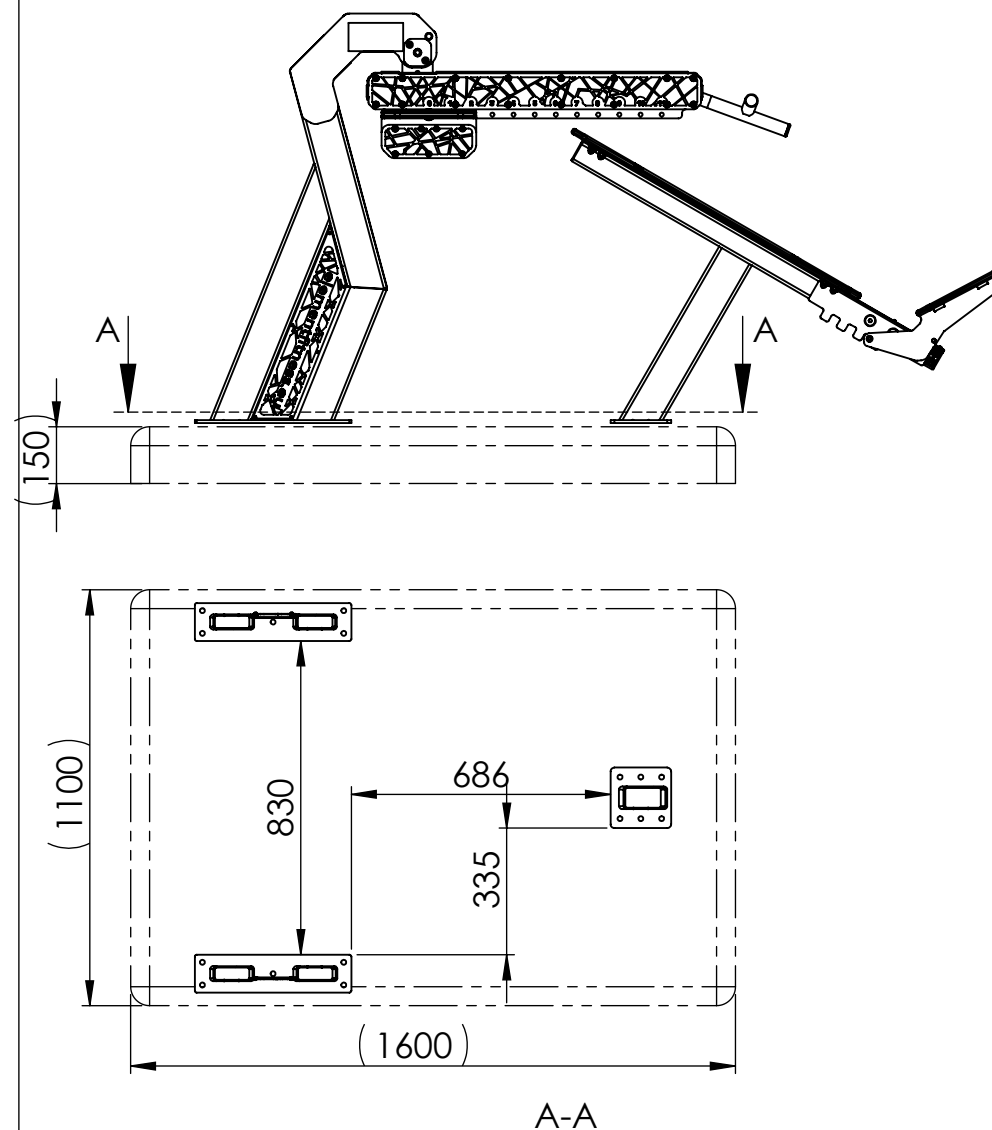

Concrete foundation on location

-Installation according to EN16630

-Pre-poured concrete or existing
concrete foundation.

-Minimum concrete foundation size
in brackets.

-Mounting with M12 Anchoring bolts
according to foundation type.



30-16604-H

SCALE:1:25

A3 Sheet 3 of 4

Mass 699.76

Rev A00

19.03.2026