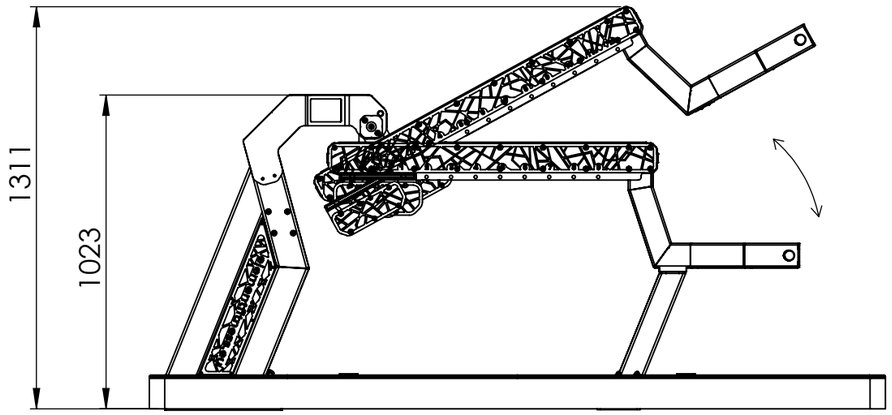

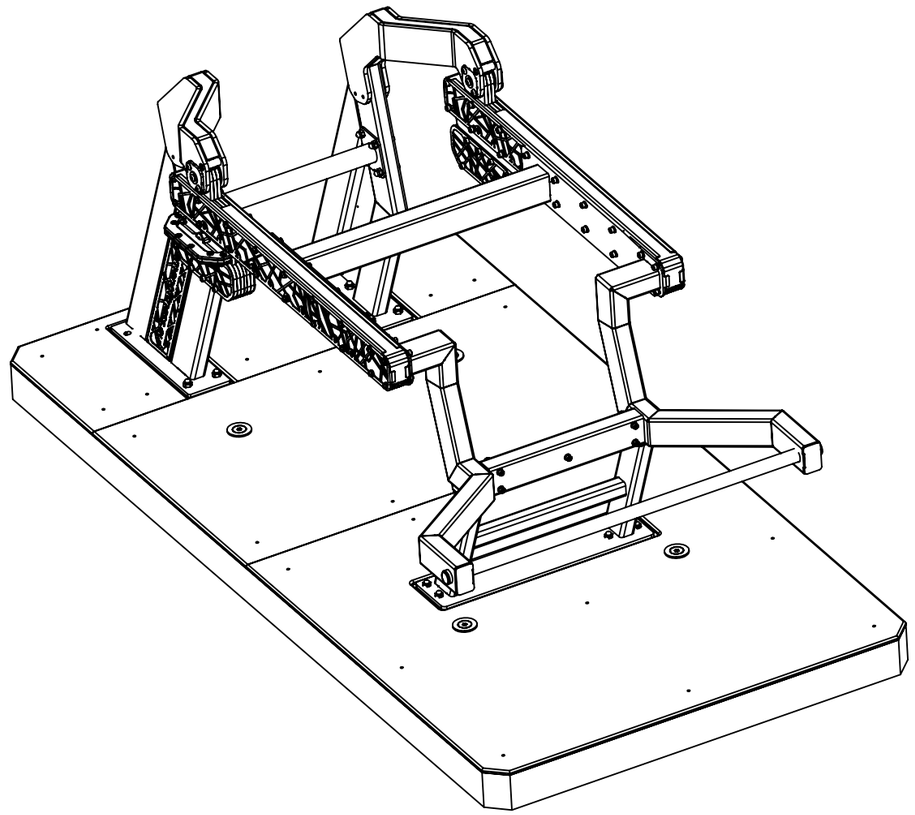

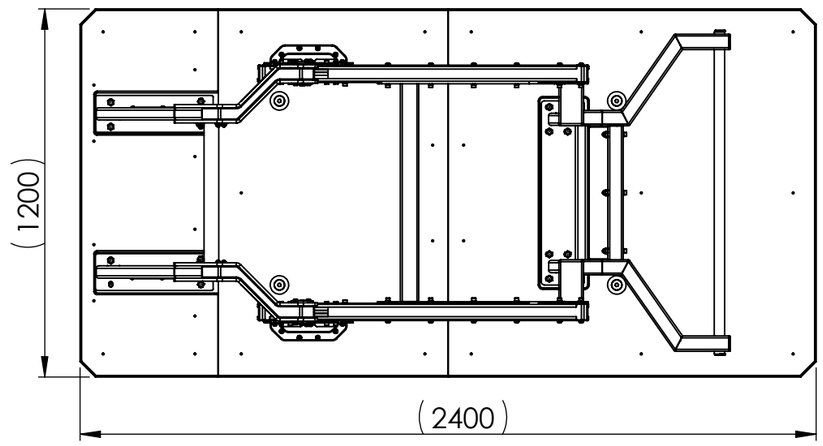

POS.	NUMBER	PCS	NAME	REV.	MATERIAL	CLASS
1	30-18313	1	Multibar OG MO	A01		MO

element FITNESS

30-16605		Mass	937.02
		Rev	A00
SCALE:1:20	A3 Sheet 1 из 4		19.03.2026

© 2024 Element Lab SIA. All rights reserved.

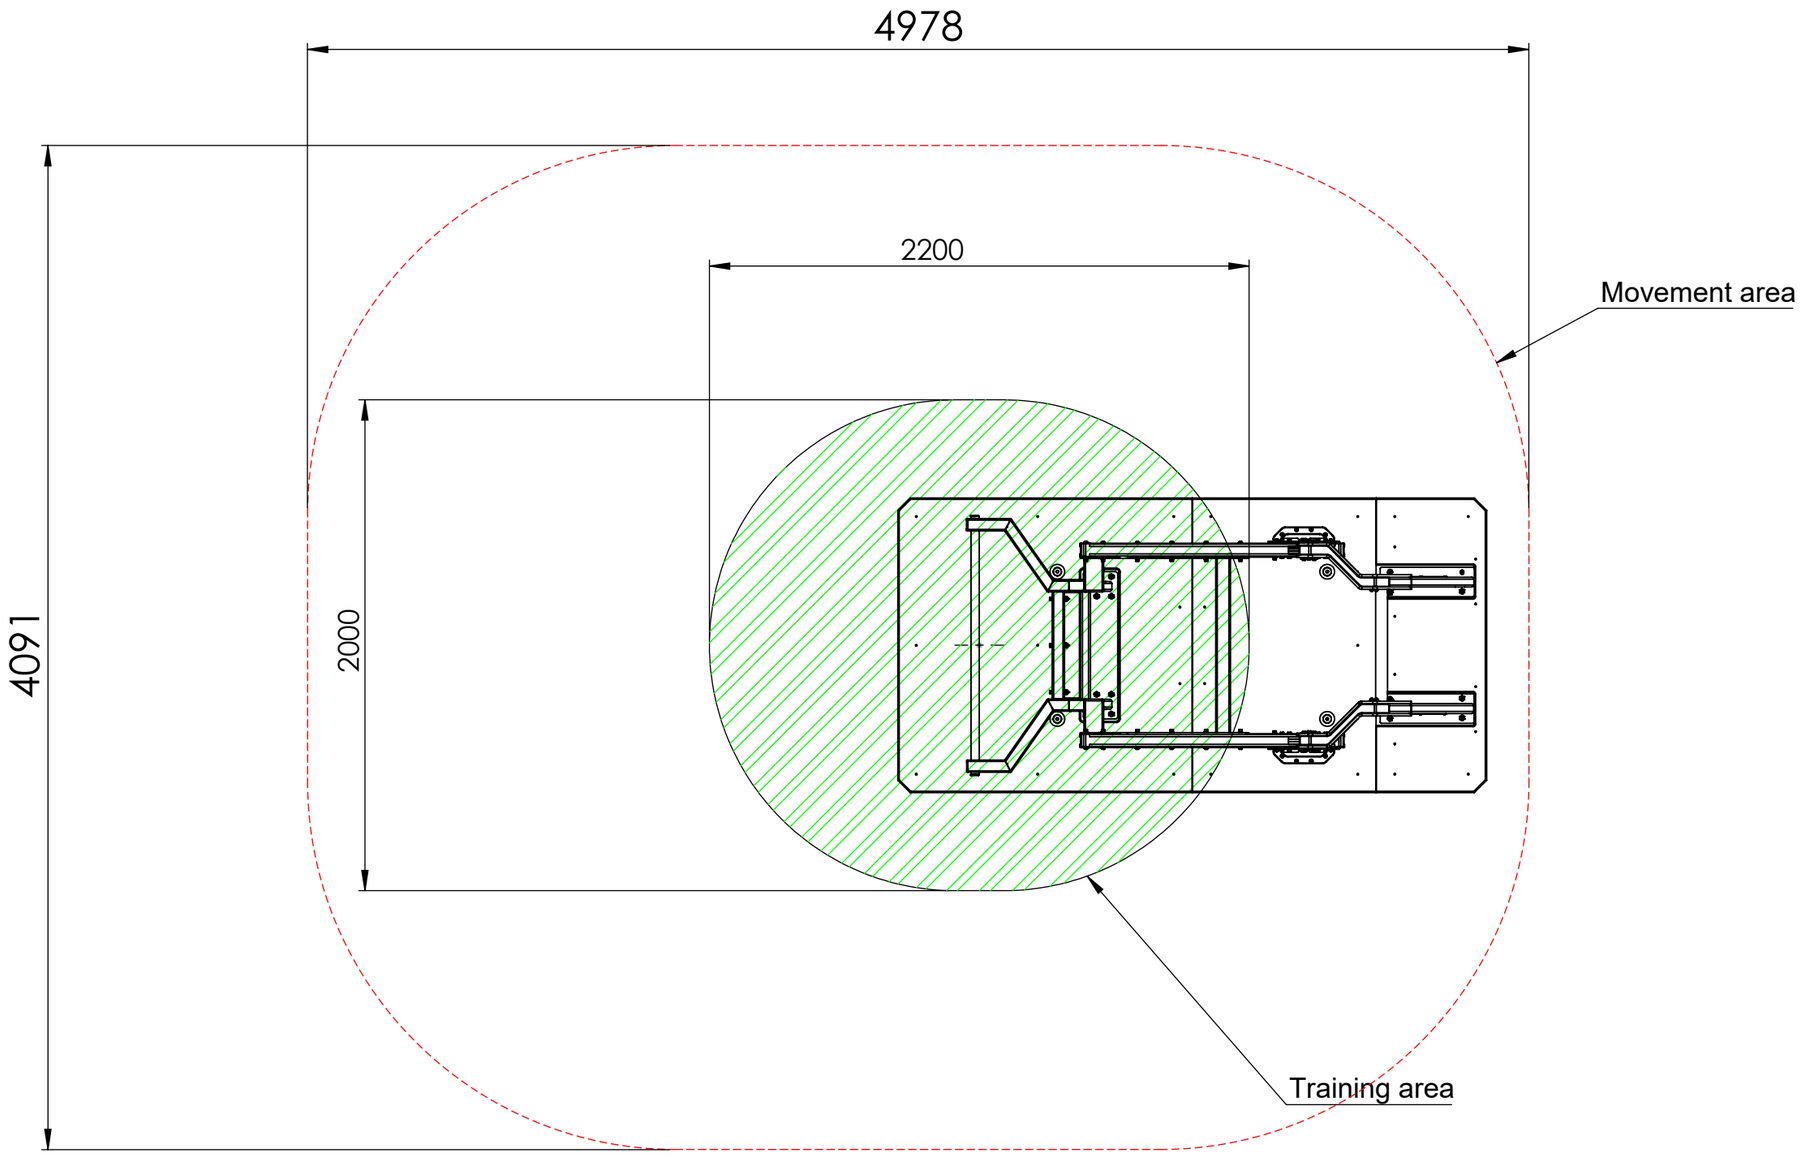

element FITNESS	30-16605	Mass	937.02
		Rev	A00
	SCALE:1:25 A3 Sheet 2 из 4		19.03.2026

© 2024 Element Lab SIA. All rights reserved.

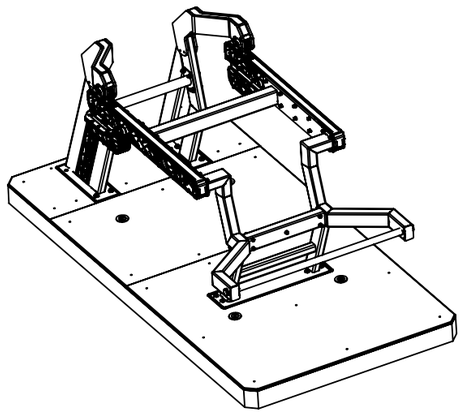

Standard 240x120x10cm reinforced concrete
+1cm plastic base

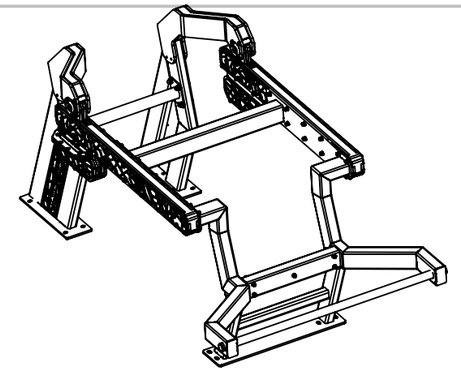

Base free (SKU 30-18314)

Installation according to EN16630

Setting plastic surface level with ground surface

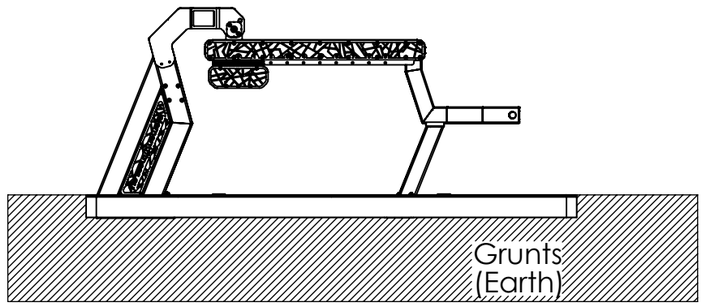

Freestanding installation

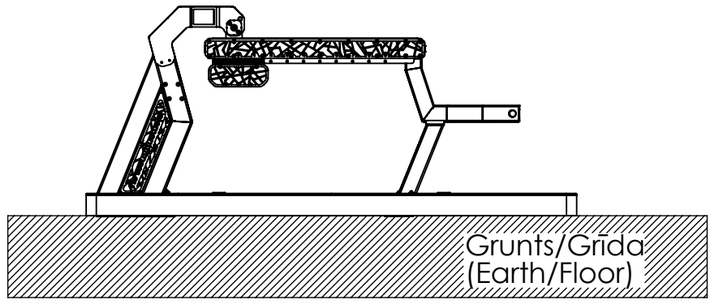

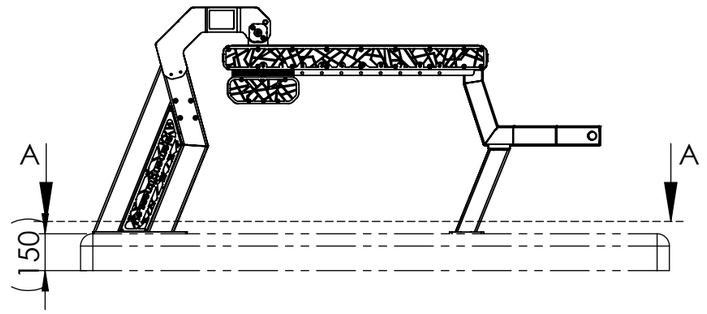

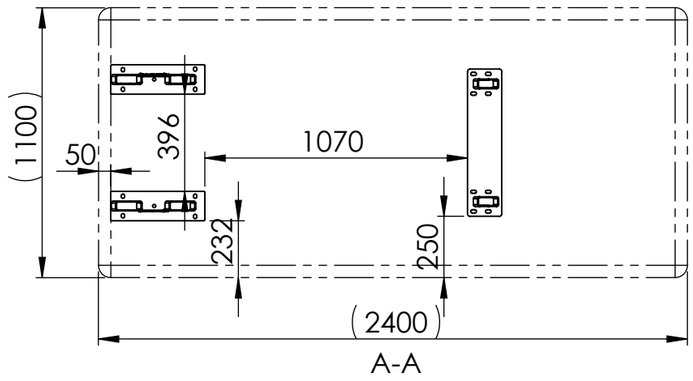

A-A

Concrete foundation on location

-Installation according to EN16630

-Pre-poured concrete or existing concrete foundation.

-Minimum concrete foundation size in brackets.

-Mounting with M12 Anchoring bolts according to foundation type.

element FITNESS	30-16605	Mass	937.02
		Rev	A00
	SCALE:1:25 A3 Sheet 3 из 4		19.03.2026

© 2024 Element Lab SIA. All rights reserved.