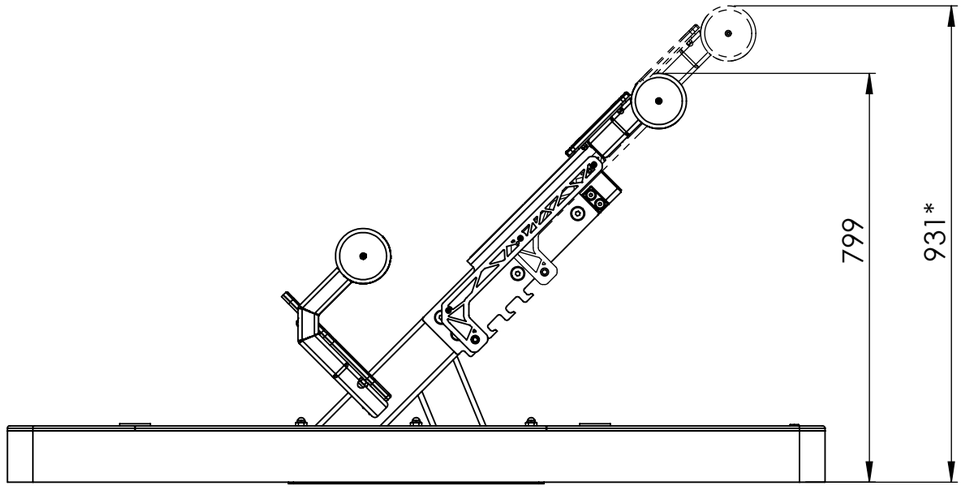

*max H

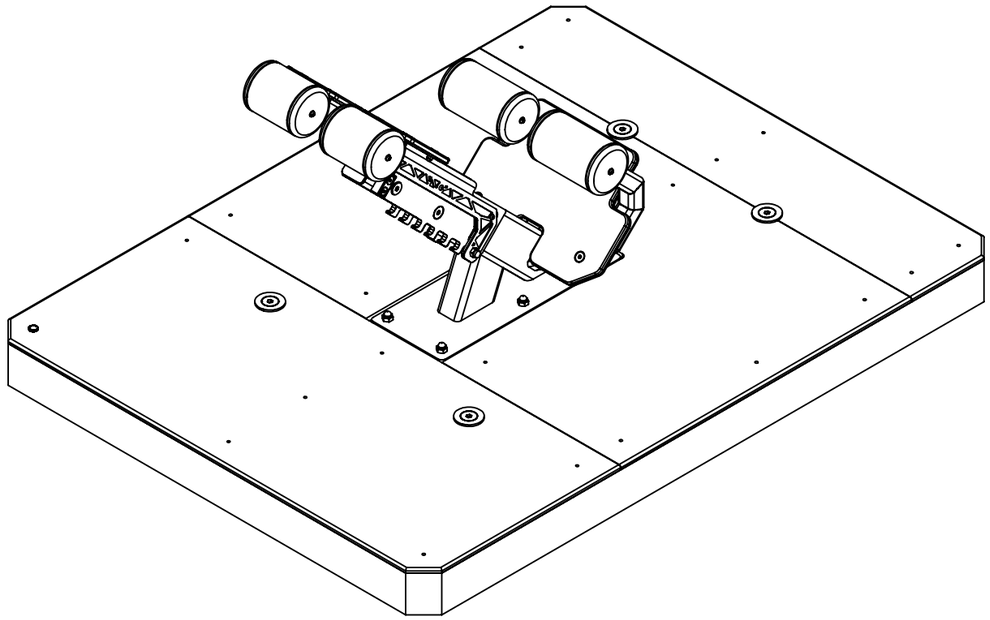

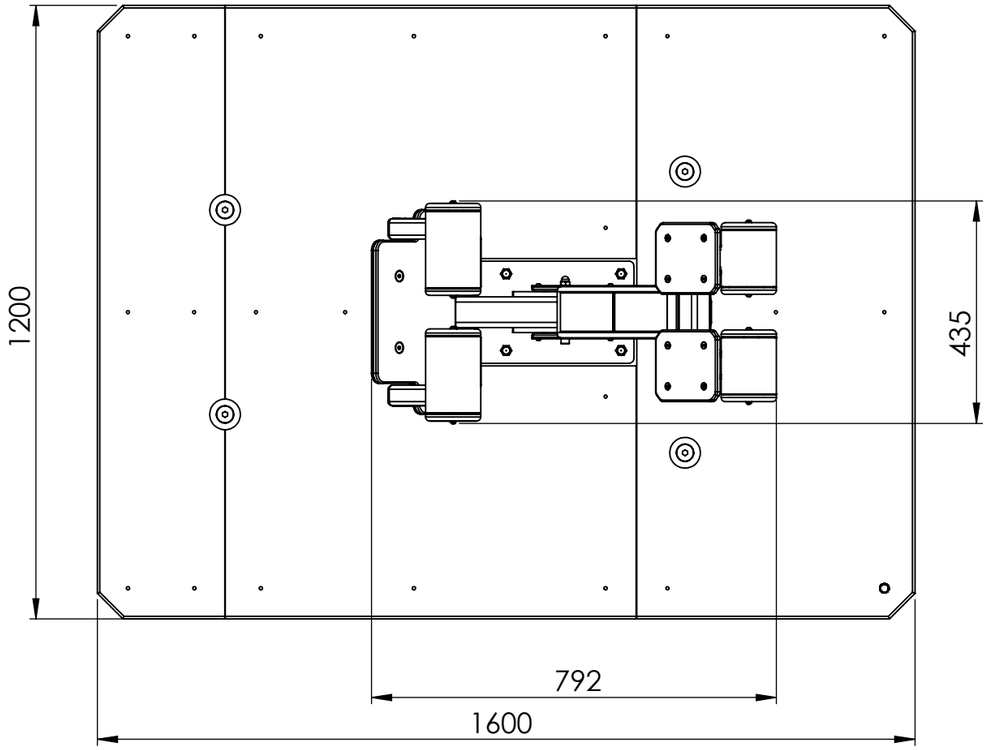

POS.	NUMBER	PCS	NAME	REV.	MATERIAL	CLASS
1	30-18005	1	OG Bench MO	A01		MO

element FITNESS

30-18001

Mass 540.31

Rev A00

SCALE:1:12 A3 Sheet 1 из 5 28.01.2026

© 2024 Element Lab SIA. All rights reserved.

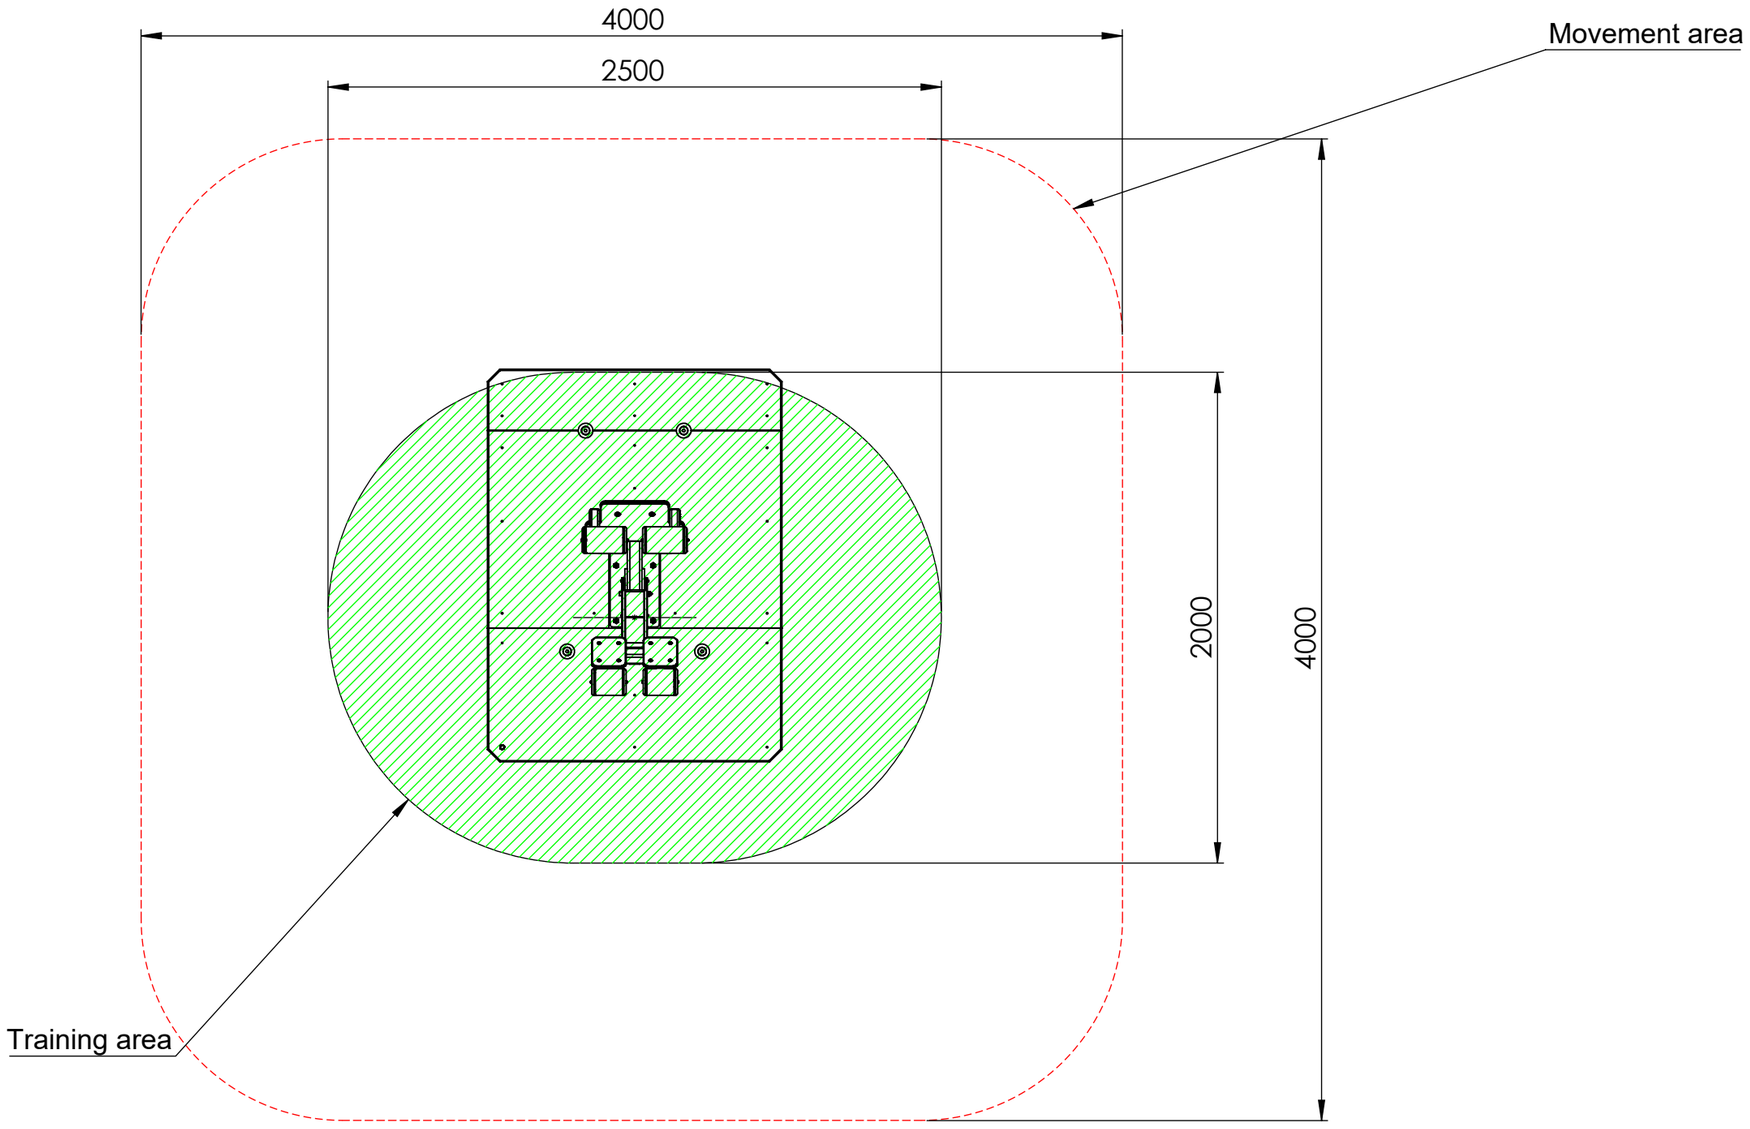

element FITNESS	30-18001	Mass	540.31
		Rev	A01
	SCALE:1:25 A3 Sheet 2 из 5		28.01.2026

© 2024 Element Lab SIA. All rights reserved.

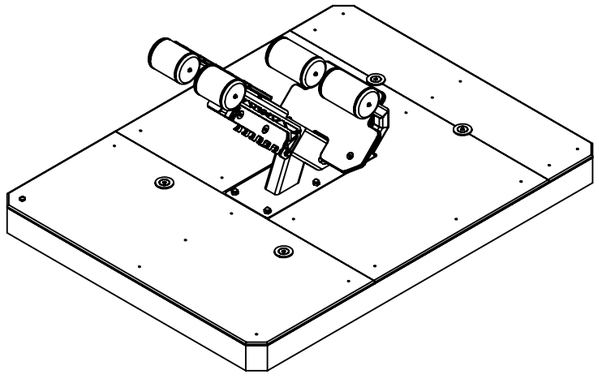

Standard 160x120x10cm reinforced concrete
+ 1cm plastic base

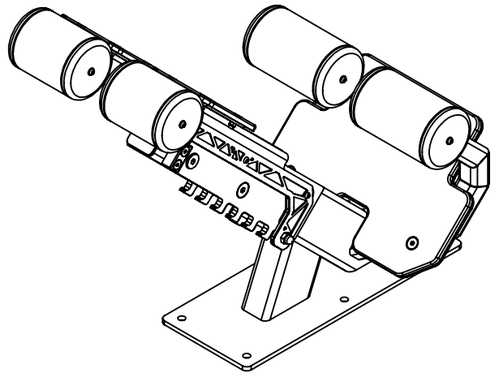

Base free (SKU 30-18009)

Installation according to EN16630

Setting plastic surface level with ground surface

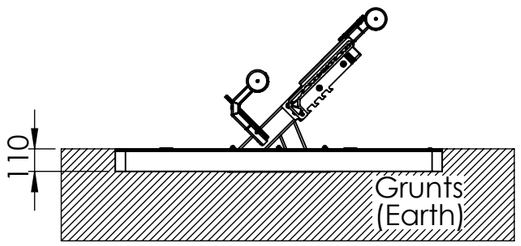

Freestanding installation

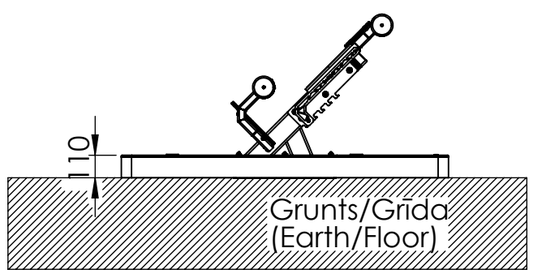

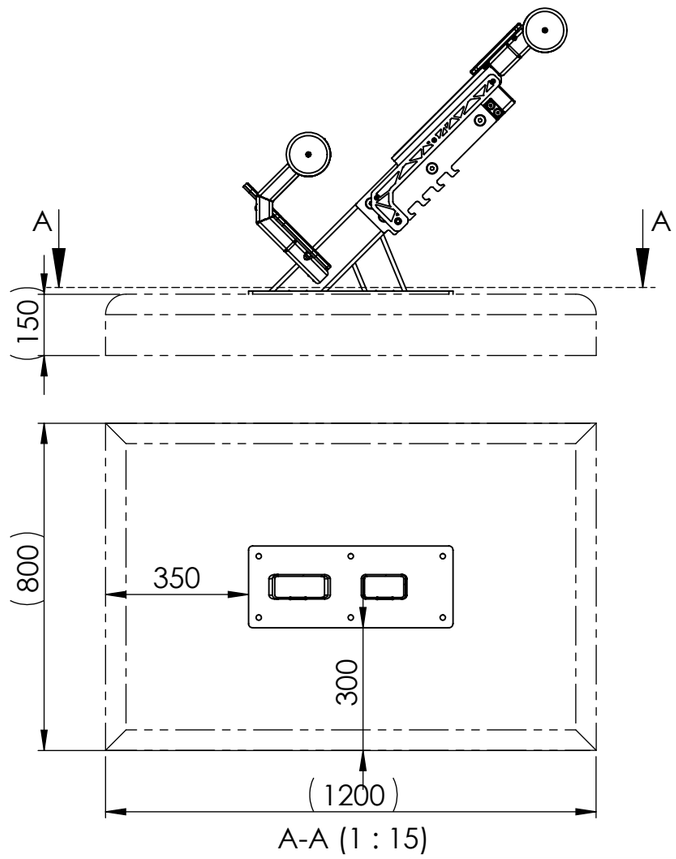

A-A (1 : 15)

Concrete foundation on location

-Installation according to EN16630

-Pre-poured concrete or existing concrete foundation.

-Minimum concrete foundation size in brackets.

-Mounting with M12 Anchoring bolts according to foundation type.

element FITNESS

30-18001		Mass	540.31
		Rev	A00
SCALE:1:25	A3 Sheet 3 из 5		28.01.2026

© 2024 Element Lab SIA. All rights reserved.