

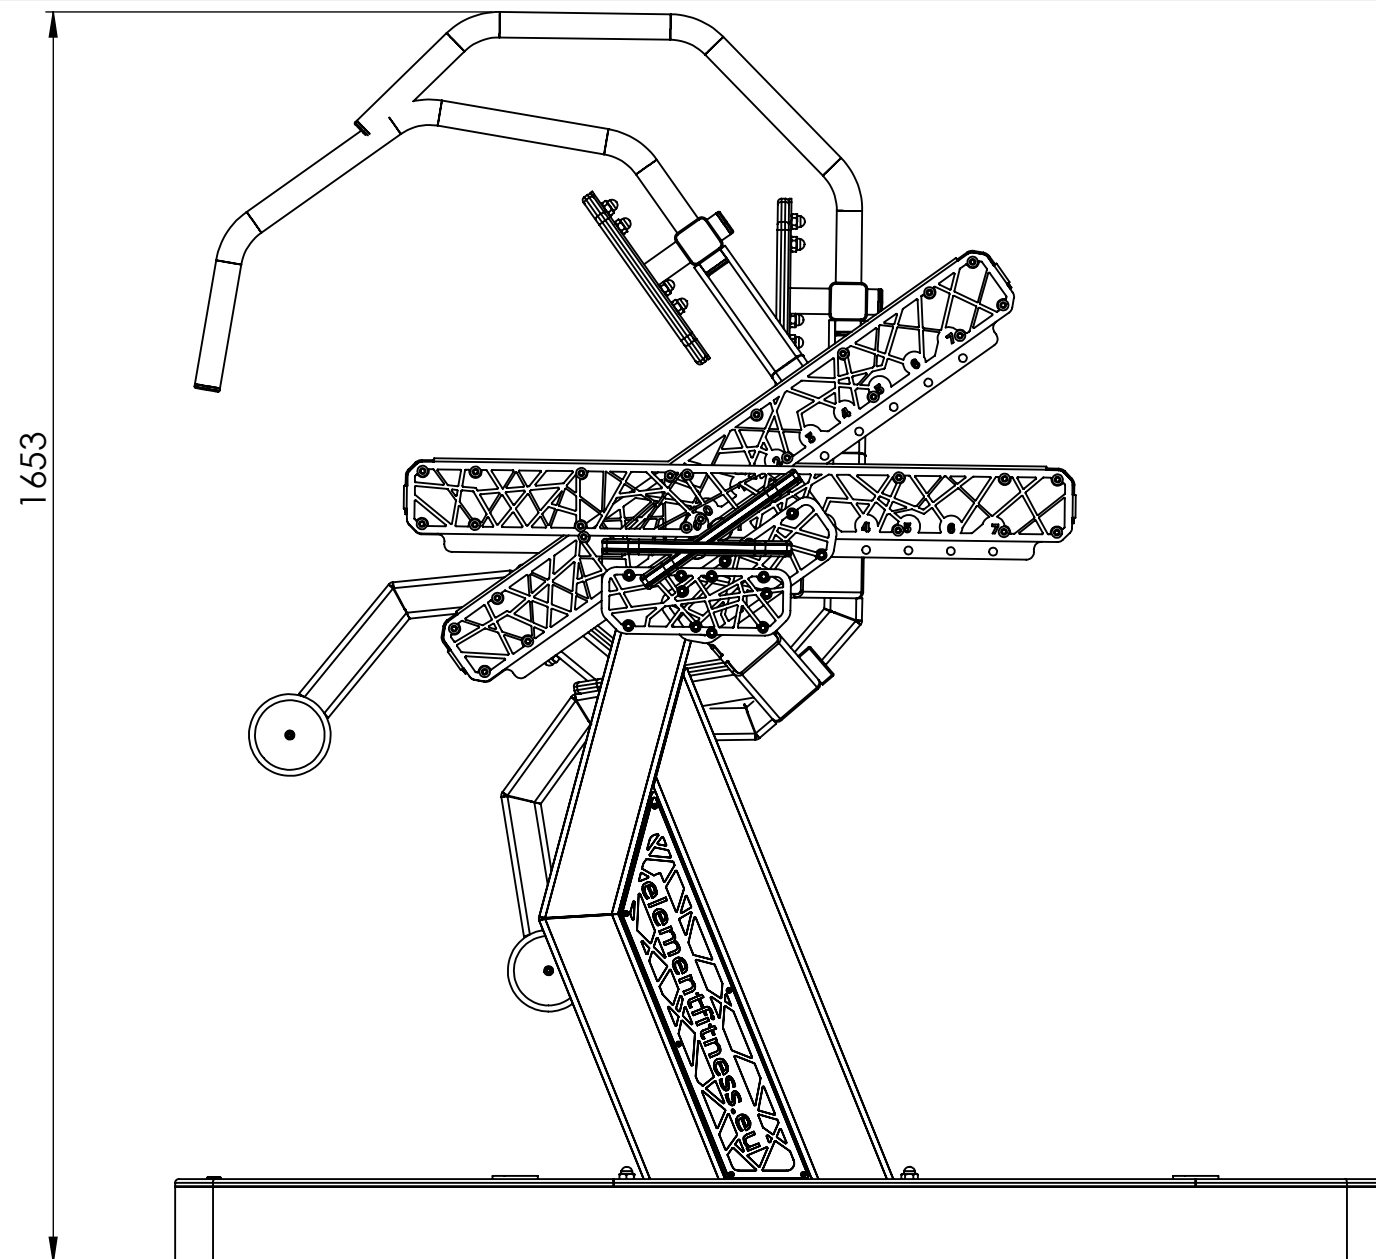
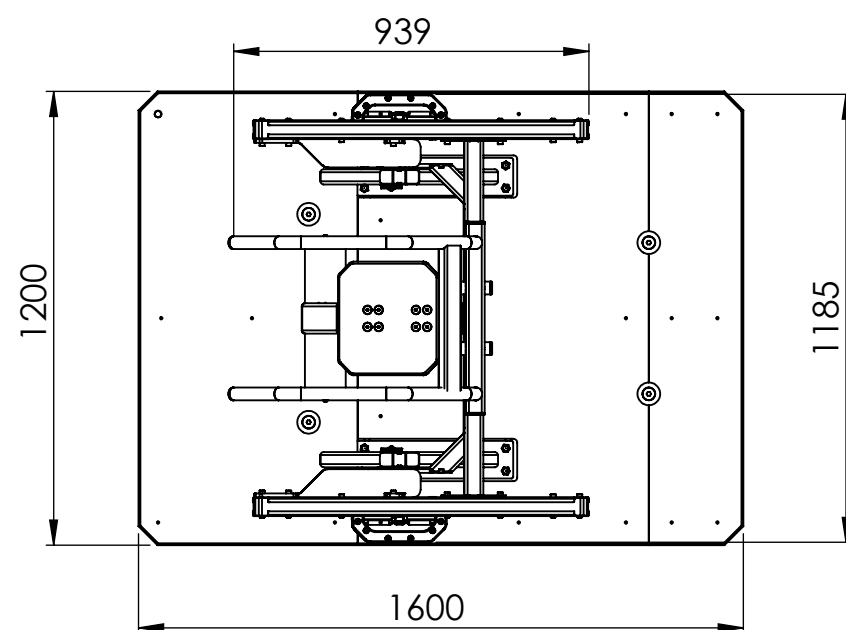


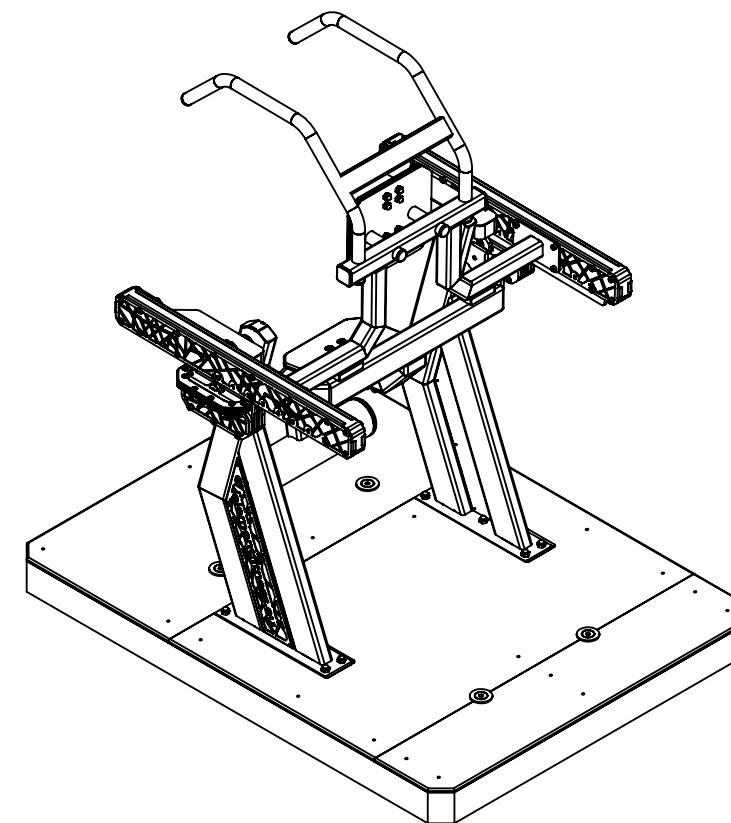

POS.	NUMBER	PCS	NAME	REV.	MATERIAL	CLASS
1	30-18006	1	OG Abs Press MO	A01		MO

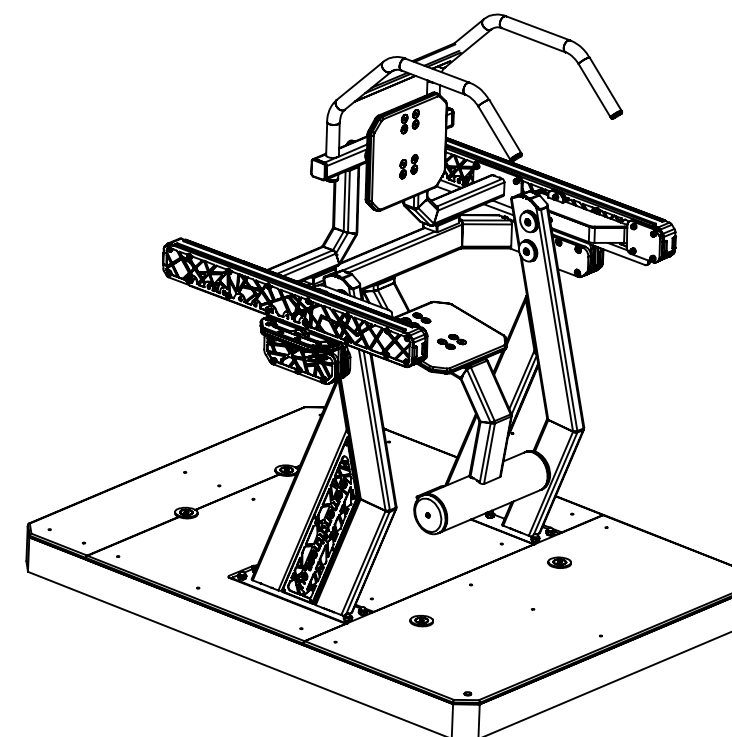

30-18002


SCALE:1:20


A3 Sheet 1 of 4

Mass 643.66


Rev A00

29.01.2026

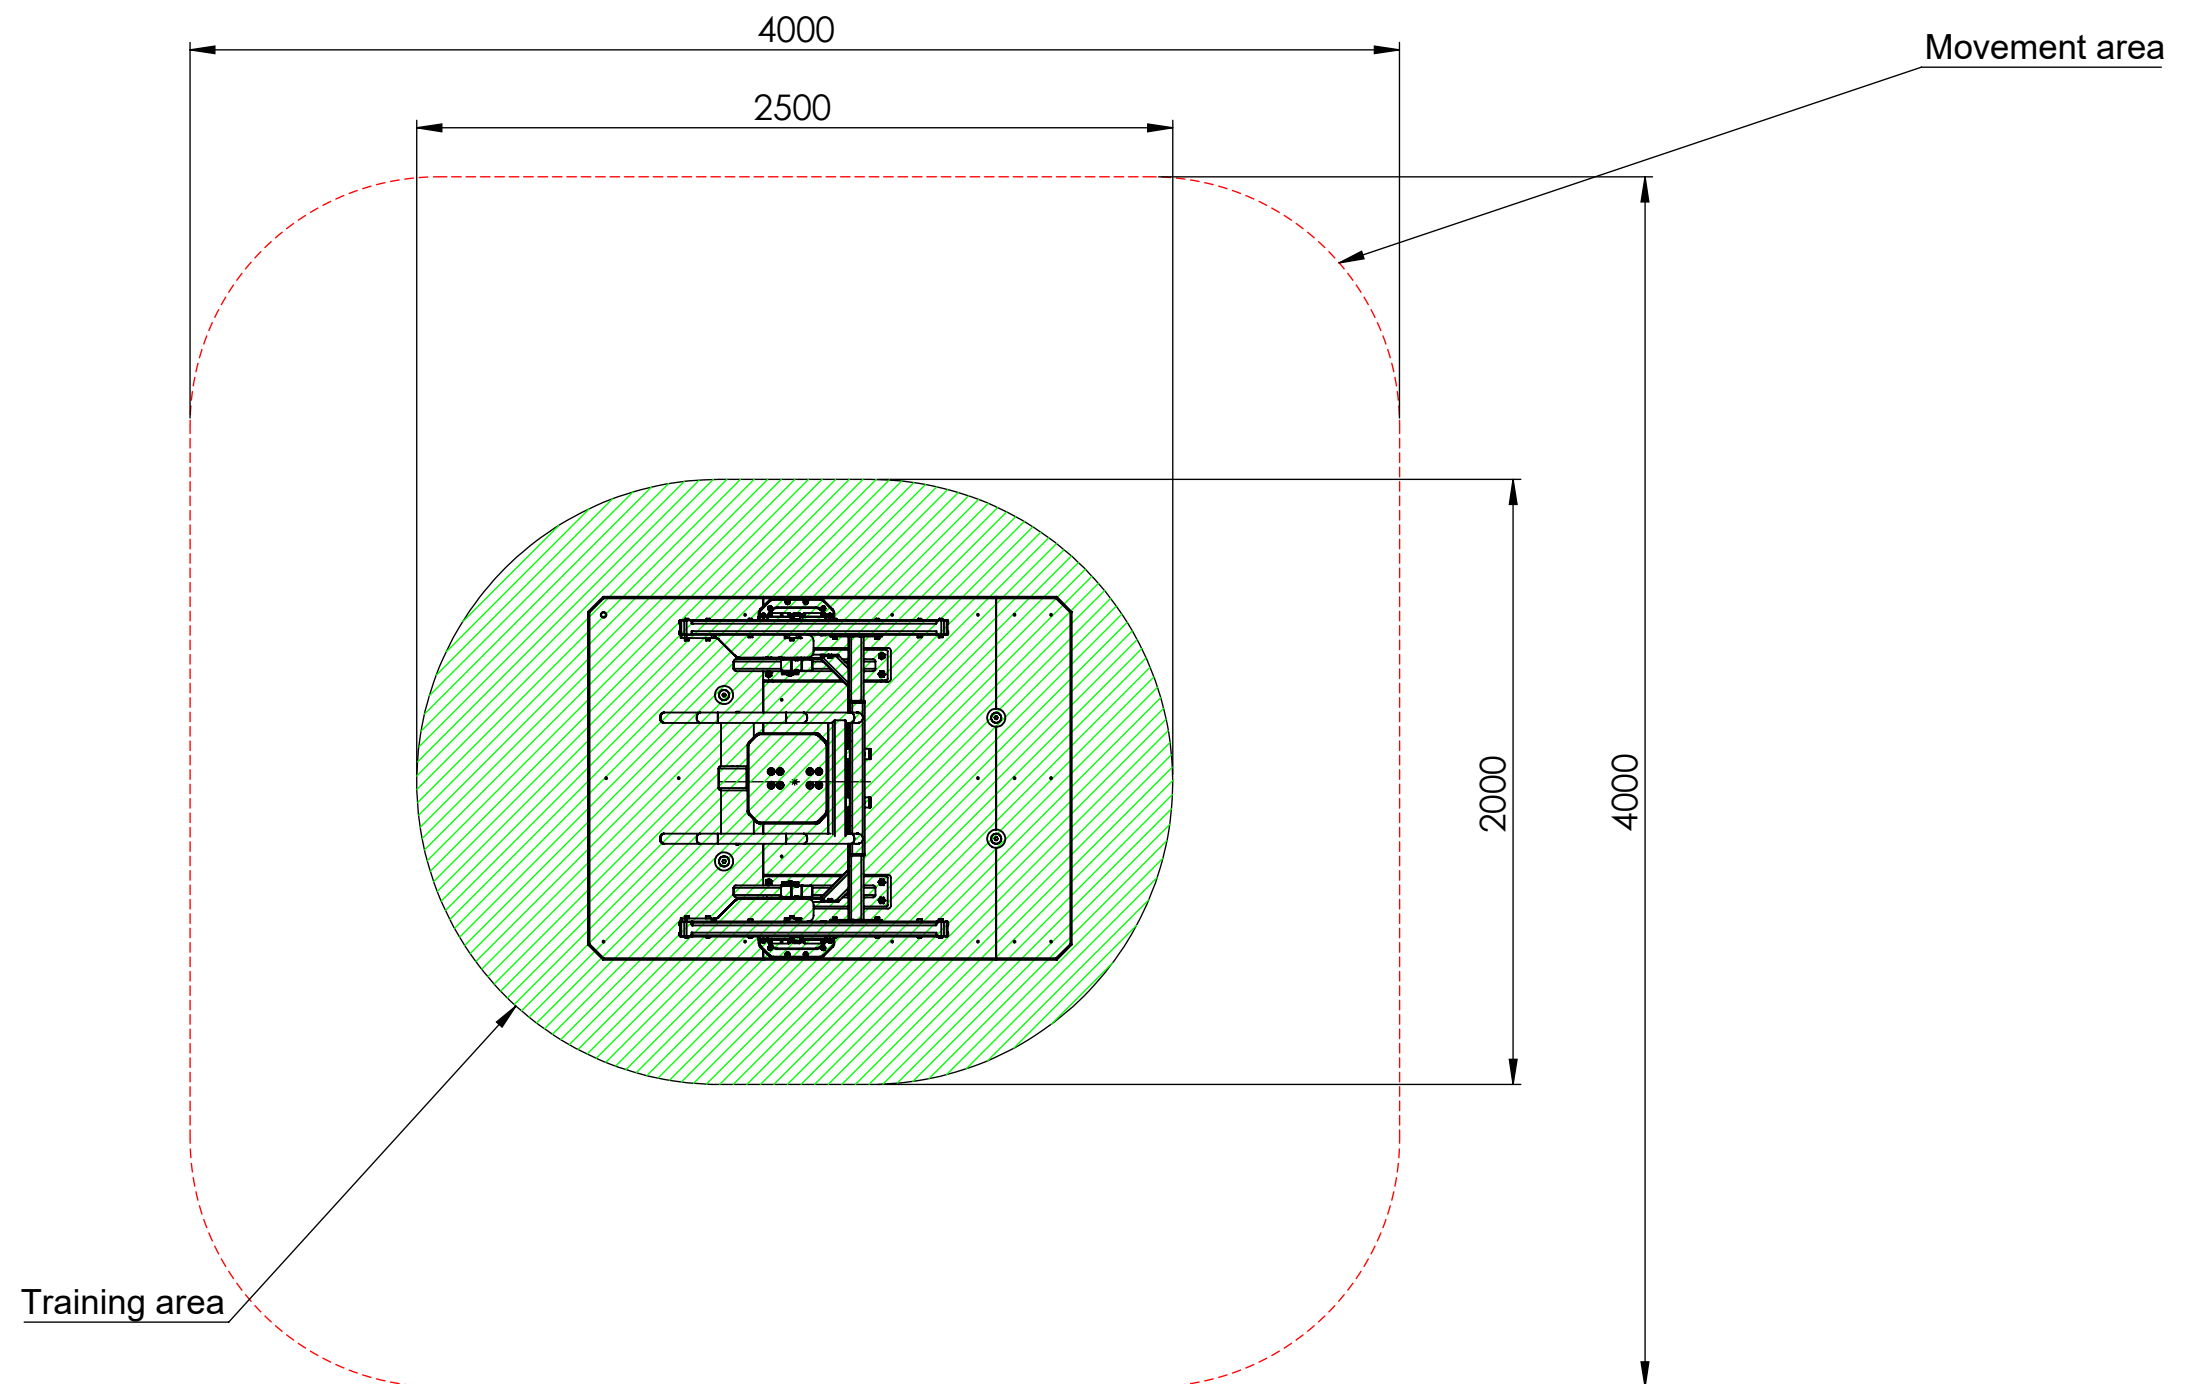

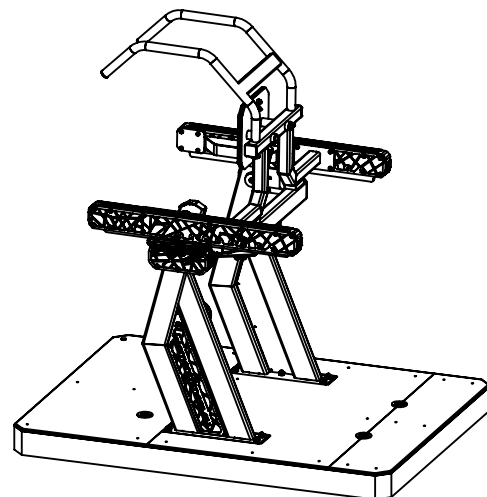


Standard 160x120x10cm reinforced concrete
+ 1cm plastic base

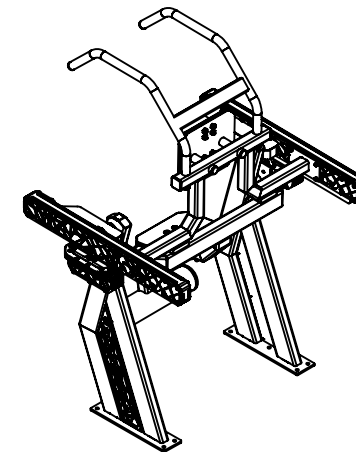


Base free (SKU 30-18010)

Installation according to EN16630
Setting plastic surface level with ground surface


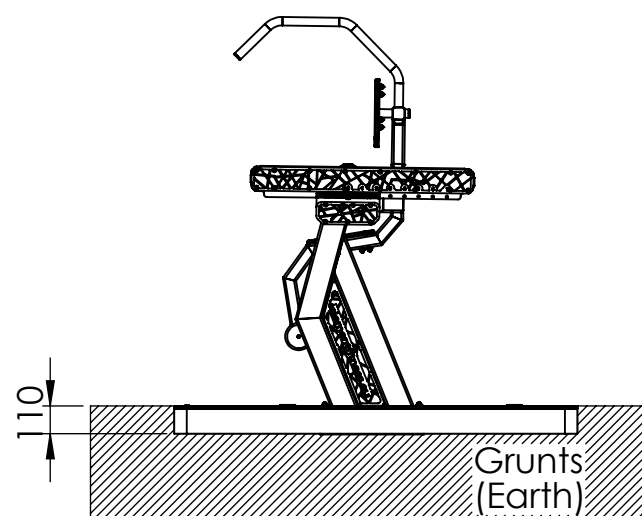


Freestanding installation

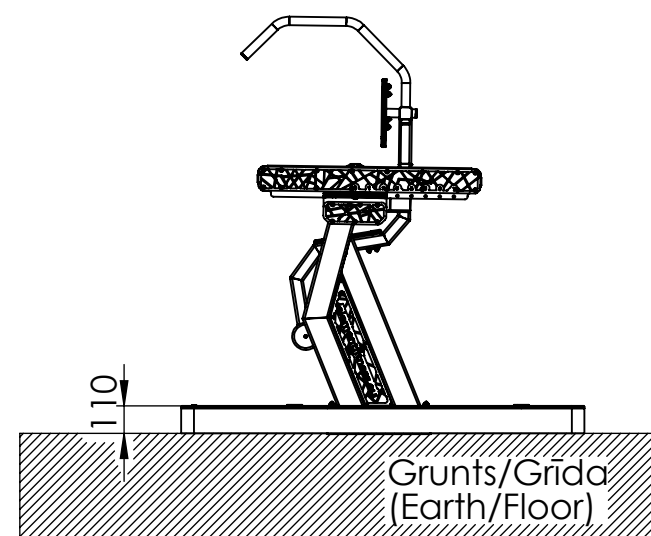

Concrete foundation on location

- Installation according to EN16630
- Pre-poured concrete or existing concrete foundation.
- Minimum concrete foundation size in brackets.
- Mounting with M12 Anchoring bolts according to foundation type.

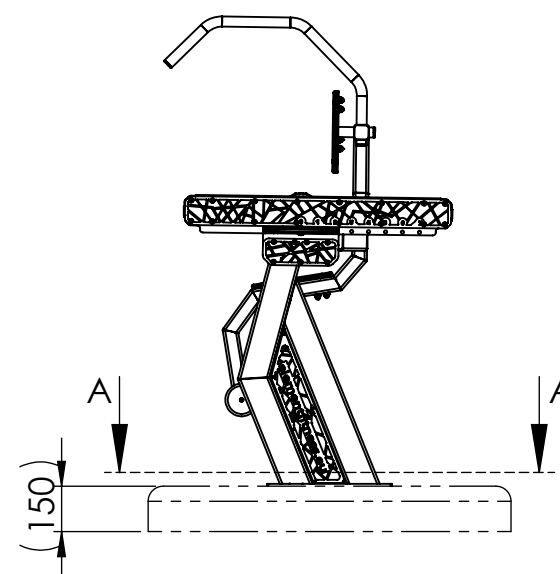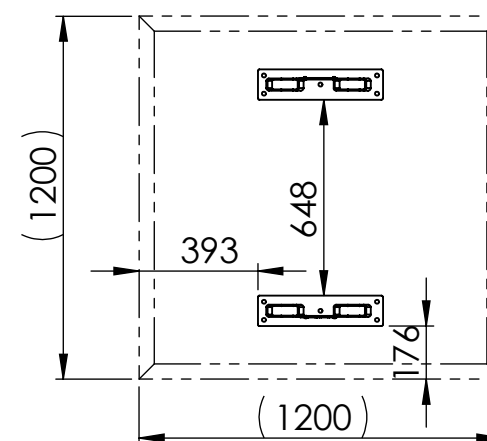

A-A



30-18002

SCALE:1:25

A3 Sheet 3 of 4

Mass 643.66

Rev A00

29.01.2026